




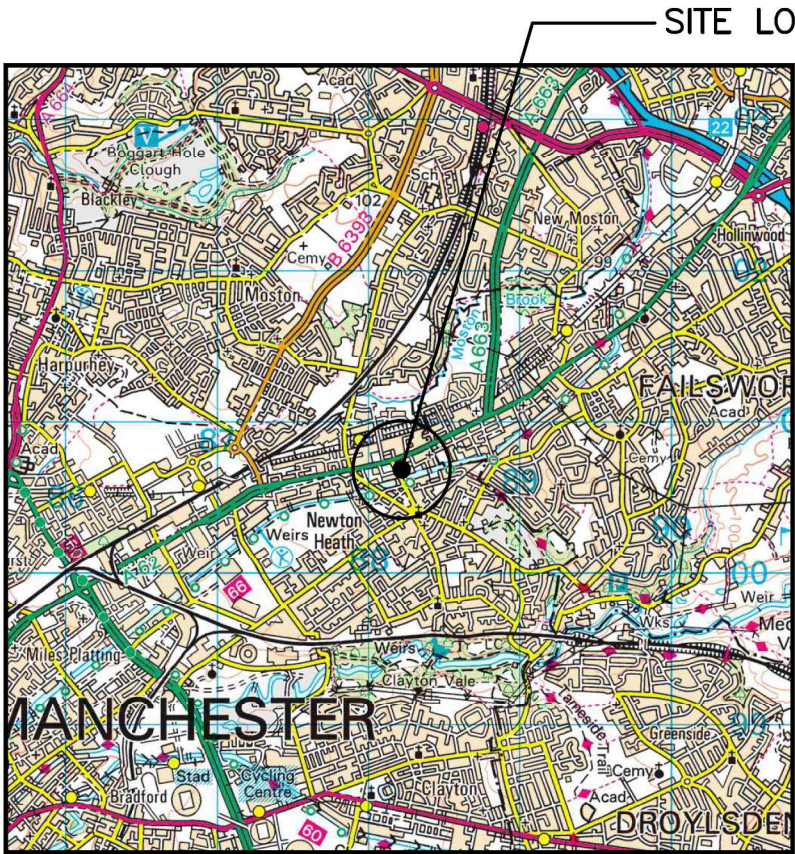


SITE LOCATION
(Scale 1:50000)
Ordnance Survey map extract
based upon Landranger map series
with the permission of the controller of
His Majesty's Stationery Office
Licence No. 0100023487
Crown copyright.

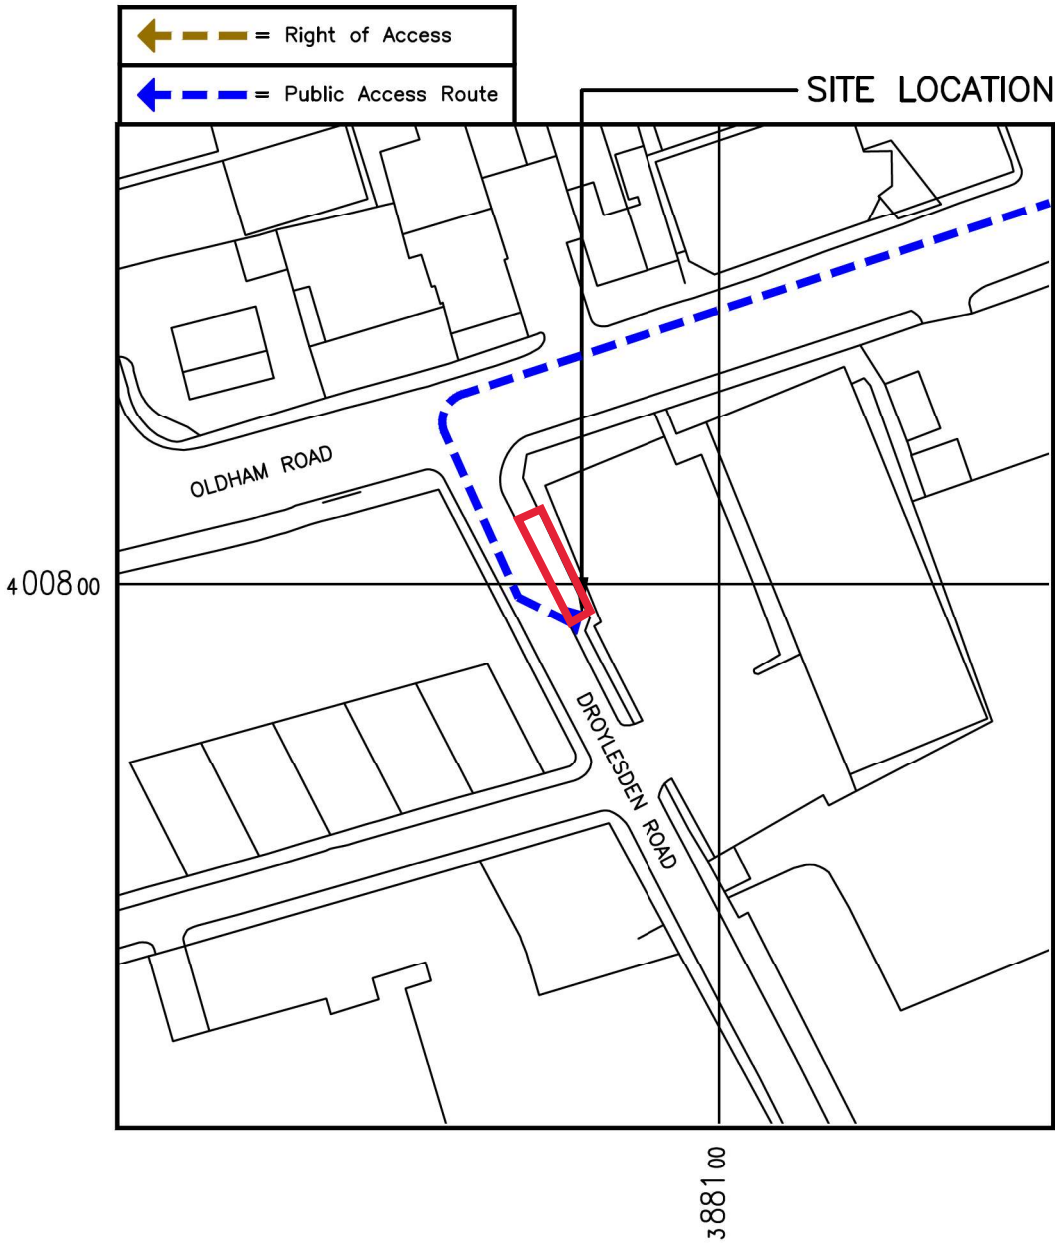

SITE PHOTOGRAPH

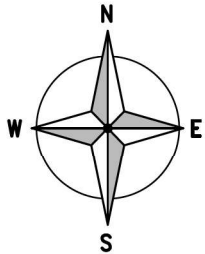

DETAILED SITE LOCATION
(Scale 1:1250)
Based upon Ordnance Survey map extract
with the permission of the Controller of
His Majesty's Stationery Office.
Crown copyright.
Licence No. 100020449

 

These drawings comply with VF Standard ICNIRP guidelines, under configuration VM7F
Designed in accordance with Cornerstone documents: SDN0009 v6.0

ALL DIMENSIONS ARE IN mm UNLESS NOTED OTHERWISE

N.G.R | E: 388173 N: 400707

DIRECTIONS TO SITE: HEAD NORTH ON M60 0.5 MI. AT JUNCTION 22, USE THE LEFT LANE TO TAKE THE A62 EXIT TO M'CR CITY CENTRE /OLDHAM 0.2 MI. KEEP LEFT AT THE FORK TO CONTINUE TOWARDS MANCHESTER RD/A62 157 FT. KEEP LEFT AT THE FORK AND MERGE ONTO MANCHESTER RD/A62. CONTINUE TO FOLLOW A62 0.7 MI. CONTINUE STRAIGHT ONTO OLDHAM RD/A62 1.2 MI. TURN LEFT ONTO DROYLSDEN RD. DESTINATION WILL BE ON THE LEFT.

NOTES:

A	Issued for Approval	FPD	RWB	12.09.23	
REV	MODIFICATION	BY	CH	DATE	



WOLVEY - HINCKLEY - LEICESTERSHIRE - LE10 3JF
Tel: +44 (0)1455 222792 Fax: +44 (0)1455 222758




Cell Name		Opt.
DROYLSDEN ROAD		A
Cell ID No		
CORNERSTONE	VF	VMO2
30836200	24693_0	N/A

Site Address / Contact Details

DROYLSDEN ROAD
FAILSWORTH
MANCHESTER
M40 2FT

Drawing Title: SITE LOCATION MAPS				
Purpose of issue: PLANNING				Dwg Rev: A
Drawing Number: 100				
Surveyed By: MOM		Original Sheet Size: A3		Pack Issue:
Drawn: FPD	Date: 12.09.23	Checked: RWB	Date: 12.09.23	A

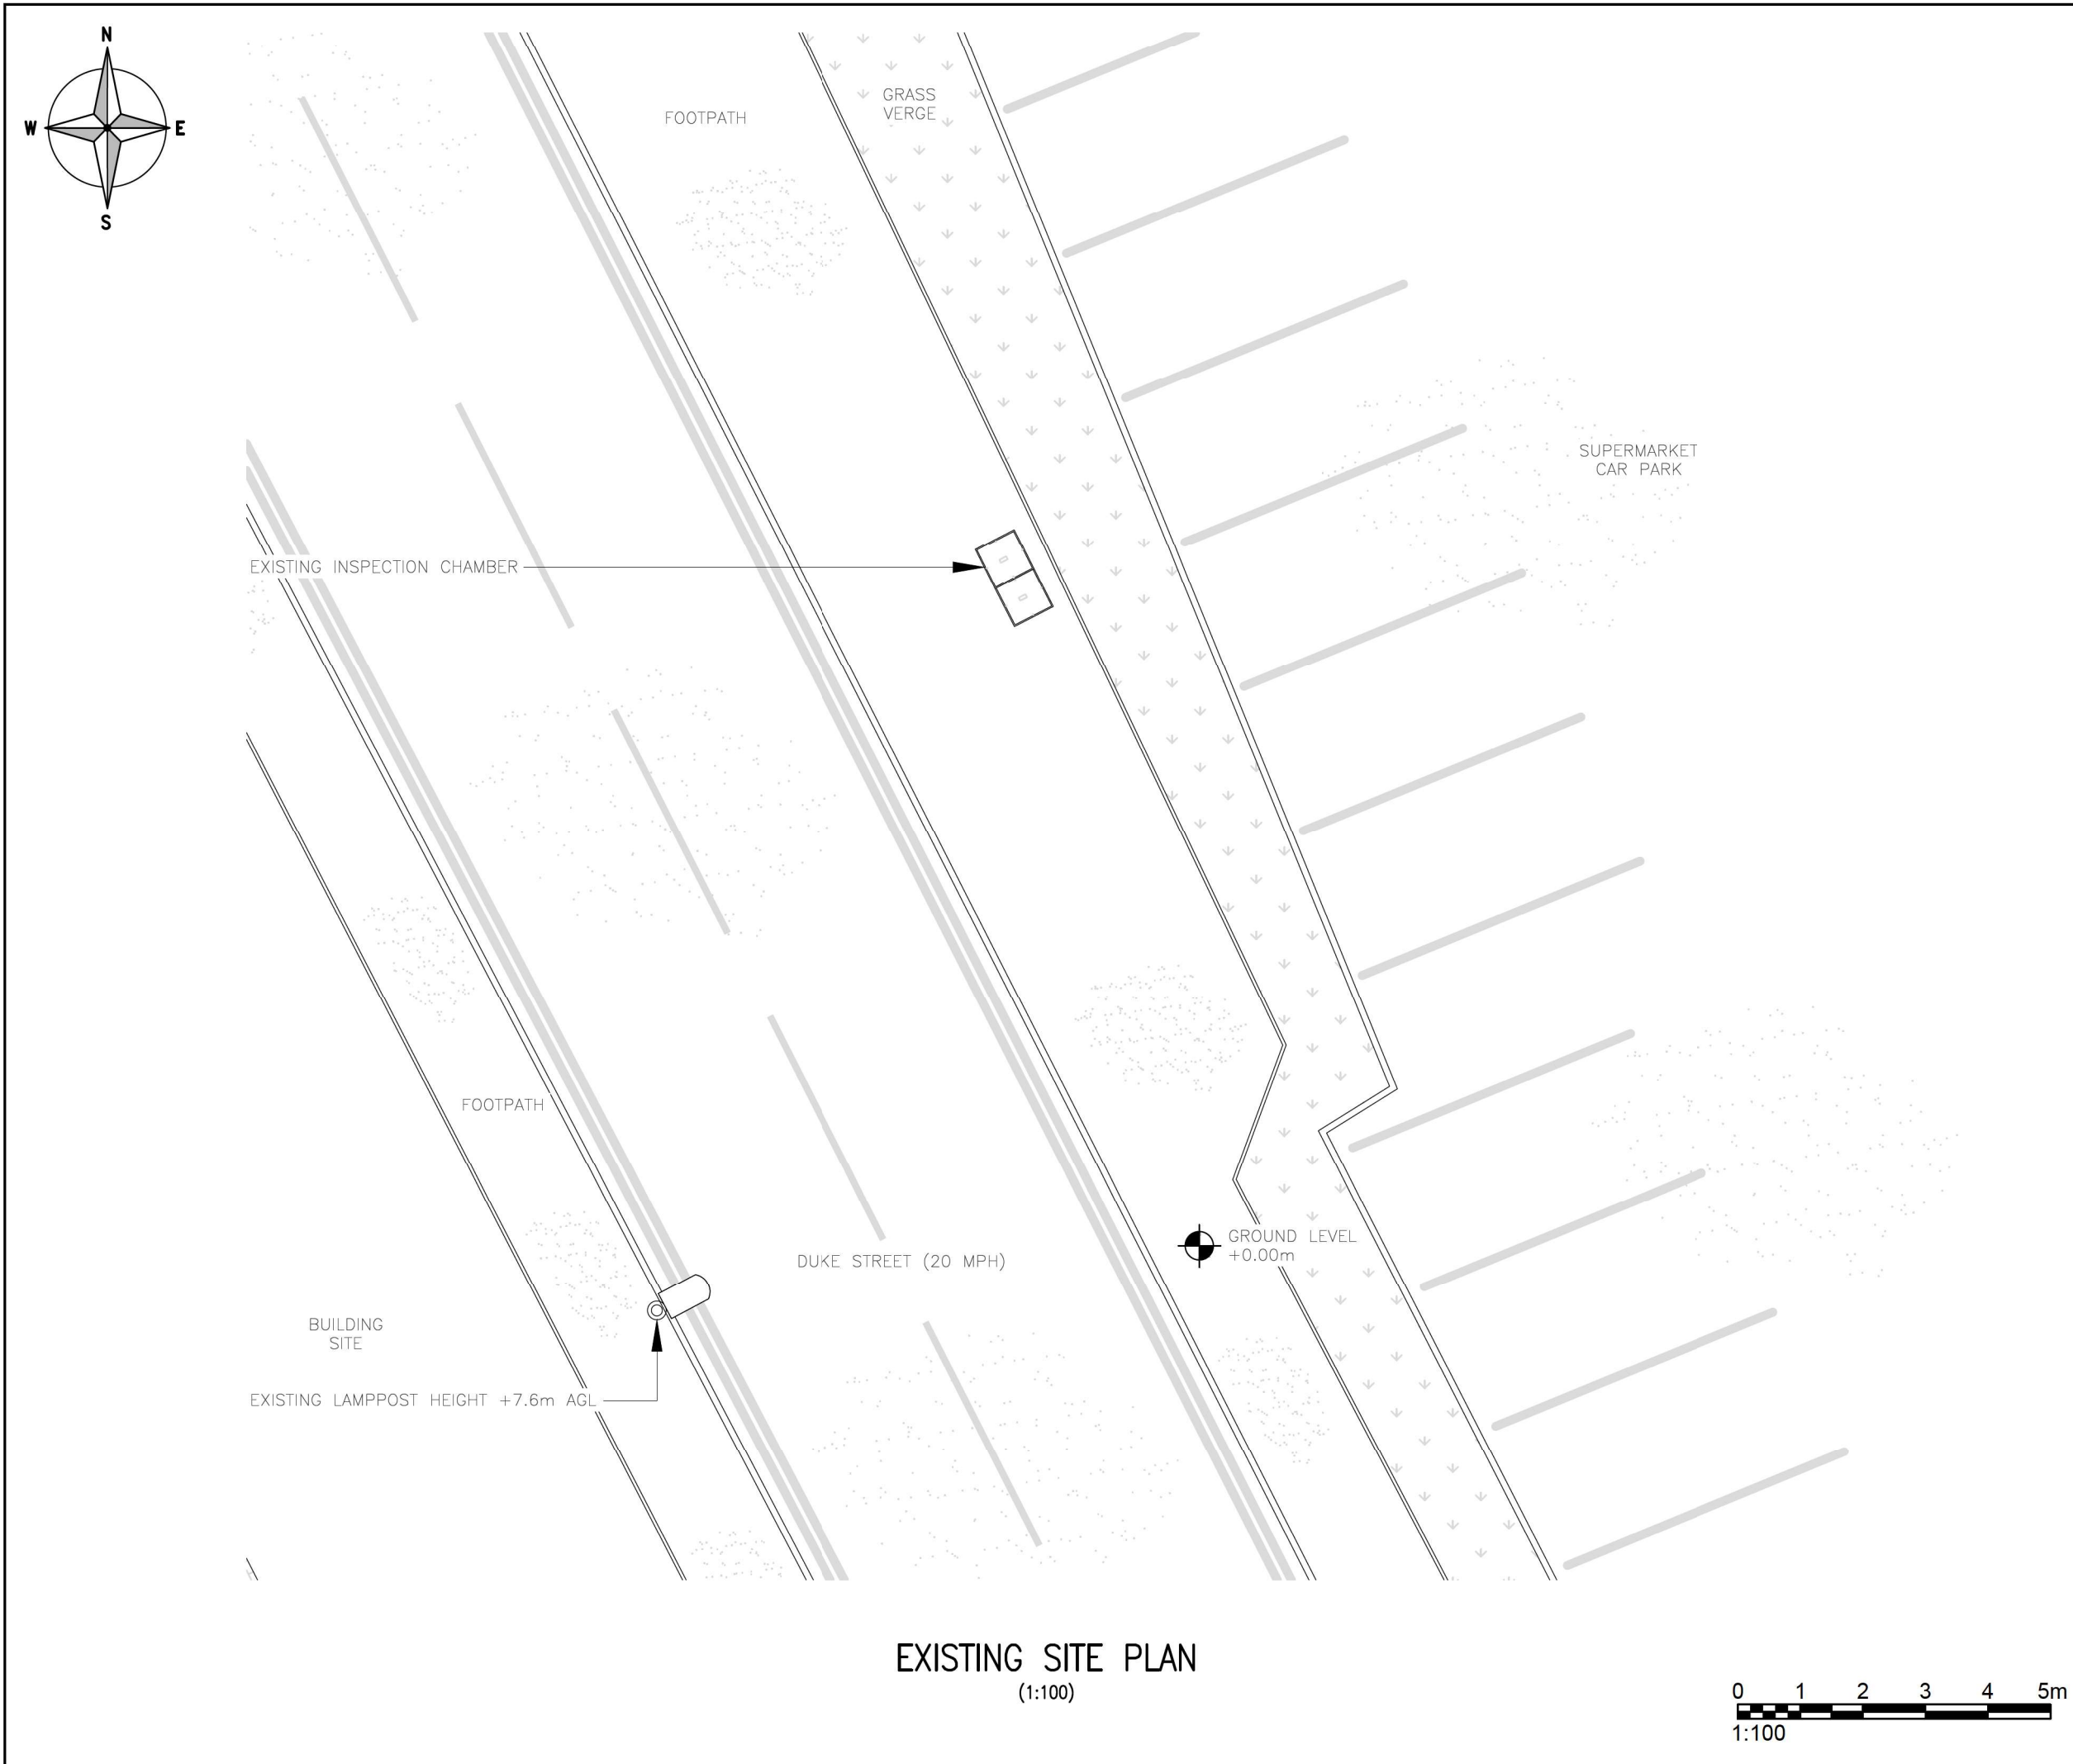

ALL DIMENSIONS ARE IN mm UNLESS NOTED OTHERWISE

N.G.R

E: 388173

N: 400707

NOTES:

A	Issued for Approval	FPD	RWB	12.09.23	
REV	MODIFICATION	BY	CH	DATE	

WOLVEY - HINCKLEY - LEICESTERSHIRE - LE10 3JF
Tel: +44 (0)1455 222792 Fax: +44 (0)1455 222758

Cell Name

Opt.

DROYLSDEN ROAD

A

Cell ID No

CORNERSTONE

VF

VMO2

30836200

24693_0

N/A

Site Address / Contact Details

DROYLSDEN ROAD
FAILSWORTH
MANCHESTER
M40 2FT

Drawing Title:

EXISTING SITE PLAN

Purpose of issue:

PLANNING

Dwg Rev:

A

Drawing Number:

200

A

Surveyed By:

MOM

Original Sheet Size:

A3

Pack Issue:

A

Drawn:

FPD

Date:

12.09.23

Checked:

RWB

Date:


12.09.23

A

SDNT0005 Version 1.3

012345m

1:100

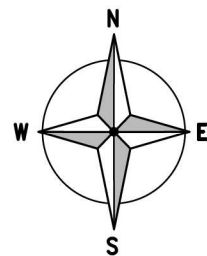

PROPOSED VF PSC CABINET (2) TO BE
INSTALLED ON NEW CONCRETE BASE

PROPOSED VF CHESHIRE CABINET (2) TO
BE INSTALLED ON NEW CONCRETE BASE

EXISTING INSPECTION CHAMBER

PROPOSED VF PSC CABINET (1) TO BE
INSTALLED ON NEW CONCRETE BASE

PROPOSED VF CHESHIRE CABINET (1) TO
BE INSTALLED ON NEW CONCRETE BASE

PROPOSED VF SFMC160 TO BE INSTALLED
ON NEW CONCRETE BASE

PROPOSED VF 20m HIGH HUTCHINSON APOLLO A12V2 STREETPOLE
TO BE INSTALLED ON NEW T9 ROOT FOUNDATION

FOOTPATH

BUILDING
SITE

EXISTING LAMPPOST HEIGHT +7.6m AGL

FOOTPATH

FOOTPATH

GRASS
VERGE

DUKE STREET (20 MPH)

GROUND LEVEL
+0.00m

SUPERMARKET
CAR PARK

PROPOSED SITE PLAN

(1:100)

0 1 2 3 4 5m
1:100

These drawings comply with VF Standard ICNIRP guidelines, under configuration VM7F
Designed in accordance with Cornerstone documents: SDN0009 v6.0

ALL DIMENSIONS ARE IN mm UNLESS NOTED OTHERWISE

N.G.R E: 388173 N: 400707

NOTES:

A	Issued for Approval	FPD	RWB	12.09.23
REV	MODIFICATION	BY	CH	DATE

GallifordTry

WOLVEY - HINCKLEY - LEICESTERSHIRE - LE10 3JF
Tel: +44 (0)1455 222792 Fax: +44 (0)1455 222758

vodafone

Cell Name

DROYLSDEN ROAD

Opt.

A

Cell ID No

CORNERSTONE	VF	VMO2
30836200	24693_0	N/A

Site Address / Contact Details


DROYLSDEN ROAD
FAILSWORTH
MANCHESTER
M40 2FT

Drawing Title:
PROPOSED SITE PLAN


Purpose of issue:	PLANNING	Dwg Rev:
Drawing Number:	201	A

Surveyed By:	MOM	Original Sheet Size:	A3	Pack Issue:
Drawn:	FPD	Date:	12.09.23	A

Checked:	RWB	Date:	12.09.23
----------	-----	-------	----------

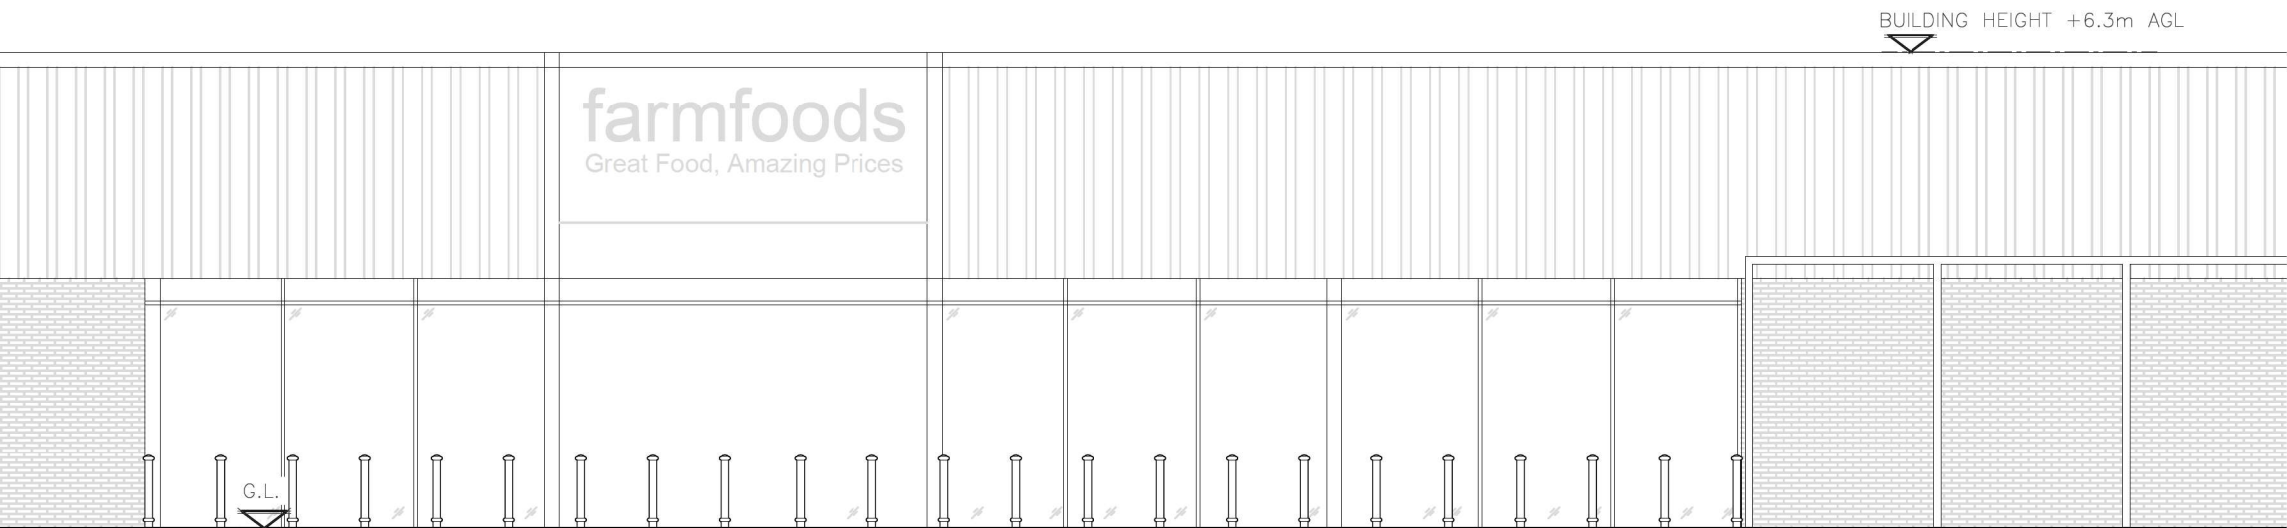

EXISTING SOUTH ELEVATION
(1:100)

 

ALL DIMENSIONS ARE IN mm UNLESS NOTED OTHERWISE

N.G.R

E: 388173

N: 400707

NOTES:

A	Issued for Approval	FPD	RWB	12.09.23
REV	MODIFICATION	BY	CH	DATE



WOLVEY - HINCKLEY - LEICESTERSHIRE - LE10 3JF
Tel: +44 (0)1455 222792 Fax: +44 (0)1455 222758



Cell Name

DROYLSDEN ROAD

Cell ID No

CORNERSTONEVFVMO2

30836200

24693_0

N/A

Site Address / Contact Details

DROYLSDEN ROAD
FAILSWORTH
MANCHESTER
M40 2FT

Drawing Title:

EXISTING SITE ELEVATION

Purpose of issue:

PLANNING

Dwg Rev:

A

Drawing Number:

300

A

Surveyed By:

MOM

Original Sheet Size:

A3

Pack Issue:

A

Drawn:

FPD

Date:

12.09.23

Checked:


RWB

Date:

12.09.23

A

SDNT0005 Version 1.3

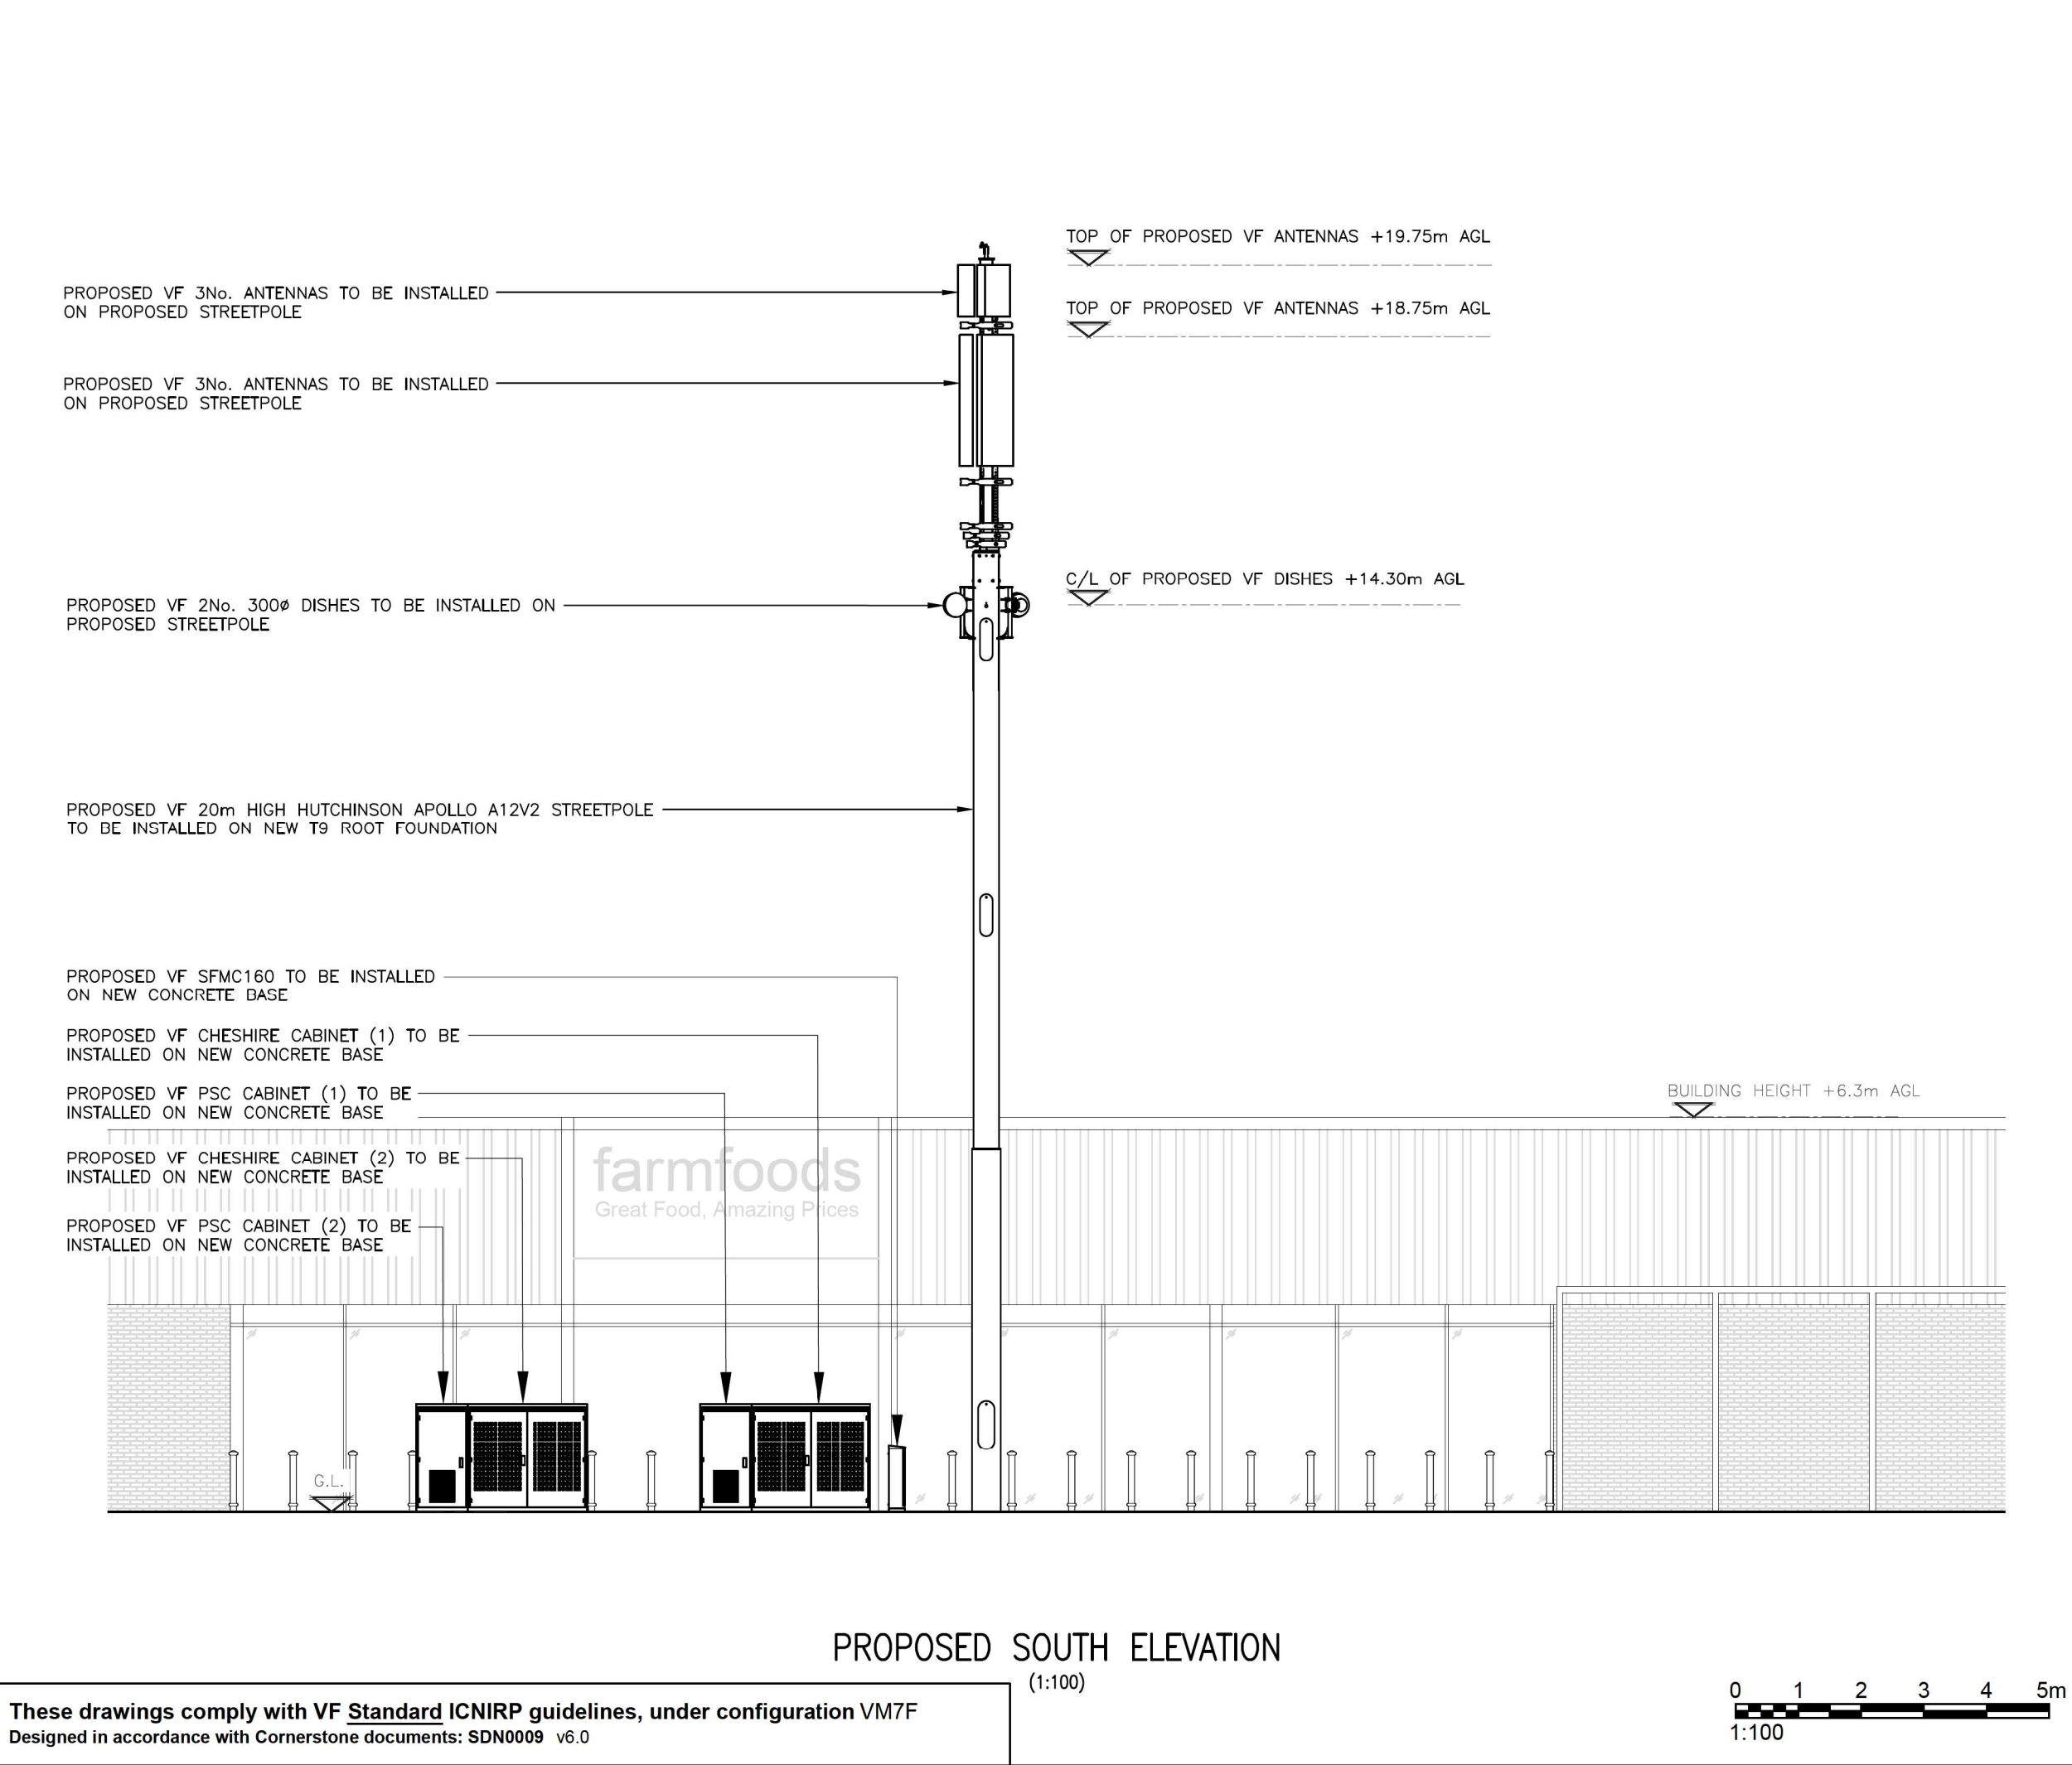

ALL DIMENSIONS ARE IN mm UNLESS NOTED OTHERWISE

N.G.R

E: 388173

N: 400707

NOTES:

A	Issued for Approval	FPD	RWB	12.09.23
REV	MODIFICATION	BY	CH	DATE

WOLVEY - HINCKLEY - LEICESTERSHIRE - LE10 3JF
Tel: +44 (0)1455 222792 Fax: +44 (0)1455 222758

Cell Name		Opt.
DROYLSDEN ROAD		A
Cell ID No		
CORNERSTONE	VF	VMO2
30836200	24693_0	N/A

Site Address / Contact Details

DROYLSDEN ROAD
FAILSWORTH
MANCHESTER
M40 2FT

Drawing Title:
PROPOSED SITE ELEVATION

Purpose of issue:		Dwg Rev:		
PLANNING				
Drawing Number:				
301		A		
Surveyed By:	Original Sheet Size:	Pack Issue:		
MOM	A3			
Drawn:	Date:	Checked:	Date:	
FPD	12.09.23	RWB	12.09.23	A

These drawings comply with VF Standard ICNIRP guidelines, under configuration VM7F

Designed in accordance with Cornerstone documents: SDN0009 v6.0

012345m

1:100

SDNT0005 Version 1.3