





Front Elevation

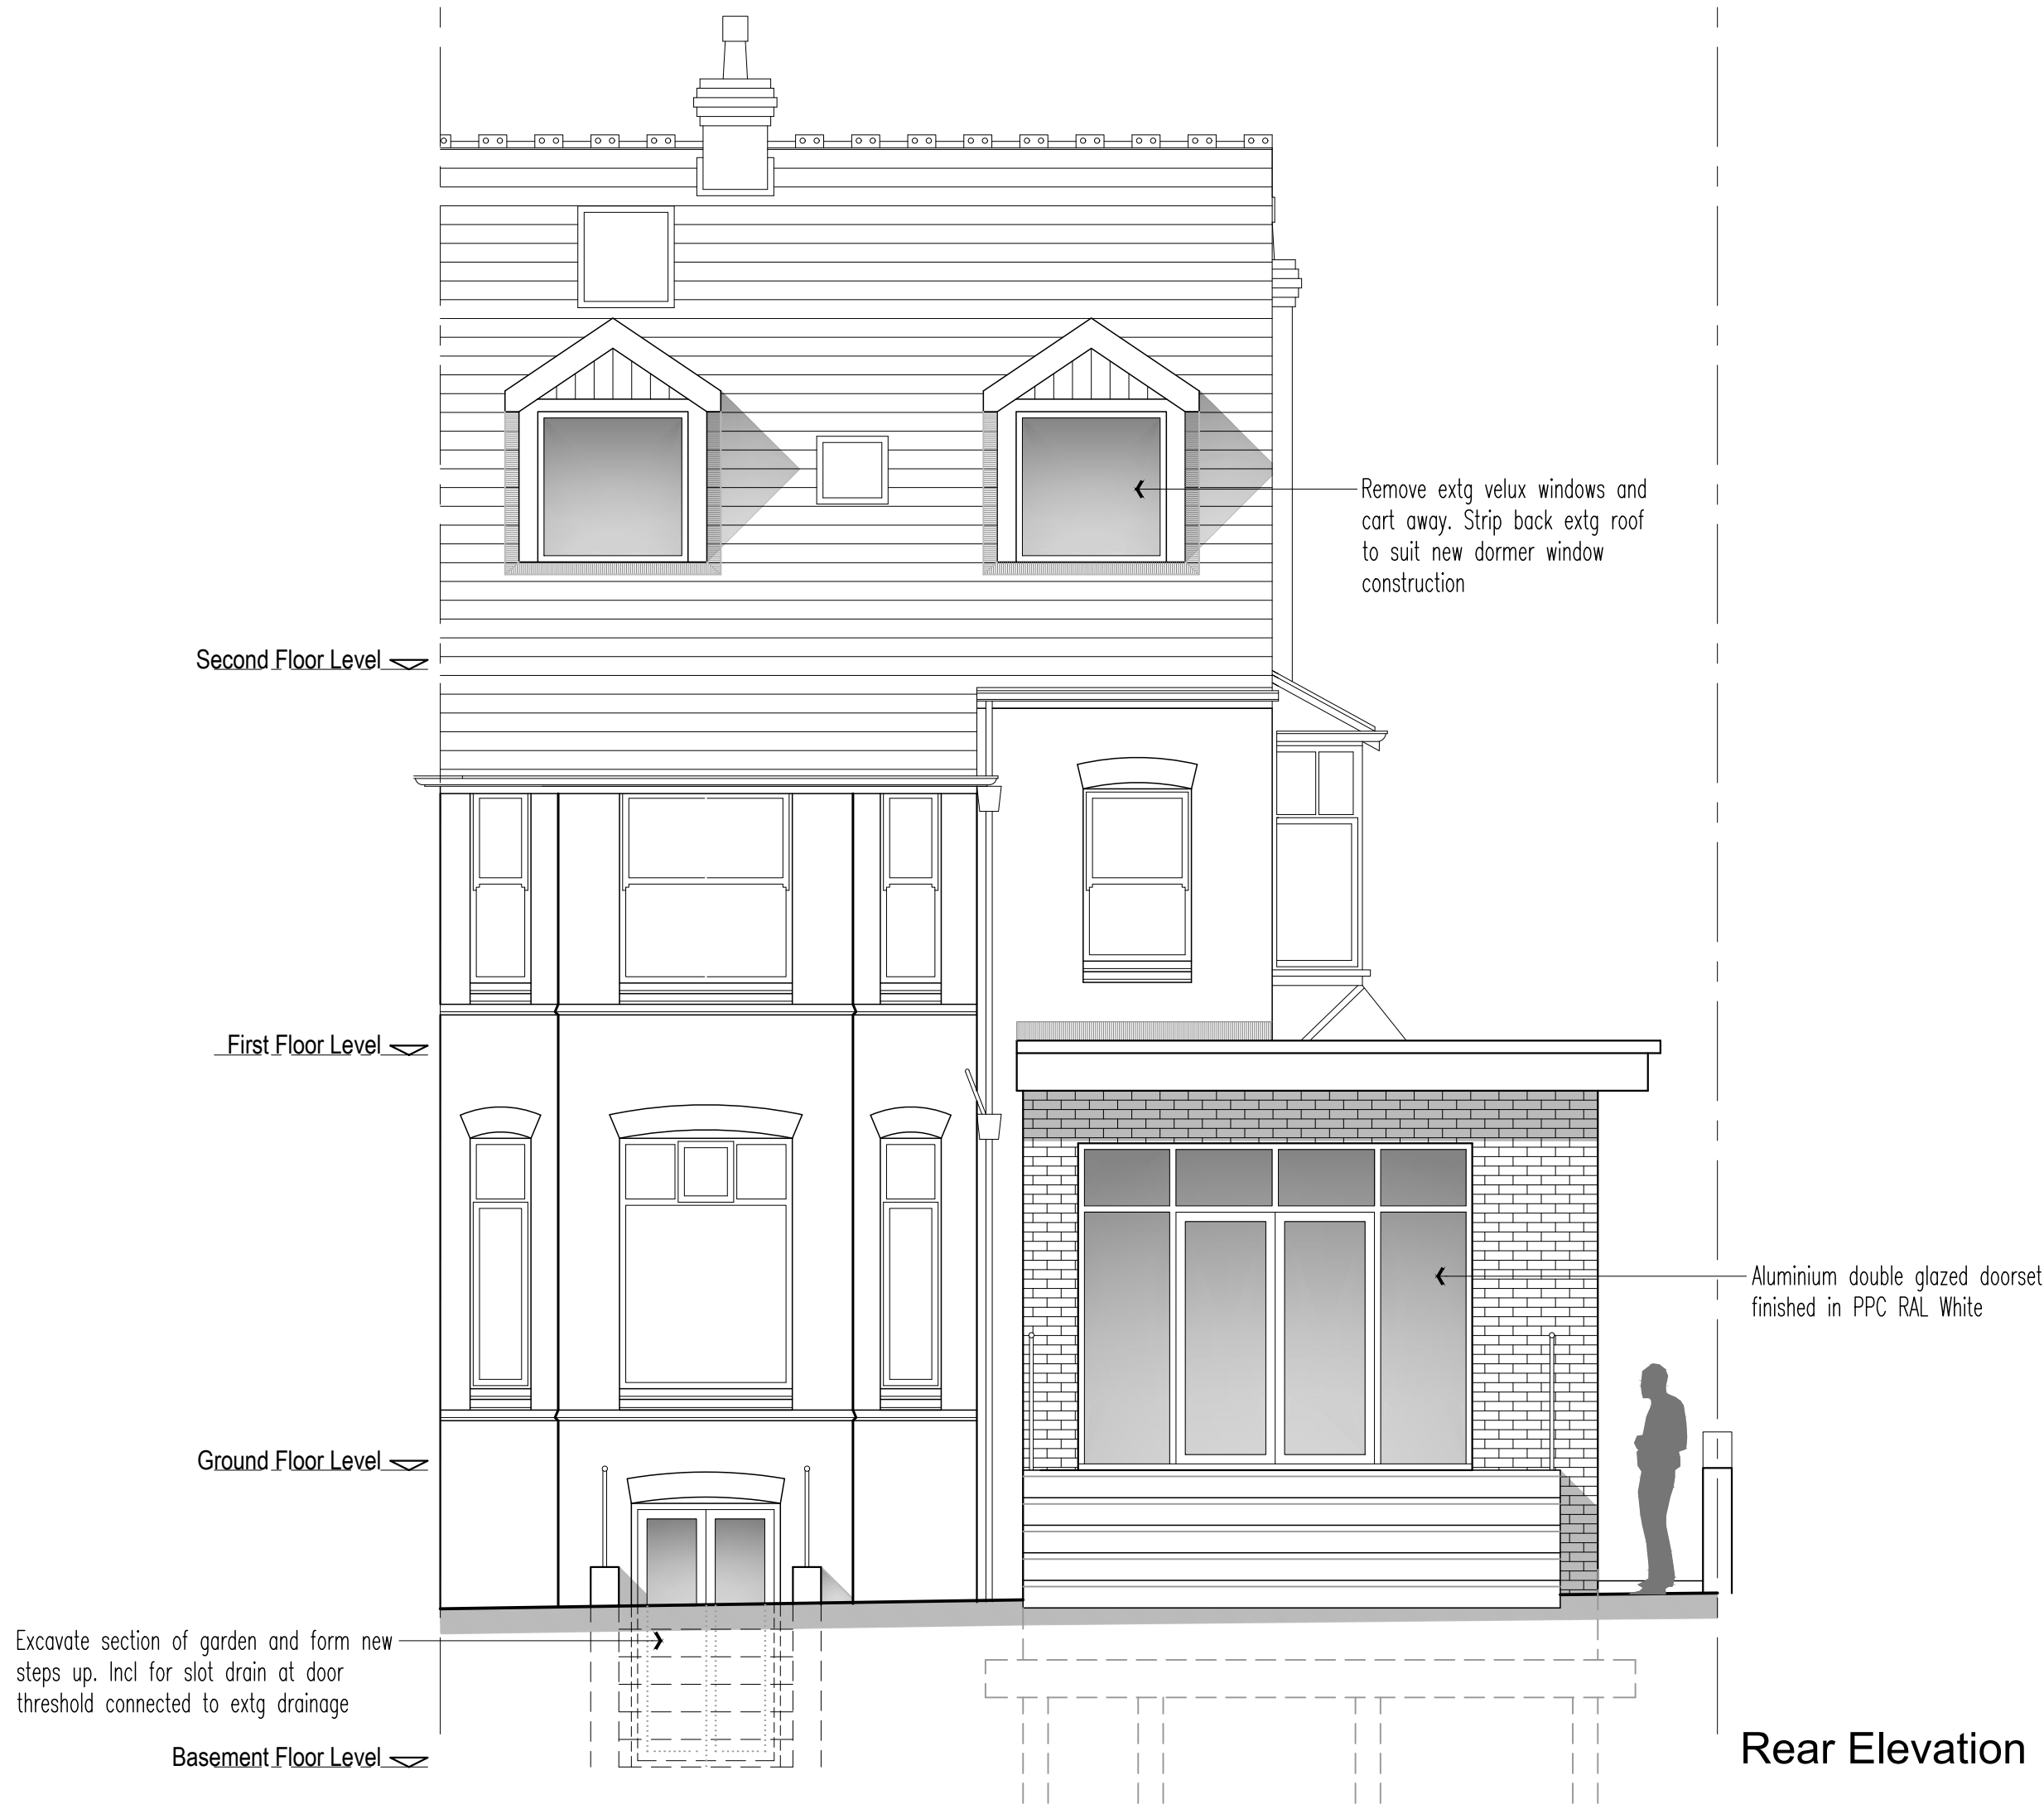

Rear Elevation



Gable Elevation

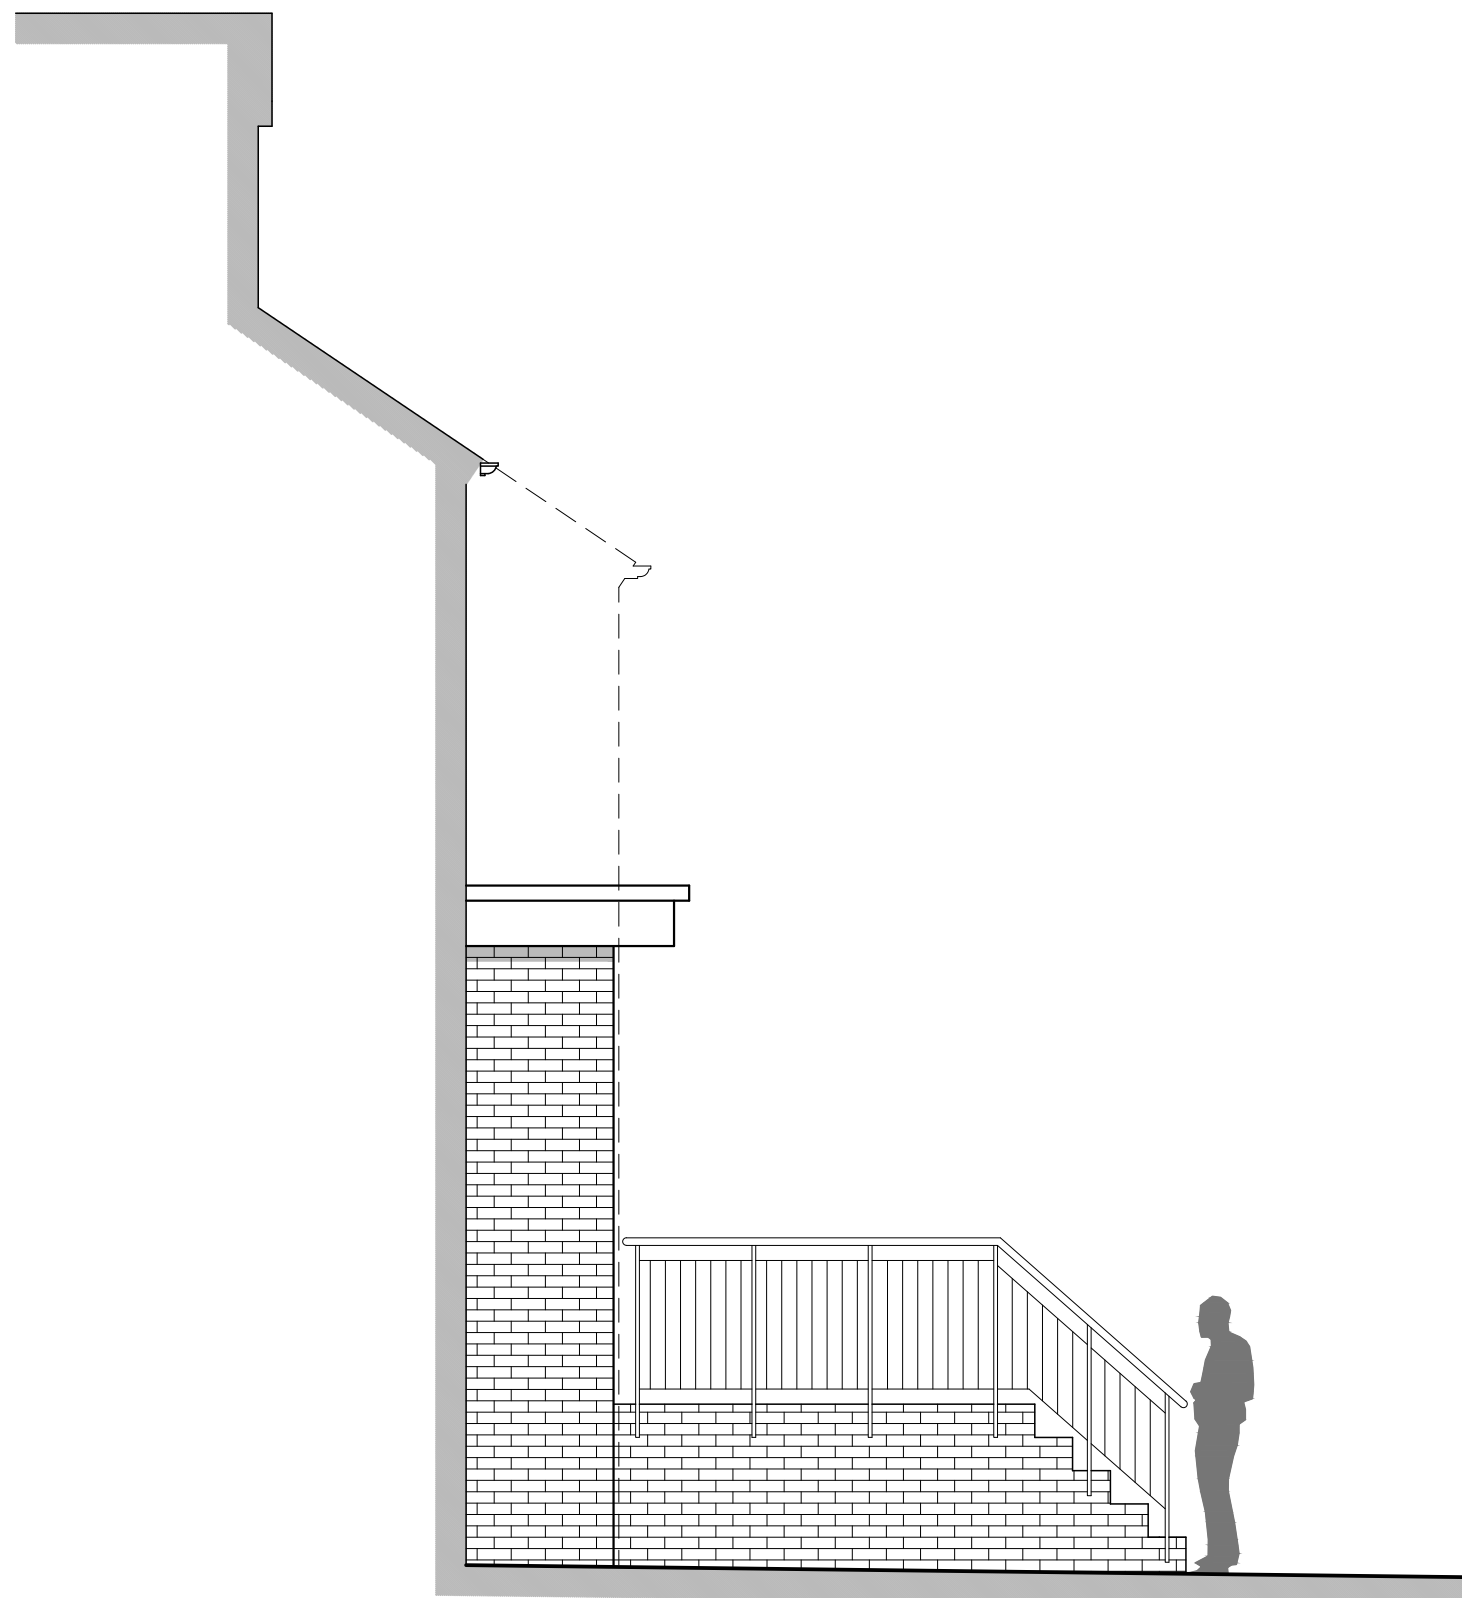

Return Elevation

P1	Issued for Planning	15.11.23	rnc
Rev	Description	Date	By
	Status:		
	Planning		
Client:			
Mr R Davis			
Contract:			
Proposed Single Storey Side Extension and Internal Alterations			
33 Spath Road, Didsbury, M20 2QT			
Drawing:			
Proposed Elevations			
Drawing No:	Revision:	Scales:	
AS772 05	P1	1:50@A1	
Drawn:	Checked:	Date:	
rnc		Oct '21	