




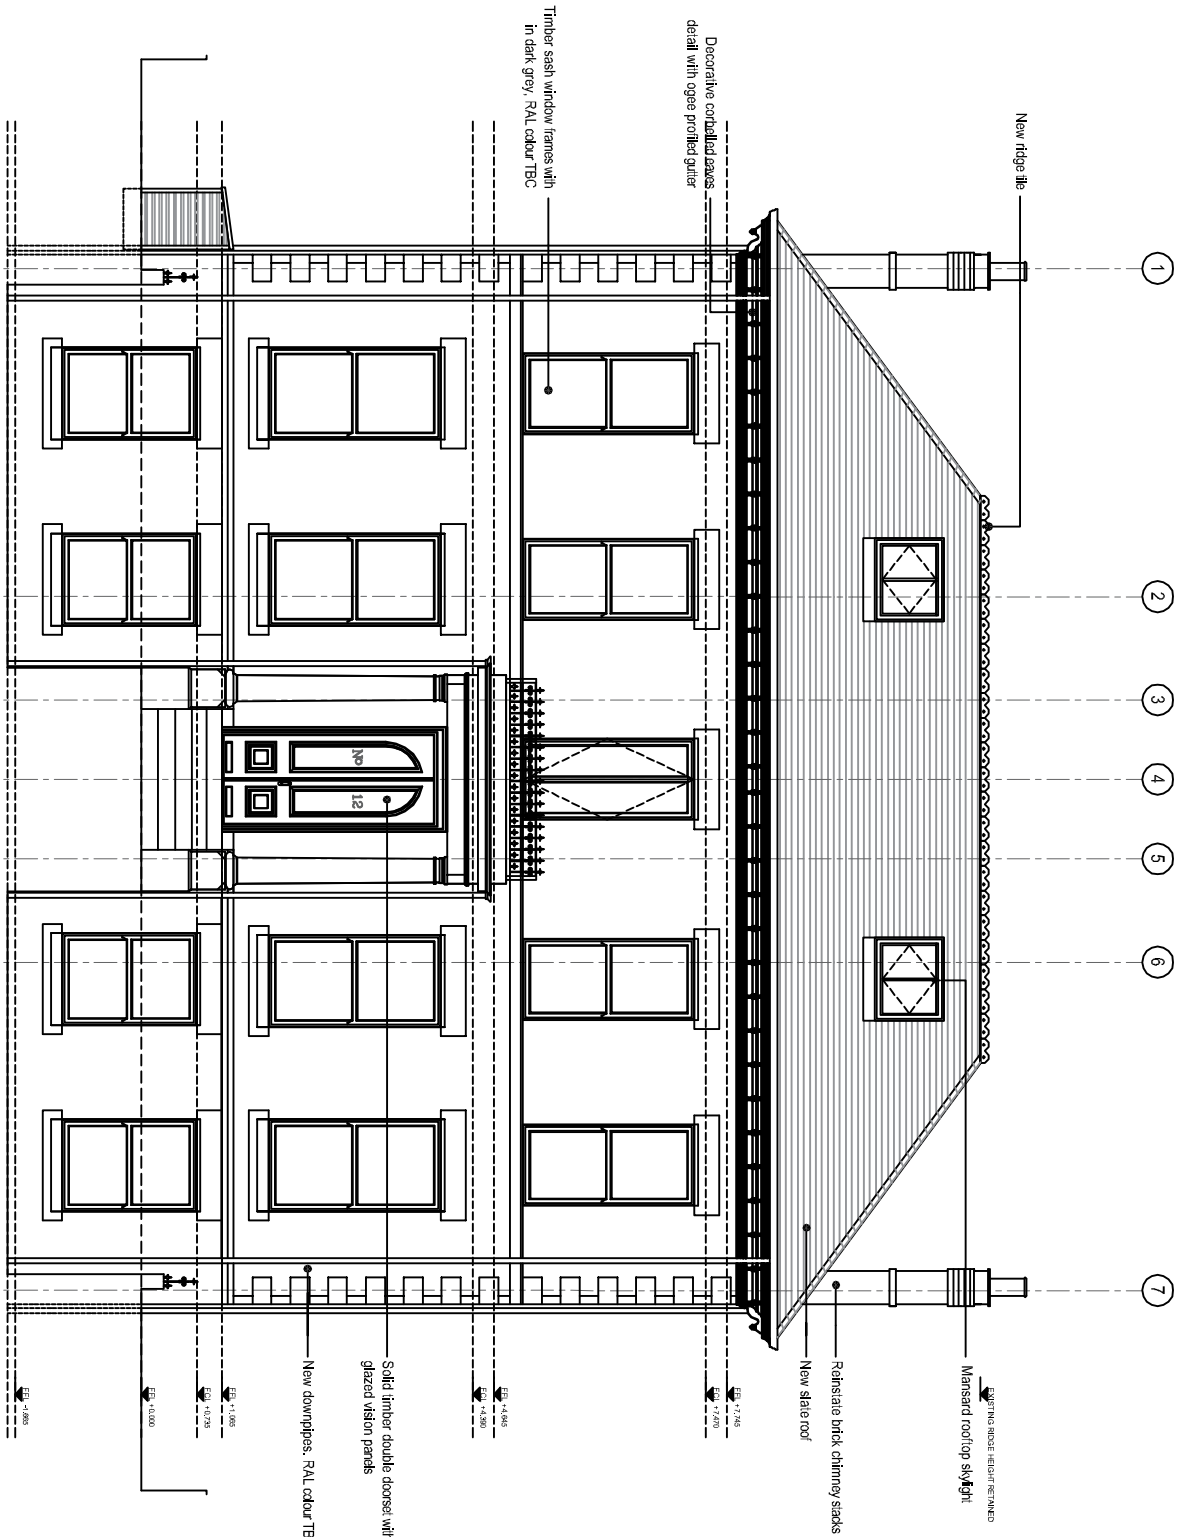


SCALE 1:100
PROPOSED NORTH WEST ELEVATION

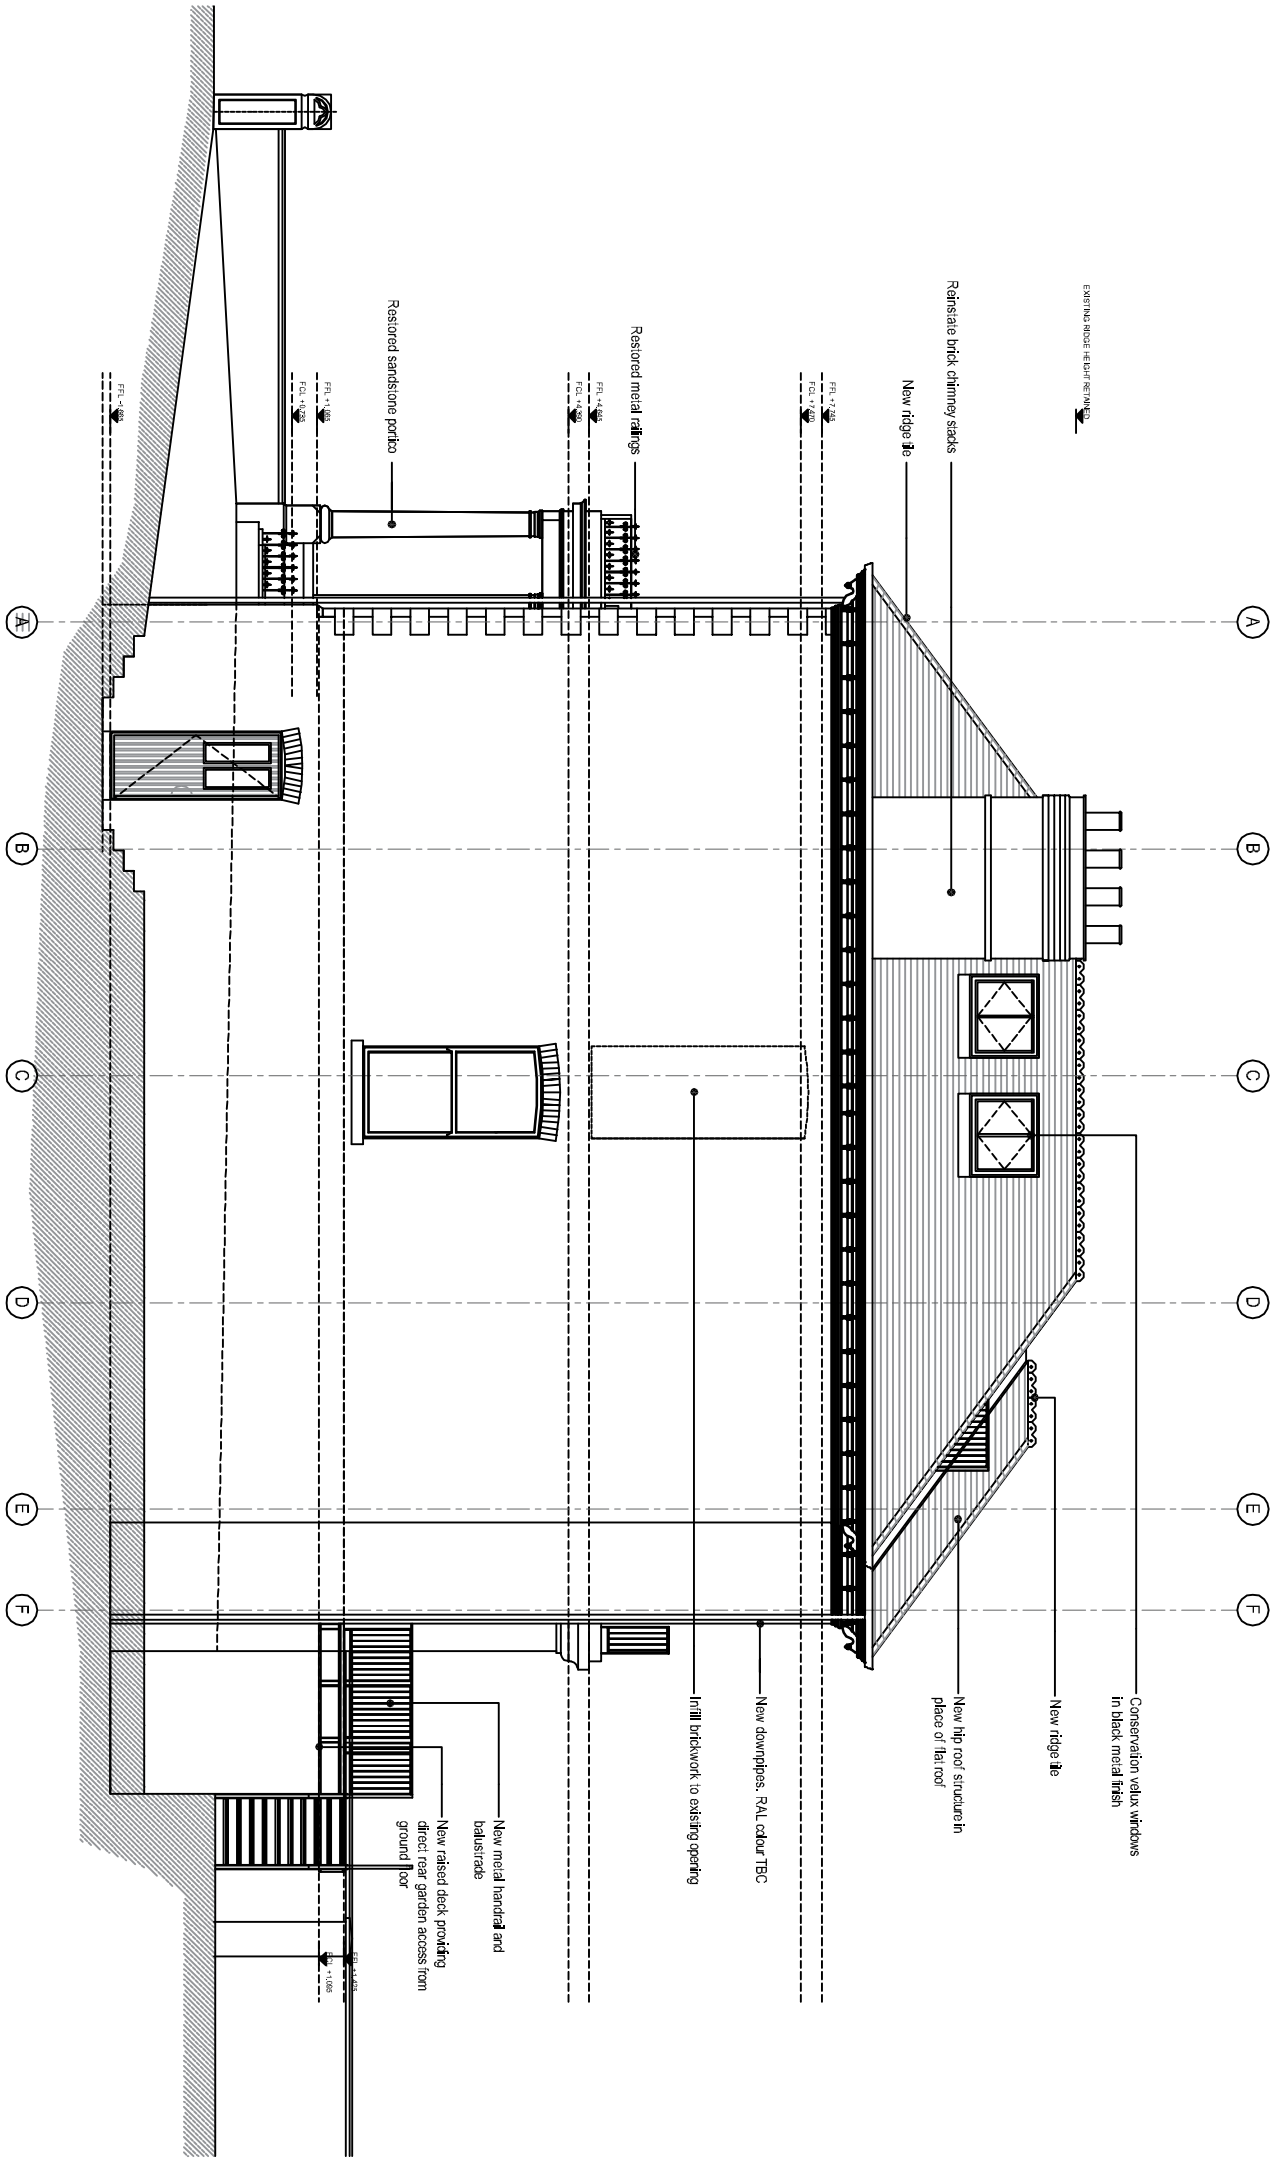

SCALE 1:100
PROPOSED SOUTH WEST ELEVATION

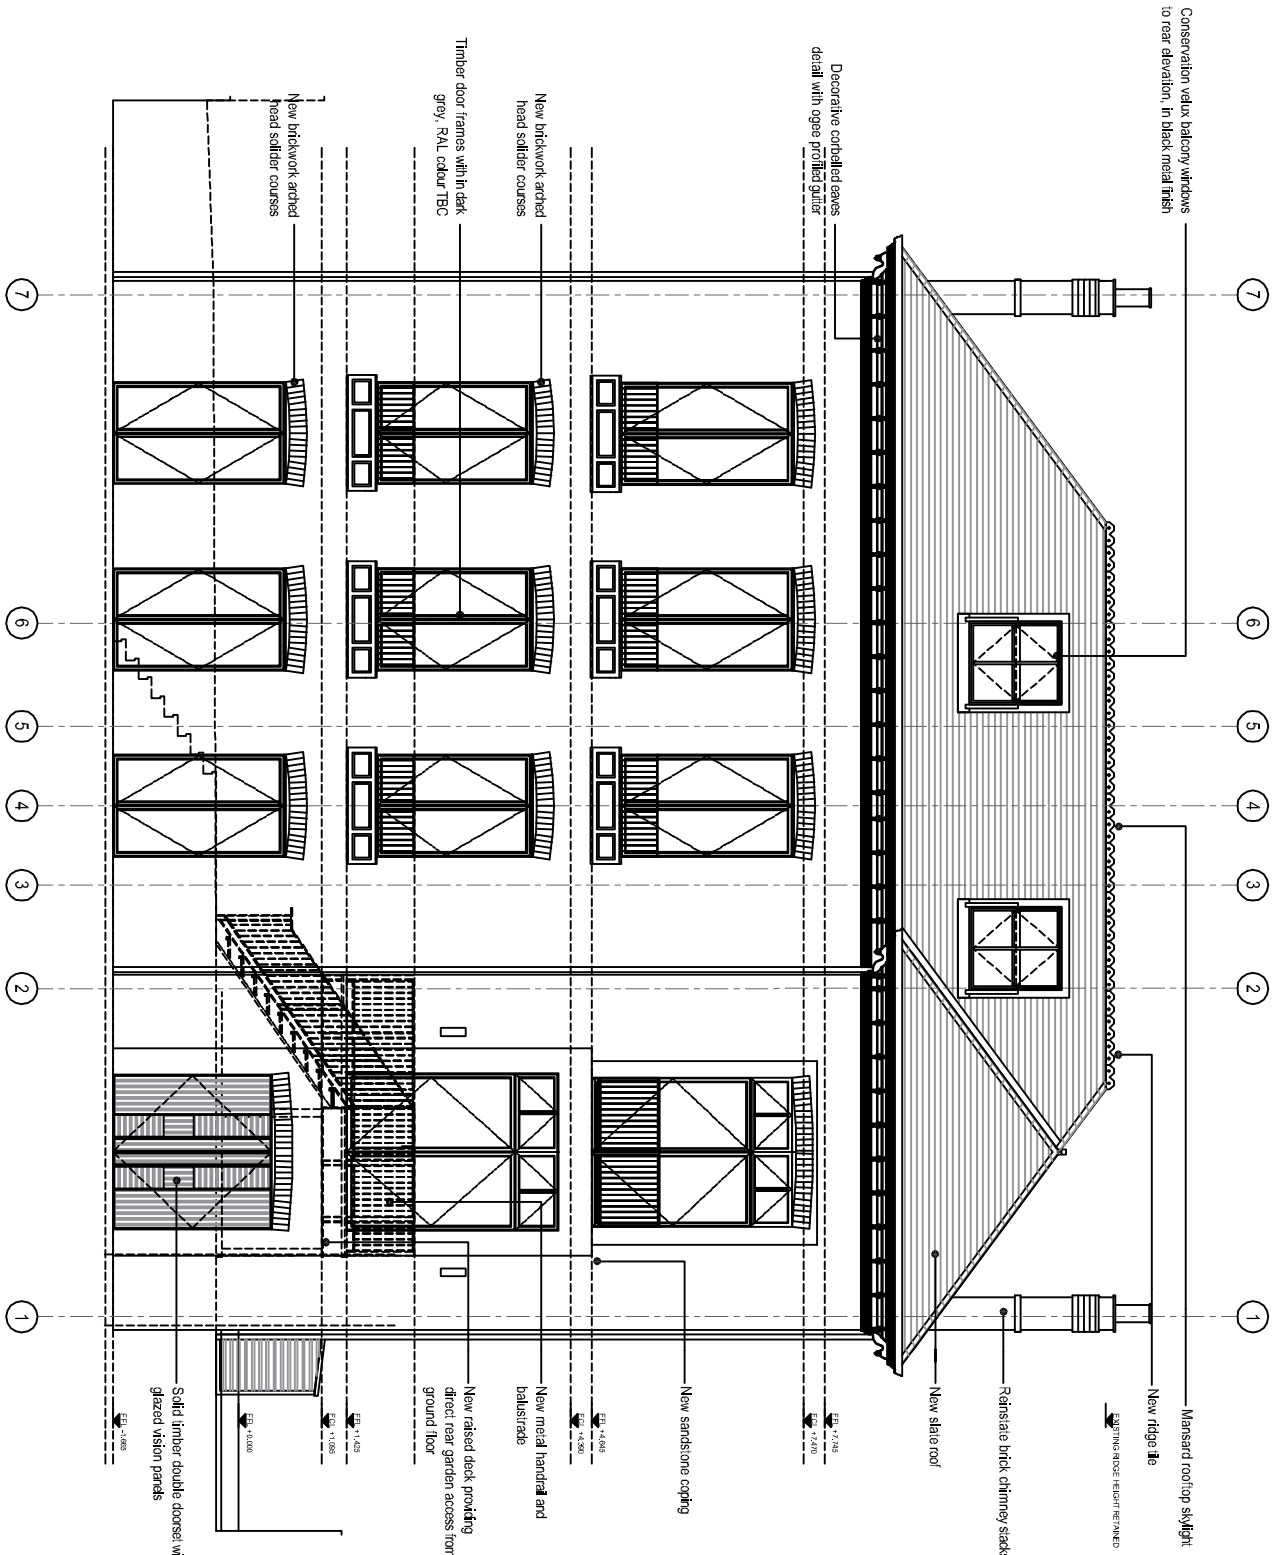

SCALE 1:100
PROPOSED SOUTH EAST ELEVATION

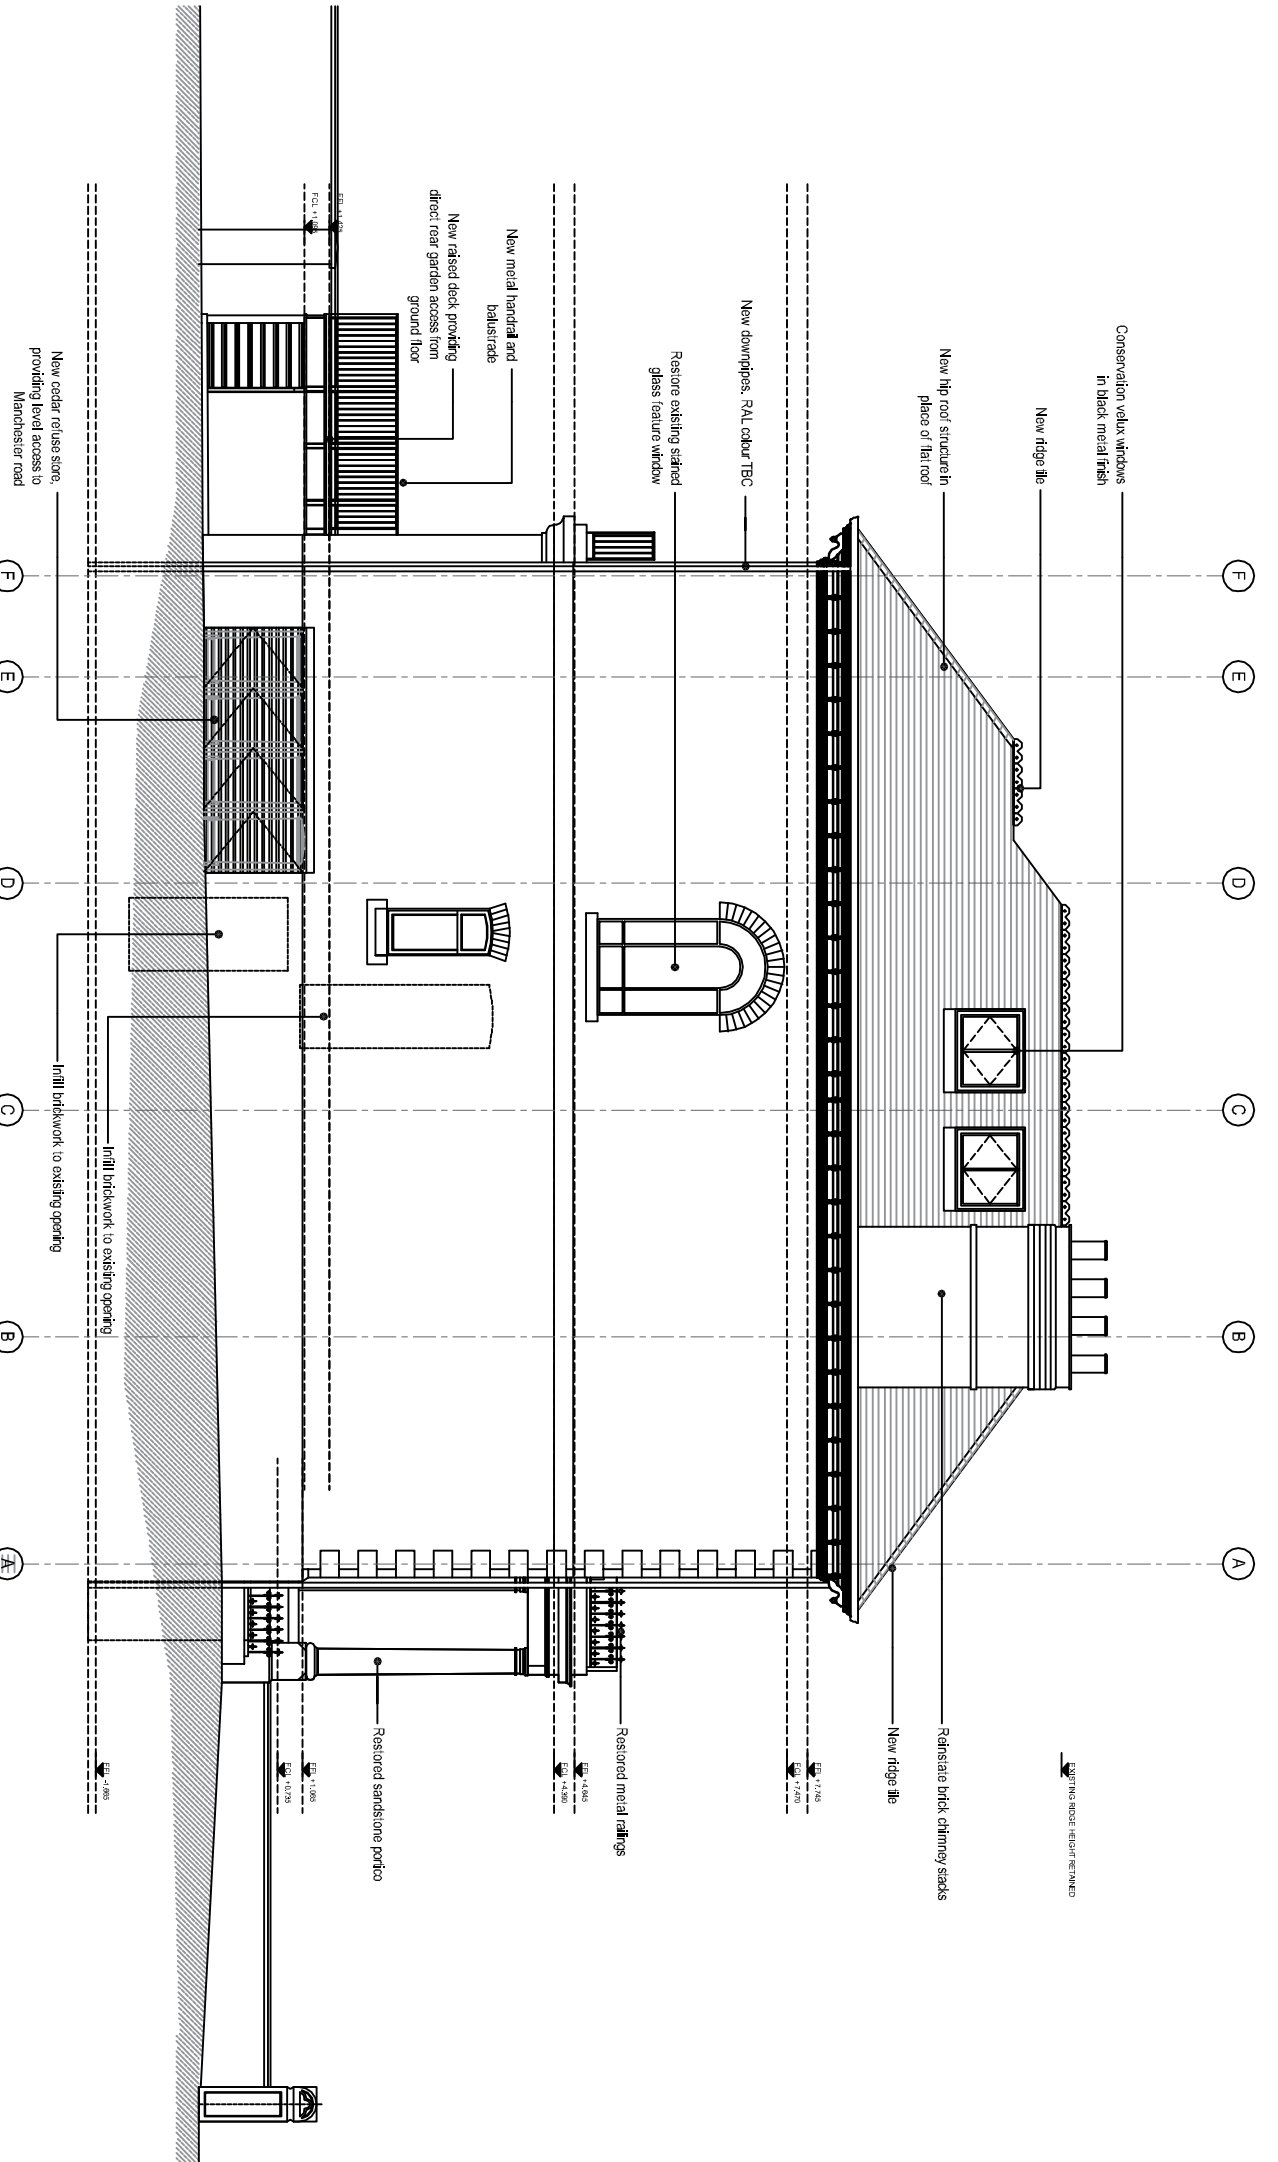

SCALE 1:100
PROPOSED NORTH EAST ELEVATION

DO NOT SCALE OFF DRAWING. PLEASE CHECK ALL DIMENSIONS ON SITE					
This drawing is to be read in conjunction with all relevant specifications, documents and other issued job drawings. Descriptions or omissions must be reported to the client. The contractor is to check and verify all building and site information and to check for any building work (or omissions).					
ALL INFORMATION CONTAINED ON THIS DRAWING REMAINS COPYRIGHT OF PEARCE PROPERTY LIMITED. ©					
Project Name:	The Laureston No 12 Manchester Road		Project No.:	1981	
Client Name:	Pearce Property Limited		Design No.:	200-01	
Drawn By:	J. Smith		Checked By:	D. Jones	
Project Stage:	PLANNING		Issue:	CP	
Scale:	1:100		Date:	SEP 23	
Author:	J. Smith		Project Manager:	D. Jones	