



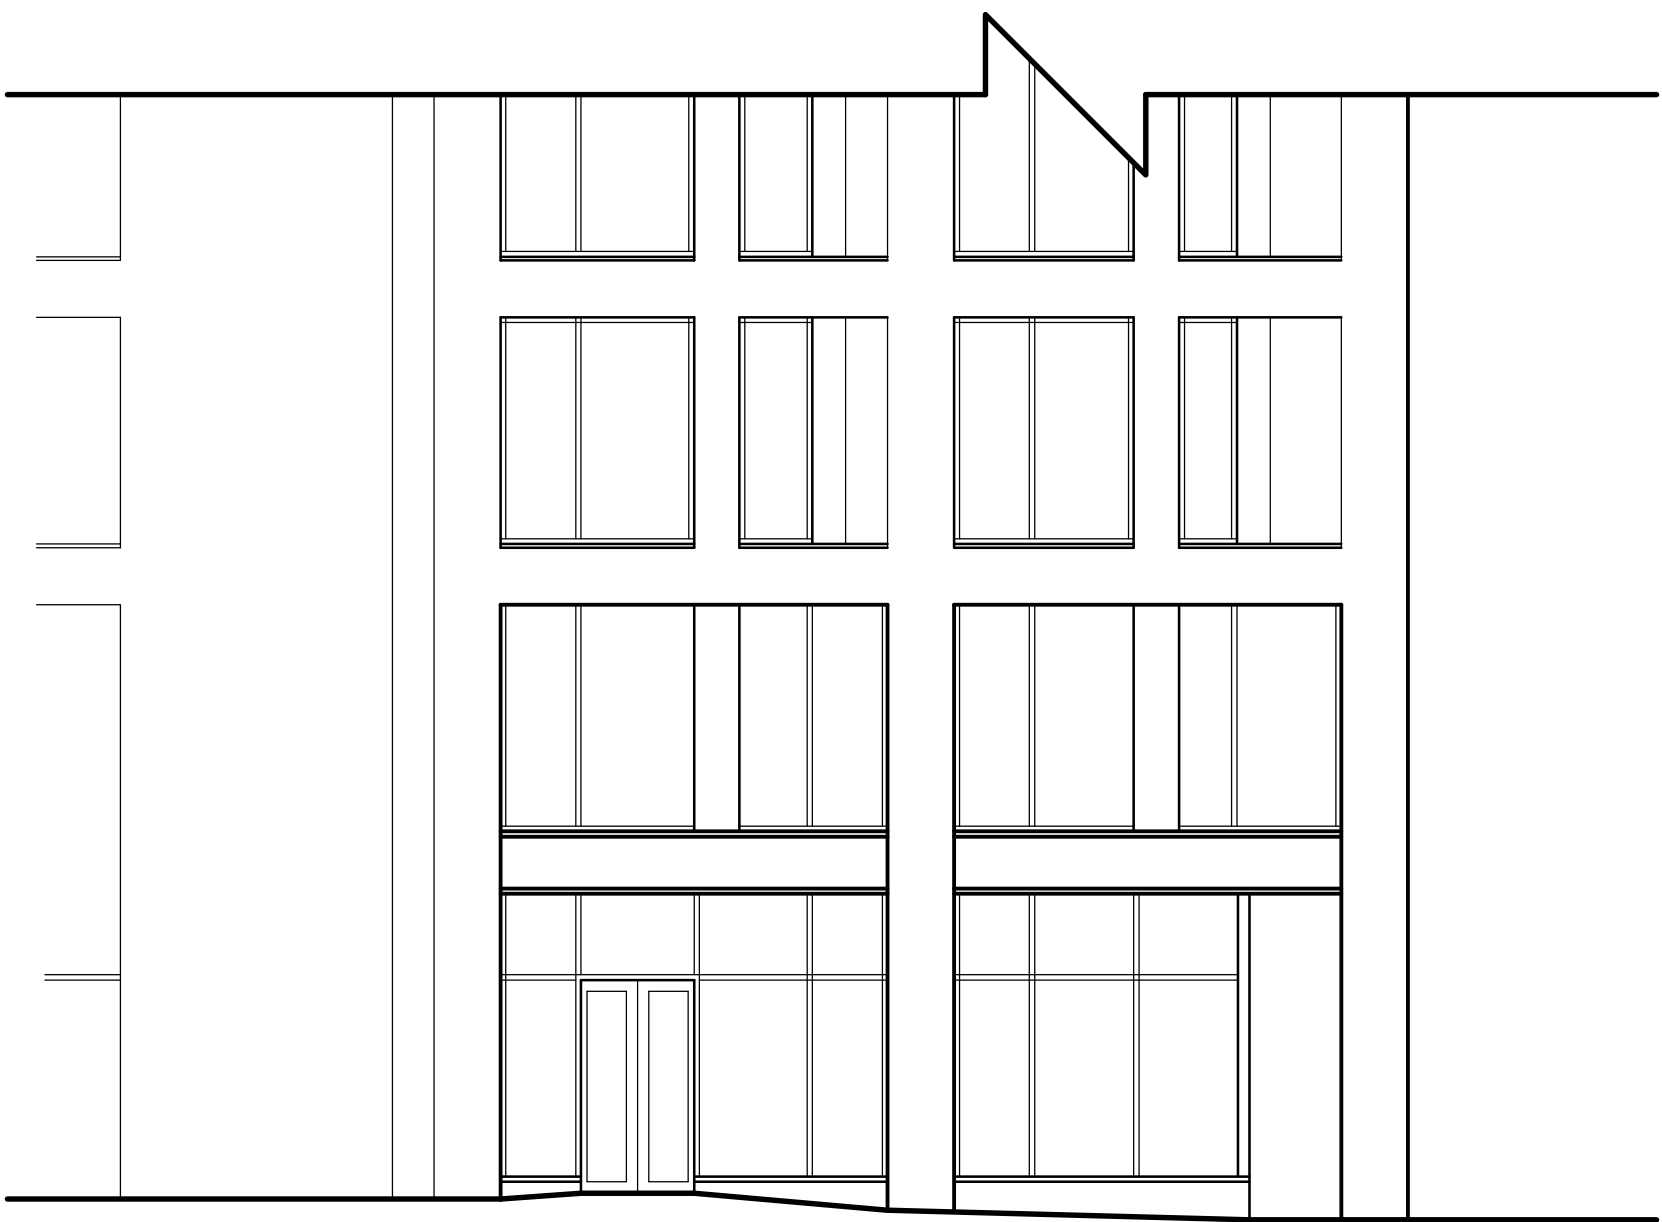

SOUTH-WEST ELEVATION
to PARKER STREET

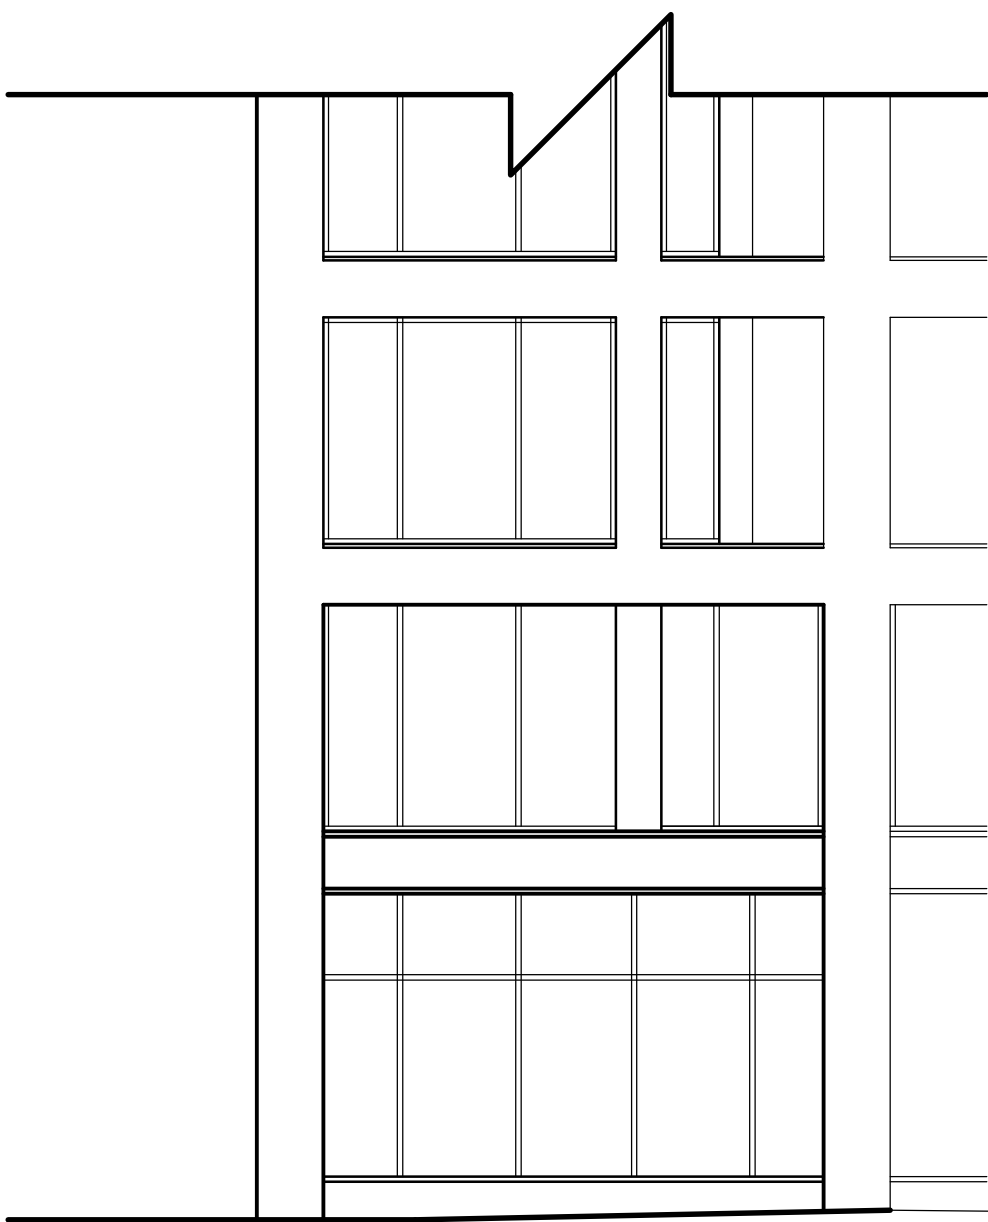


SOUTH-EAST ELEVATION
to PORTLAND STREET

EXISTING ELEVATIONS
1:100



SOUTH-WEST ELEVATION
to PARKER STREET

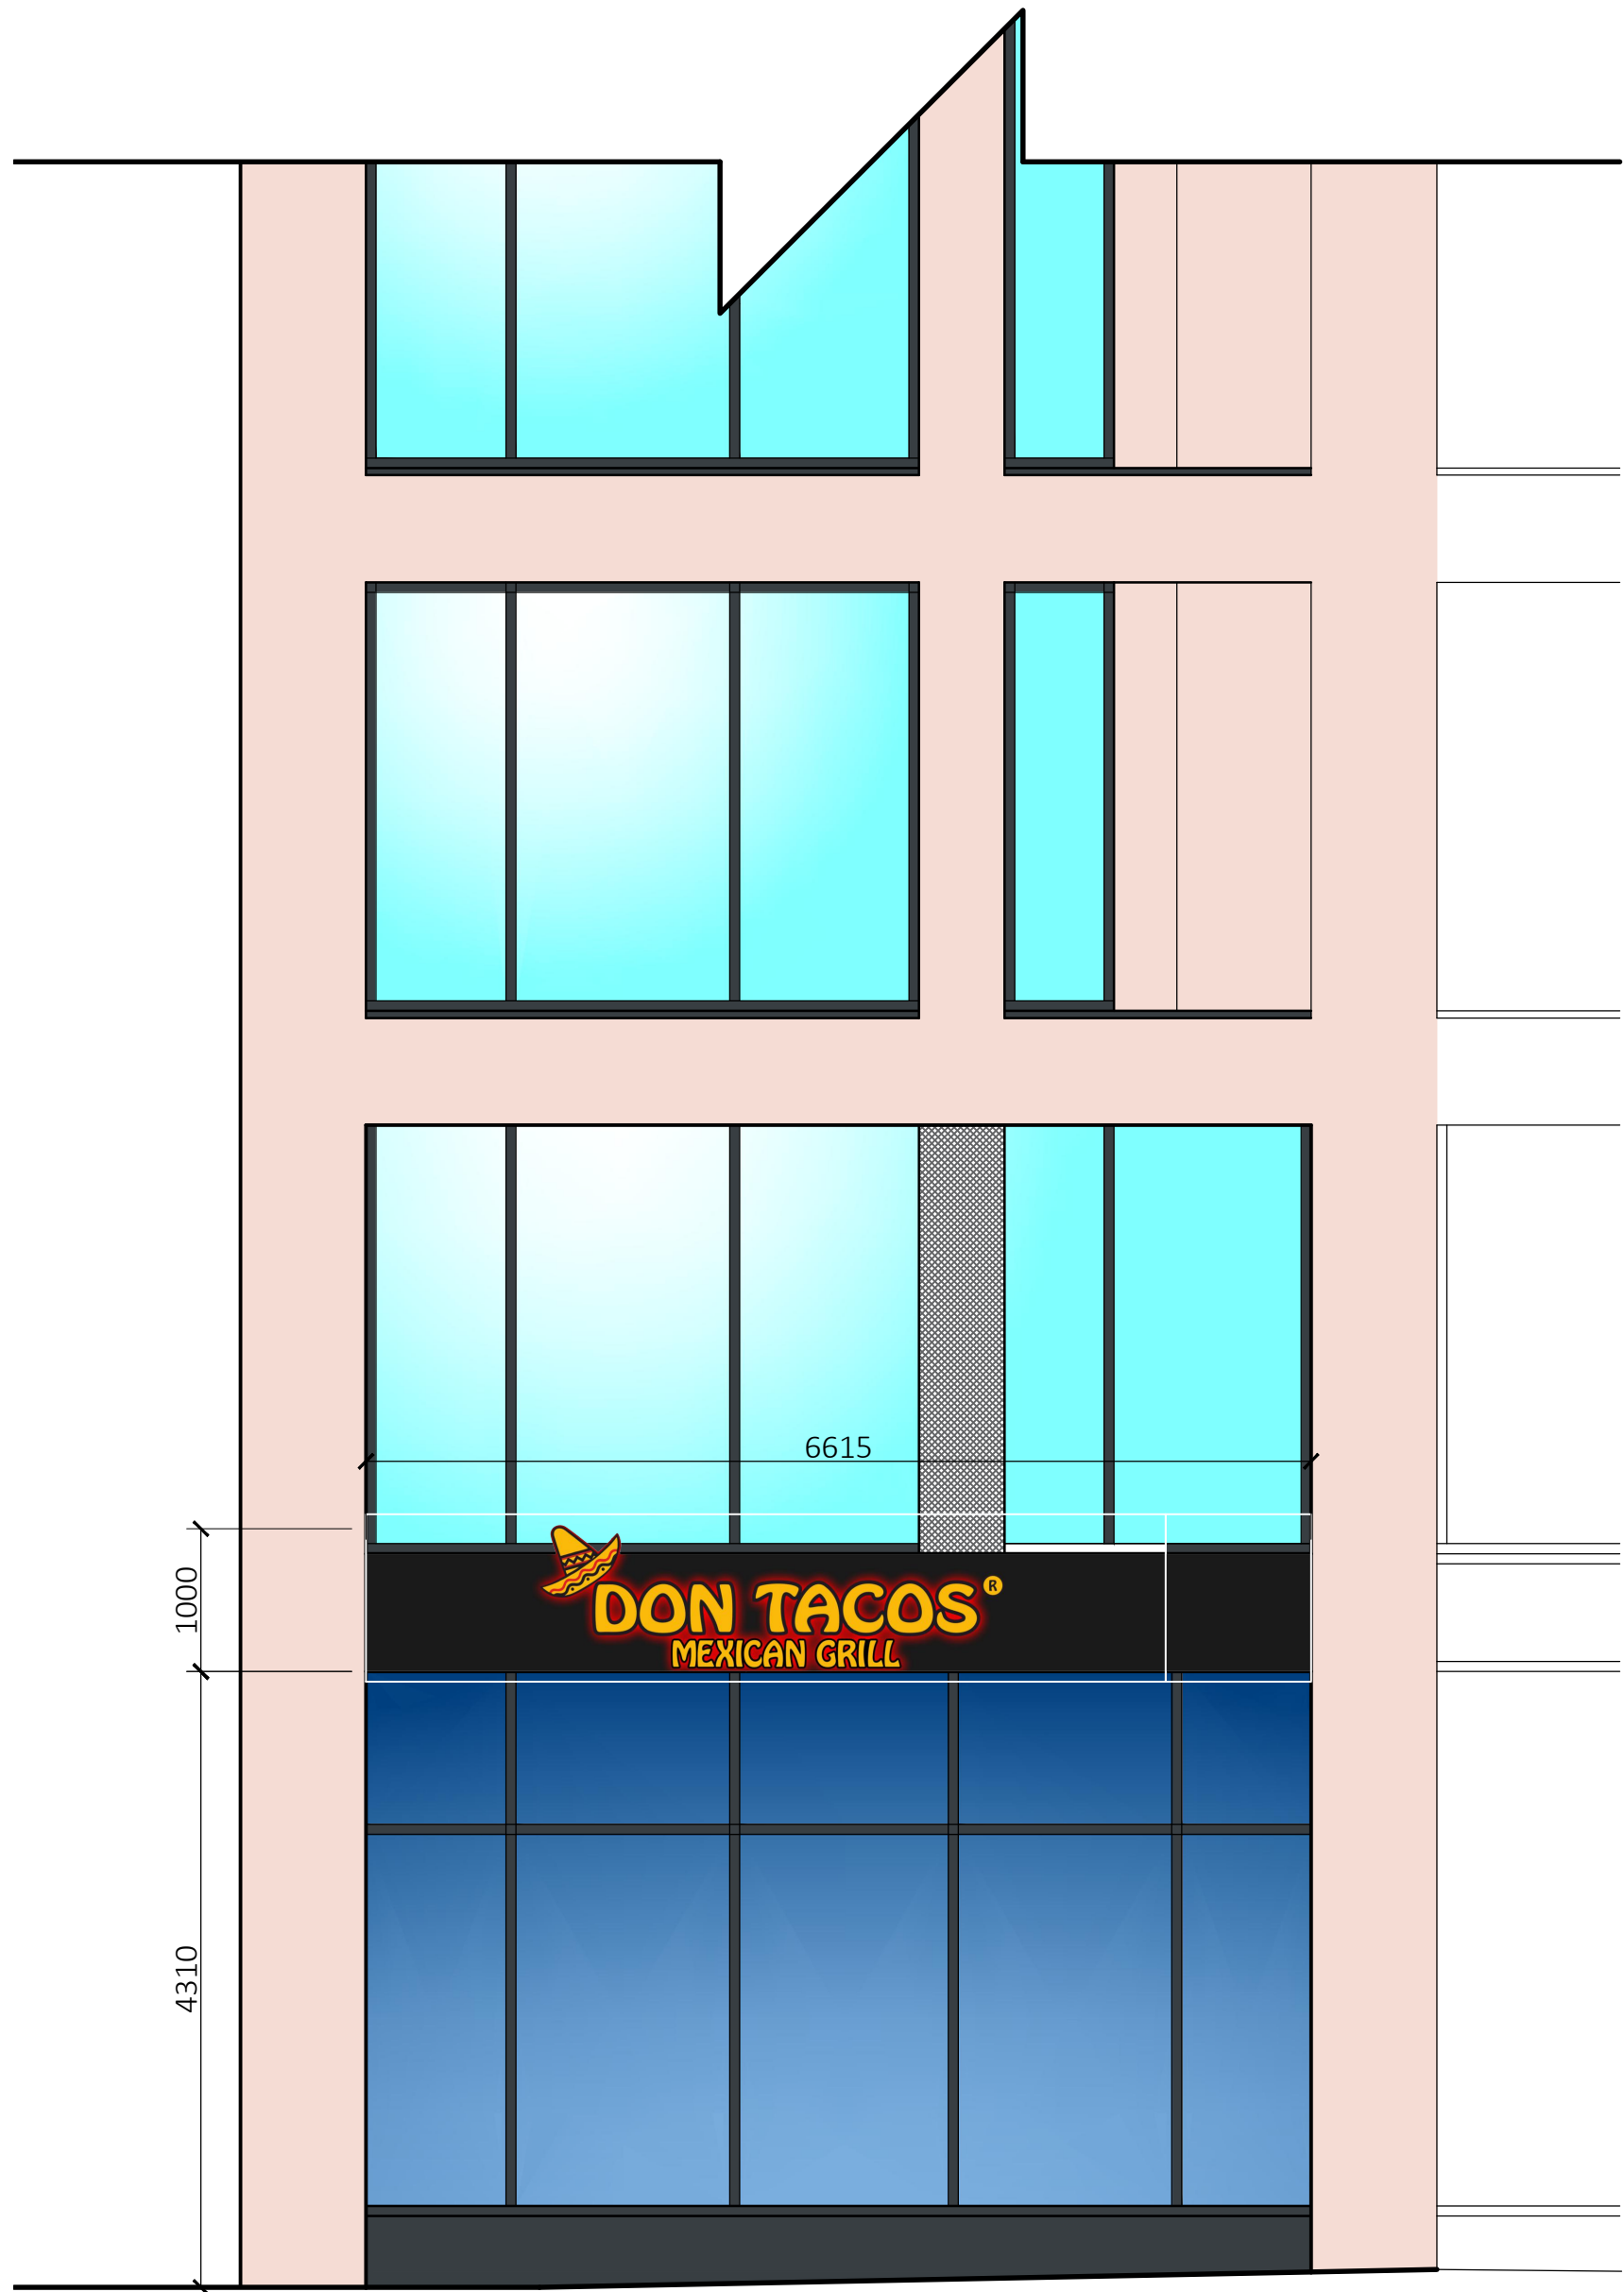

SOUTH-EAST ELEVATION
to PORTLAND STREET

PROPOSED ELEVATIONS
1:50

NOTES:

- This drawing is copyright. No unauthorised copying of drawing without the express permission of the author.
- Do not scale from prints. Use figured dimensions only.
- Contractors to check all dimensions on site prior to commencement of works.
- All works to be carried out in accordance with current statutory Health and Safety Regulations.
- This drawing is to be read in conjunction with all relevant consultants' and / or specialist' drawings / documentation and any discrepancies or variations are to be notified to the Principal Designer prior to affected works commencement.

Rev:	Date:	Notes:
Title: PROPOSED ILLUMINATED SIGNAGE: EXISTING & PROPOSED ELEVATIONS		
Site Address: UNIT E3, 1 PICCADILLY GARDENS, MANCHESTER, M1 1RG		
Client: SULTAN SIGNS Ltd.	Date: DECEMBER 2023	Revision:
Dwg. Ref.: SSL/23/001	Scale: 1:100 @ A1	