



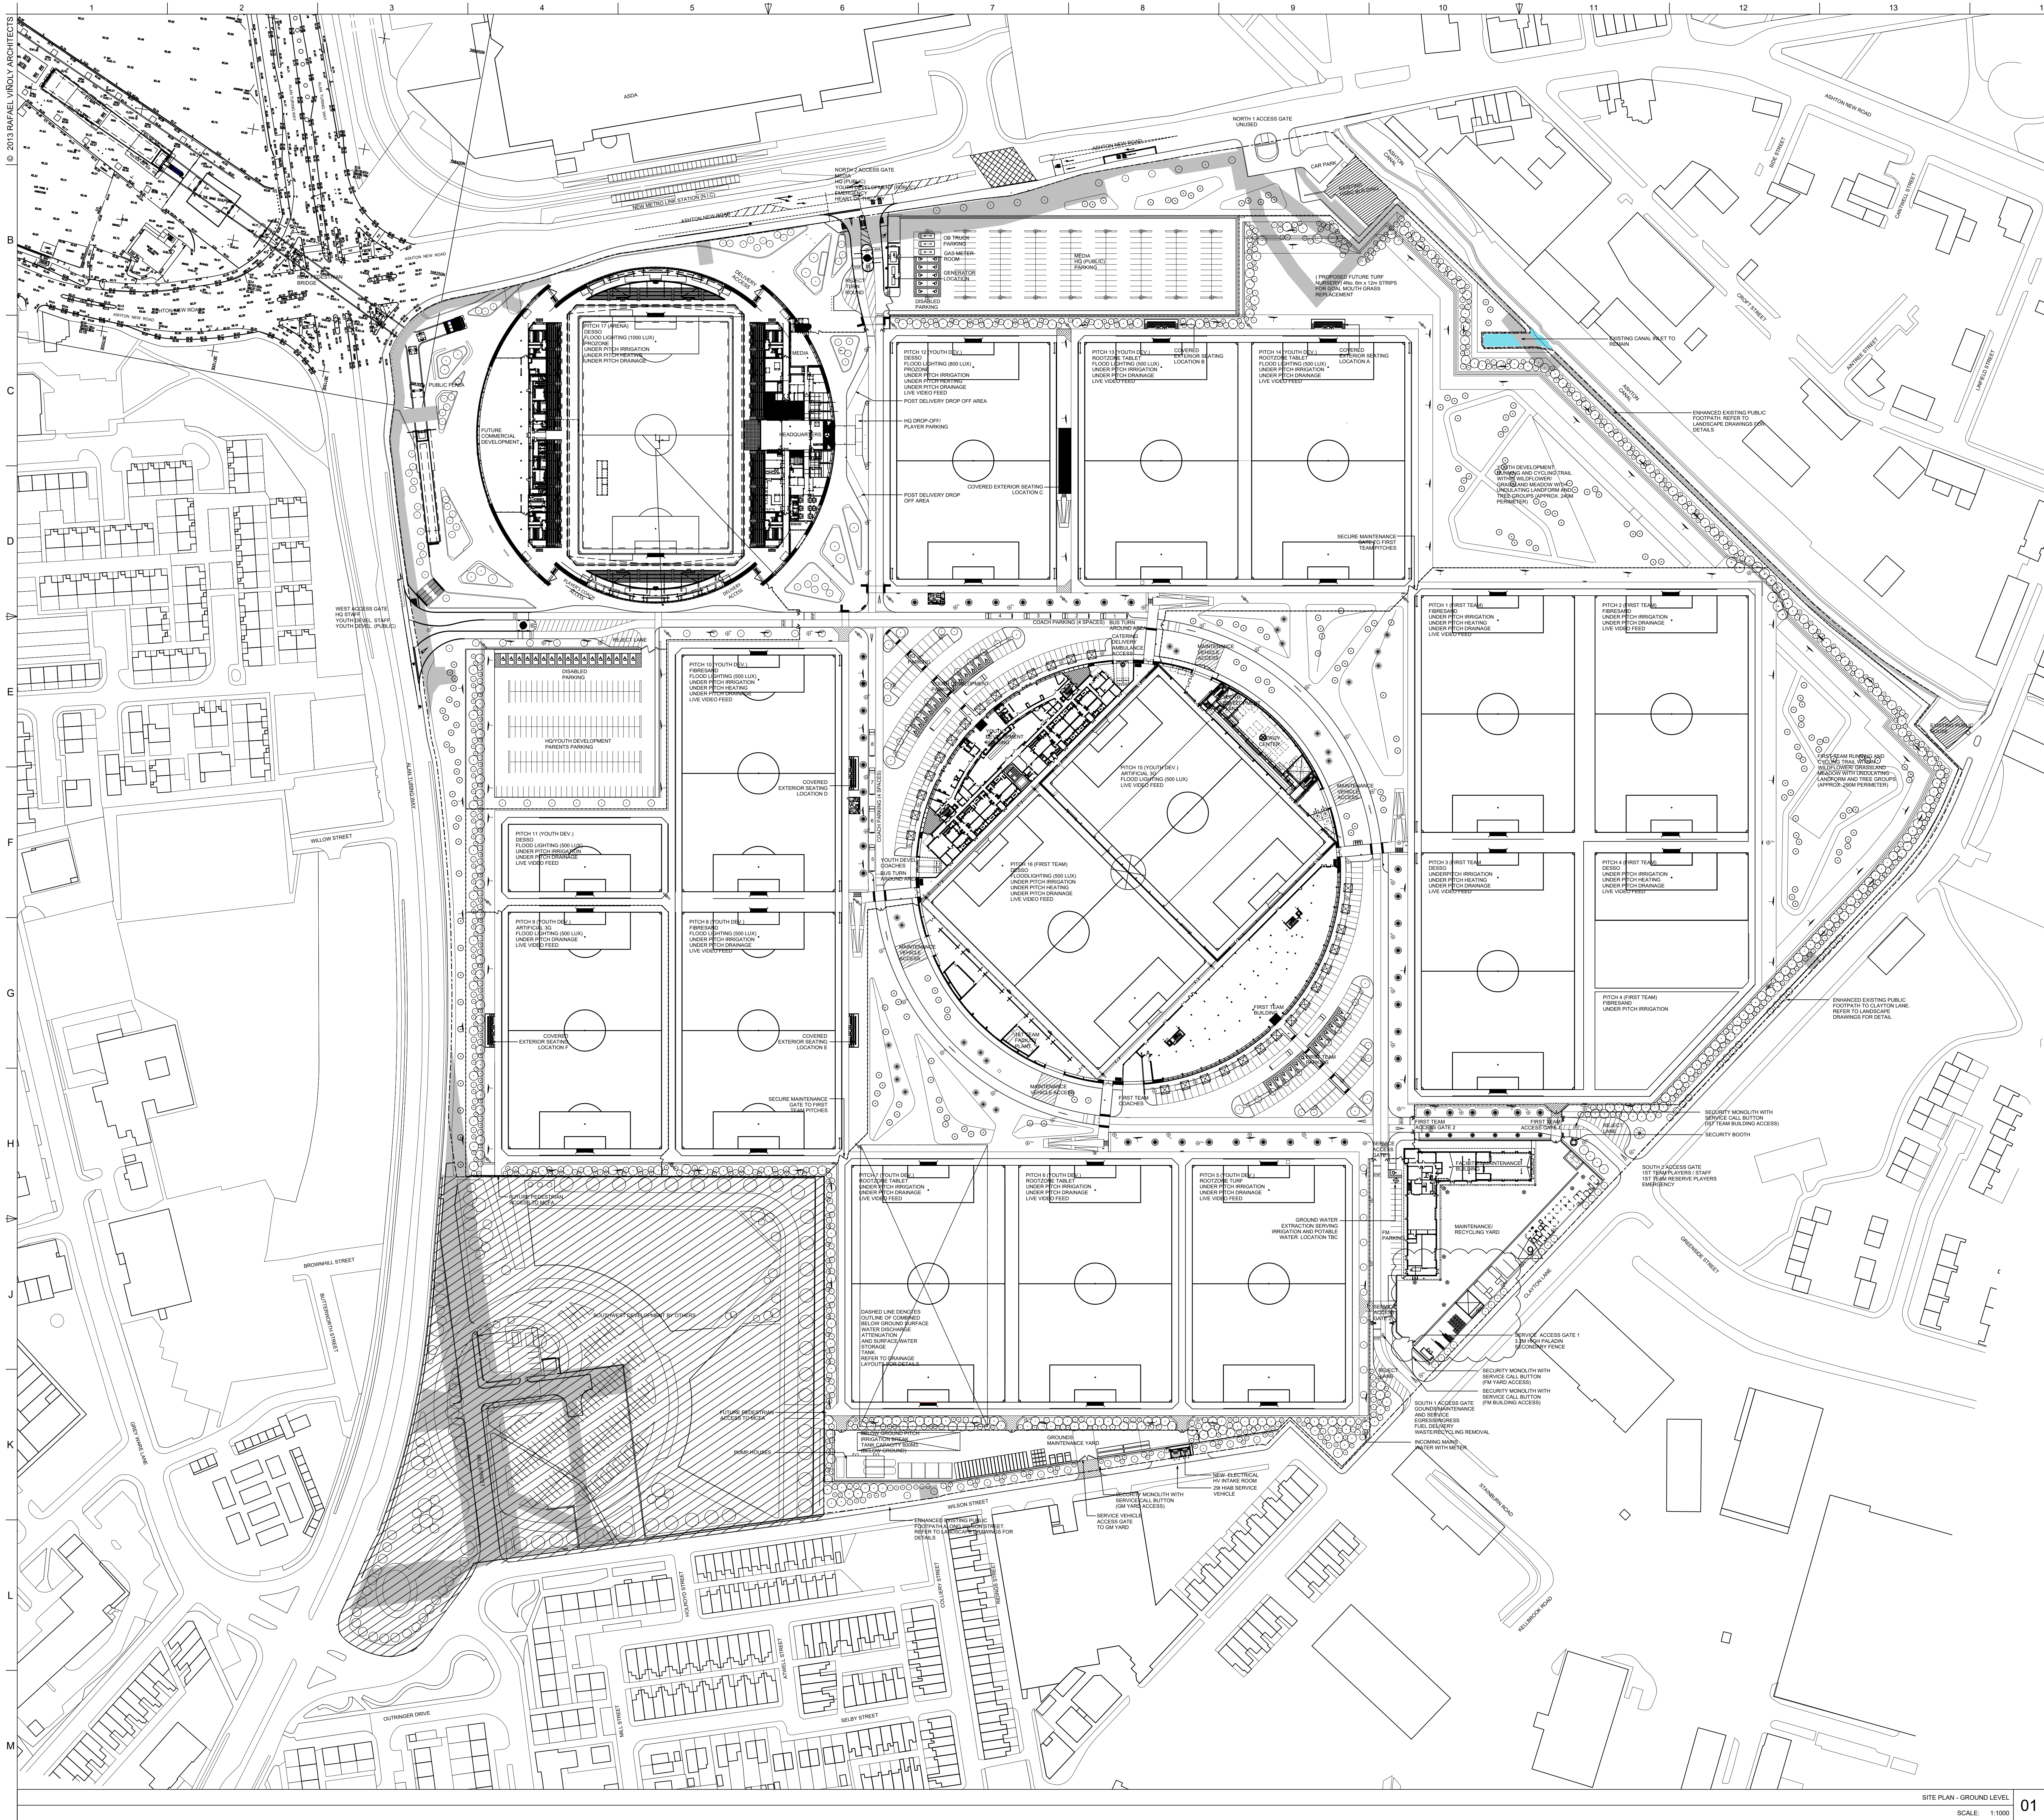

GENERAL NOTES

- PRIMARY SITE FENCE 3.4M HIGH PALADIN FENCE 3.2M (CLAYTON LANE, ASHTON CANAL AND WILSON STREET)
- SECONDARY SITE FENCE 2.4M HIGH PALADIN FENCE 3.2M (CLAYTON LANE, ASHTON CANAL AND WILSON STREET)
- MCA DEVELOPMENT SITE BOUNDARY
- PITCHES: SECURITY LIGHTING: MAST HEIGHT 27.45 M
- PITCH LIGHTING TO PHOSPHOR: MAST HEIGHT 27.45 M. CAMERAS MOUNTED BETWEEN 20M W 23M
- MURCO FLOODLIGHTING COLUMN
- SECURITY LIGHTING ONLY TO 1ST TEAM PITCHES. MAST HEIGHT 22M
- REFER TO LANDSCAPE DRAWINGS FOR ALL SURFACE MATERIALS AND PLANTING TYPES
- REFER TO LANDSCAPE DRAWINGS FOR FLOOR FINISH LEVELS
- REFER TO LANDSCAPE DRAWINGS FOR ALL EXISTING TREES TO BE RETAINED
- ONLY PITCH LIGHTING ARE SHOWN IN THIS DRAWING. REFER TO EXTERNAL LIGHTING DRAWINGS FOR ALL OTHER SITE LIGHTING TYPES
- PITCH LIGHTING ARE SHOWN FOR LOCATION CO. ORINATION PURPOSES ONLY. REFER TO EXTERNAL LIGHTING DRAWINGS FOR TYPE/CAPACITY OF LIGHTING MASTS
- EXTENT OF EXISTING DIVERTED UTILITY EASEMENT WITHIN PROPOSED SITE BOUNDARY
- NOTE: REFER TO LANDSCAPE DRAWINGS FOR GRADING AND SPOT ELEVATIONS
- WASTE RECYCLING STORAGE AREA

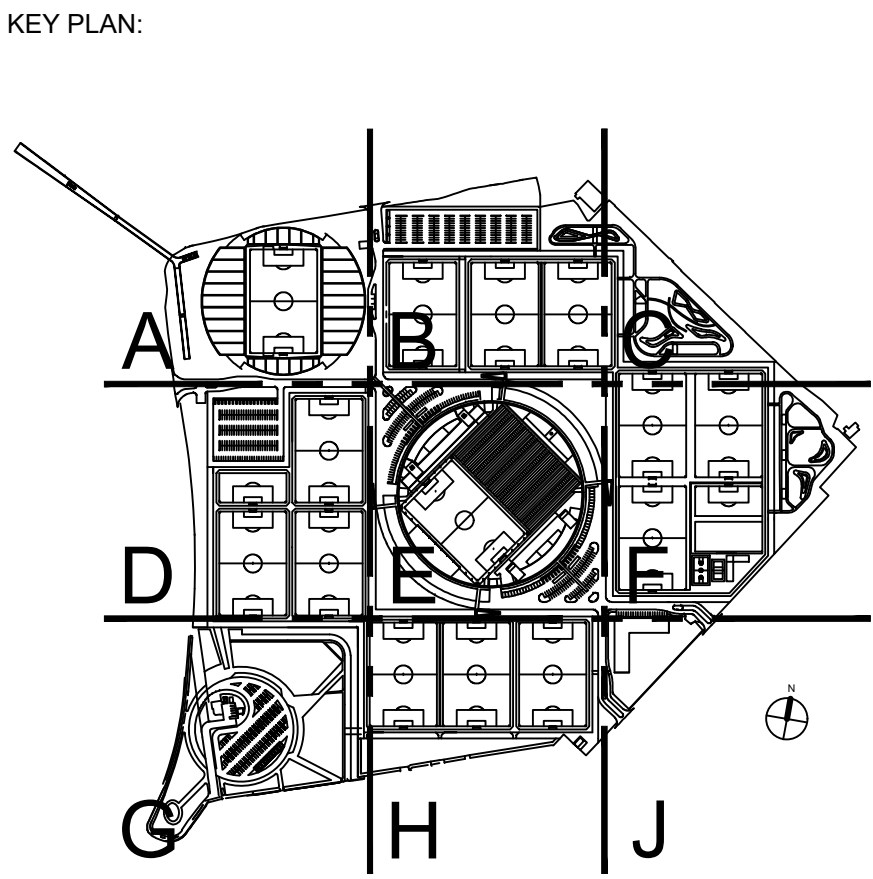

PROJECT NAME AND LOCATION:
CITY FOOTBALL ACADEMY
MANCHESTER, M11 3FF

OWNER:
MANCHESTER CITY FOOTBALL CLUB LTD
ETIHAD STADIUM
MANCHESTER, M11 3FF
TEL: +44 161 438 7768

DRAWING ORIGINATOR:

DRAWING TITLE:

CFA WC BLOCK SITE PLAN

DATE: 12/09/2023

SCALE: 1:1000

SIZE: A0

REV: V1

DISCLAIMER:

DOCUMENT STATUS: