


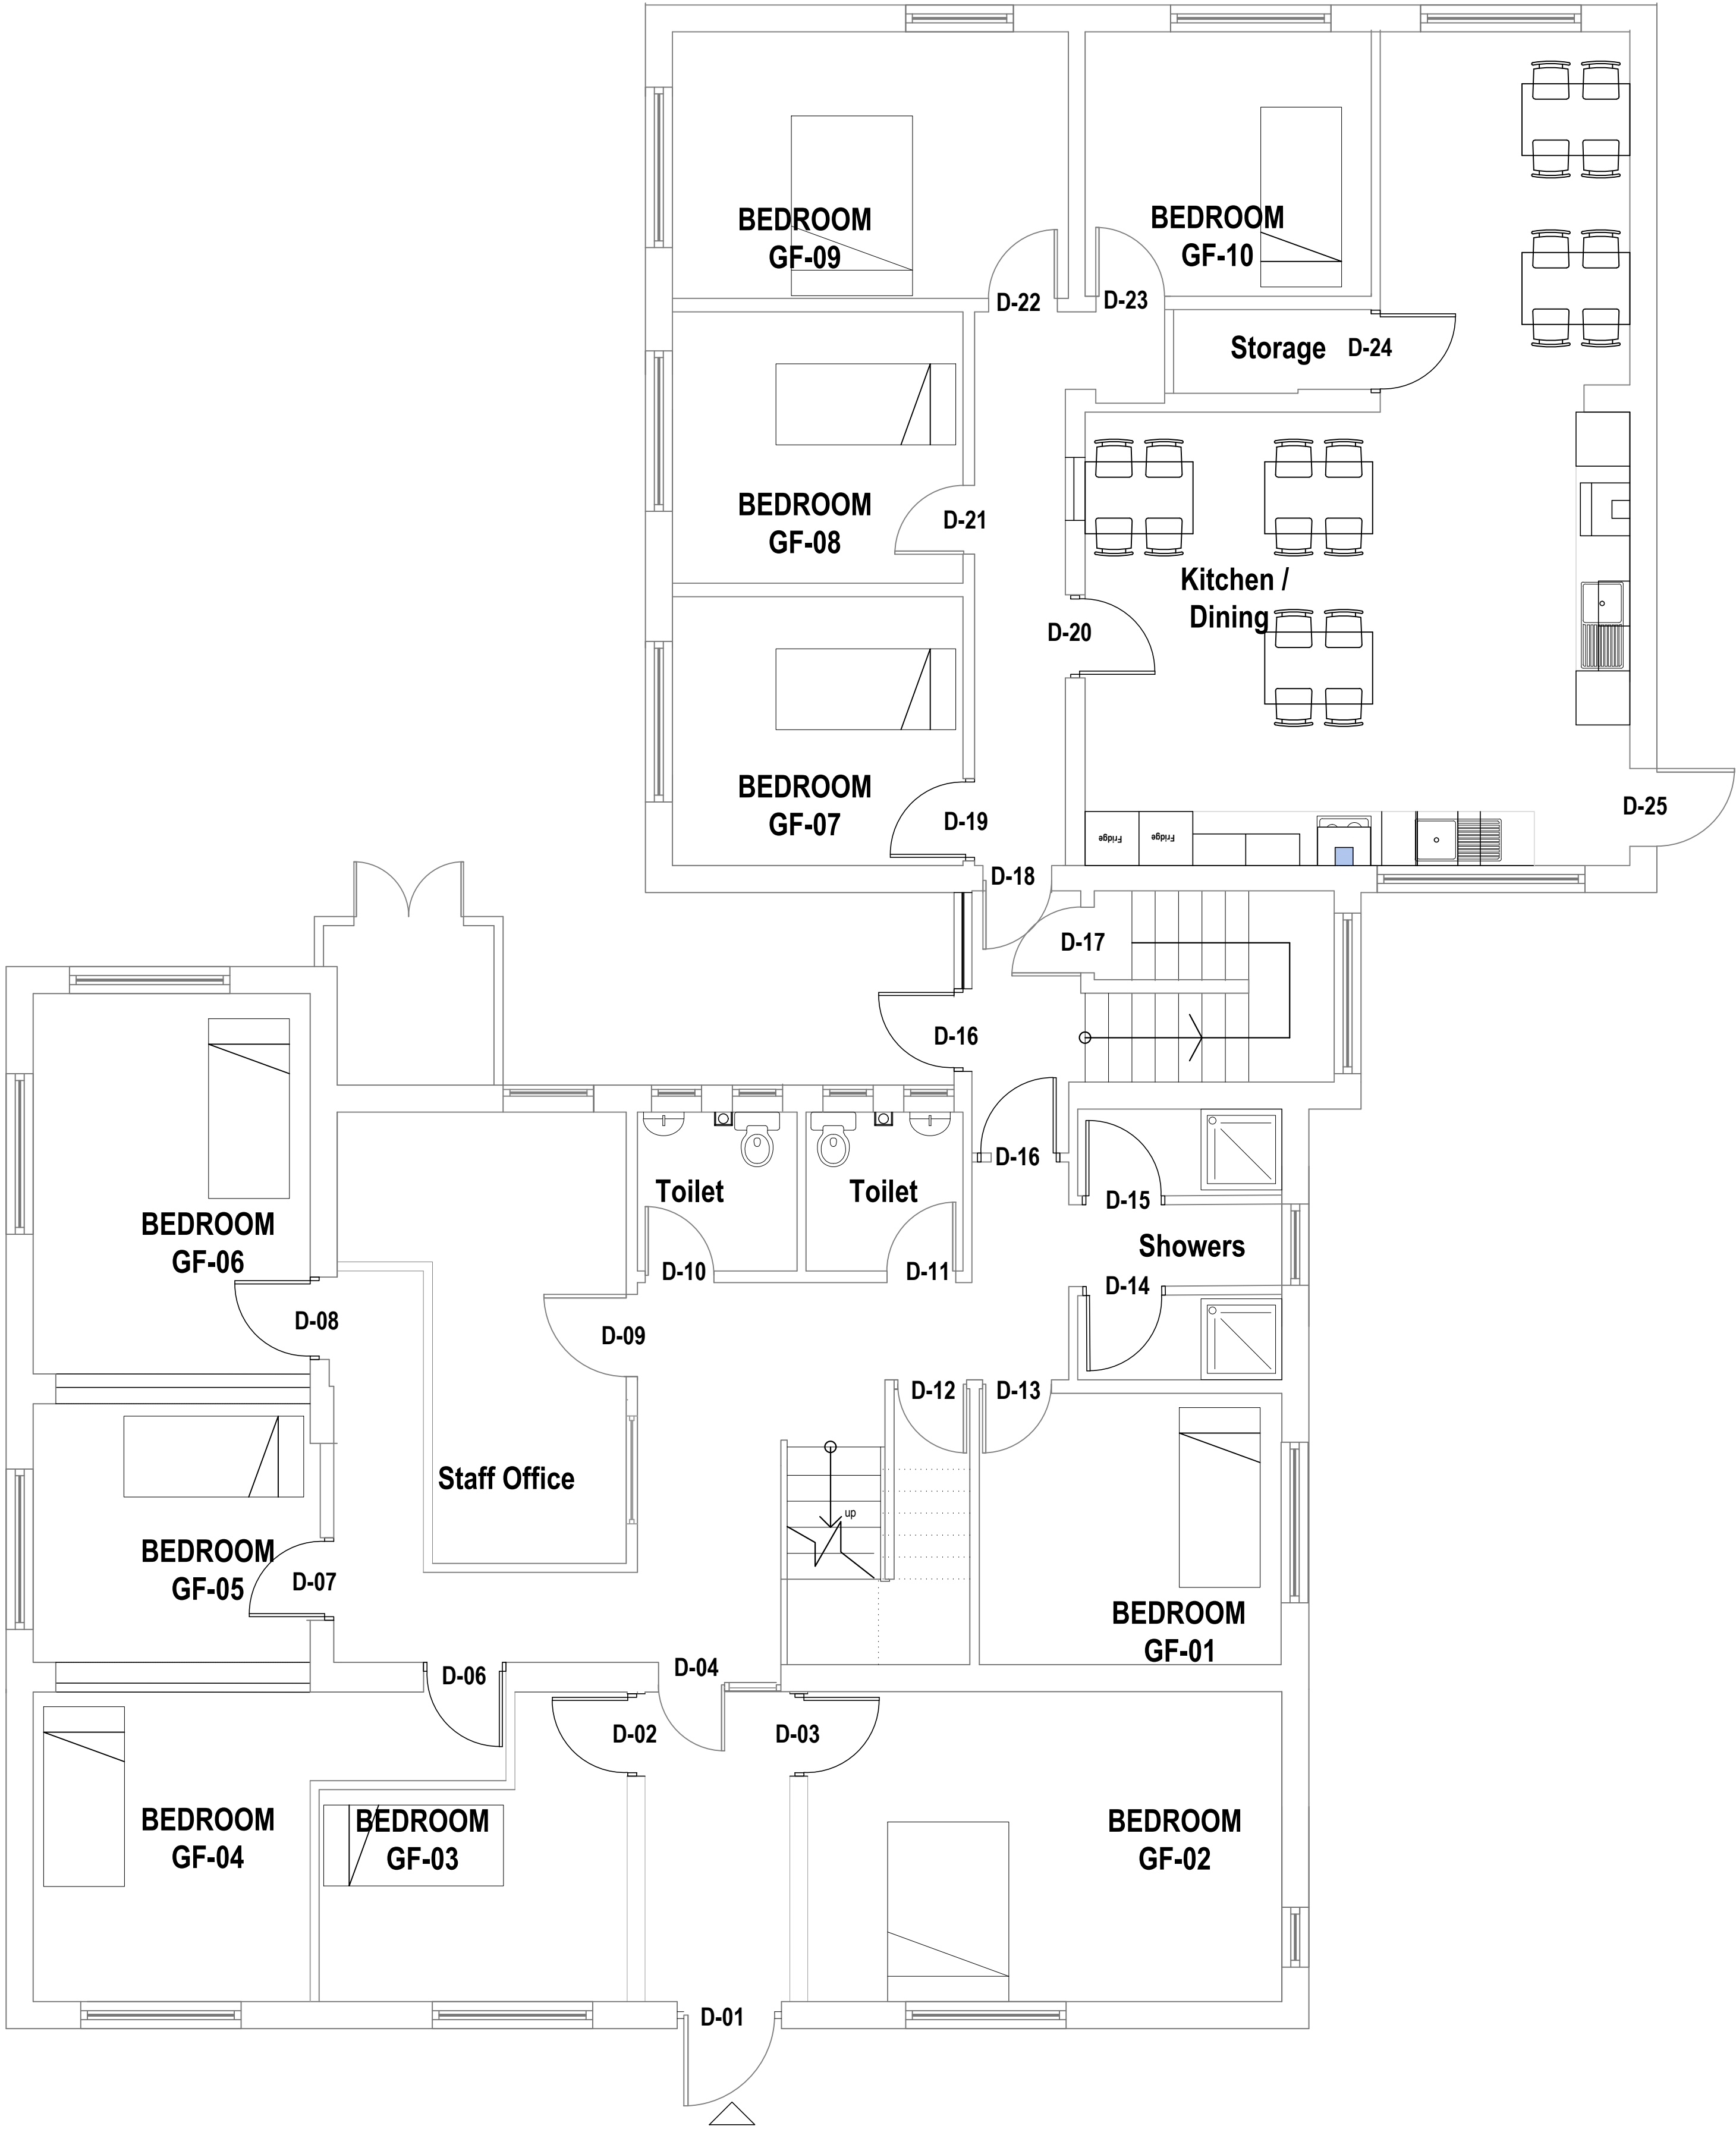

- NOTES
1. All dimensions are in millimetres unless otherwise stated
 2. This drawing is to be read with all other relevant documentation
 3. Do not scale from this drawing, all measurement data should be taken directly from the model

B	Kitchen layout added, door 24 and door 06 moved to suit layout revision	05/12/23	JC
A	Door references added	04/09/23	JC



MANCHESTER
CITY COUNCIL

Capital Programmes
Division

Manchester City Council
PO Box 532, Town Hall
Manchester
M60 2LA

DRAWING STATUS For Information

PROPERTY TITLE
Former Probation Centre
258 Brownley Road, Wythenshawe
Manchester M22 5EB

UPRN
000077056478

DFFE NO.
-

PROJECT TITLE
Conversion of former probation centre into a HMO

DRAWING TITLE
Proposed Ground Floor plan

JOB NO. DXH 45431	DATE 30.03.2023	REV B
SCALE 1:50 @A1	AUTHOR JC	CHECKED BY -
APPROVED BY		

DRAWING NO.
MCC-B01-XX-DR-B-0020

No part of this drawing or data file may be reproduced without prior written permission of the Manchester City Council or approved representative.

