



PROPOSED FRONT ELEVATION
1:100



PROPOSED REAR ELEVATION
1:100




PROPOSED FLANK ELEVATION
1:100



PROPOSED SECTION THROUGH LIGHTWELL
1:100

MATERIALS KEY:

1. NEW METAIL RAILINGS
PAINTED BLACK
2. NEW BRICKWORK TO
MATCH EXISTING
3. NEW TIMBER
EXTERNAL STAIRS
4. NEW uPVC DOOR TO
MATCH EXISTING
STYLE

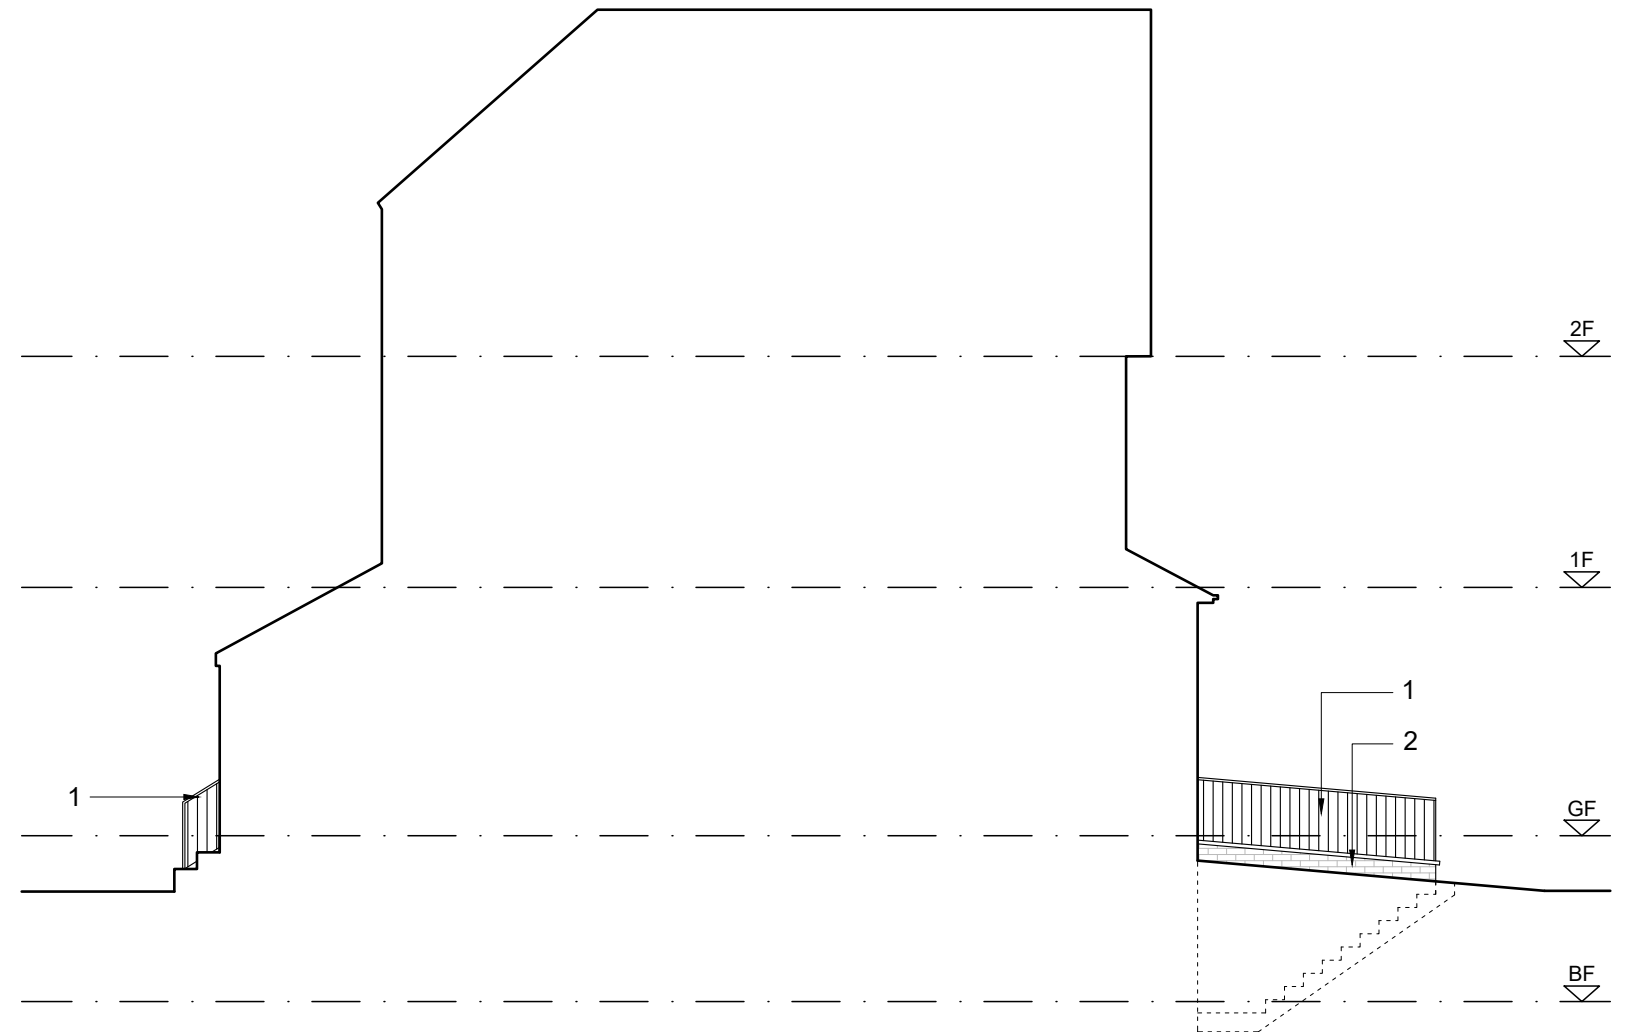

PROPOSED FLANK ELEVATION
1:100

Issue:

PLANNING

Revision:

DSQUARE ARCHITECTS

61 Mosley Street, Manchester, M2 3HZ
0161 222 3734 | info@dsquare-architects.co.uk
www.dsquare-architects.co.uk

Client:

Dr. and Dr. McKay

Site:

21 Chatham Grove
Manchester, M20 1HS

Title:

Proposed Elevations

Scale: 1:100 @ A2

Date: Jan. 2024

Drg. No.

2401-05

Drawn:

DD

Rev.

P1