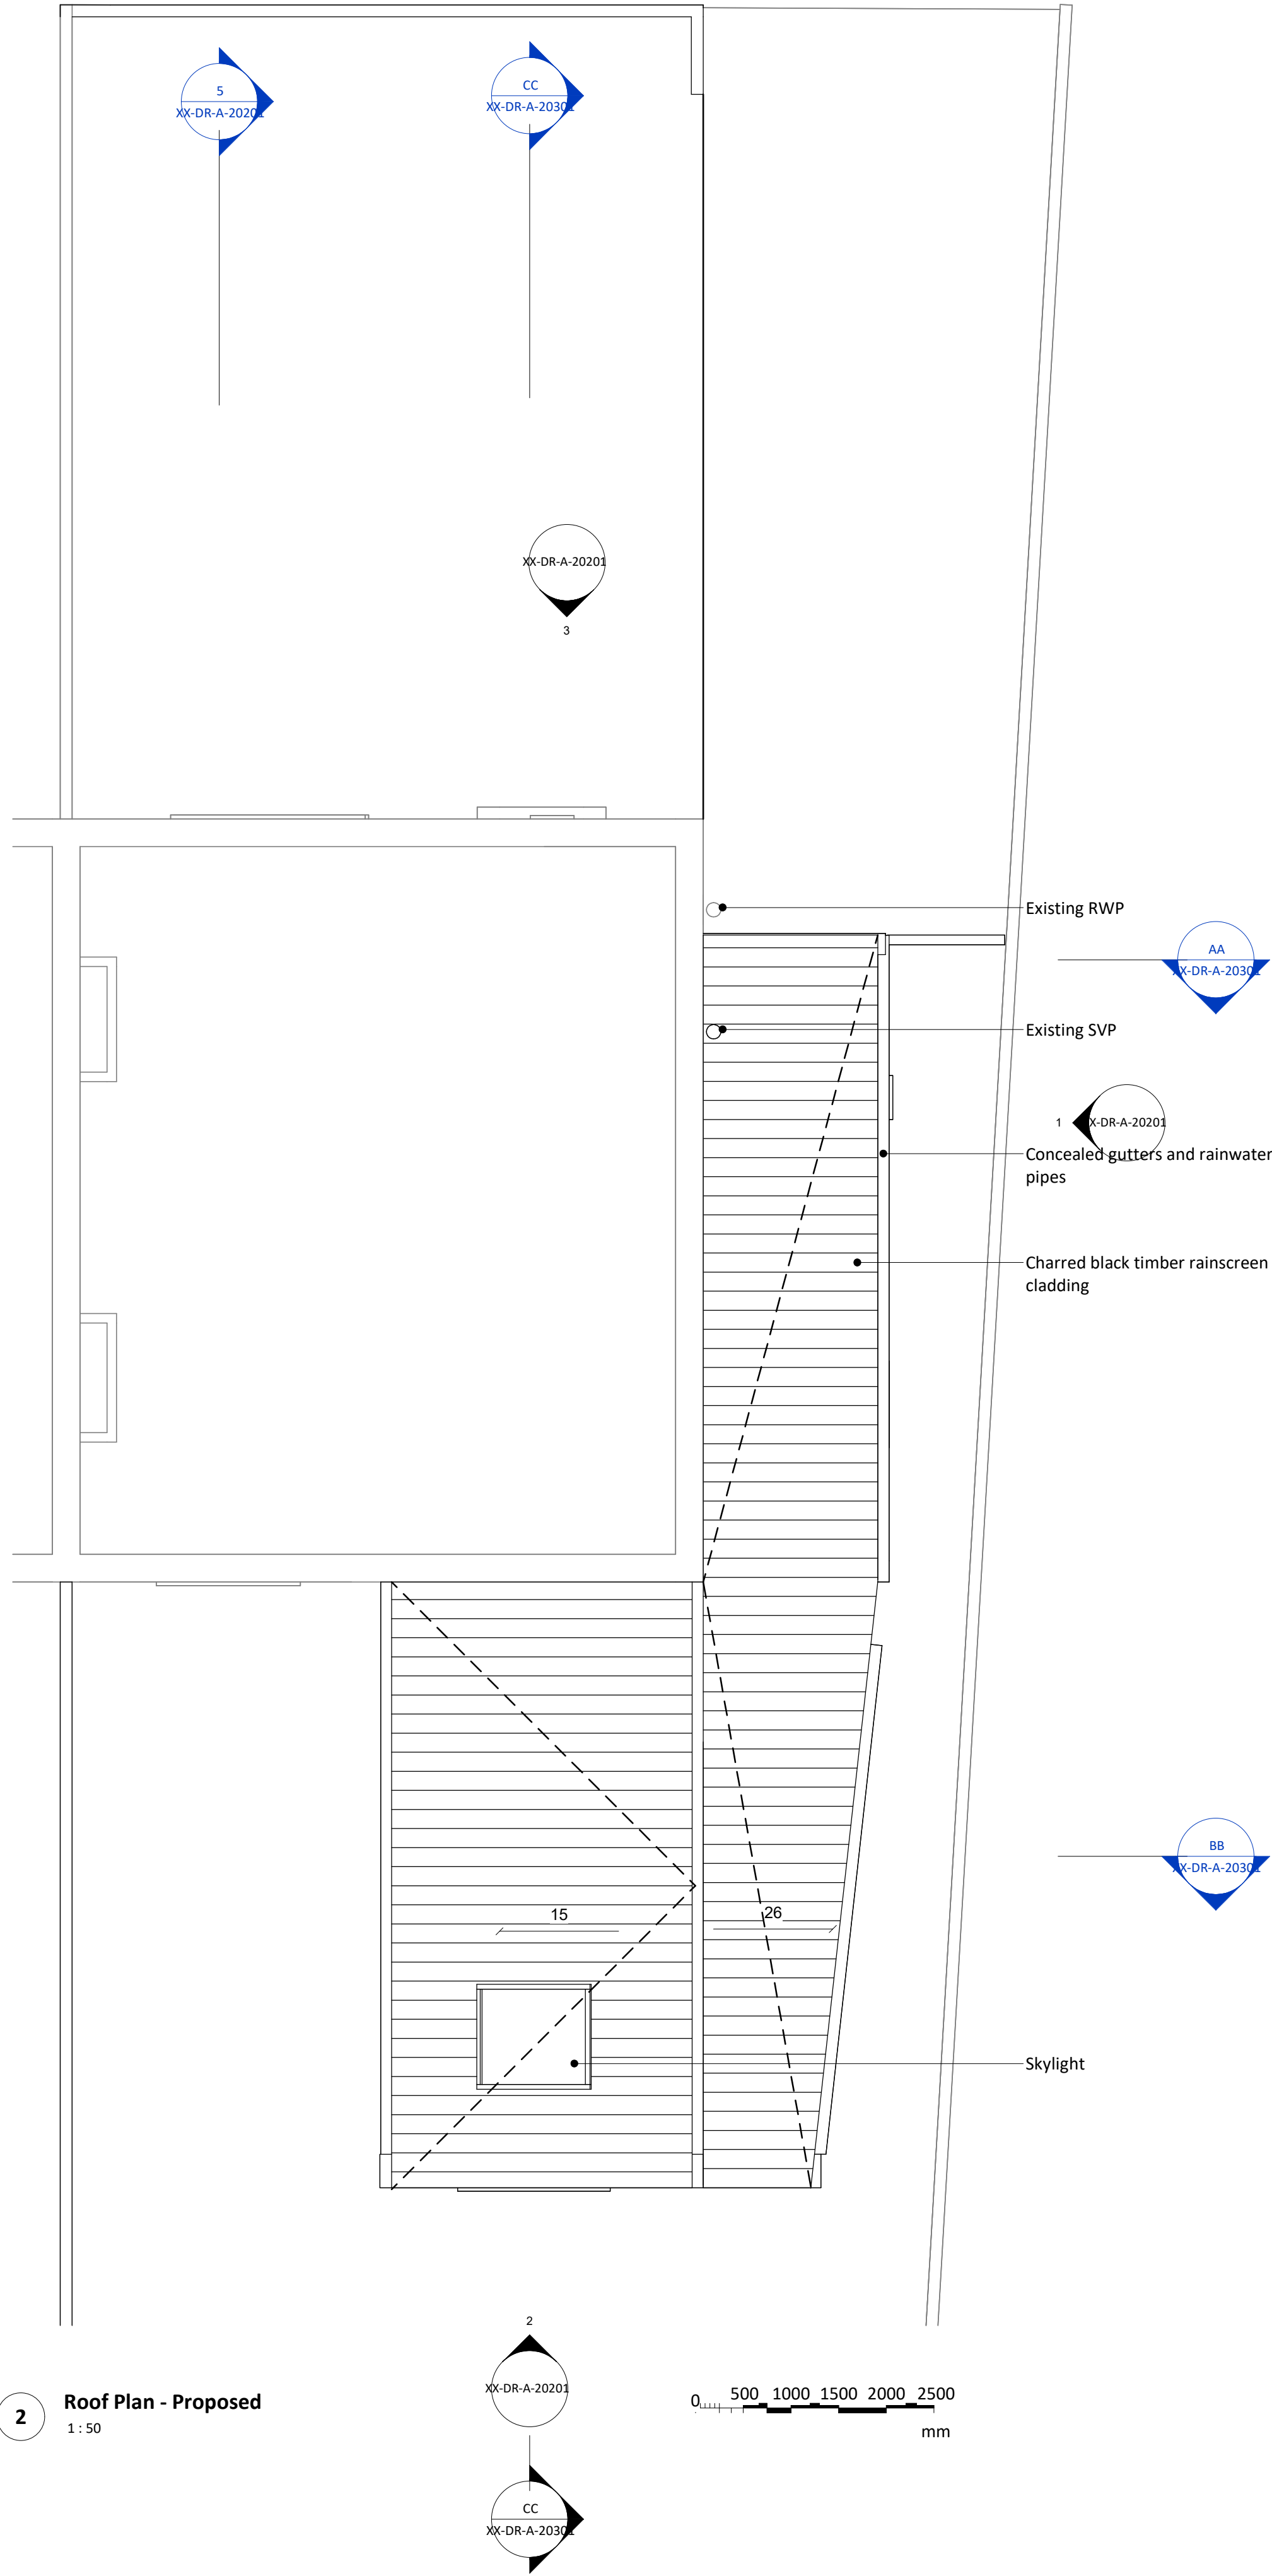


NOTES
All dimensions and levels to be checked on site
Any discrepancies are to be reported to the Designer before any work commences
This drawing shall not be scaled to ascertain any dimensions, work to figured dimensions only
This drawing shall not be reproduced without express written permission from the Designer.

DISCLAIMER
When this drawing is issued in CAD, it is an uncontrolled version issued for information only, to enable the recipient to prepare their own documents/drawings for which they are solely responsible.

SOFTWARE INTEROPERABILITY
Prepared this drawing using Autodesk REVIT Architecture.

The Designer does not accept liability for any loss or degradation of any information held in the drawing resulting from the translation from the original file format to any other file format or from the recipients reading of it in any other programme.

P1 16.02.24 DP Planning Submission

rev no.	rev date	rev by	description
---------	----------	--------	-------------

project

25A Stanley Road

location

Whalley Range, Manchester

Employer

client

HELEN FAIRS

Designers

key plan

drawing title

GA Floor Plans - Proposed
Roof Plan

Job number	scale @ A1	drawn	KC	checked	DP
------------	------------	-------	----	---------	----

203170				16.02.24	
--------	--	--	--	----------	--

dwg purpose	status	rev
-------------	--------	-----

Planning	S0	P1
----------	----	----

bim project origin zone level type role 5-digit no.
HRI-KAD-XX-RF-DR-A-20102