




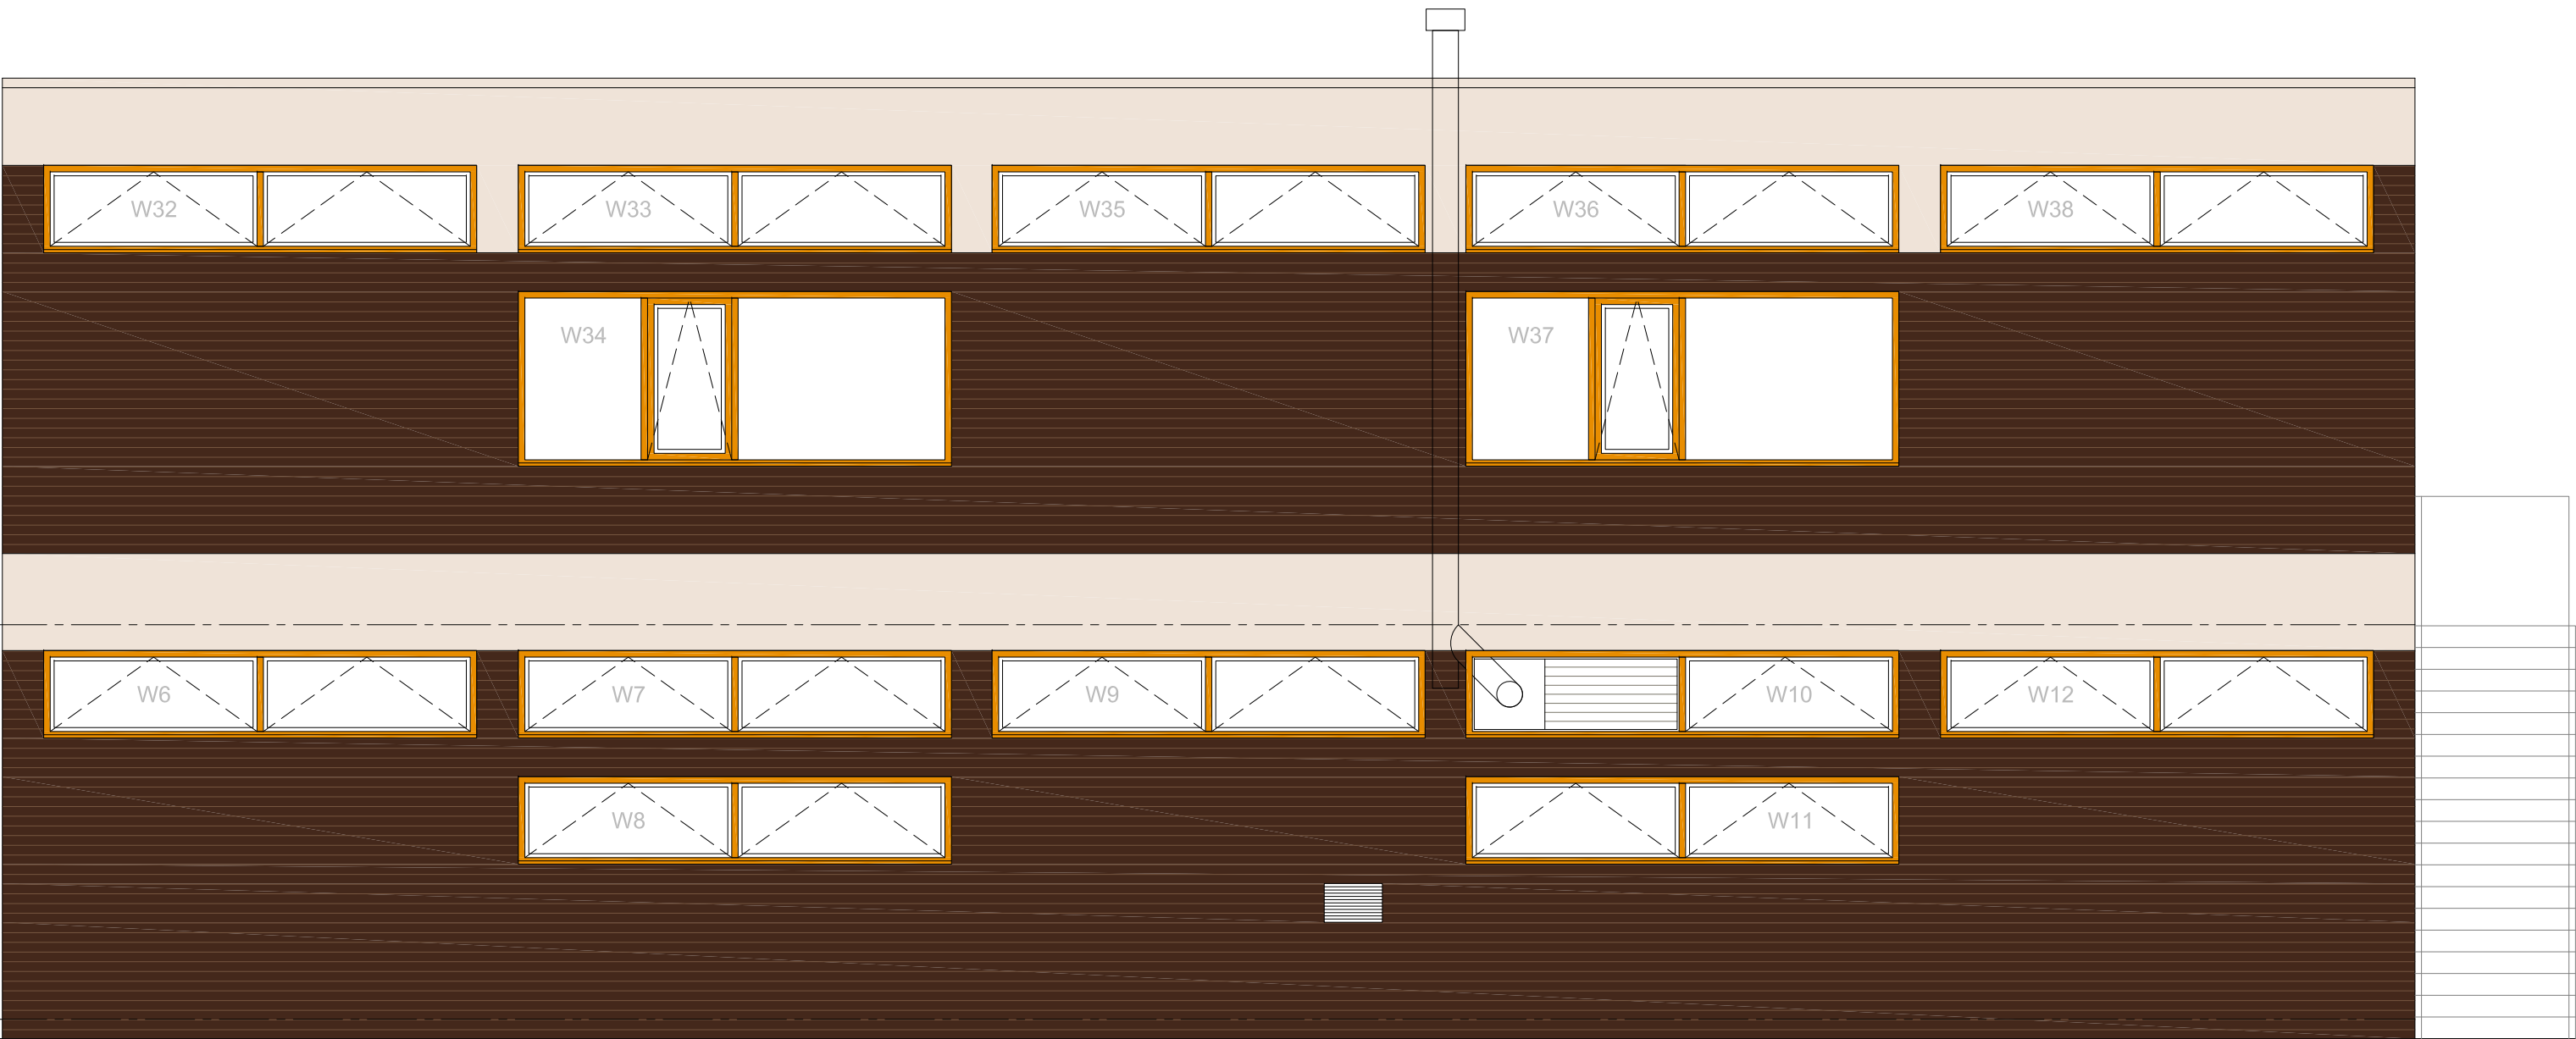

PROPOSED RIGHT ELEVATION
(NORTH-WEST) TO ACCESS ROAD
SCALE 1:50

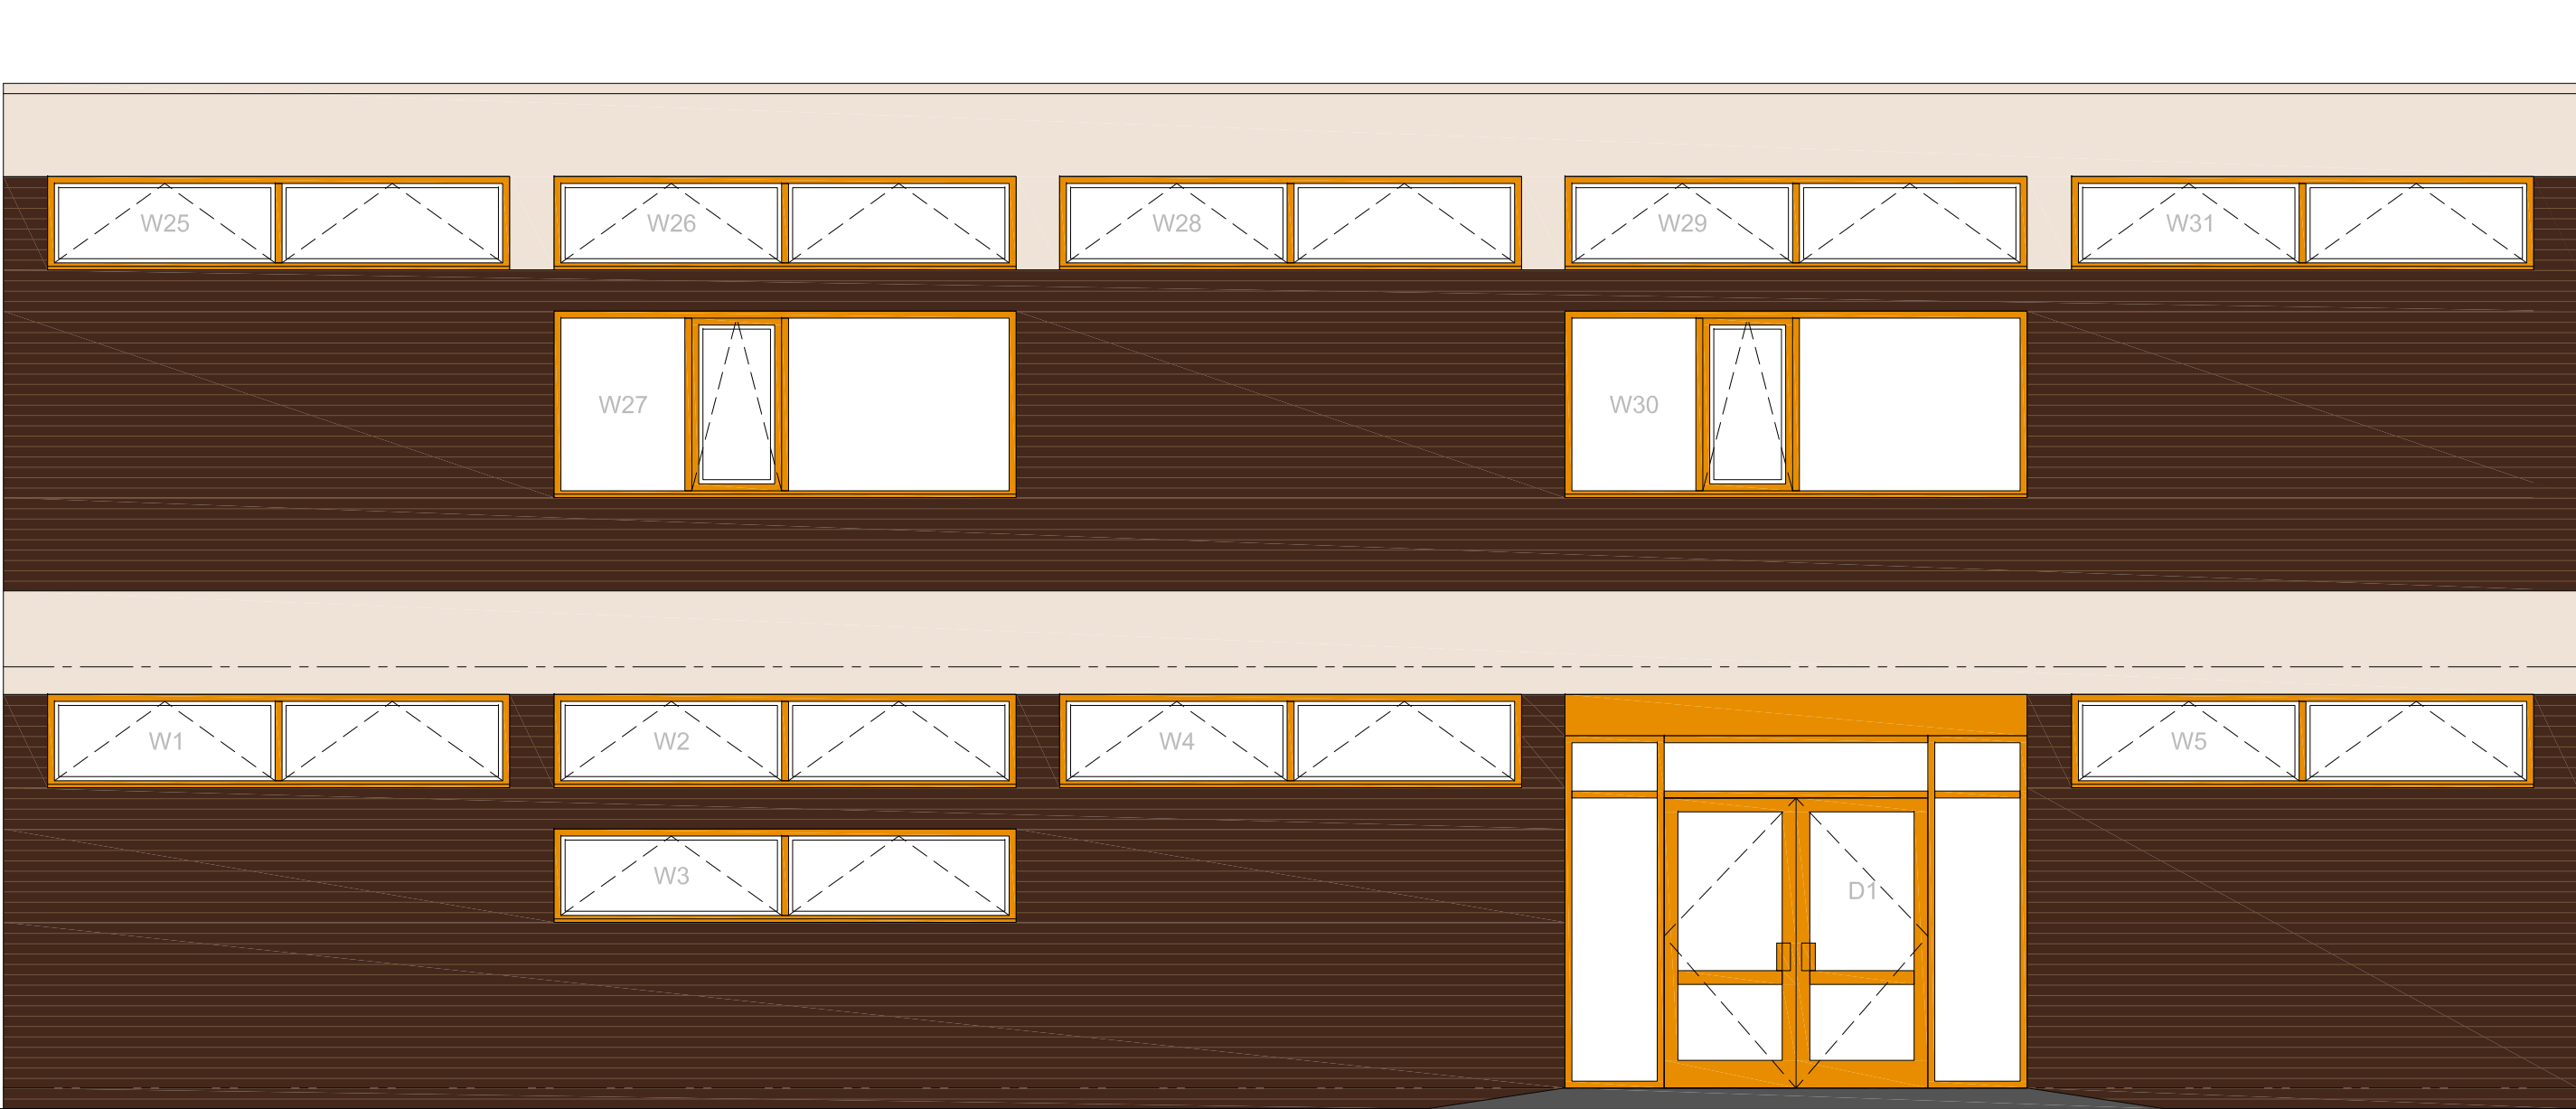


PROPOSED FRONT ELEVATION
(NORTH-EAST) TO BARLOW MOOR ROAD
SCALE 1:50

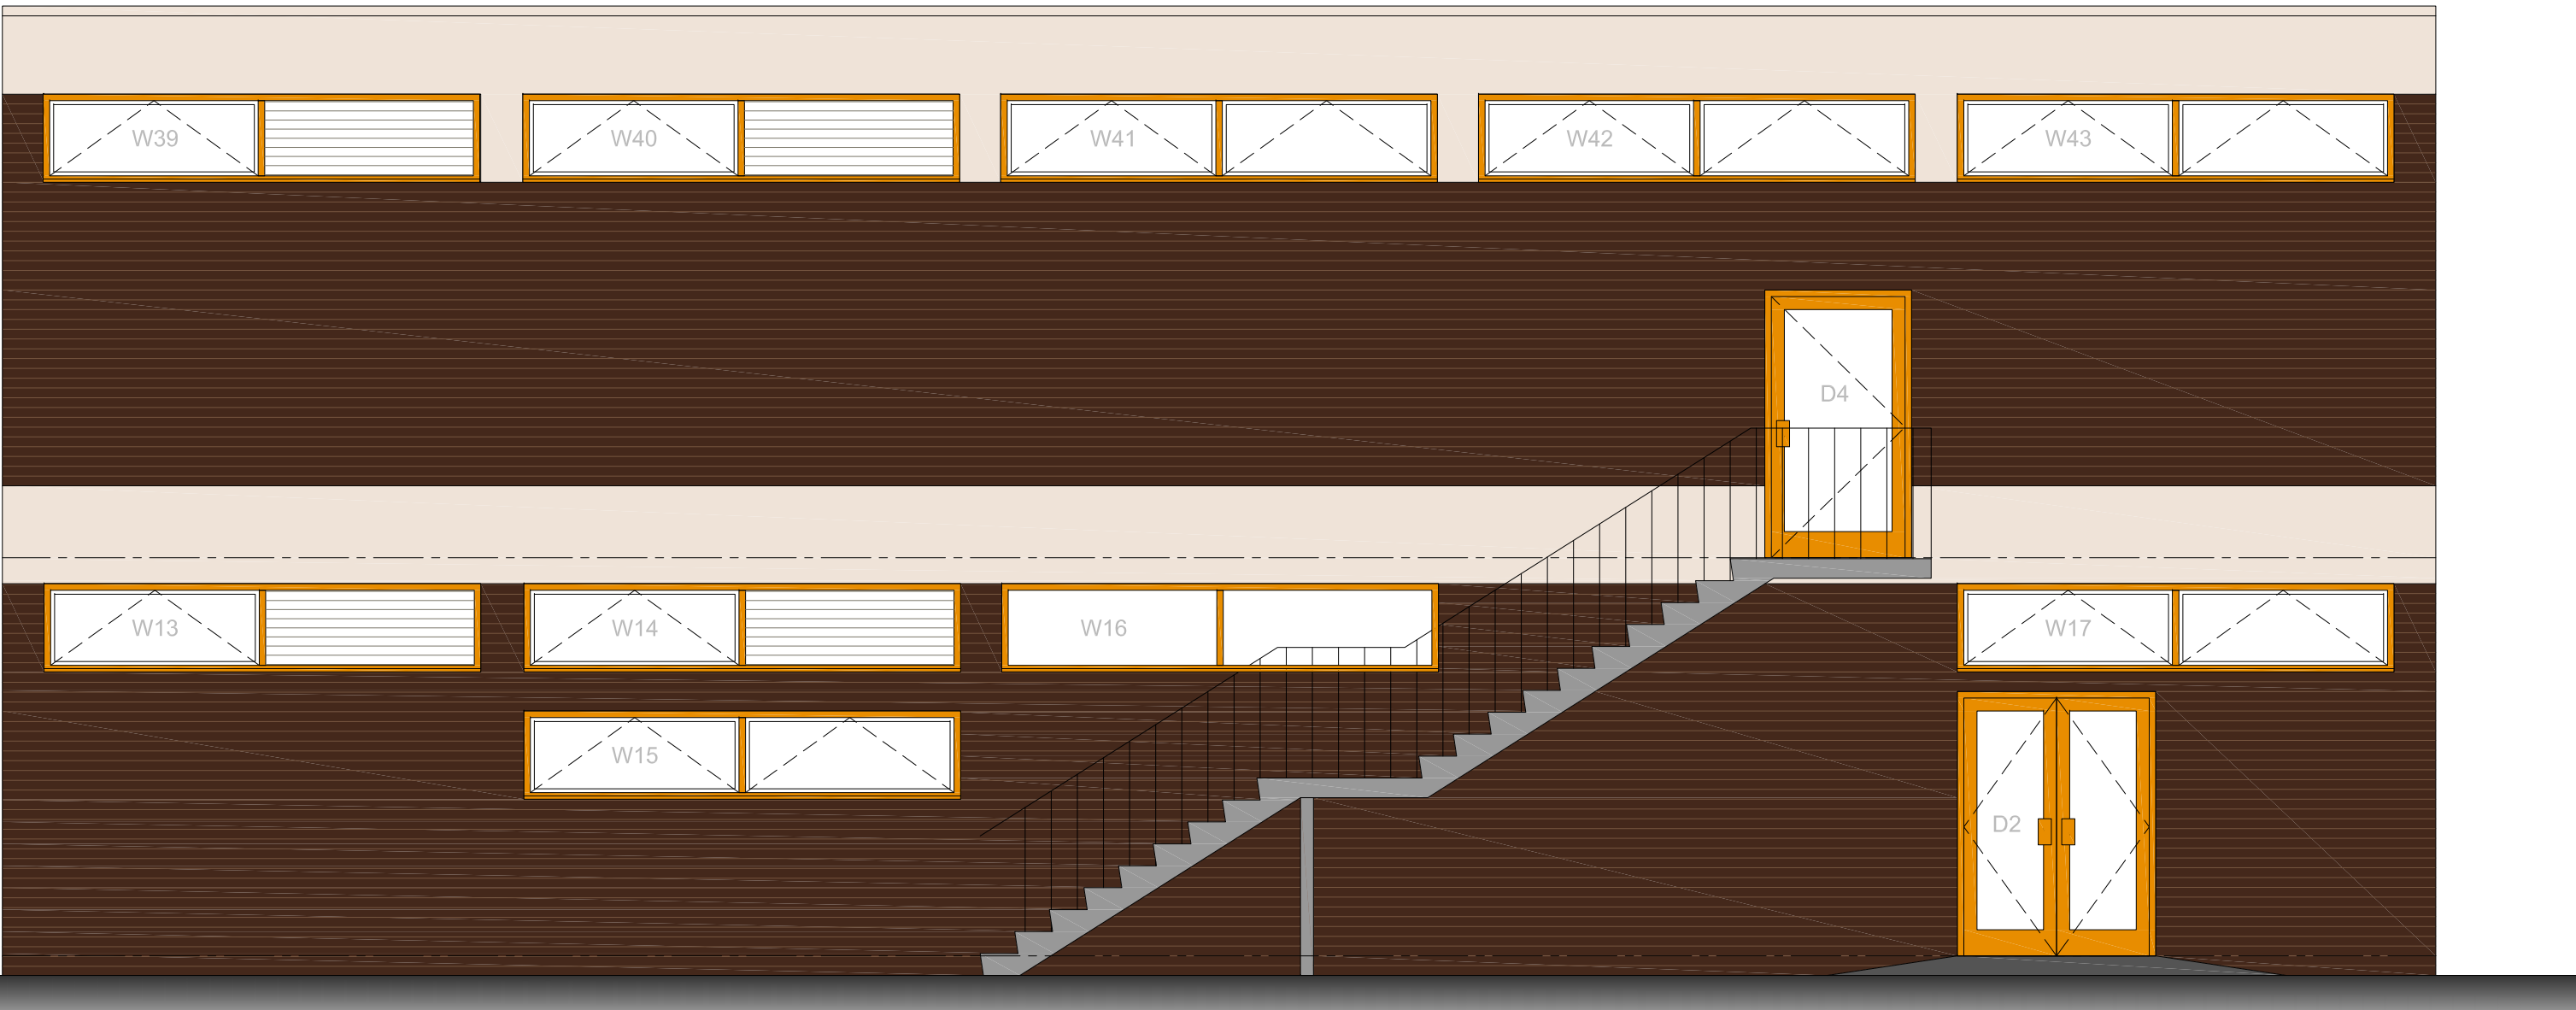


PROPOSED REAR ELEVATION
(SOUTH-WEST) TO FIELDEN CAMPUS BUILDING
SCALE 1:50



PROPOSED LEFT ELEVATION
(SOUTH-EAST)
SCALE 1:50

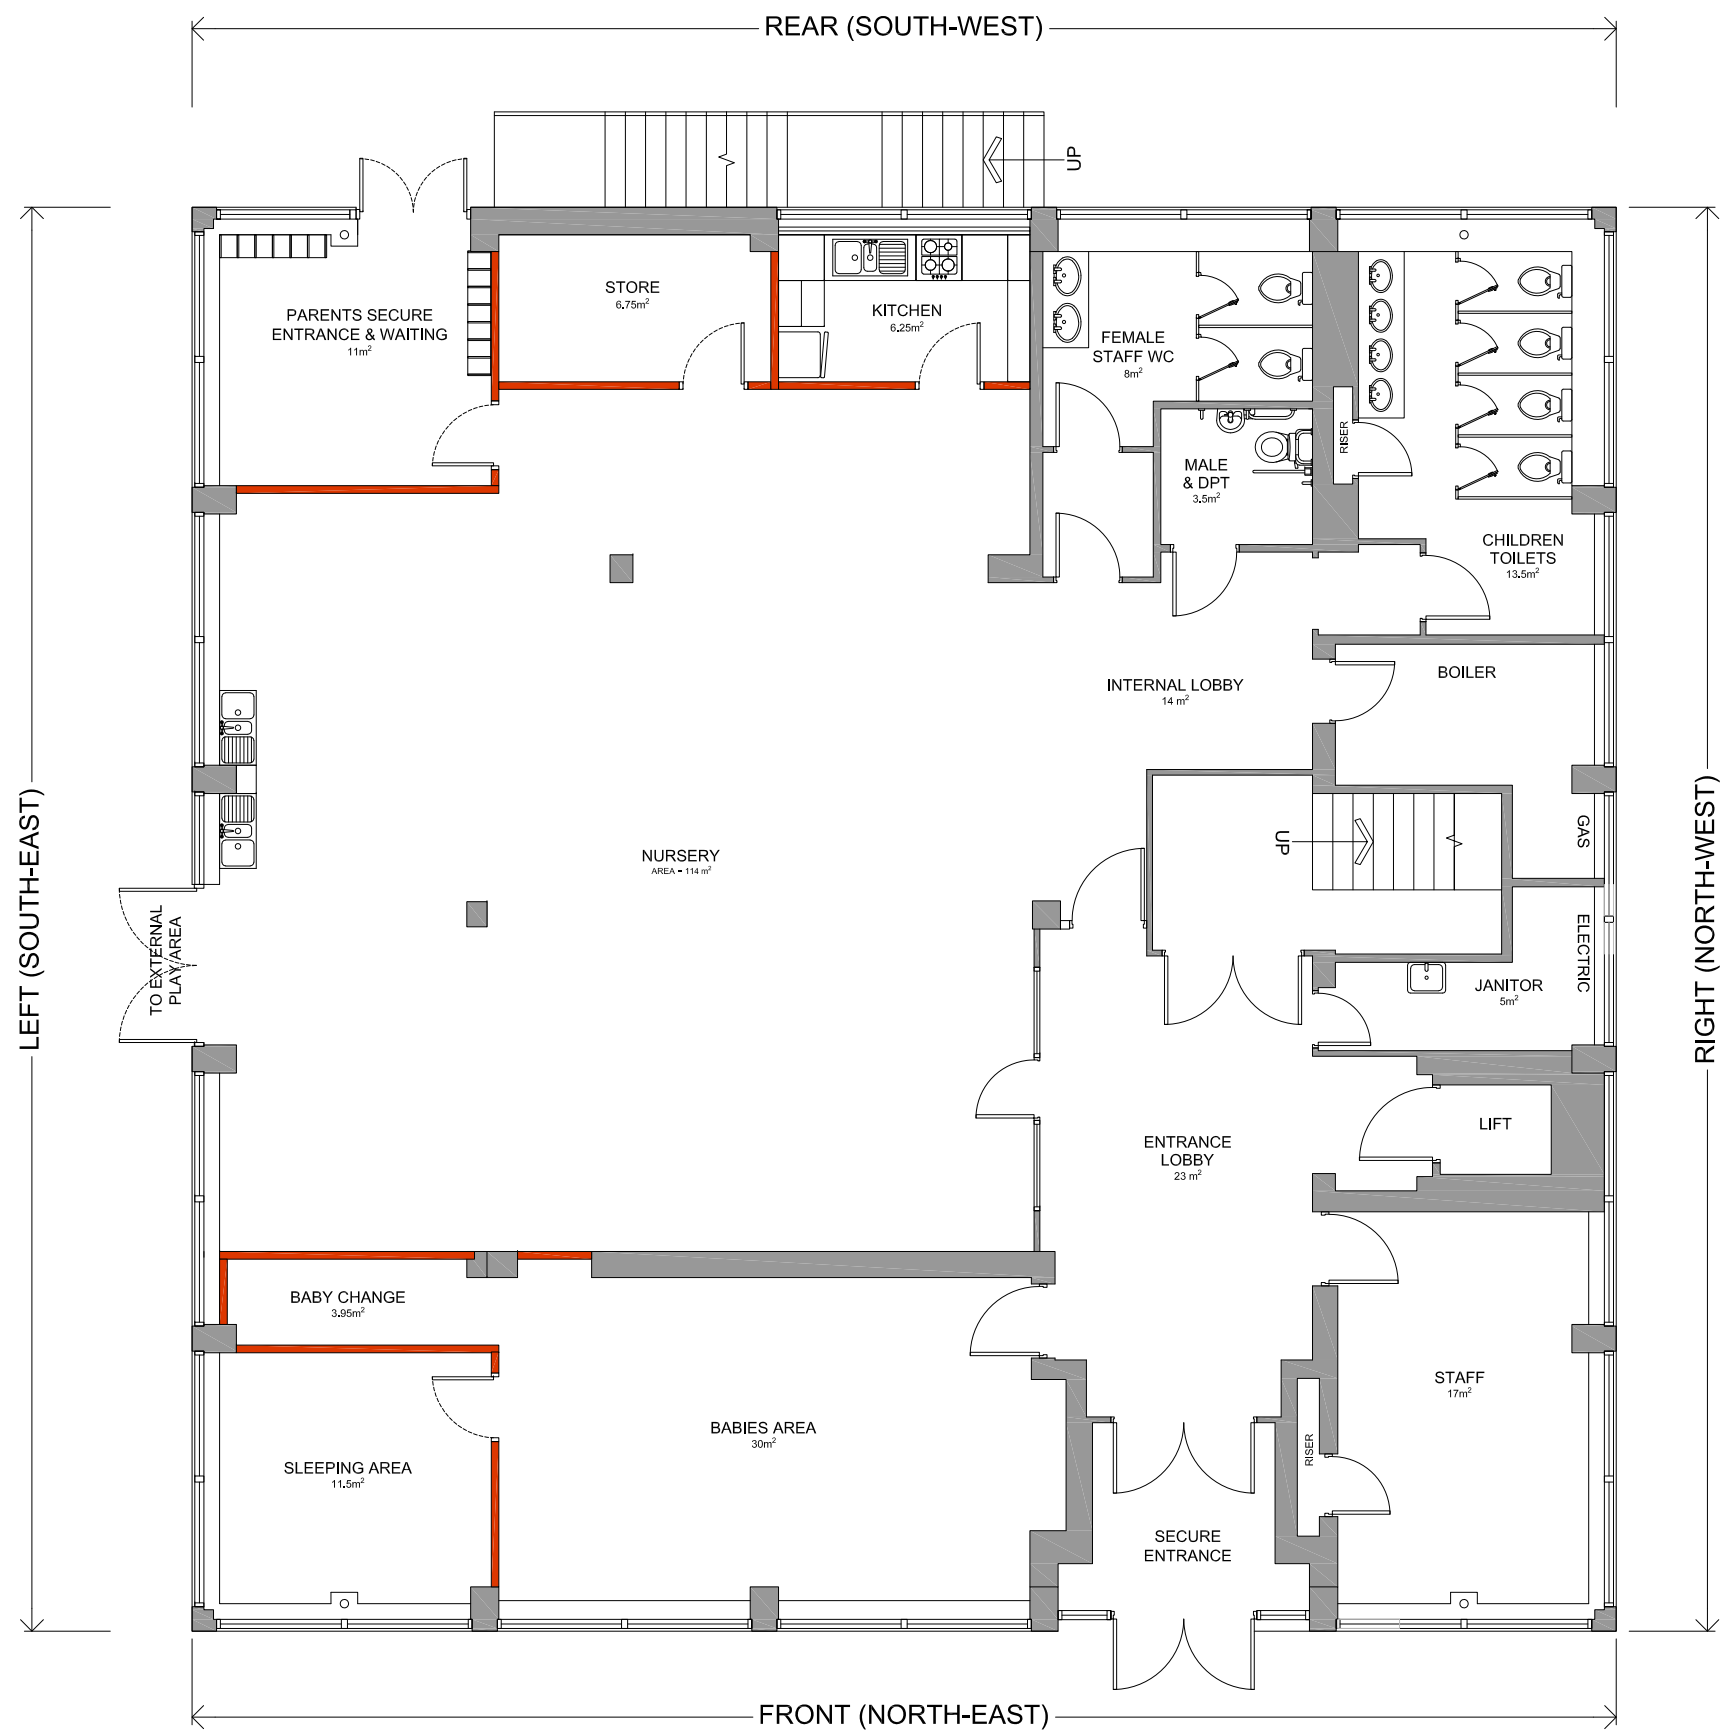

KEY PLAN - GROUND FLOOR
SCALE 1:100

 

REVISIONS



CLIENT
MIET

PROJECT NAME
NURSERY BUILDING REFURBISHMENT
141 BARLOW MOOR ROAD
MANCHESTER M20 2PQ

DRAWING TITLE
PROPOSED ELEVATIONS
SHEET 1 OF 2

DRAWN / CHECK
AS/GWC

PROJECT
222-155

SCALE
1:100 @ A1

DATE
JAN. 2024

DRAWING No.
04

REV.
-