

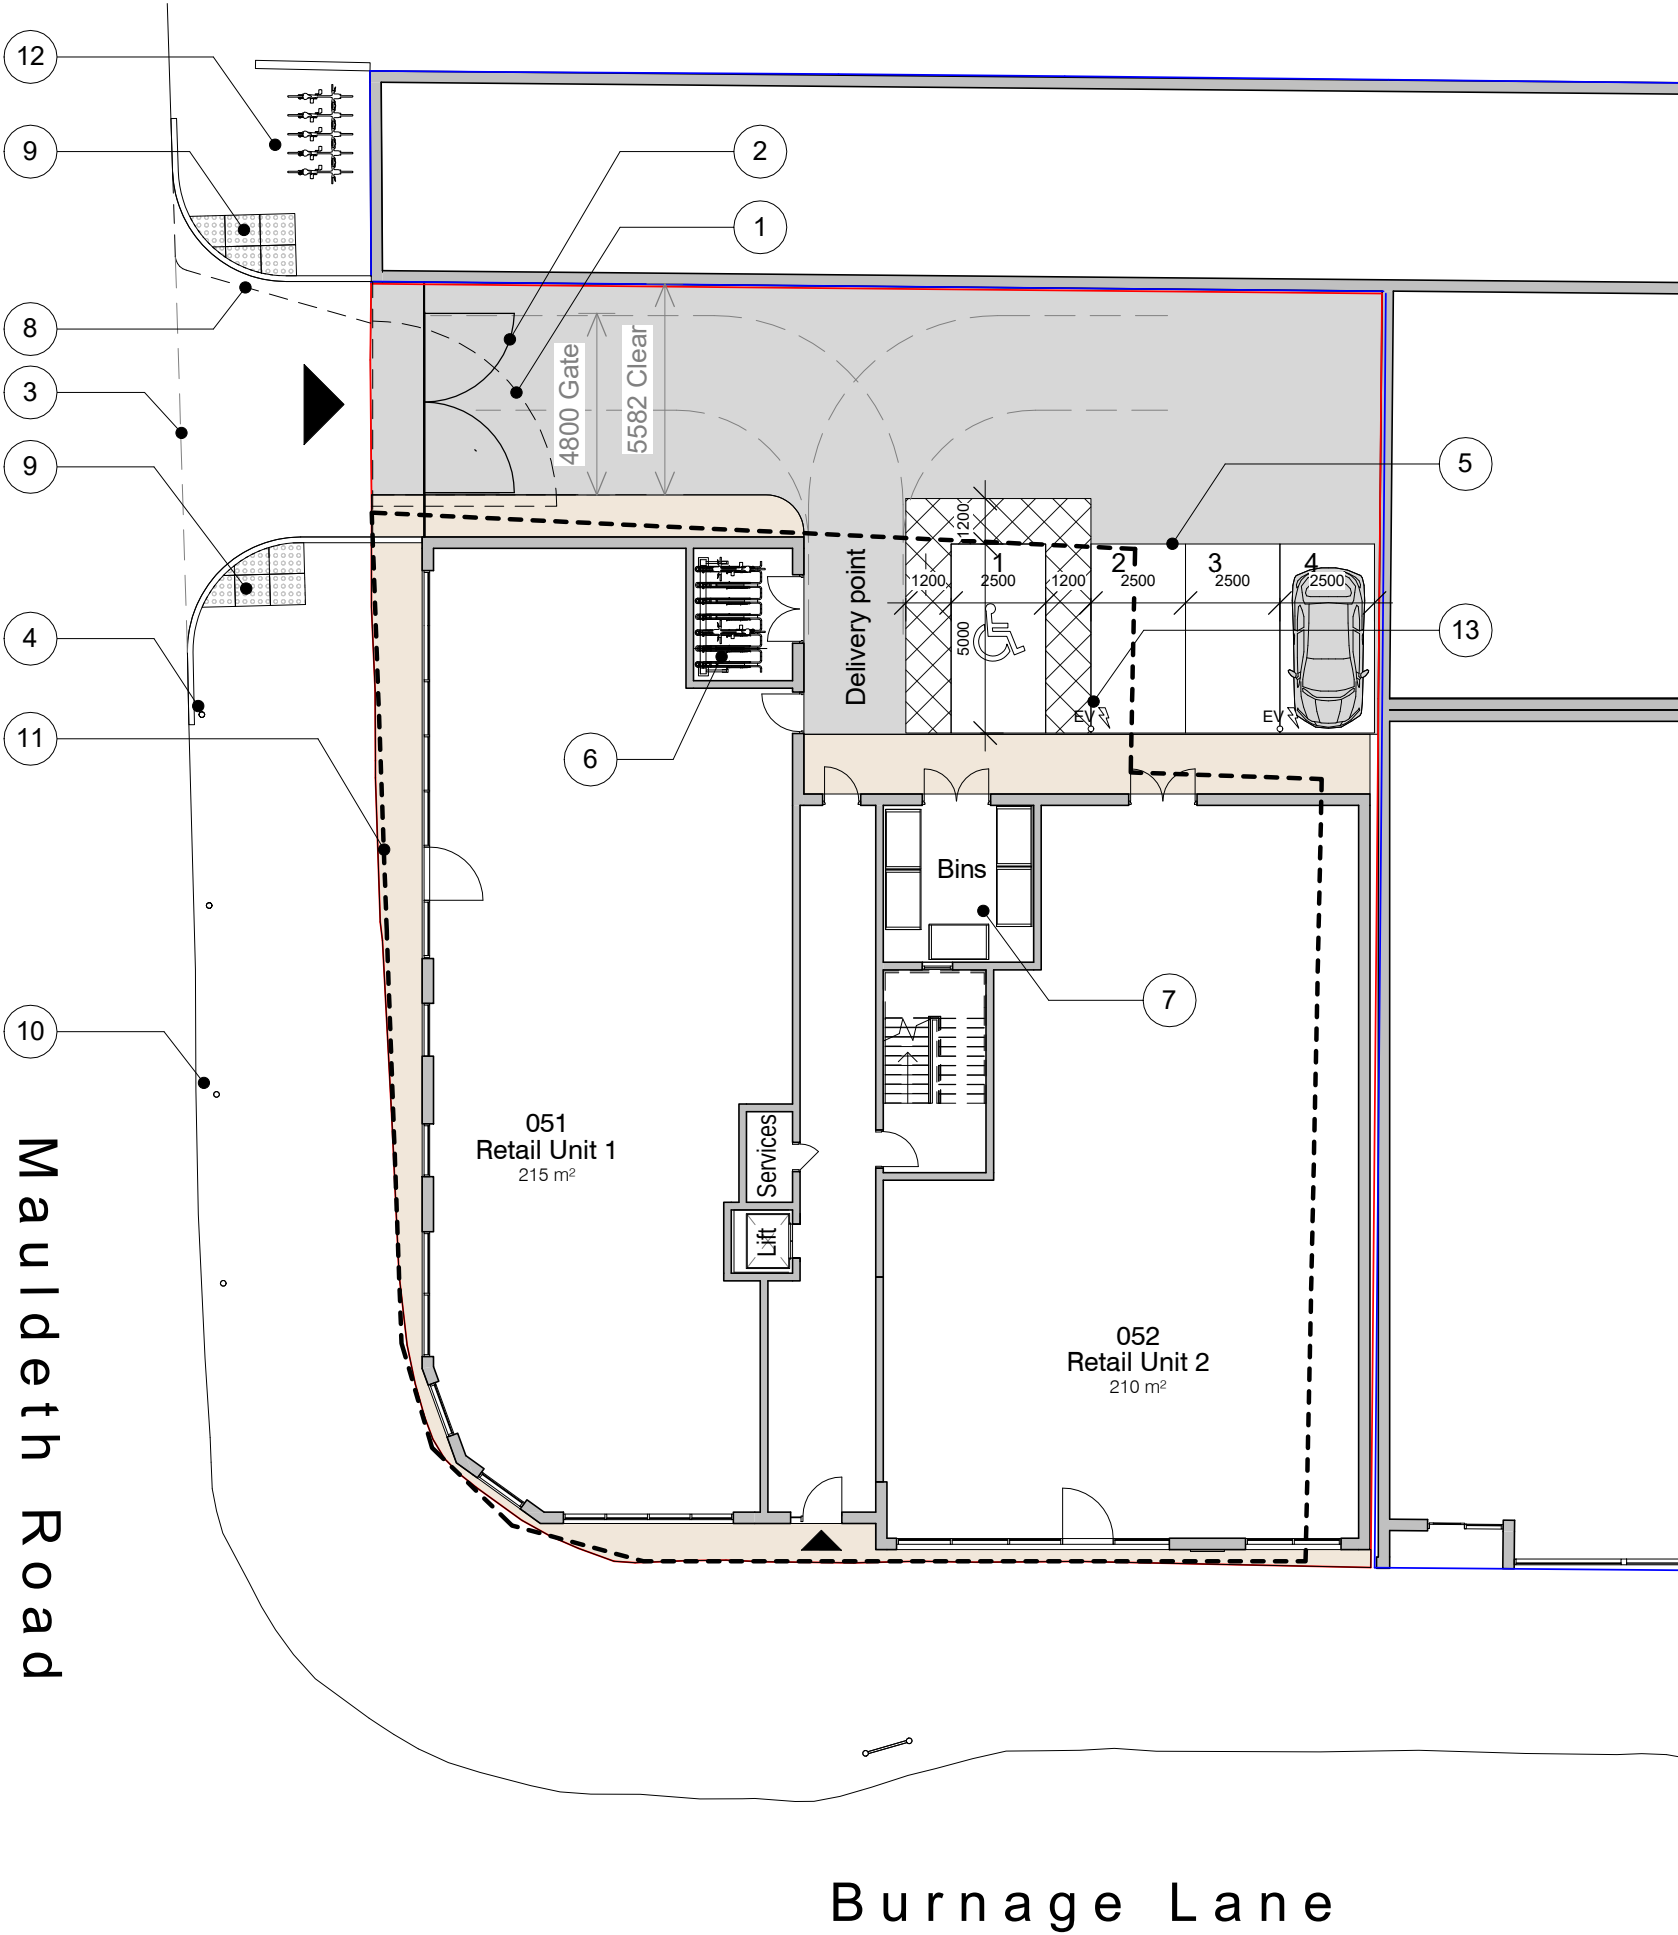


Note Block - Landscaping

- 1 Existing gate & fence to be removed.
- 2 Proposed new gate & fence.
- 3 Existing vehicular access to be formalised & widened
- 4 New anti-parking bollards - per Highways request.
- 5 4 Parking bays, 1 of which is to be a disabled bay indicated.
- 6 Enclosed & secure residential and staff long-term cycle parking for 14 bicycles indicated - two tier rack shown.
- 7 Wheelie bin storage.
- 8 Existing kerb line.
- 9 Dropped kerbs and tactile paving in accordance with standard kerb details.
- 10 Existing bollards to remain or be replaced.
- 11 Indicates external wall of existing building to be demolished.
- 12 Short stay cycle parking for 5 bicycles shown utilizing 'Sheffield' stands.
- 13 EV charging points, one per parking bay provided (two charging points per installtion)

 

1. Site - Proposed Layout
1 : 200

 

PROJECT	SCALE @ A3	DATE	DRAWN BY
Burnage Lane	1 : 200	09/12/23	PY
CLIENT	STATUS		
DPH 2 Ltd	PLANNING		
TITLE	PROJECT NO.	DRAWING NO.	REV.
Proposed Site Plan	DA19009.6.	305.	2
NOTES			
THIS DRAWING MUST NOT BE REPRODUCED WITHOUT PRIOR WRITTEN CONSENT. DRAWING TO BE USED FOR THE STATUS INDICATED ONLY. ANY DISCREPANCIES TO BE REPORTED TO THE DESIGNER PRIOR TO THE COMMENCEMENT OF ANY WORK. ALL WORK AND MATERIALS TO BE IN ACCORDANCE WITH CURRENT STATUTORY LEGISLATION, RELEVANT CODES OF PRACTICE AND BRITISH STANDARDS. ALL DIMENSIONS ON THIS DRAWING ARE IN MILLIMETRES (UNLESS OTHERWISE STATED). © COPYRIGHT - ALL RIGHTS RESERVED.			

