

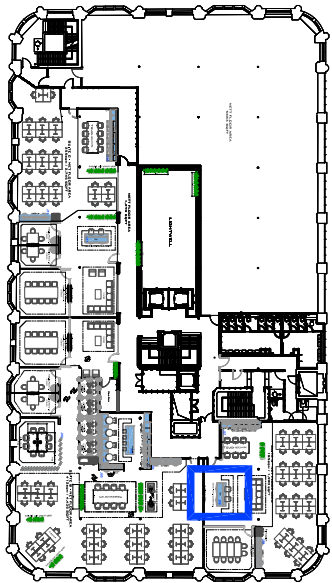



West Elevation
scale 1/50

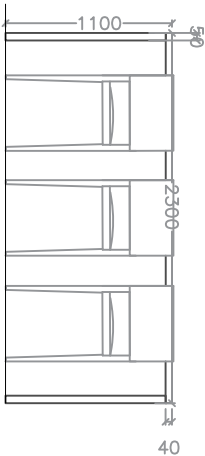


South Elevation
scale 1/50

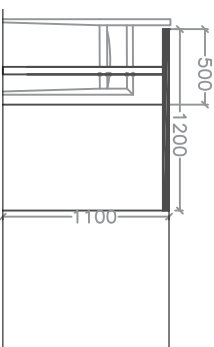

East Elevation
scale 1/50

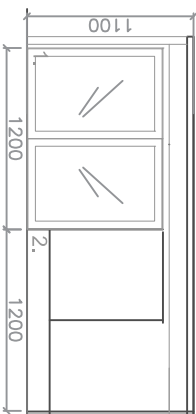


North Elevation
scale 1/50

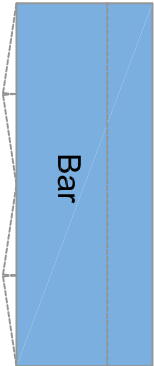

J08

J07. Tea Point Suite A.

Scale 1/50

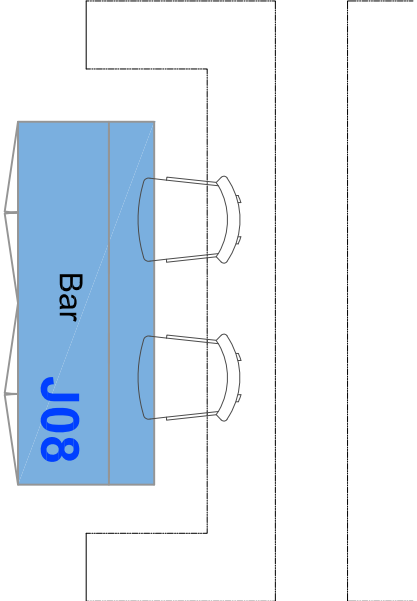

Self service hot / cod refreshments

Plan View

Scale 1/50



Howdens Kitchen
Hockley Supper Matt Black

Base Units

1. Glass fronted fridge 1200w
2. Double base unit 1200w

Kitchen units

Howdens Hockley supper matt black

Worktop

TBC

Obi


www.obiproperty.co.uk

All dimensions are in millimetres unless stated otherwise. No dimensions to be used for construction. All dimensions to be checked on site prior to manufacture.

Any discrepancies between drawings and site conditions are to be reported to the contract manager.

This drawing is to be used in conjunction with all relevant Structural Engineering Material is Structural Engineers drawings and specification.

© COPYRIGHT
The copyright in this drawing is vested in Obi Property Ltd and no licence or assignment of any kind has been, or is, granted to any third party whether by express or implied or otherwise of the drawings or otherwise unless otherwise agreed in writing.

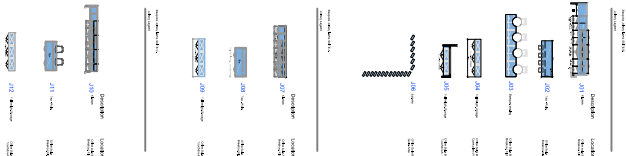

A	Tender	14/10/23	RG
-	First Issue	26/04/23	RG
REV	DESCRIPTION	DATE	BY
CHK			

CLIENT NAME

Philip J Davies Holdings plc

PROJECT NAME

Sevendale House

DWG TITLE

Joinery / J08 Tea - point Suite A.

DWG NO: 34_108

REVISION: -

SCALE 1 : 200 @A3

DRAWN: RG

DWG STATUS:

TENDER

© Obi Property Limited
80 Moseley Street, Manchester, M2 3PX
T: 0161 237 1717 e: info@obiproperty.co.uk

Obi