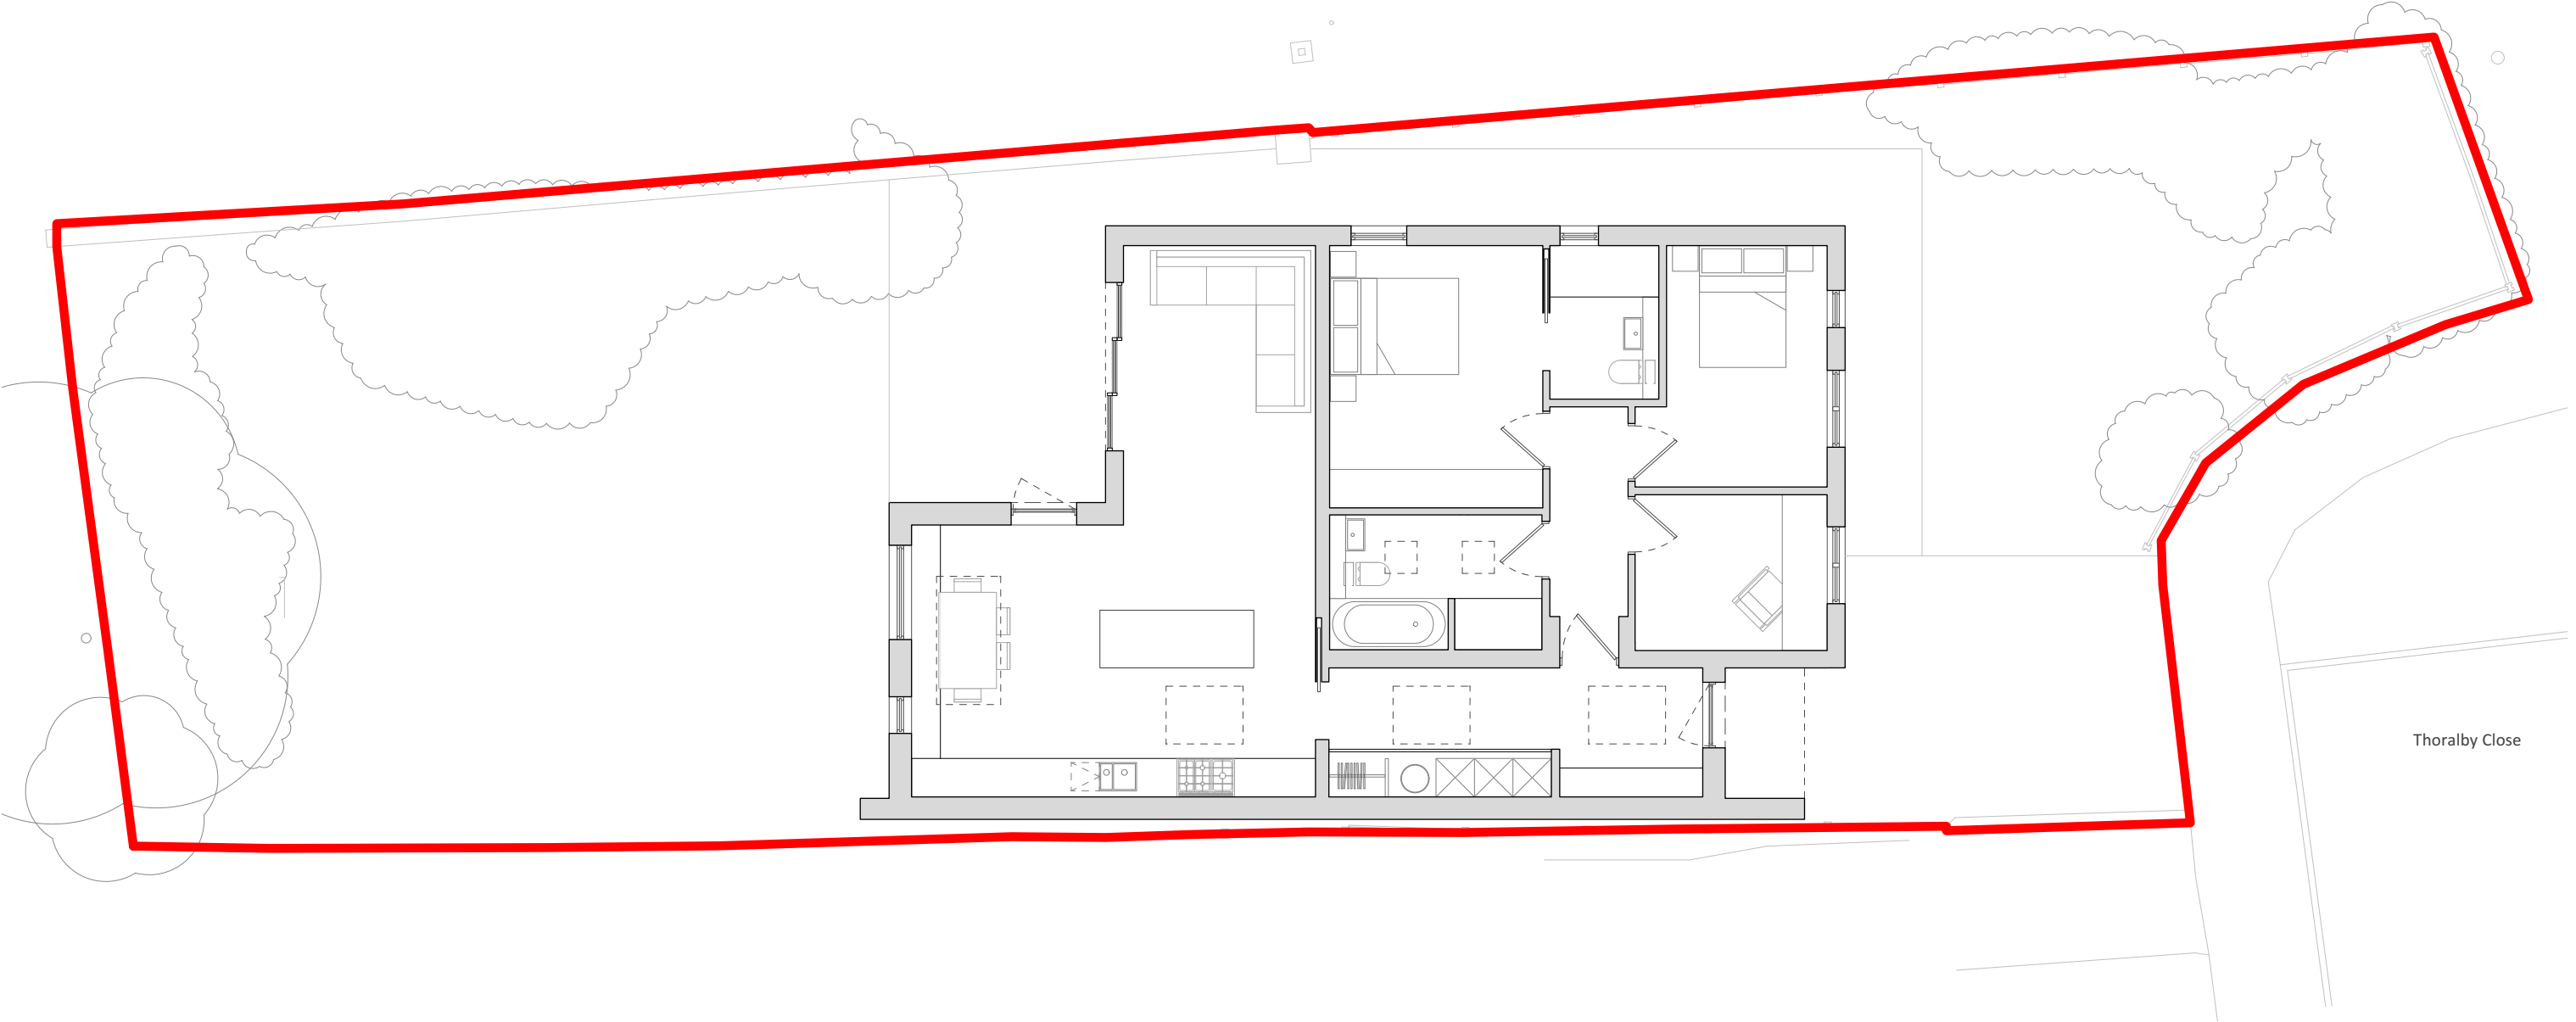


<div>elliottarchitects</div> <div>t 01434 633 007</div> <div>e info@elliottarchitects.co.uk</div> <div>w www.elliottarchitects.co.uk</div> <div>a 24 battle hill, hexham, northumberland ne46 2eb</div> <div>© 2021 elliott architects Ltd all rights reserved</div>	<div>NOTES</div> <div>- elliott architects ltd are not responsible for the accuracy of survey information</div> <div>- do not scale this drawing / do not scale off dimensions</div> <div>- all dimensions in mm unless stated otherwise</div> <div>- all variations and supplementary drawings to be approved by the architect</div> <div>- all dimension and conditions are to be checked on site</div> <div>- contractor to report any dimensional discrepancies or errors without delay</div> <div>IMPORTANT: All work is to be carried out in accordance with CDM Regulations 2015.</div> <div>All work to be compliant with current buildings regulations.</div> <div>To be read in conjunction with structural engineer's drawings.</div>							<div>Project</div> <div>Thoralby Close</div> <div>Project Address</div> <div>7 Thoralby Close, Manchester, M12 4NW</div> <div>Status</div> <div>Developed</div>	<div>Sheet Title</div> <div>Proposed Site Plan</div>		
								<div>Sheet Scale</div> <div>1:100 @ A3</div>			
								<div>Project ID</div> <div>474</div>	<div>Number</div> <div>1004</div>	<div>Current Revision</div>	