


PROPOSED FRONT ELEVATION - REF 005

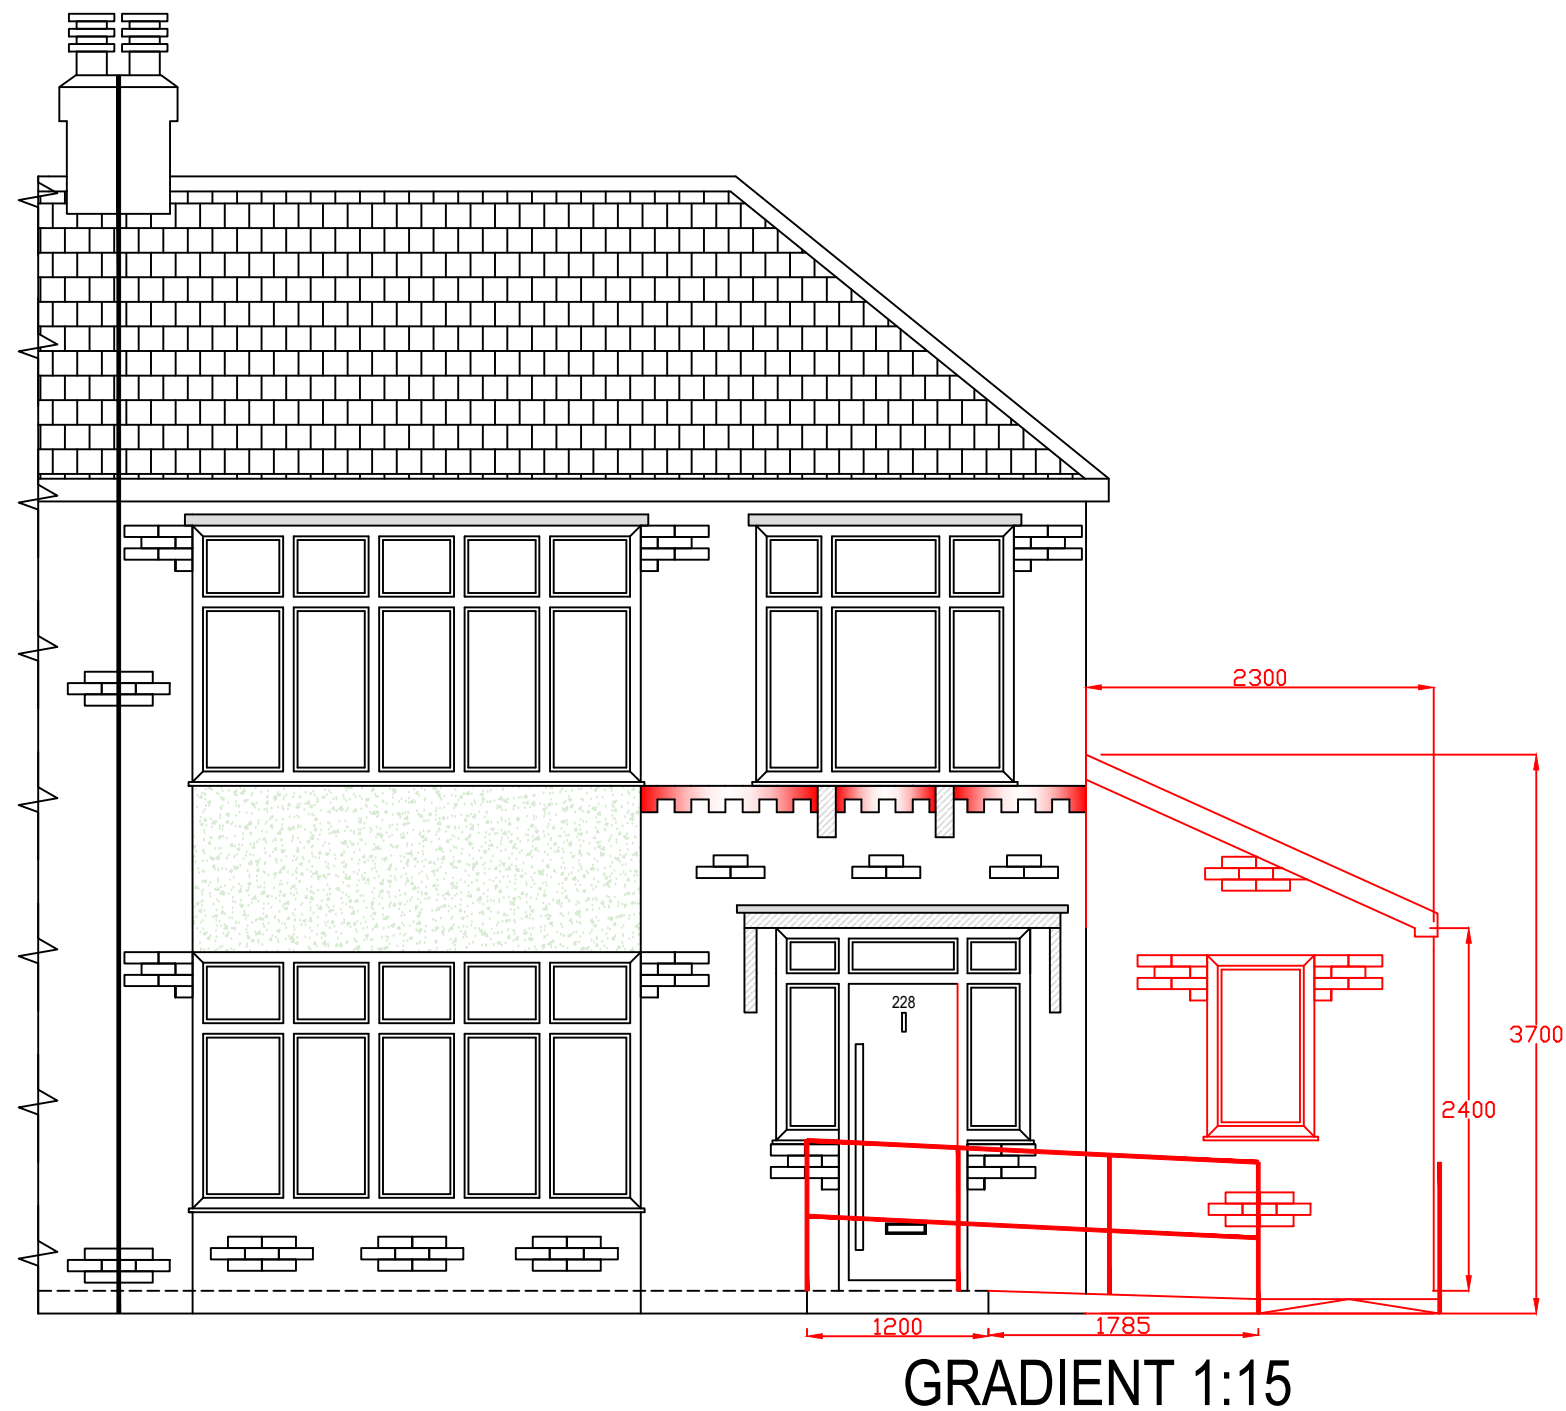

Manchester Equipment and Adaptations Partnership.
Philips Park Road,
Manchester,
M11 3FU.

228 MAULDETH ROQD
MANCHESTER
M19 1AU.

Drawn By:
AW

Date:
09/11/23.

Scale:
1:50

Drawing No:
REF 005

