



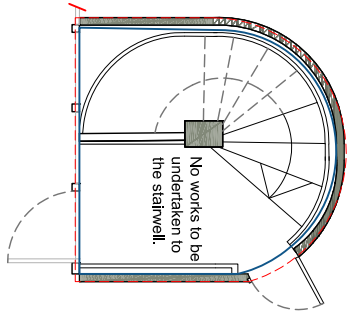

EXISTING GROUND FLOOR PLAN
SCALE 1:100

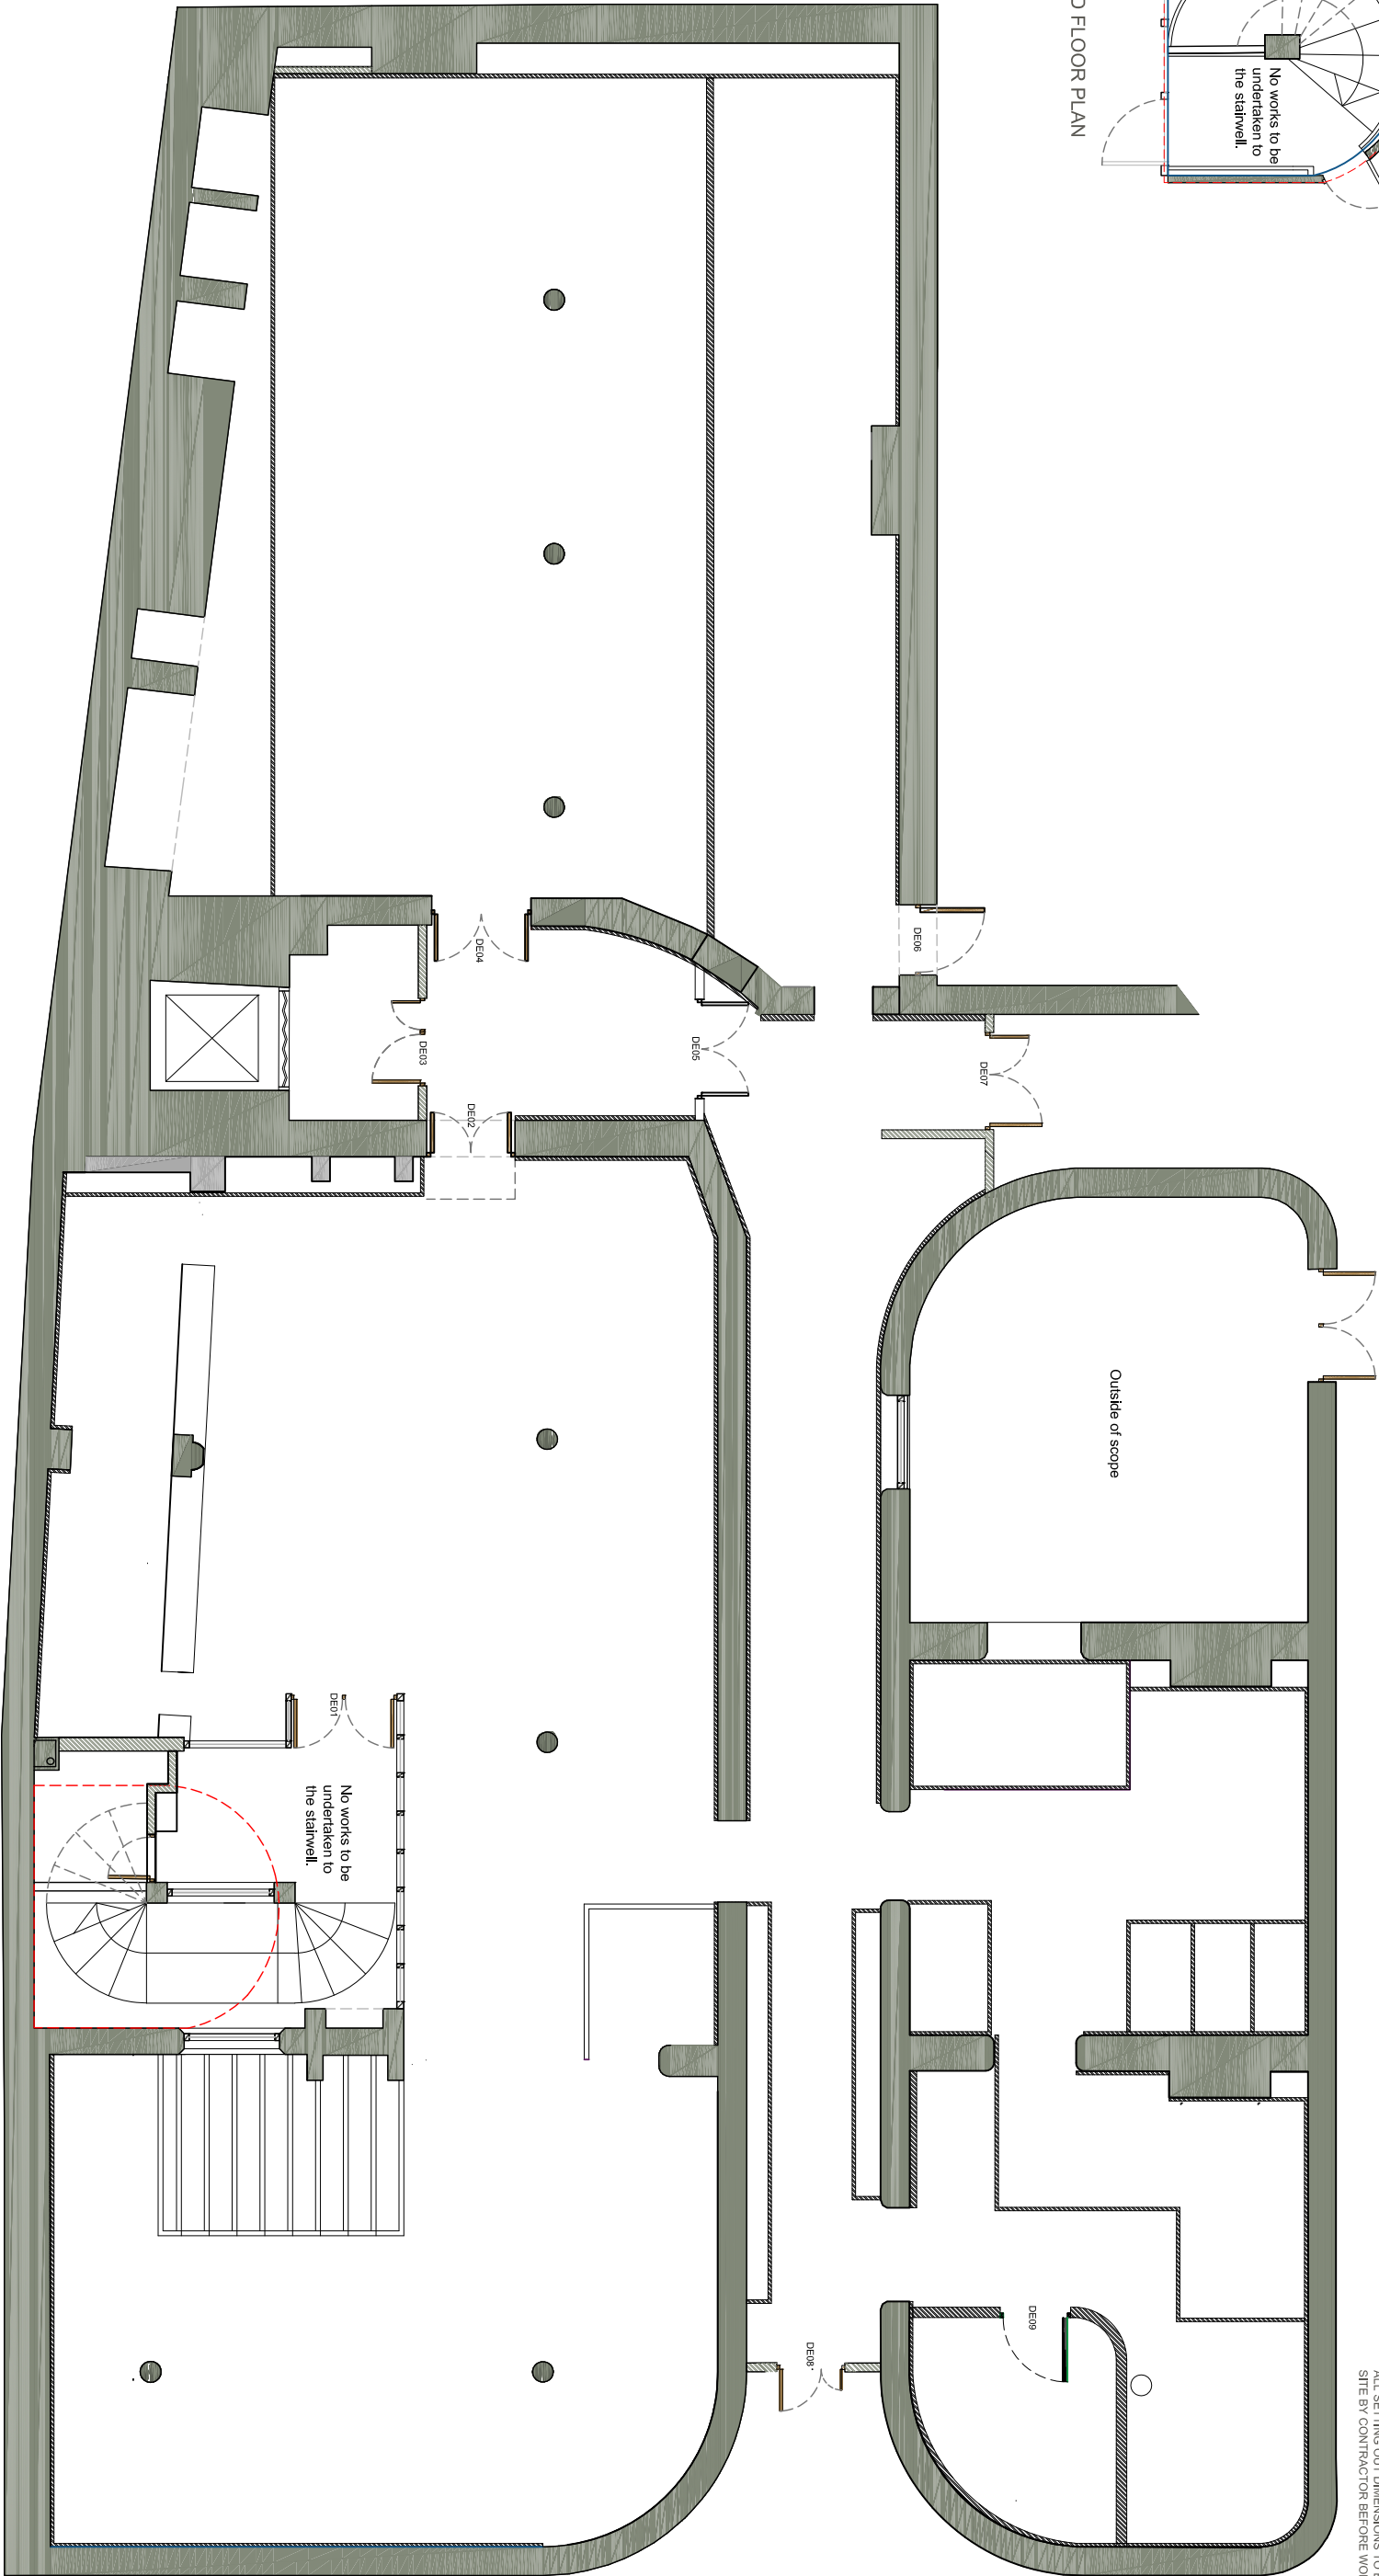

EXISTING BASEMENT FLOOR PLAN
SCALE 1:100

- notes:
- DO NOT SCALE FROM THIS DRAWING - USE FIGURED DIMENSIONS ONLY.
 - TO BE READ IN CONJUNCTION WITH ALL OTHER CONSULTANTS / SPECIALISTS DRAWINGS. REPORT ANY DISCREPANCIES BEFORE AFFECTED WORK COMMENCES.
 - ALL SETTING OUT DIMENSIONS TO BE CHECKED ON SITE BY CONTRACTOR BEFORE WORK COMMENCES.

REVISIONS	
D	Revised for Planning
C	Revised for Planning
B	Planning Issue
A	First draft for client comment

29/11/2023	SGI	LM
01/11/2023	SGI	LM
04/07/2023	SGI	LM
30/06/2023	SGI	LM

CLIENT	Ryde Studios
PROJECT	BAA-Barton Arcade
TITLE	Existing Plan
NUMBER	BAA-SEV-XX-00-DR-A-02003
REVISION	D
STATUS	Planning
SCALE	1:100
DATE	30/06/2023
DRAWN BY	SGI
CHECKED BY	LM