

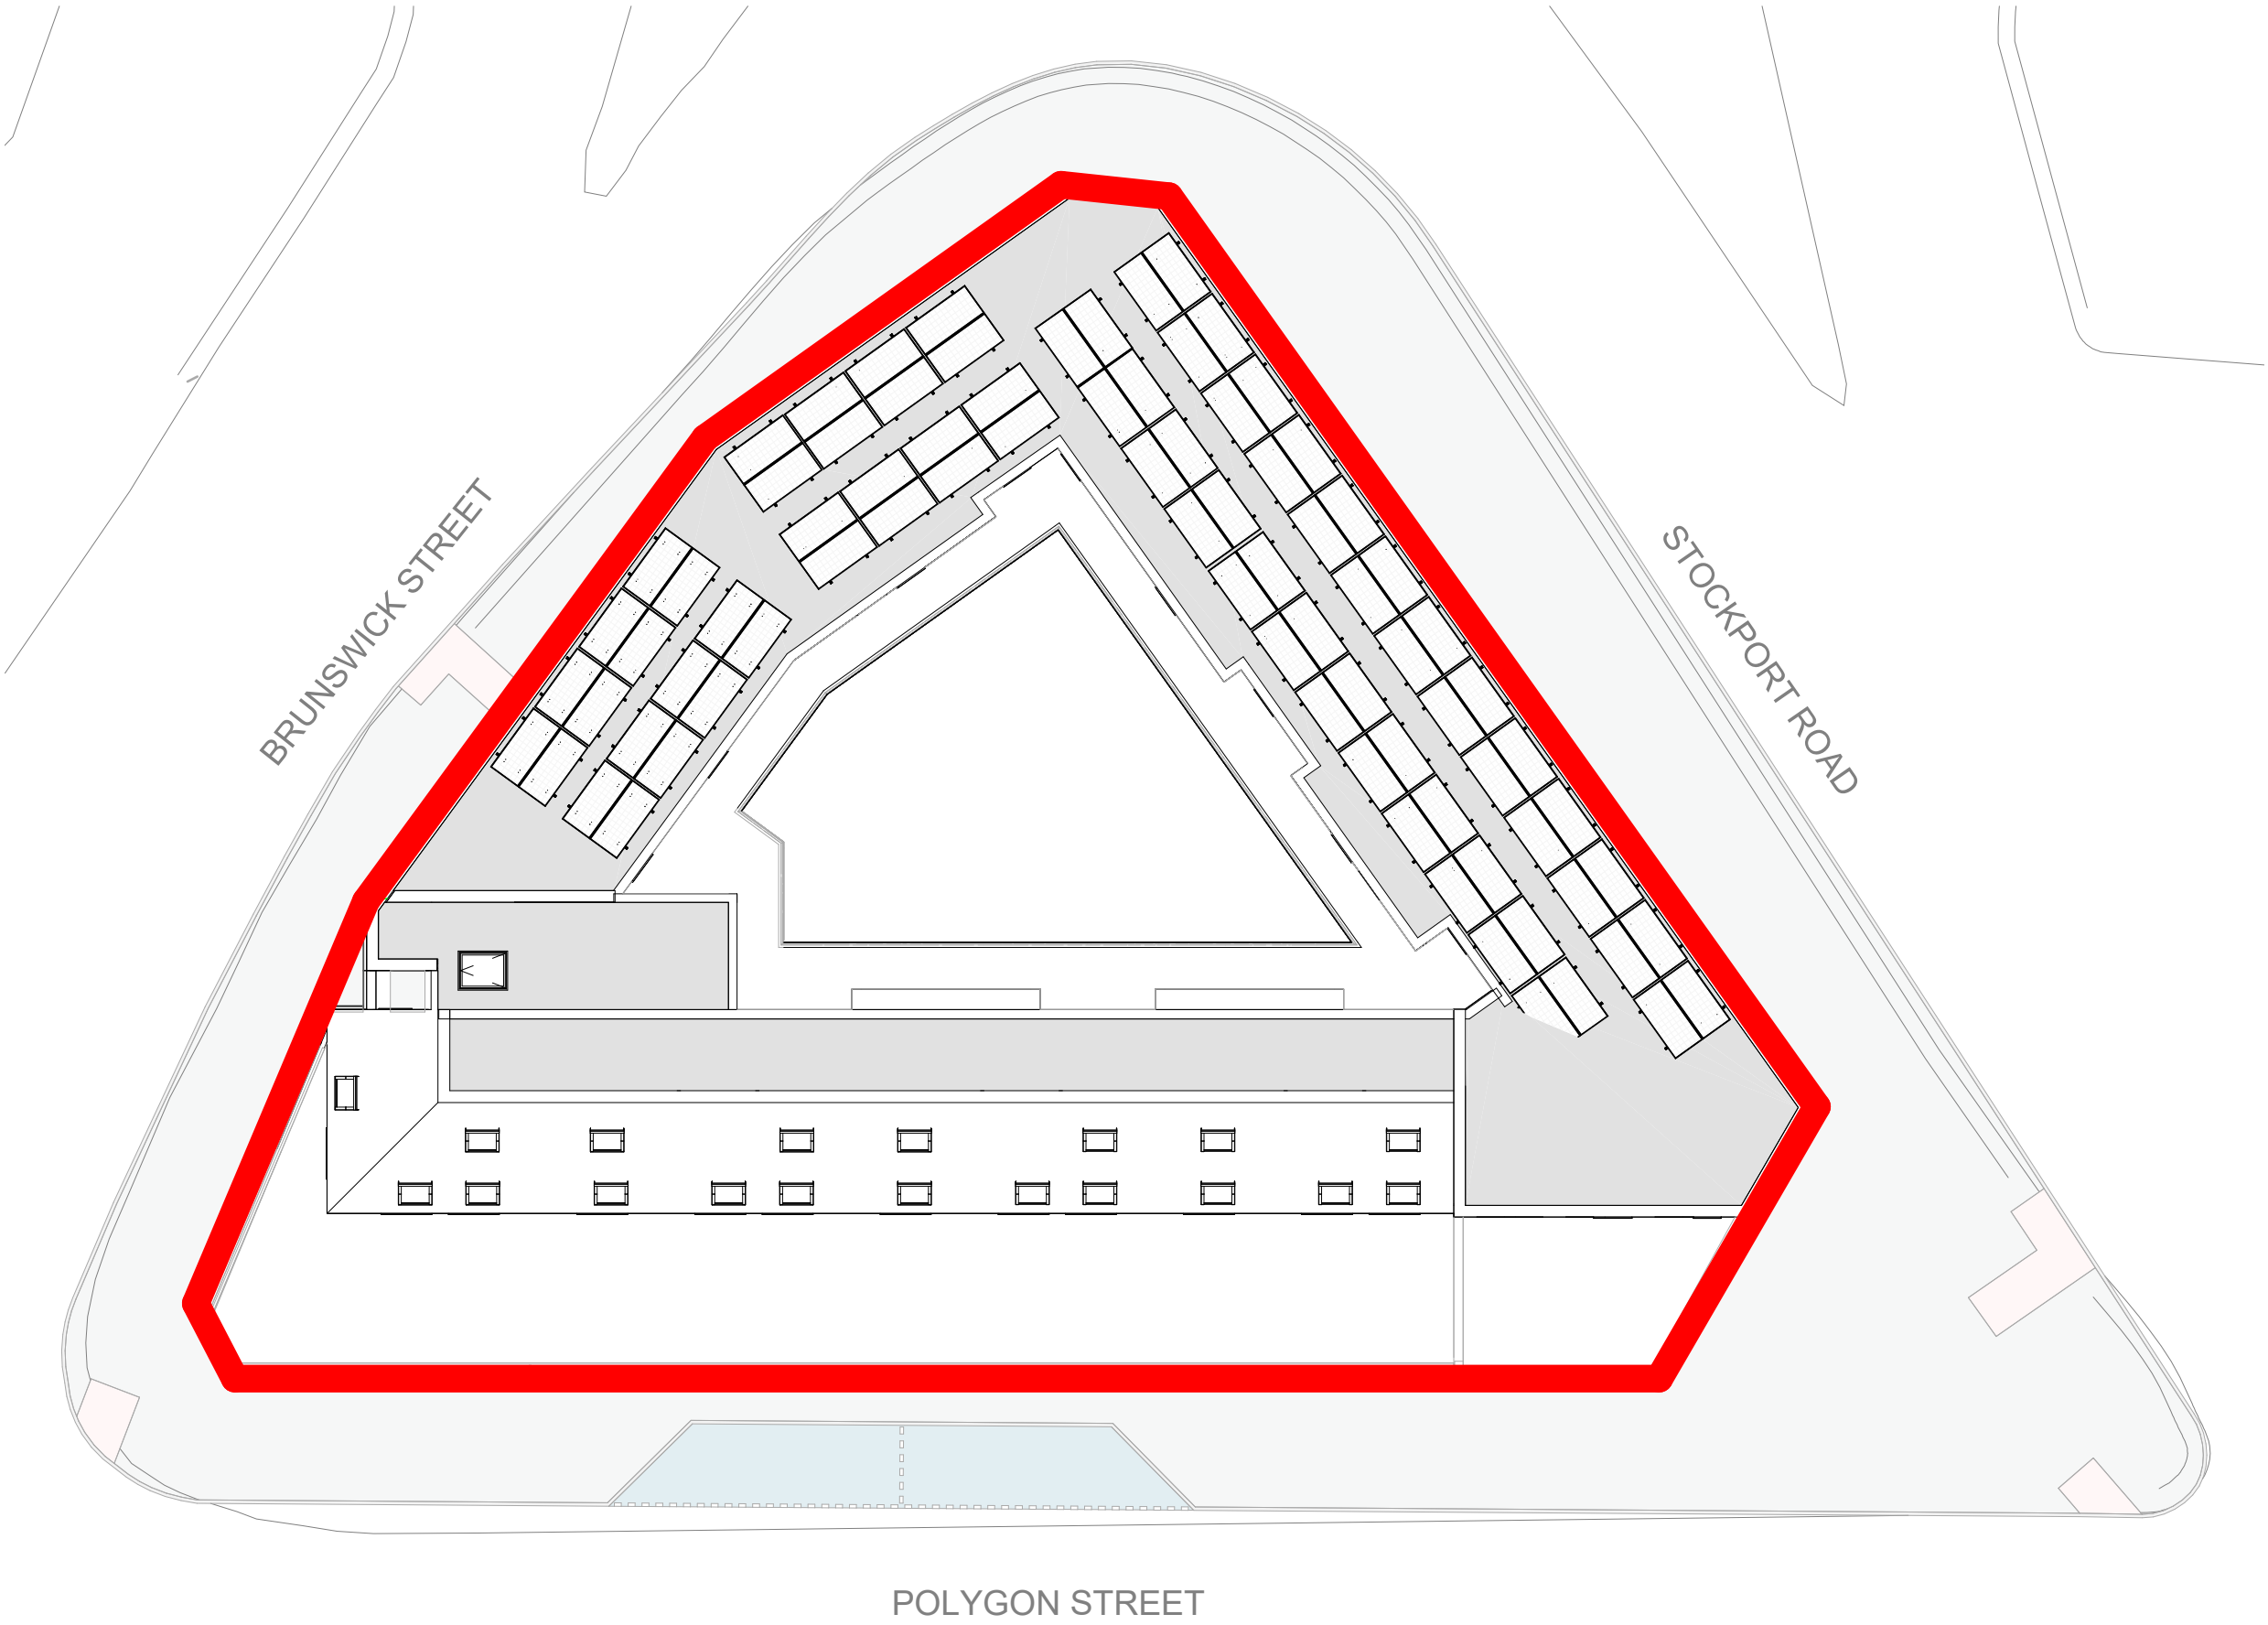




 Site boundary

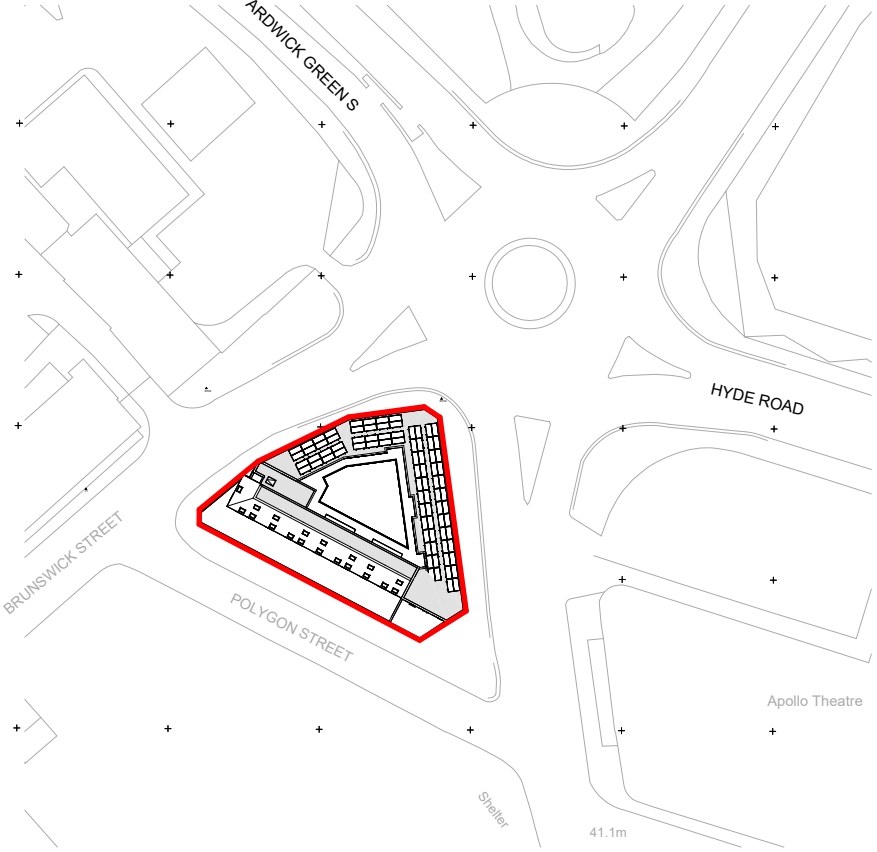

Site Plan
1 : 200

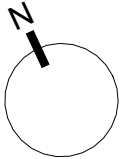

Location Plan
1 : 1250

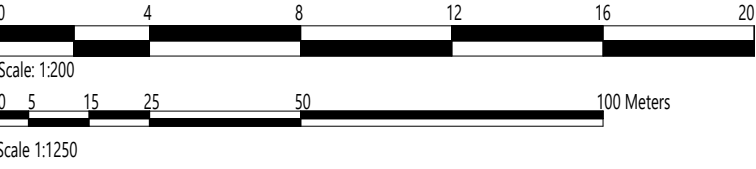 

1	17.07.2023	Planning issue
REV	DATE	COMMENT

CLIENT:
GGC POLYGON MANCHESTER LIMITED

PROJECT:
SONA

DRAWING:
Site and Location Plan

DRAWING N°:	REV:	STATUS:	SCALE:	CHECKED:	DRAWN:
2066-ABWA-XX-00-DR-A-(10)-0001	1		As indicated	GW	LG
			SHEET:	DATE:	
			A2	28.03.2023	