




PROPOSED LOFT

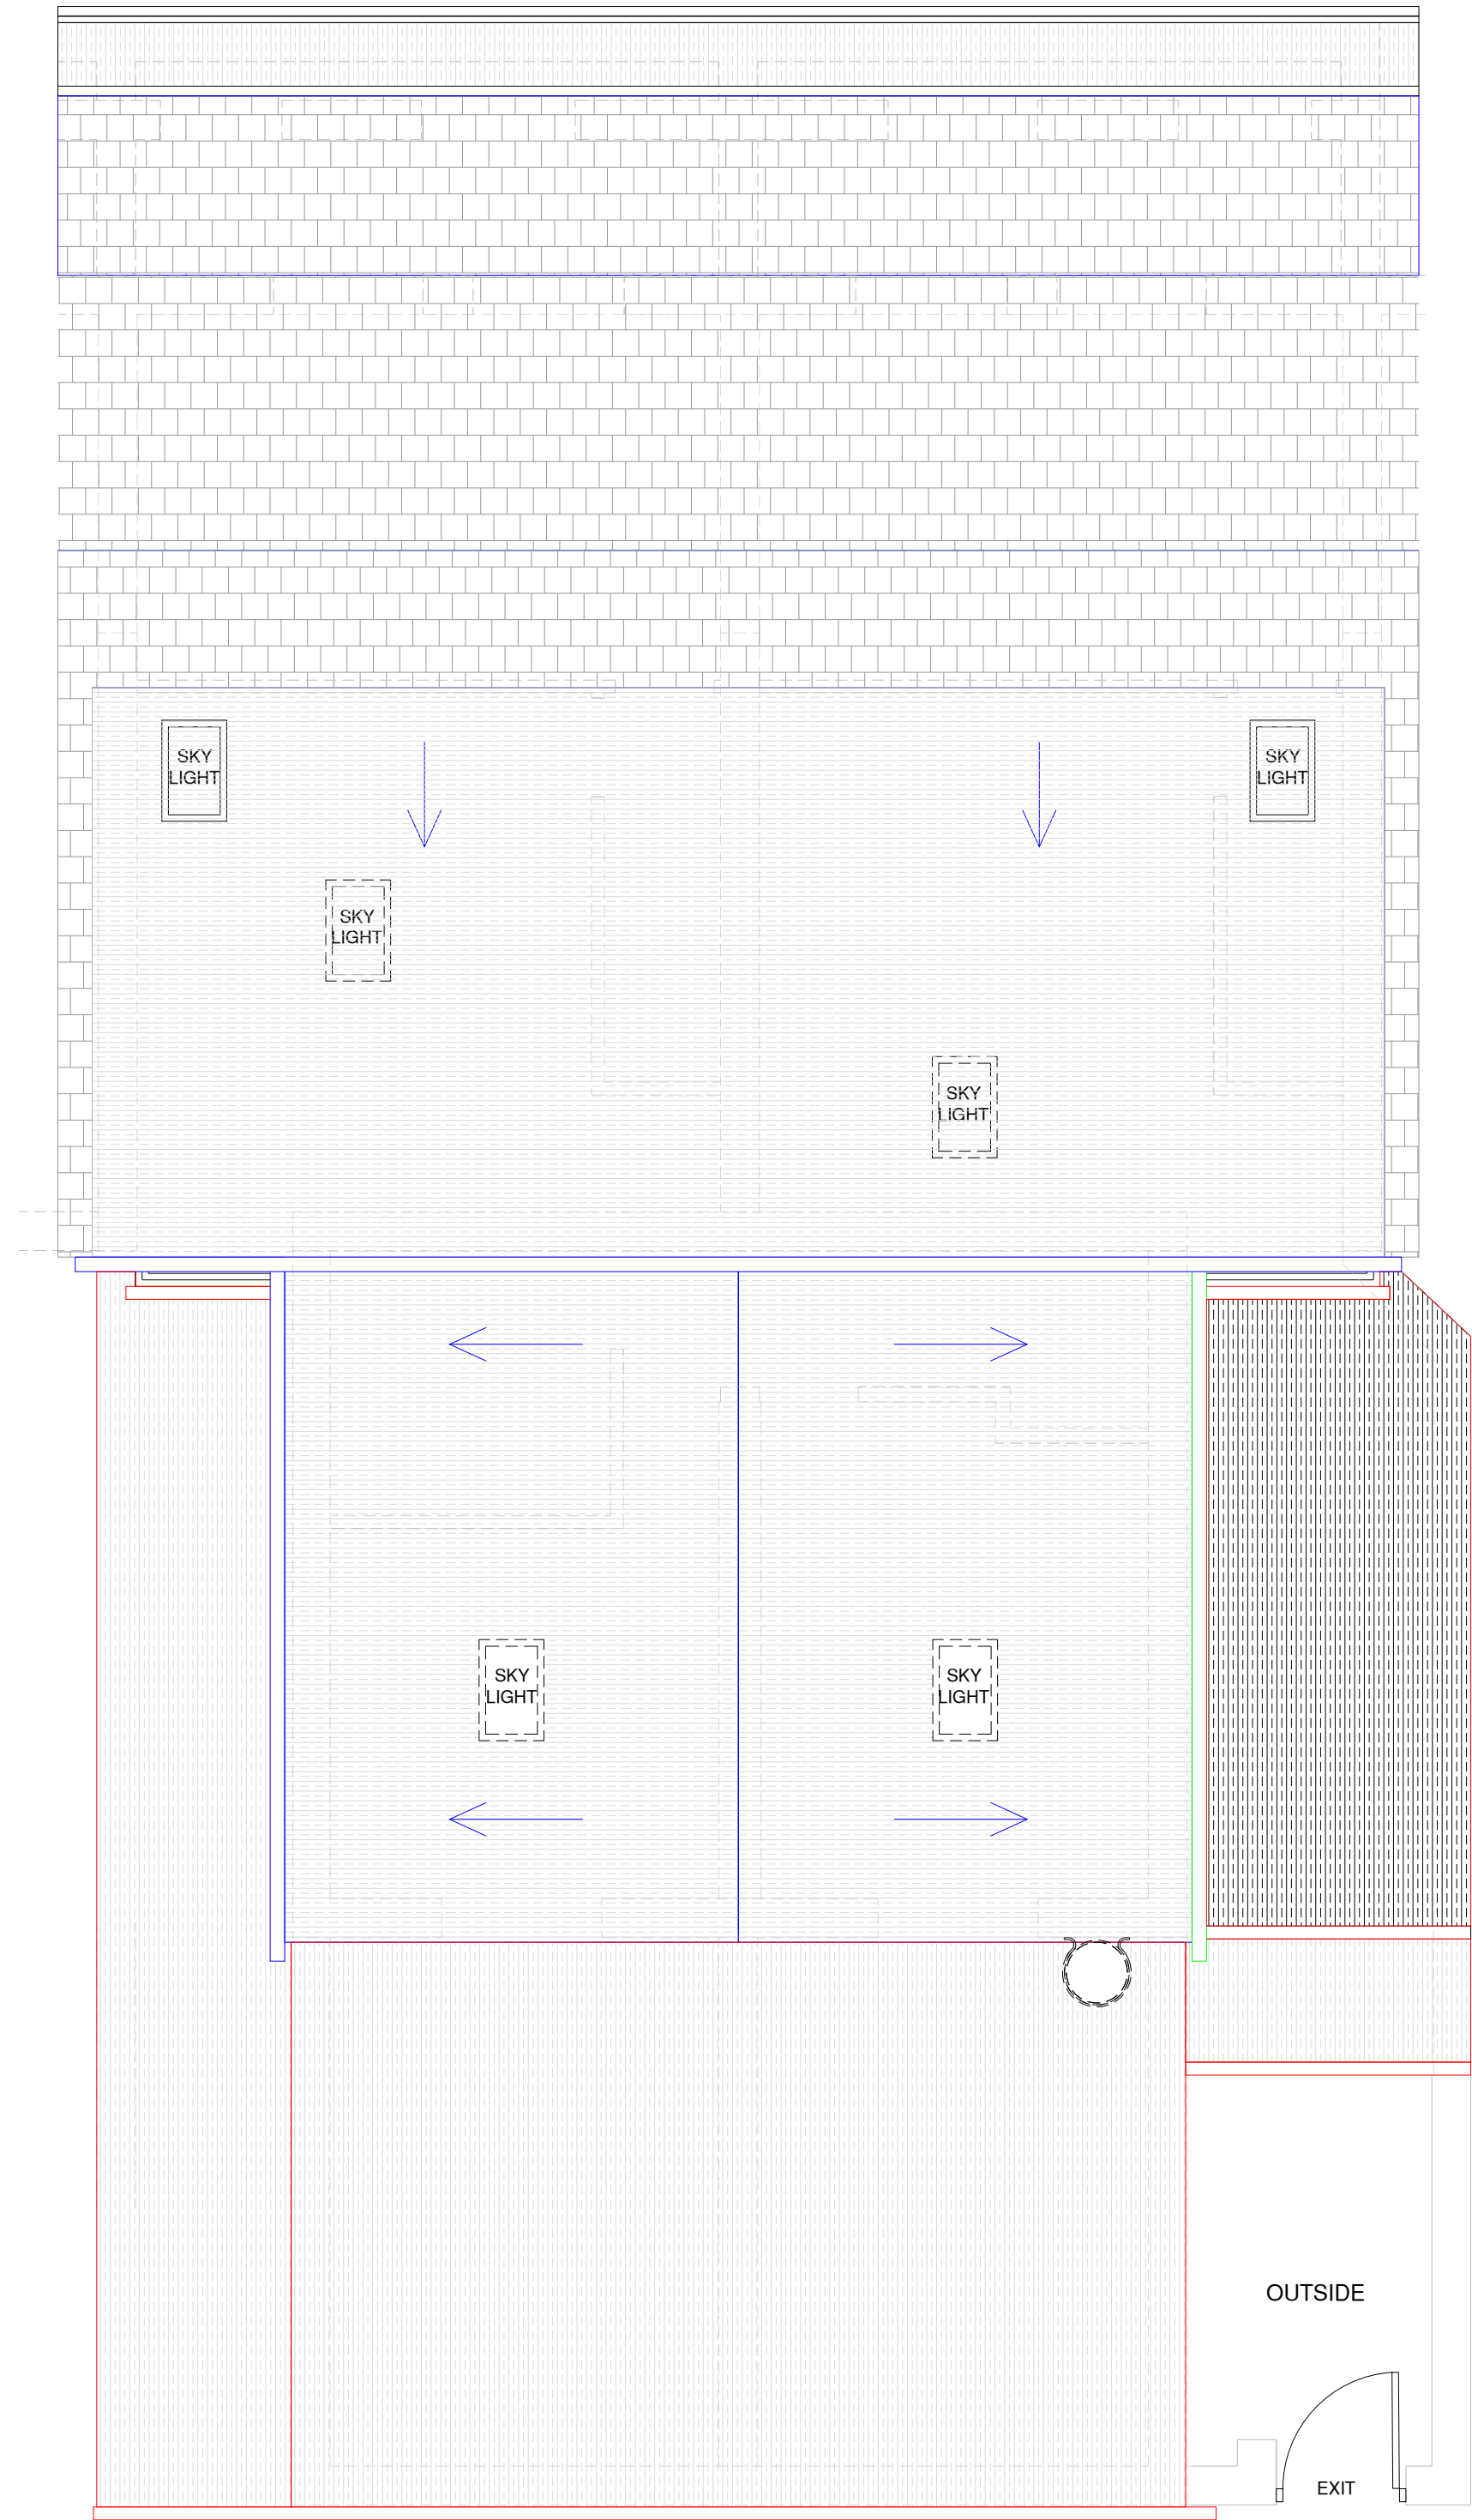

PROPOSED ROOF PLAN

Notes:

NOTES

REV:	DESCRIPTION:	BY:	DATE:
---	-----	---	-----
---	-----	---	-----



Arch Designs
*Don't just dream it,
let us design it!*
ARCH DESIGNS www.archdesigns.co.uk

CLIENT: **GREAT WESTERN ST**
305-307 GREAT WESTERN STREET
MANCHESTER
M14 4BZ

ARCHITECT: **MR REUBEN RAMELIZE**
ARCH DESIGNS, WILSONS PARK C/O MAS
MONSALL ROAD
MANCHESTER M40 8WN

DRAWN: **REUBEN** CHECKED: **checked** DATE: **OCT 2023** REVISION: **---**

PROJECT NAME: **PROPOSED ALTERATIONS TO COMMERCIAL
UNITS ON THE GROUND FLOOR AND ADDITION
TO RESIDENTIAL ACCOMMODATIONS ABOVE**

DRAWING TITLE: **PROPOSED LOFT AND ROOF PLANS**

SCALE: **1:50** SHEET SIZE: **A1** SHEET NO.: **05**

PROJECT NO.: **2023/00** STATUS: **FOR PLANNING ONLY**

DRAWING NO.: **A1/05**