




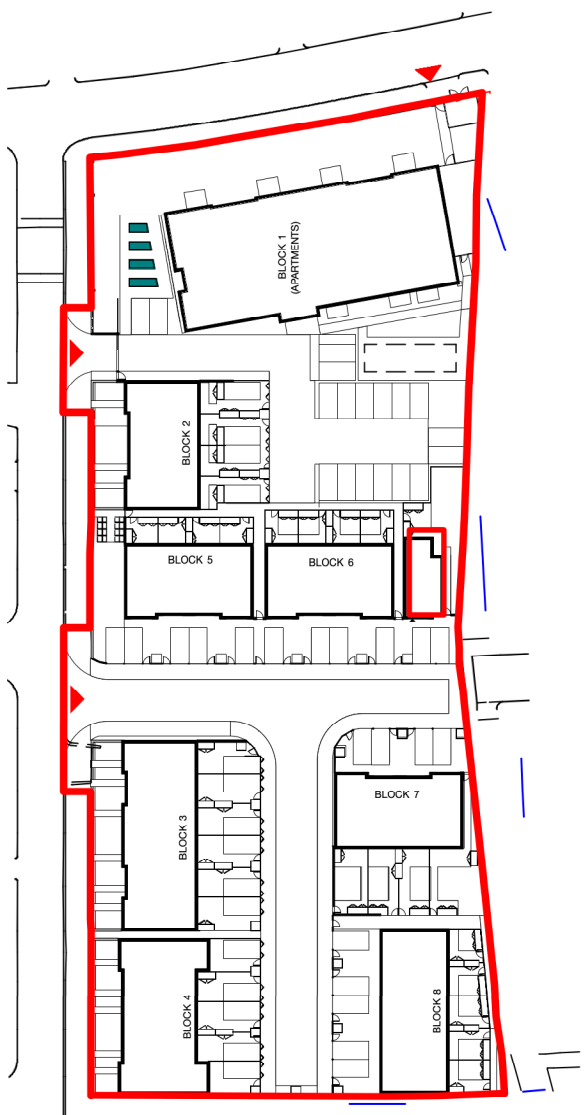


1 KEY SITE PLAN
SCALE: 1:1000

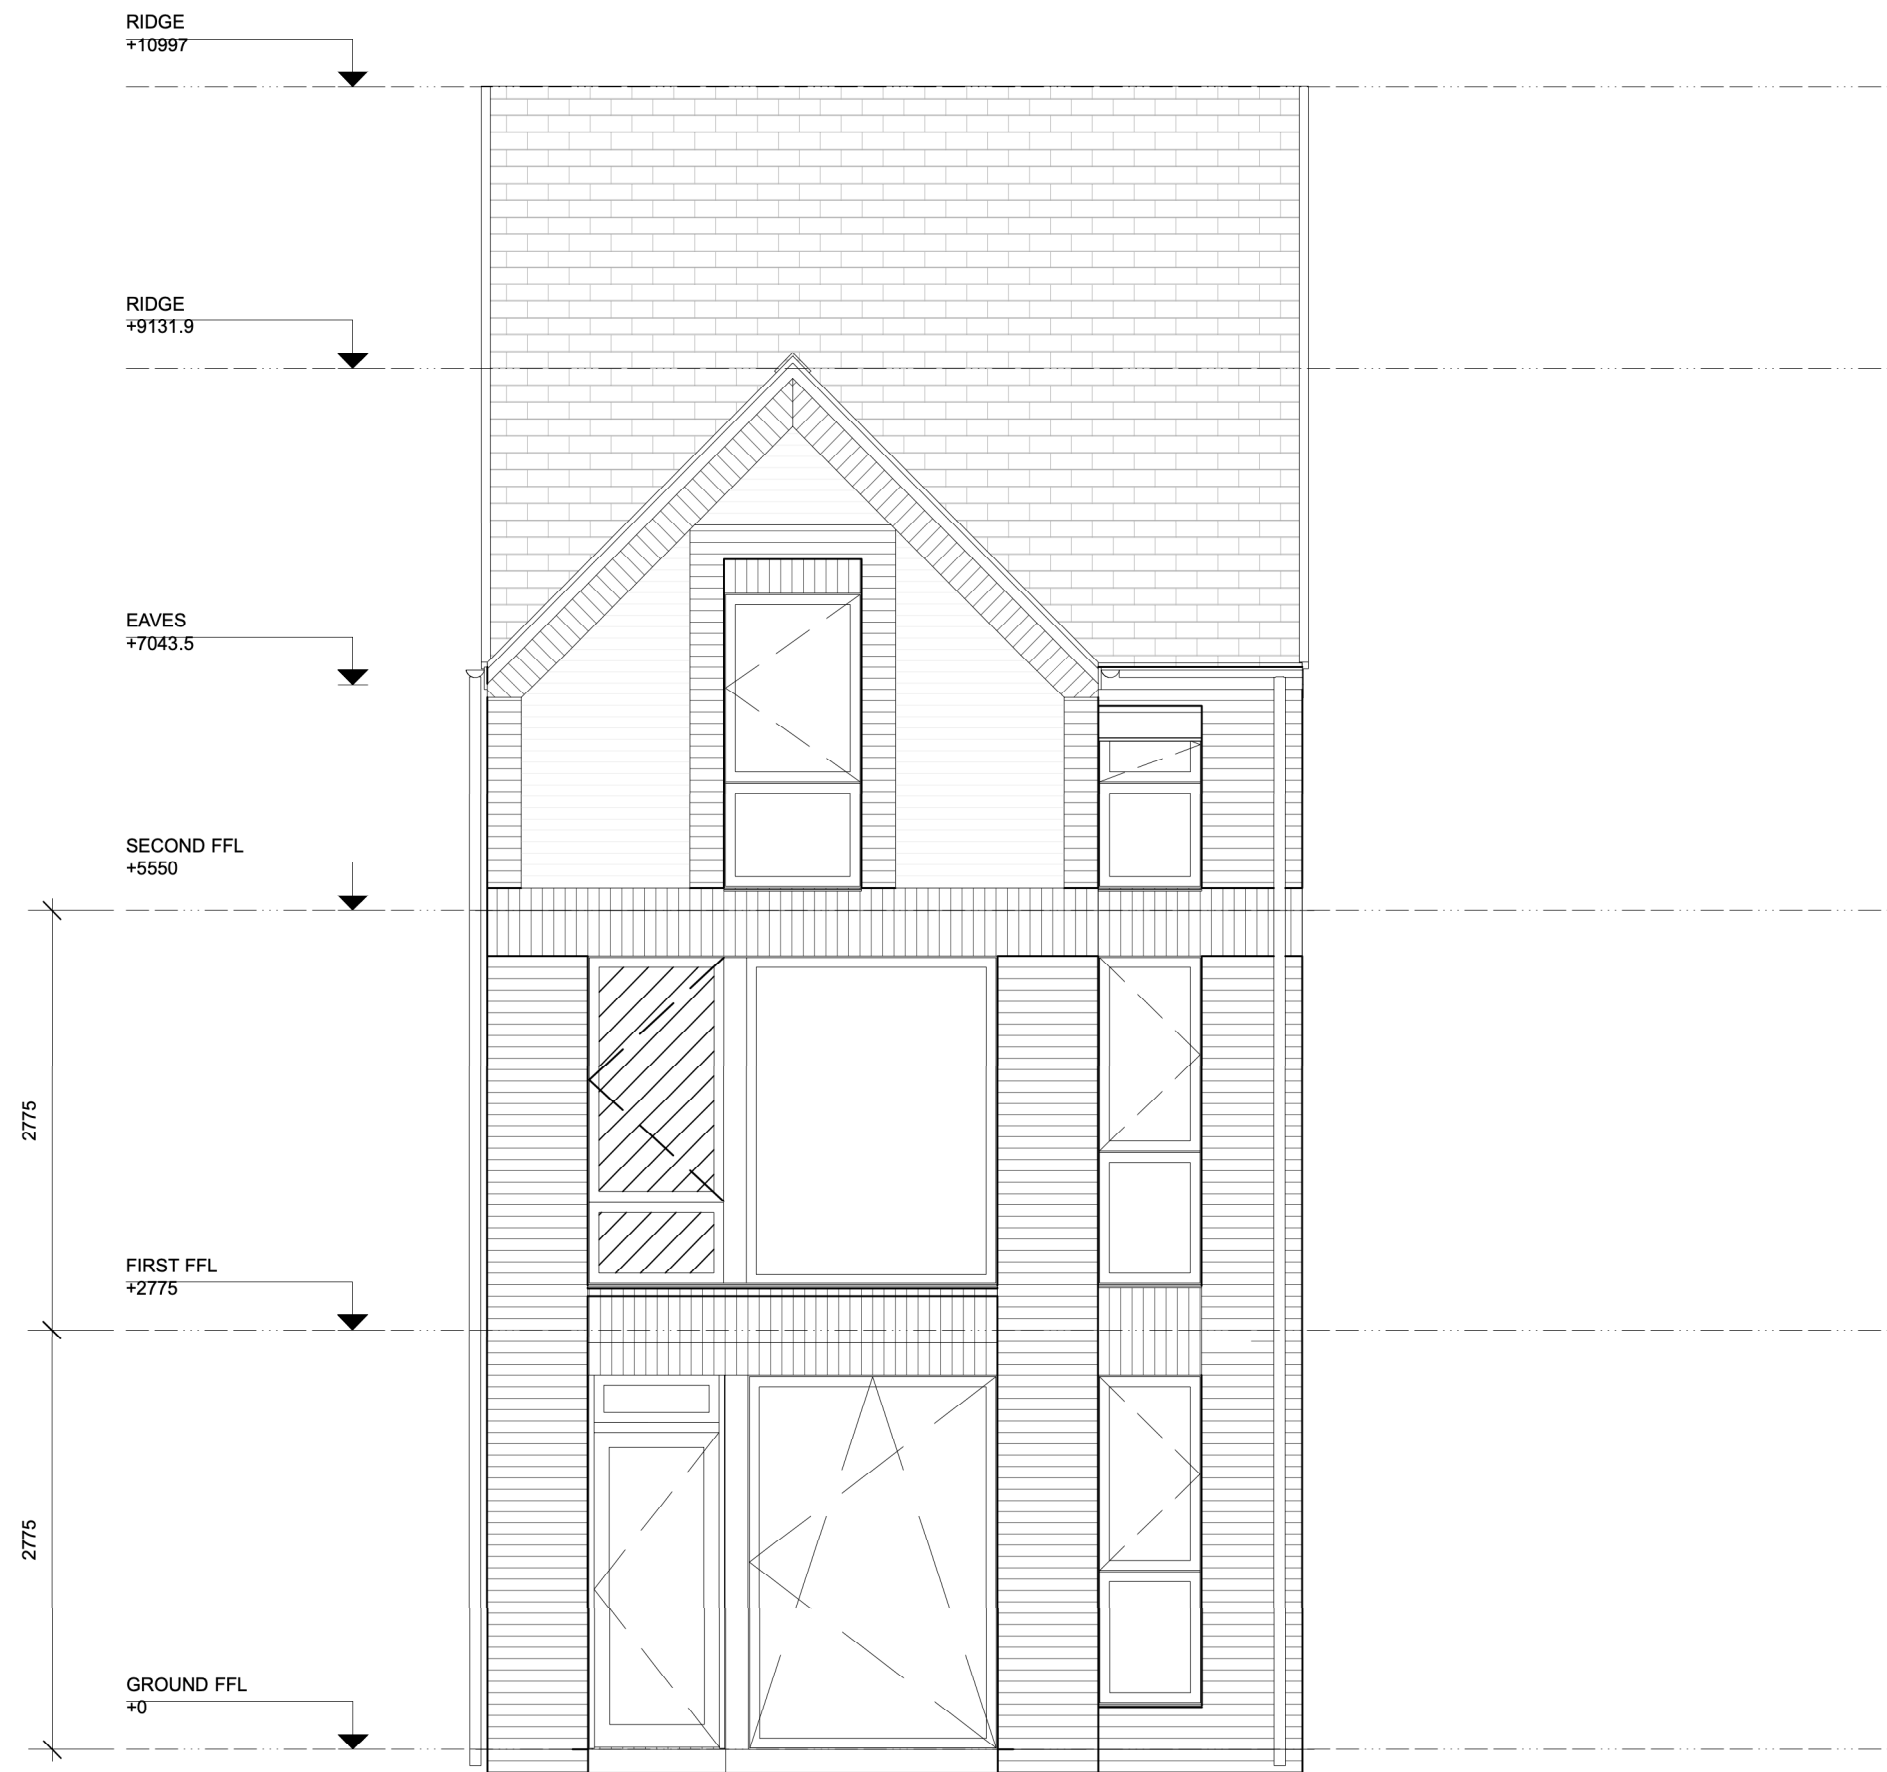

2 PROPOSED FRONT ELEVATION
SCALE: 1:50

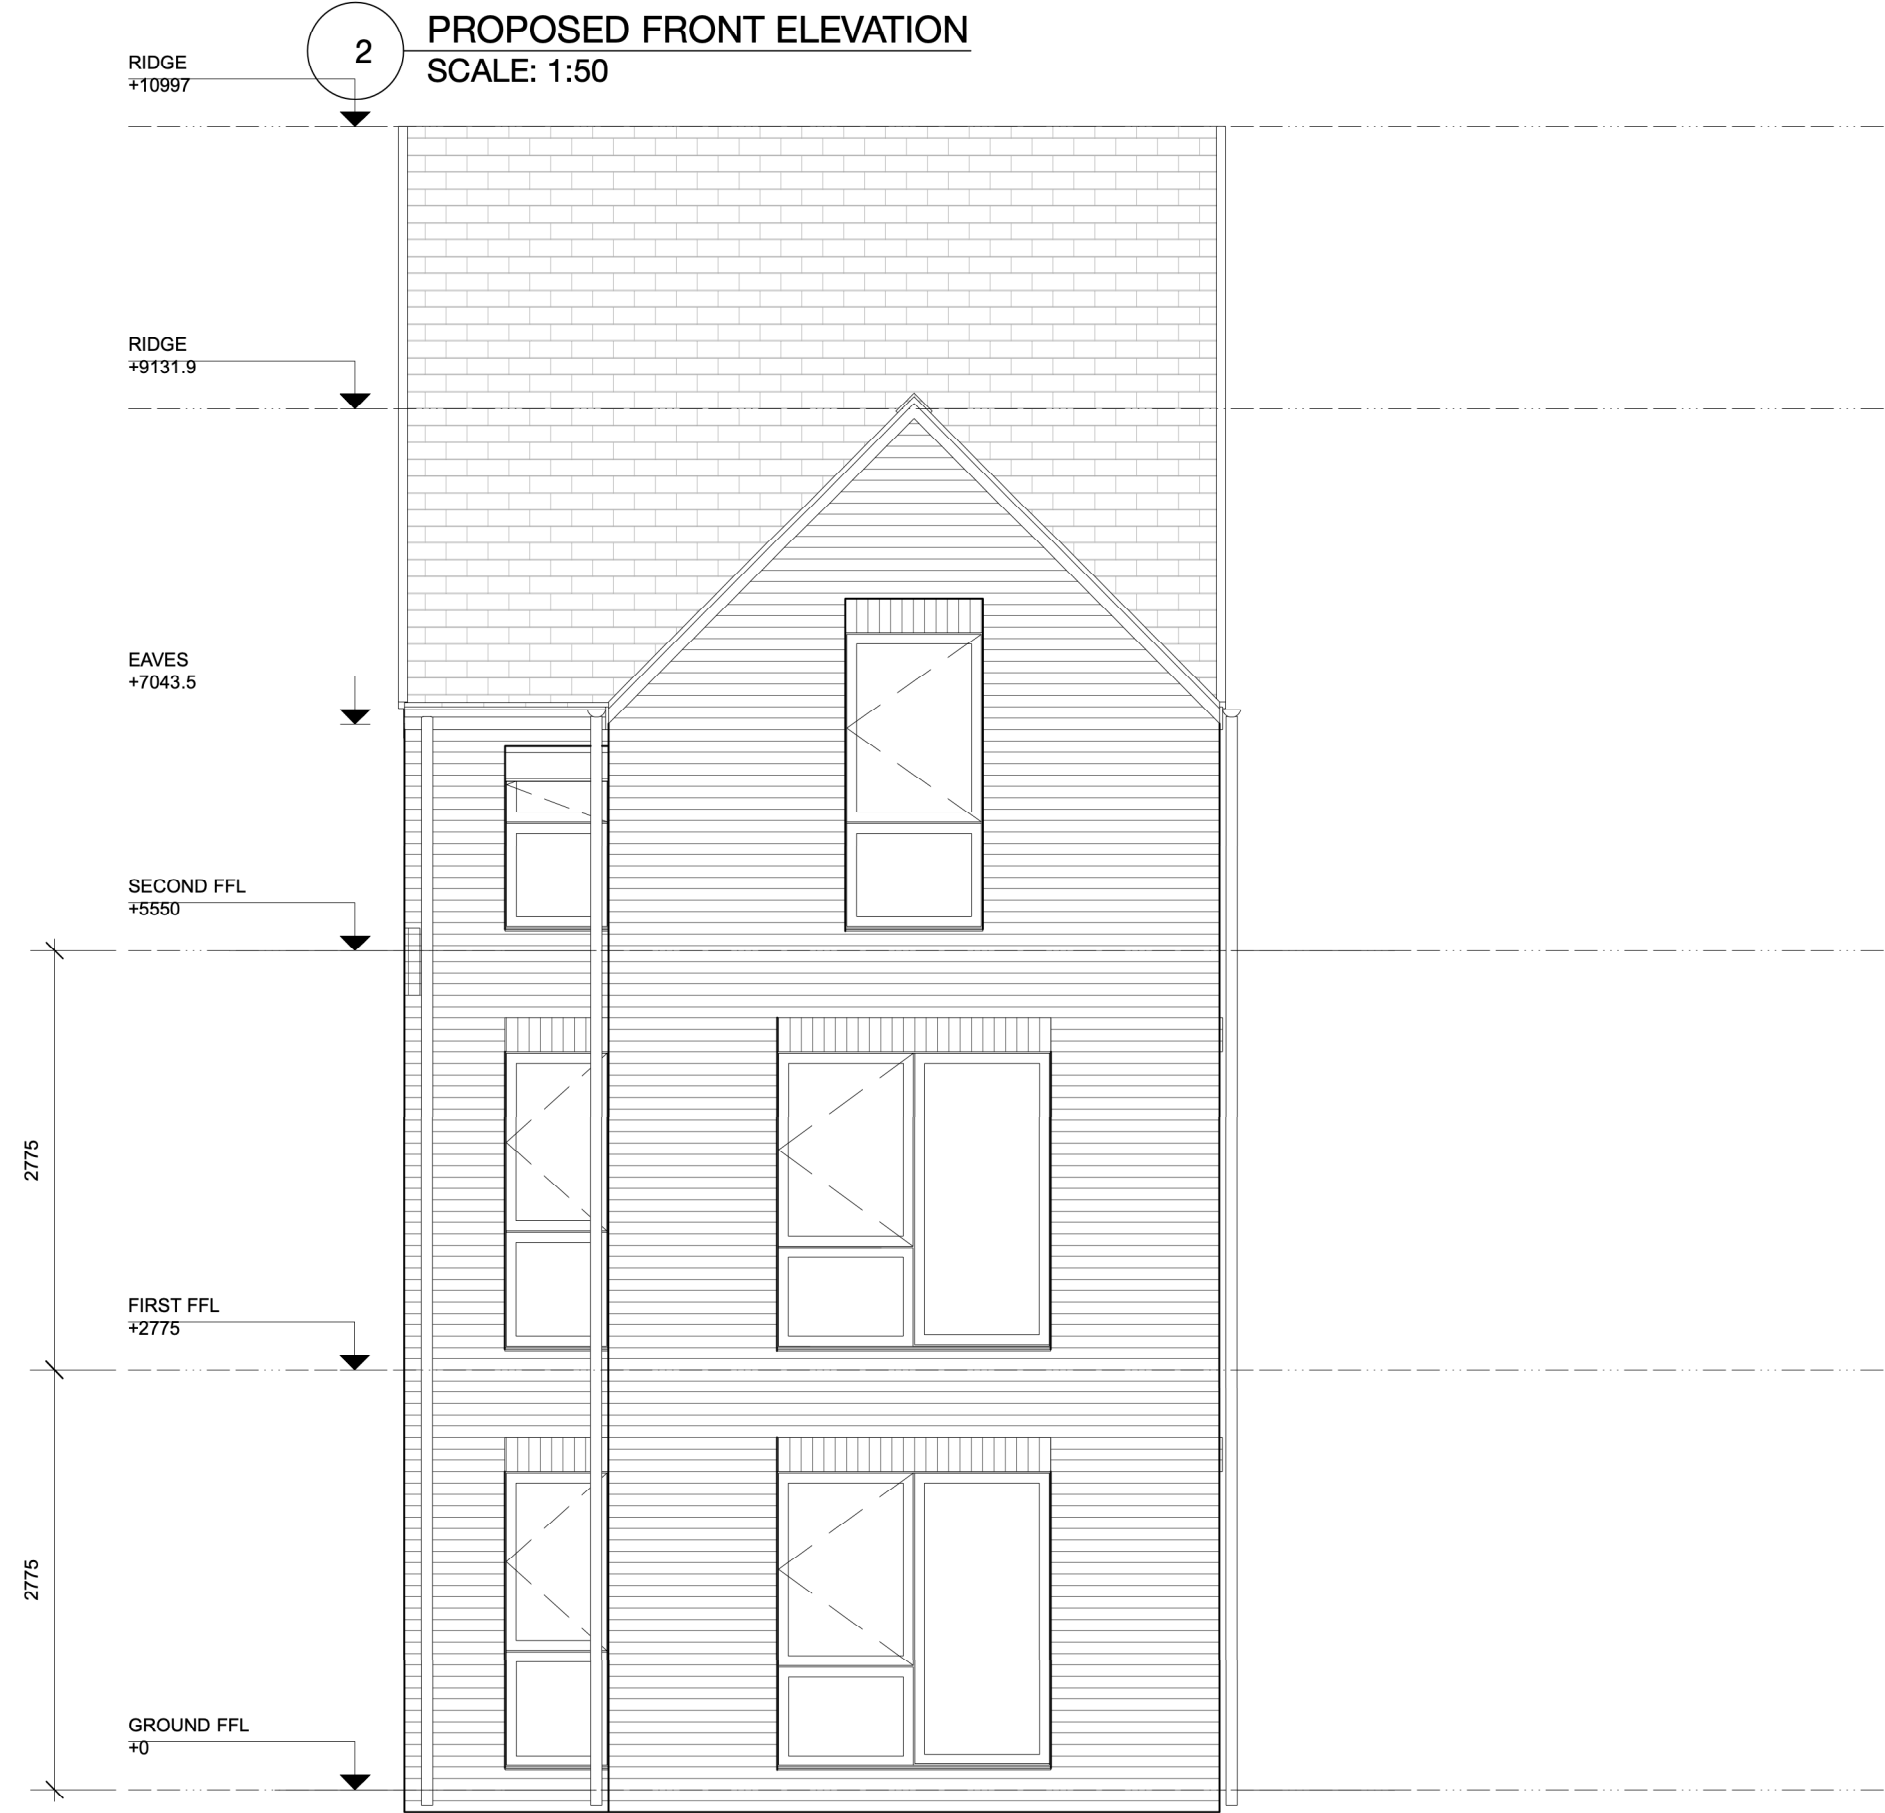

3 PROPOSED REAR ELEVATION
SCALE: 1:50

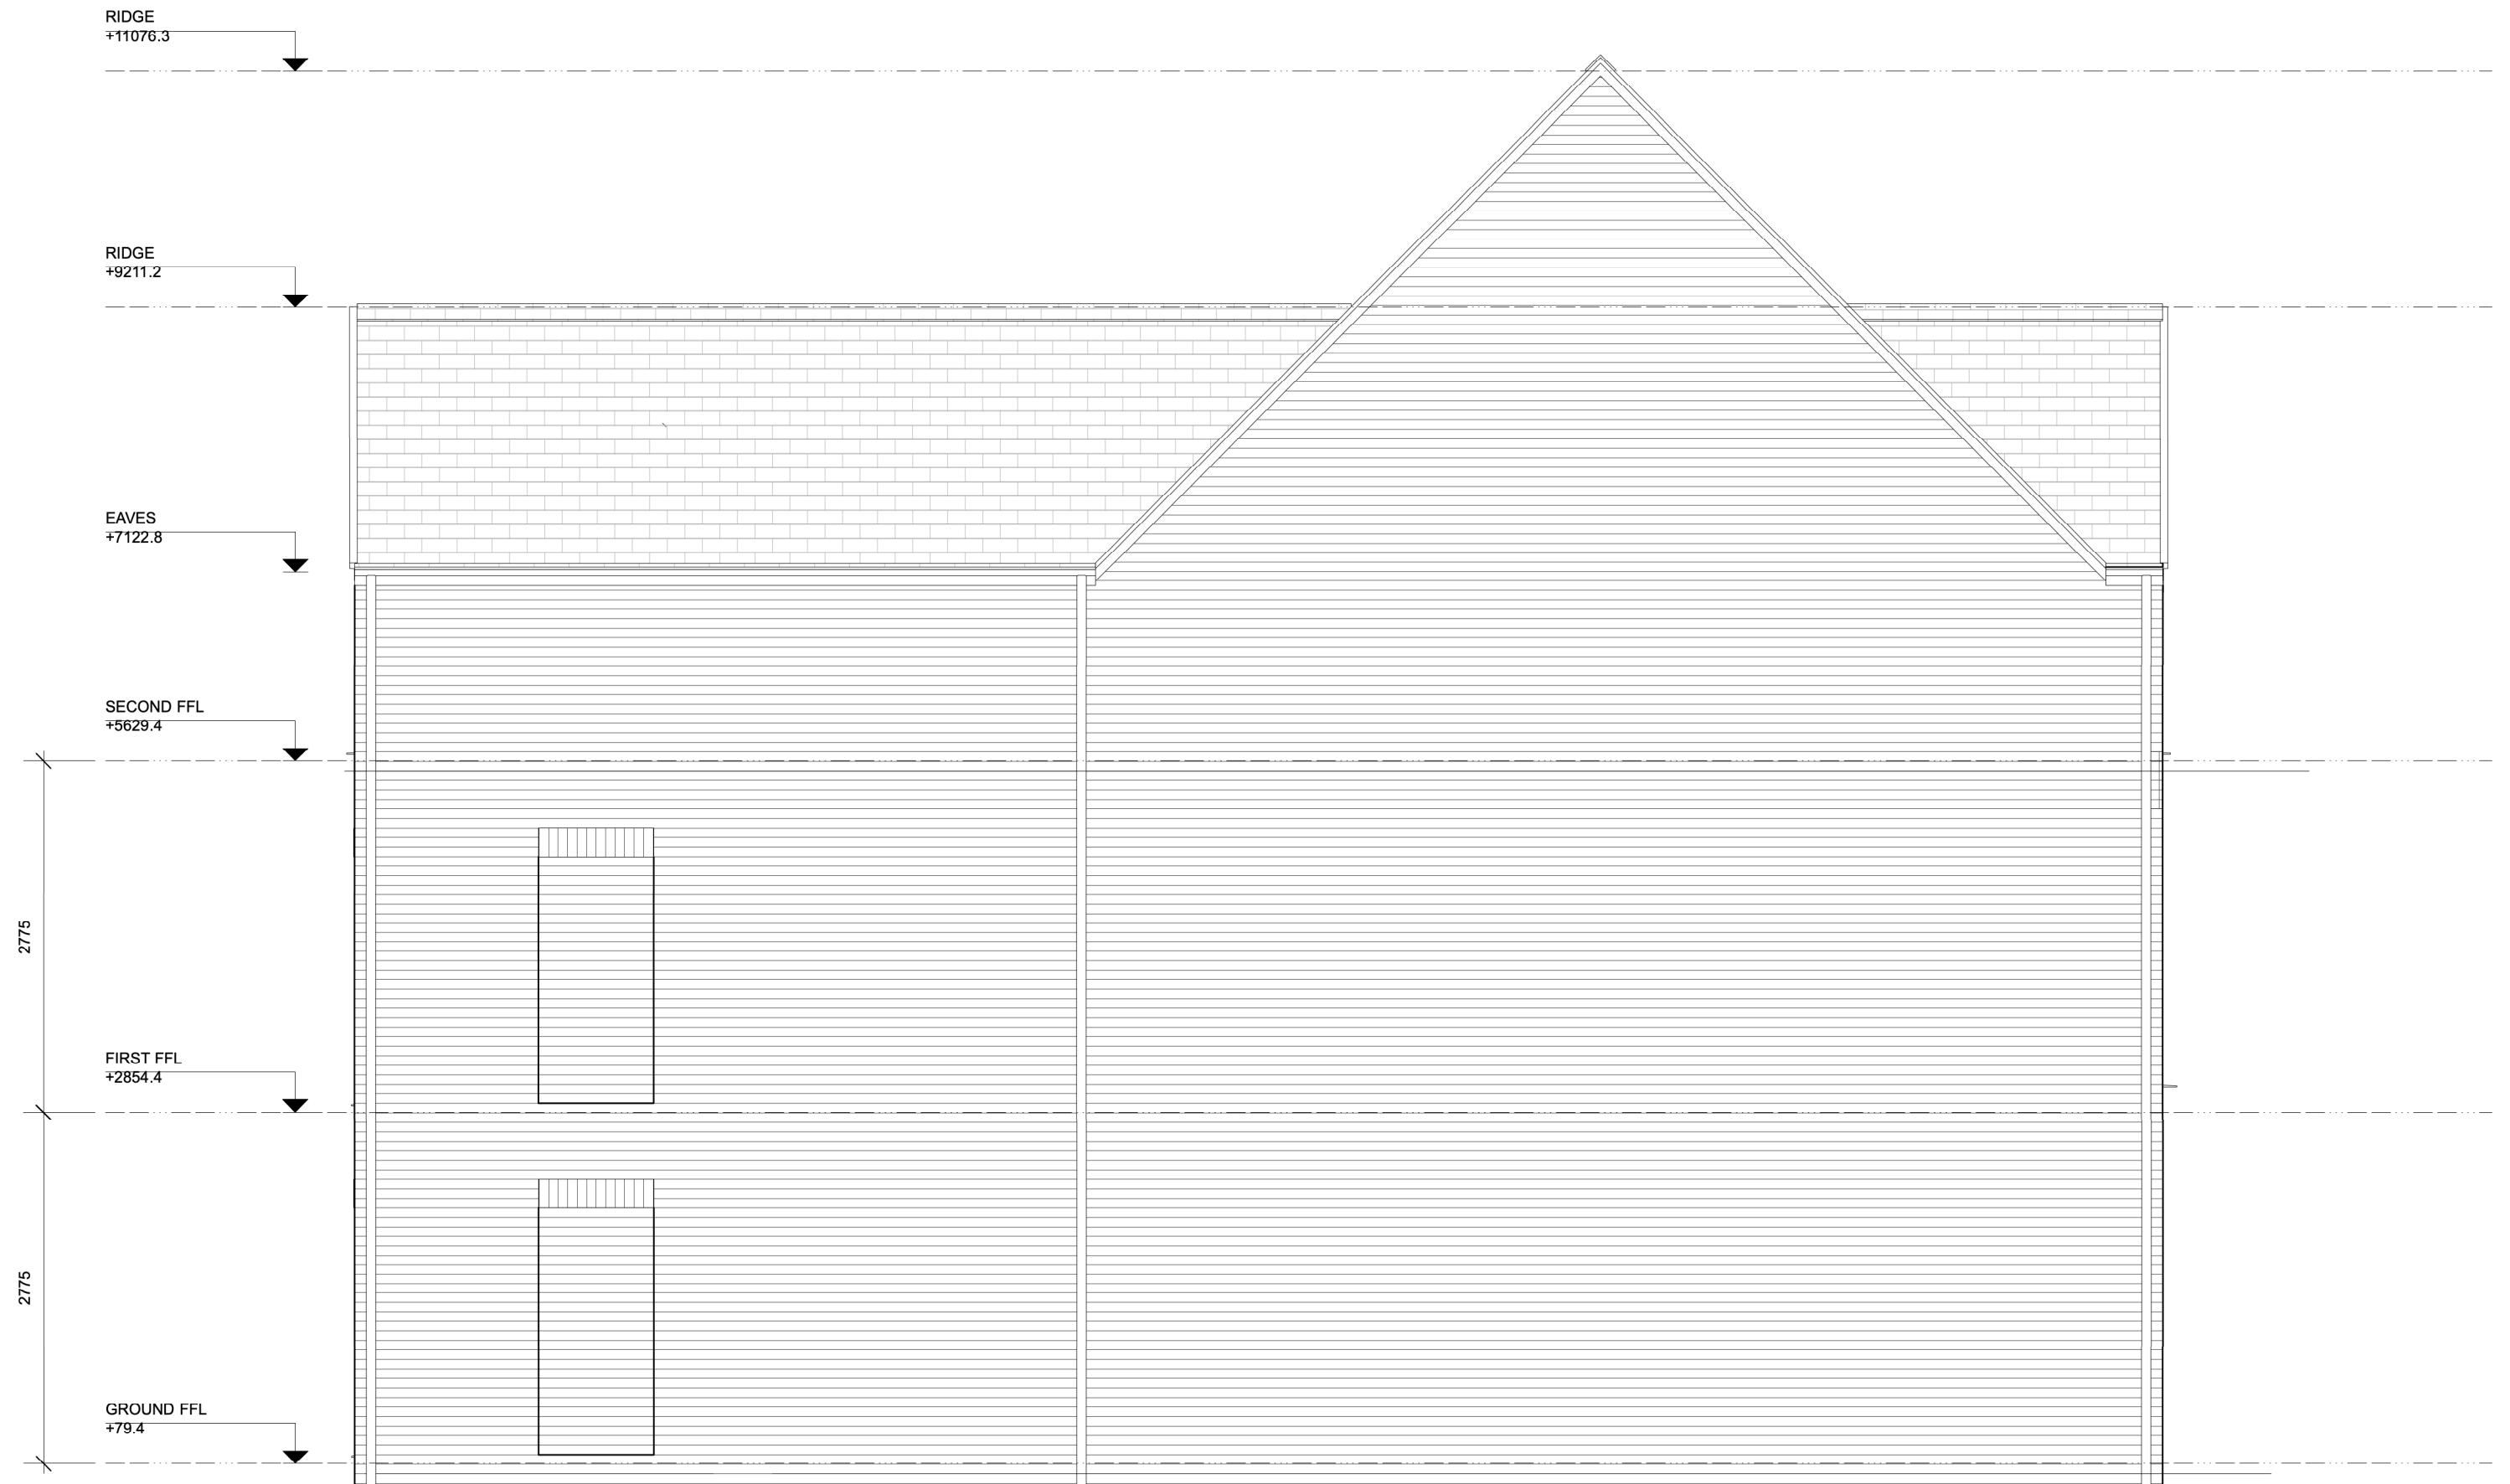

4 PROPOSED LEFT SIDE ELEVATION
SCALE: 1:50



5 PROPOSED RIGHT SIDE ELEVATION
SCALE: 1:50

HOUSE TYPE 6A ELEVATIONS
1:50@A1

DRAFT

IMPORTANT NOTES:

REVISION	DATE	DESCRIPTION
B	16/11/23	REVISED HOUSE TYPE 6A LAYOUT

CLIENT: BRITANNIA GROUP	
PROJECT: PROPOSED RESIDENTIAL DEVELOPMENT	
ADDRESS: VICTORIA PARK PROBATION CENTRE	
DRAWING TITLE:HOUSE TYPE 6A ELEVATIONS	
SCALE: 1:50@A1	DATE: AUGUST 2023
DRAWING NO: A662_P_168B	

OLLIER SMURTHWAITE ARCHITECTS

40 King Street, Manchester, M2 6BA
T: 0161 883 0838
F: 0161 883 0839
E: mail@olliersmurthwaite.com