



RevNo	Revision note	Date	Signature	Checked


ALL DIMENSIONS ARE TO BE CHECKED ON SITE PRIOR TO CONSTRUCTION. THE CONTRACTOR IS TO NOTIFY THE ARCHITECT / ENGINEER OF ANY DISCREPANCY BETWEEN DRAWINGS, SPECIFICATION AND SITE DIMENSIONS.

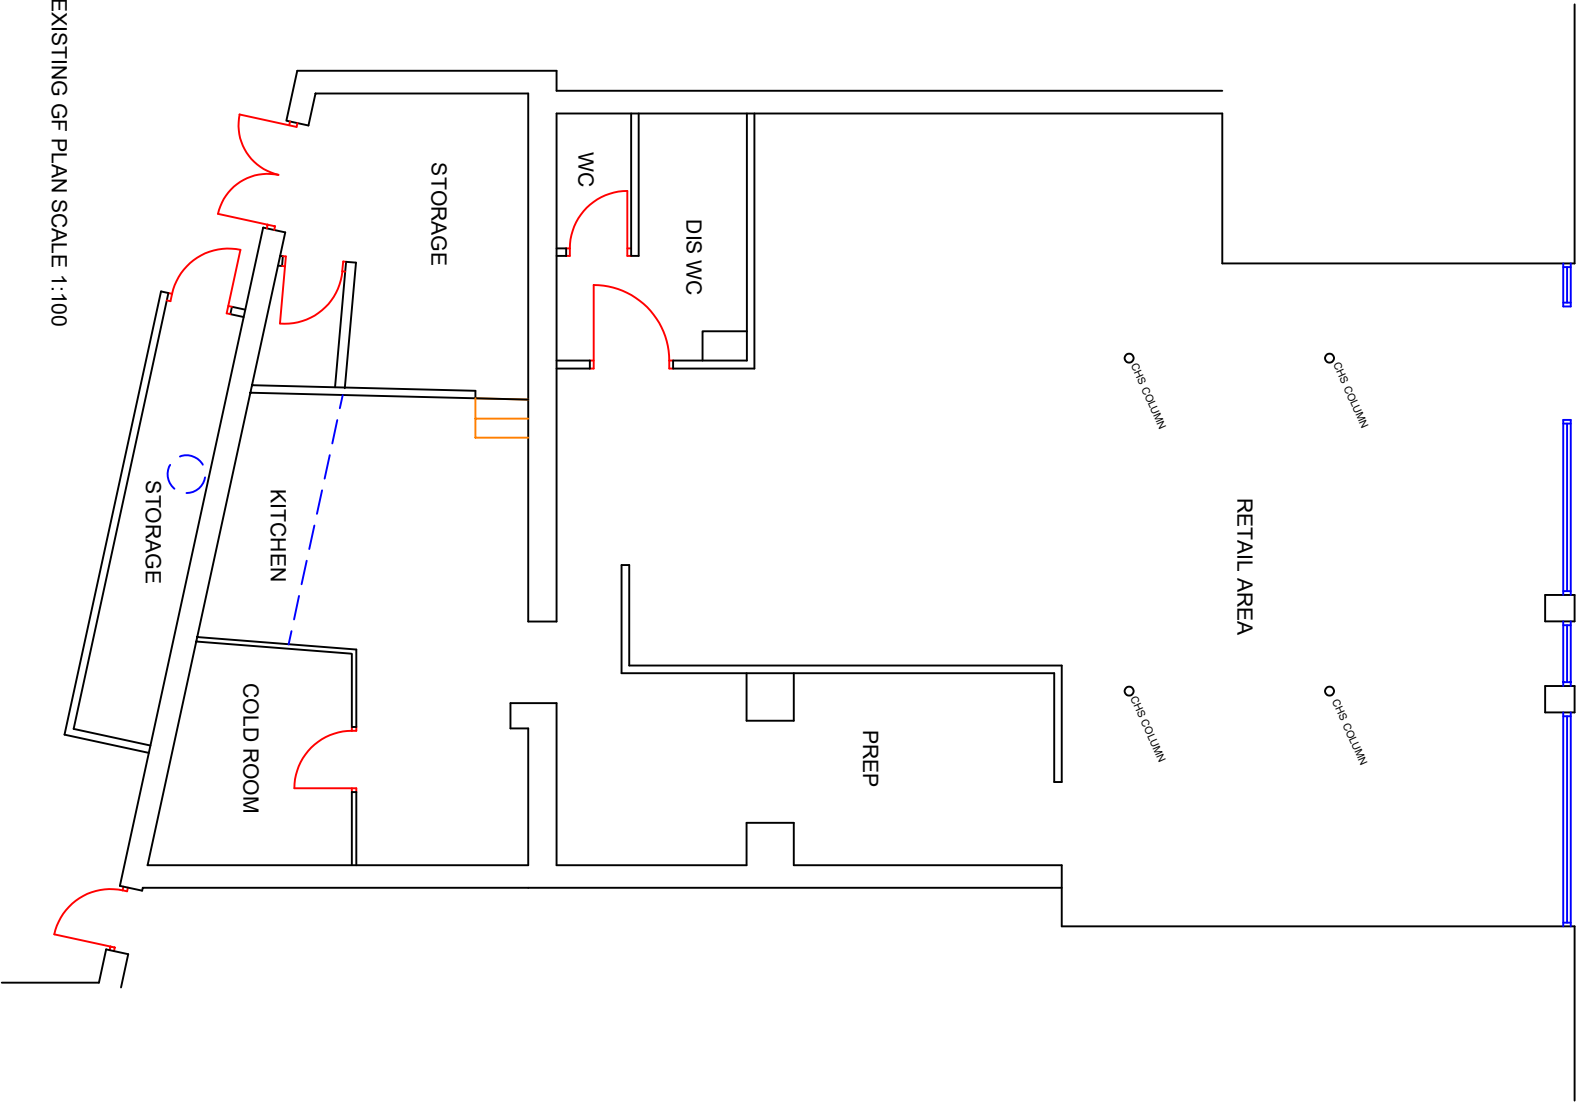

EXISTING GF PLAN SCALE 1:100

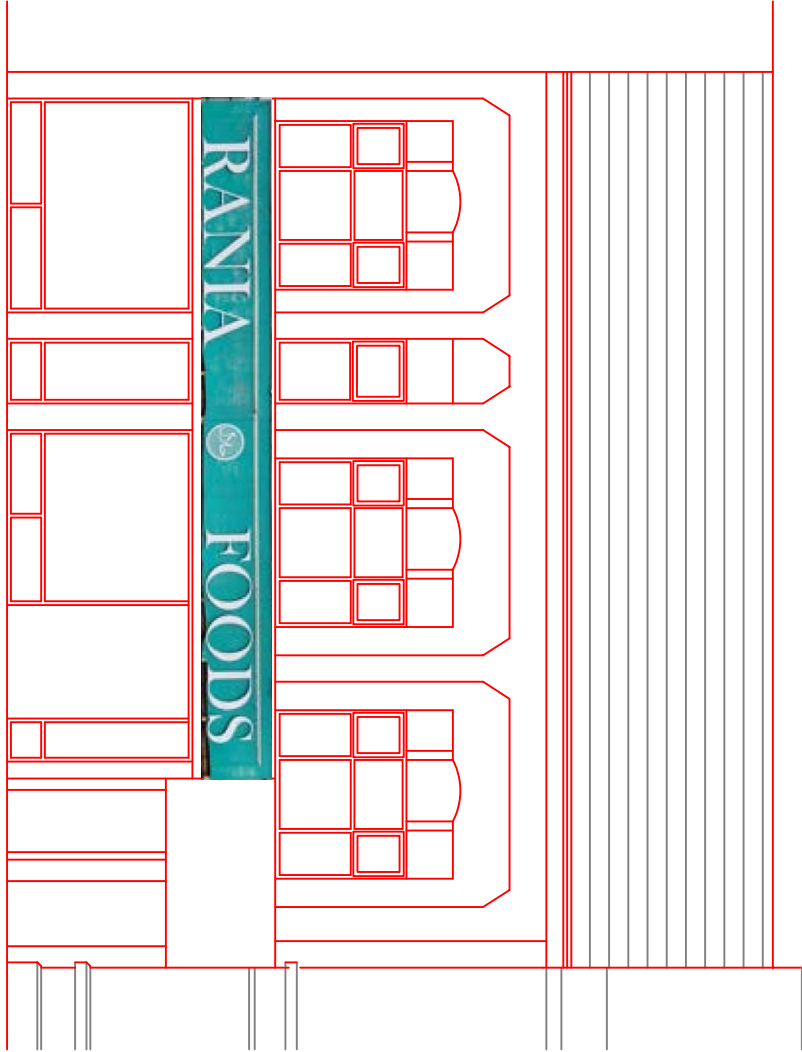

EXISTING FRONT ELEVATION
SCALE 1:100

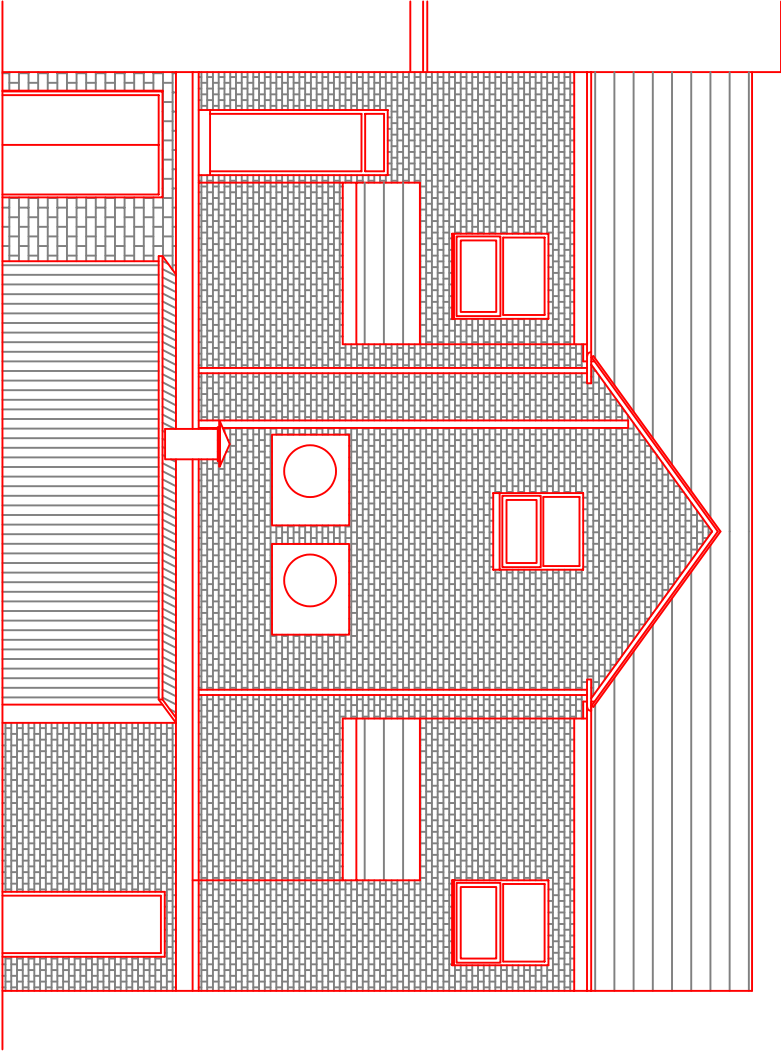

EXISTING REAR ELEVATION
SCALE 1:100



Consultant



Civil/Structural and planning Consultants
1 Ensign Business Centre, Westwood Way,
Westwood Business Park, Coventry, CV4 8JA
Tel: 02476 982010, Mob: 07852125530
info@ama-consultancy.com

Address 455-459 WILMSLOW ROAD
MANCHESTER
M20 4AN

Title FLOOR PLANS AND
ELEVATIONS AS EXISTING


Drawn	Checked	Approved
RM	AN	AN

Dwg No. AMA 822-002

Scale	Date	Revision
1:100	03.07.23	-

PLANNING

PROPOSED SHOP FRONT POWDER COATED BLACK ALUMINIUM WINDOW AND DOOR FRAME. EXISTING ROLLER SHUTTERS REMOVED

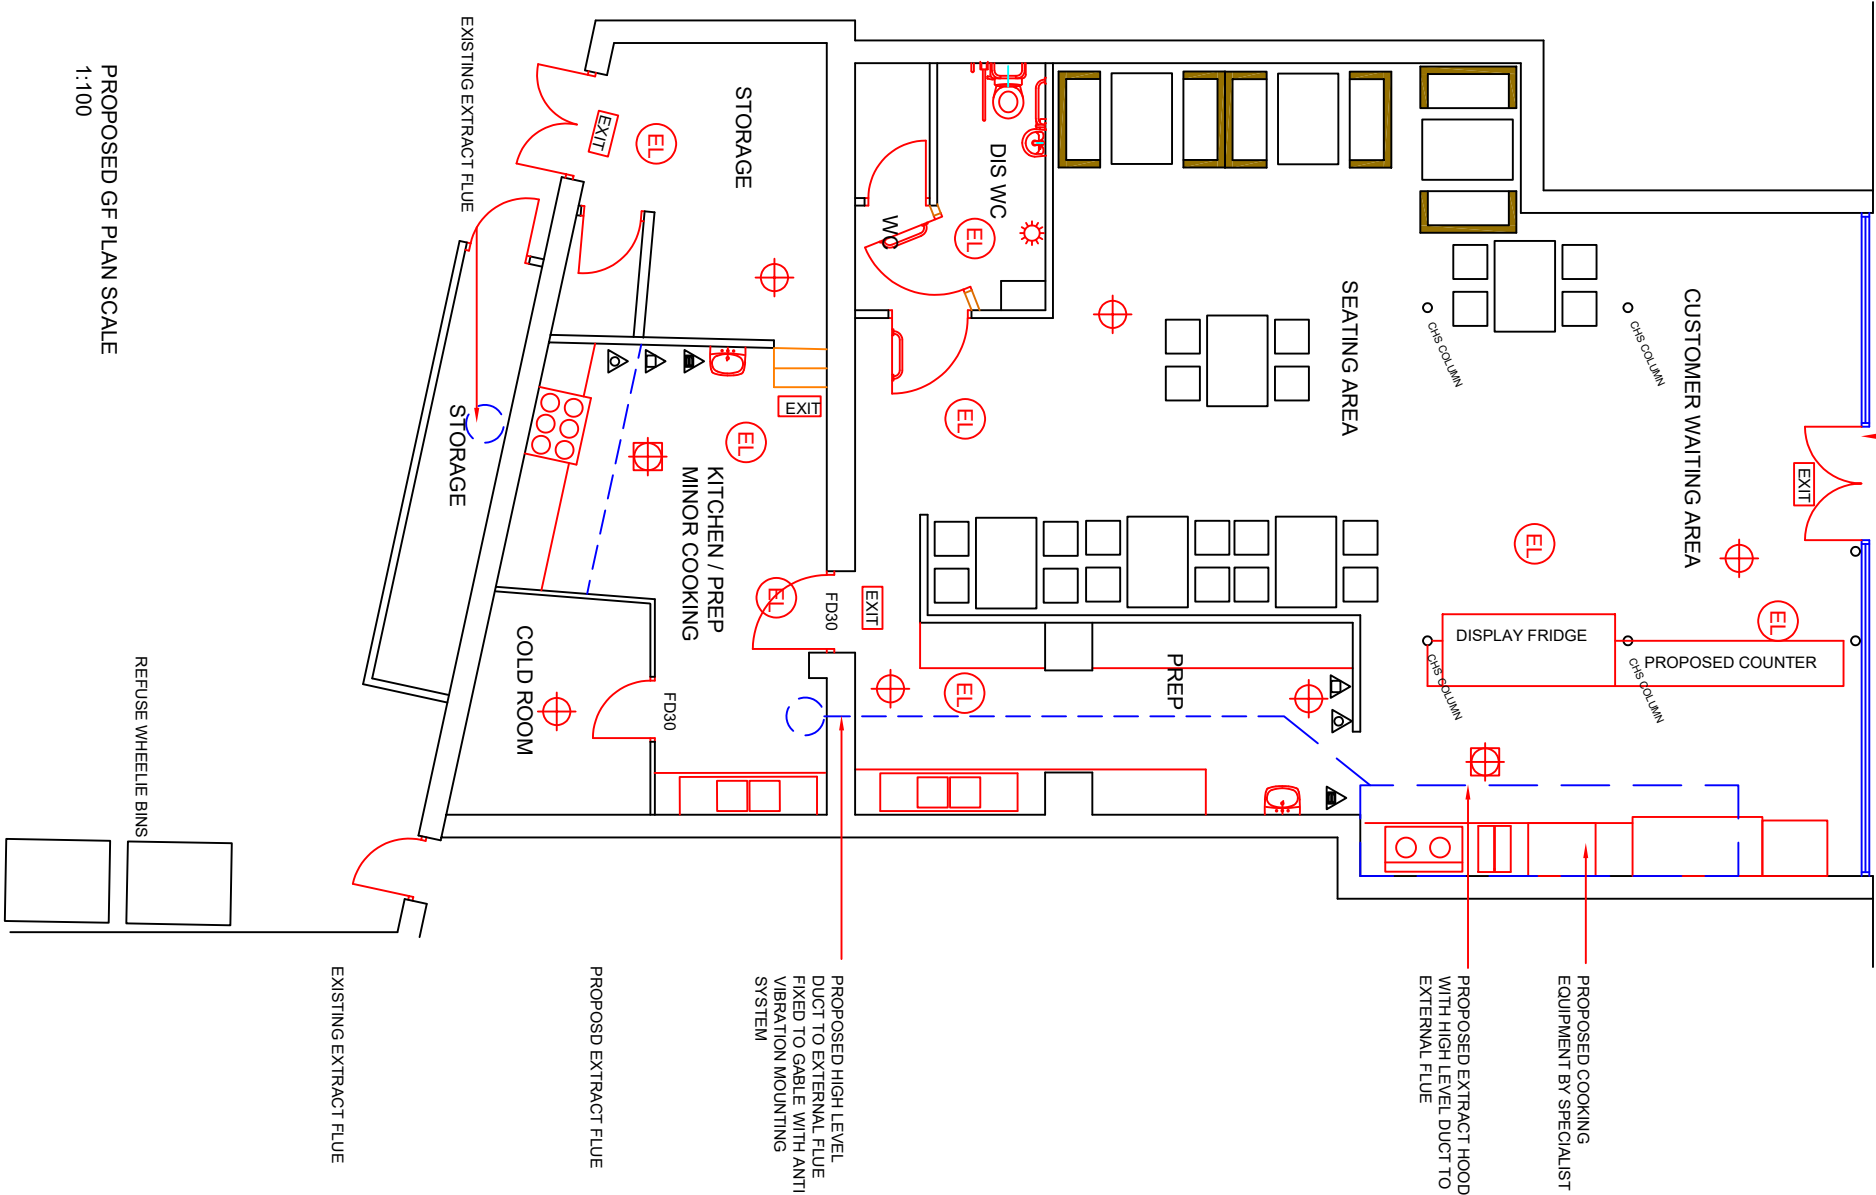

PROPOSED GF PLAN SCALE 1:100


RevNo	Revision note	Date	Signature	Checked
A	EXISTING ROLLER SHUTTER REMOVED	07.09.23	RM	AN
B	SHOP FRONT AMENDED	20.09.23	RM	AN
C	EXTRACTOR FLUE ROUTE AMENDED	13.10.23	RM	AN
D	SIGN SPECIFICATION & SHOP FRONT CHANGED TO PLANNING REQUIREMENTS	23.11.23	RM	AN

ALL DIMENSIONS ARE TO BE CHECKED ON SITE PRIOR TO CONSTRUCTION. THE CONTRACTOR IS TO NOTIFY THE ARCHITECT / ENGINEER OF ANY DISCREPANCY BETWEEN DRAWINGS, SPECIFICATION AND SITE DIMENSIONS.


FIRE KEY

- HEAT DETECTOR
- SMOKE DETECTOR
- FIRE EXIT
- EMERGENCY LIGHT
- FIRE BLANKET
- H₂O EXTINGUISHER
- CO₂ EXTINGUISHER
- BEACON LIGHT
- FD30 HALF HR FIRE DOOR

PROPOSED FRONT ELEVATION SCALE 1:100

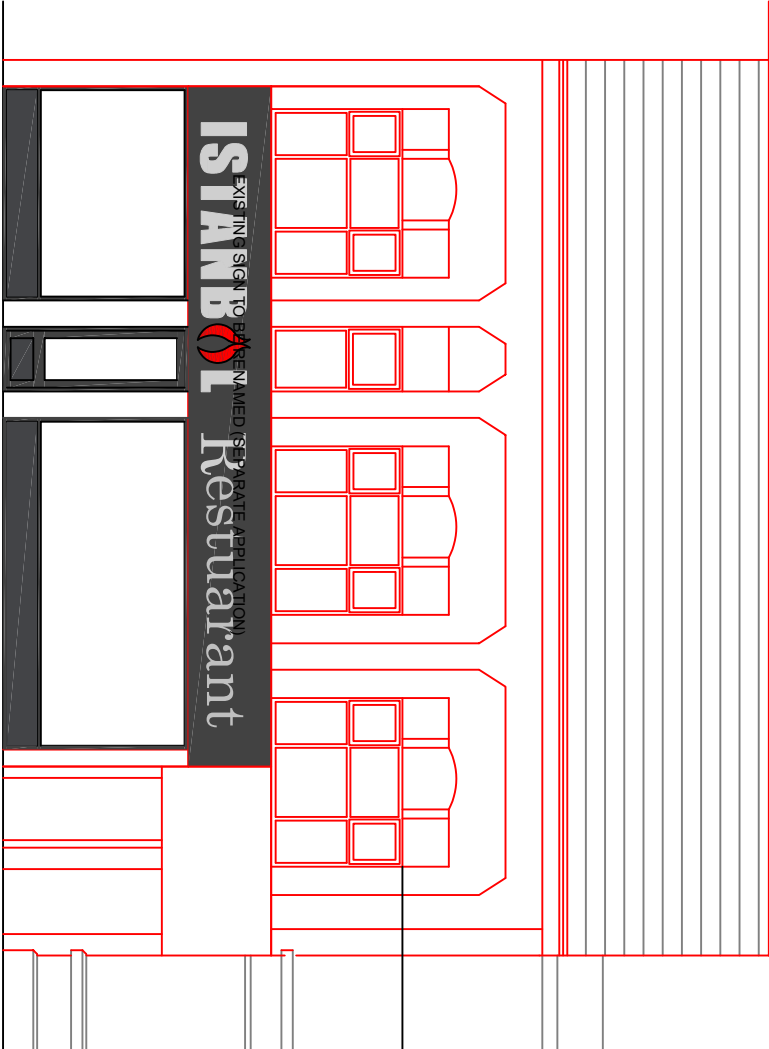

PROPOSED SHOP FRONT POWDER COATED BLACK ALUMINIUM WINDOW AND DOOR FRAME. EXISTING ROLLER SHUTTERS REMOVED

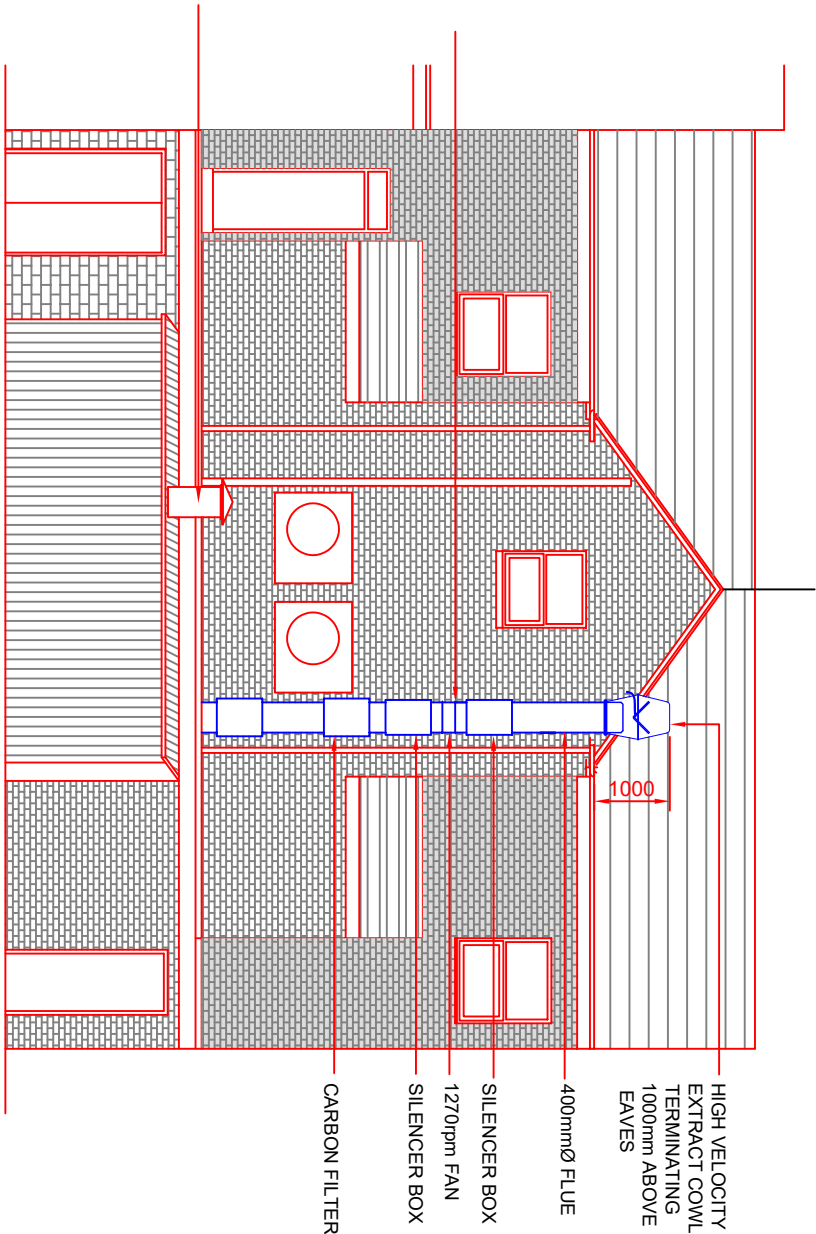

- HIGH VELOCITY EXTRACT COWL TERMINATING 1000mm ABOVE EAVES
- 400mmØ FLUE
- SILENCER BOX
- 1270rpm FAN
- SILENCER BOX
- CARBON FILTER

PROPOSED REAR ELEVATION SCALE 1:100



Consultant
AMA UK CONSULTANCY LTD
Civil/Structural and planning Consultants
1 Ensign Business Centre, Westwood Way,
Westwood Business Park, Coventry, CV4 8JA
Tel: 02476 982010, Mob: 07852125530
info@ama-consultancy.com

Address
455-459 WILMSLOW ROAD
MANCHESTER
M20 4AN

Title
FLOOR PLANS AND
ELEVATIONS AS PROPOSED

Drawn RM	Checked AN	Approved AN
-------------	---------------	----------------

Dwg No. AMA 822-003

Scale 1:100	Date 03.07.23	Revision D
----------------	------------------	---------------

PLANNING