

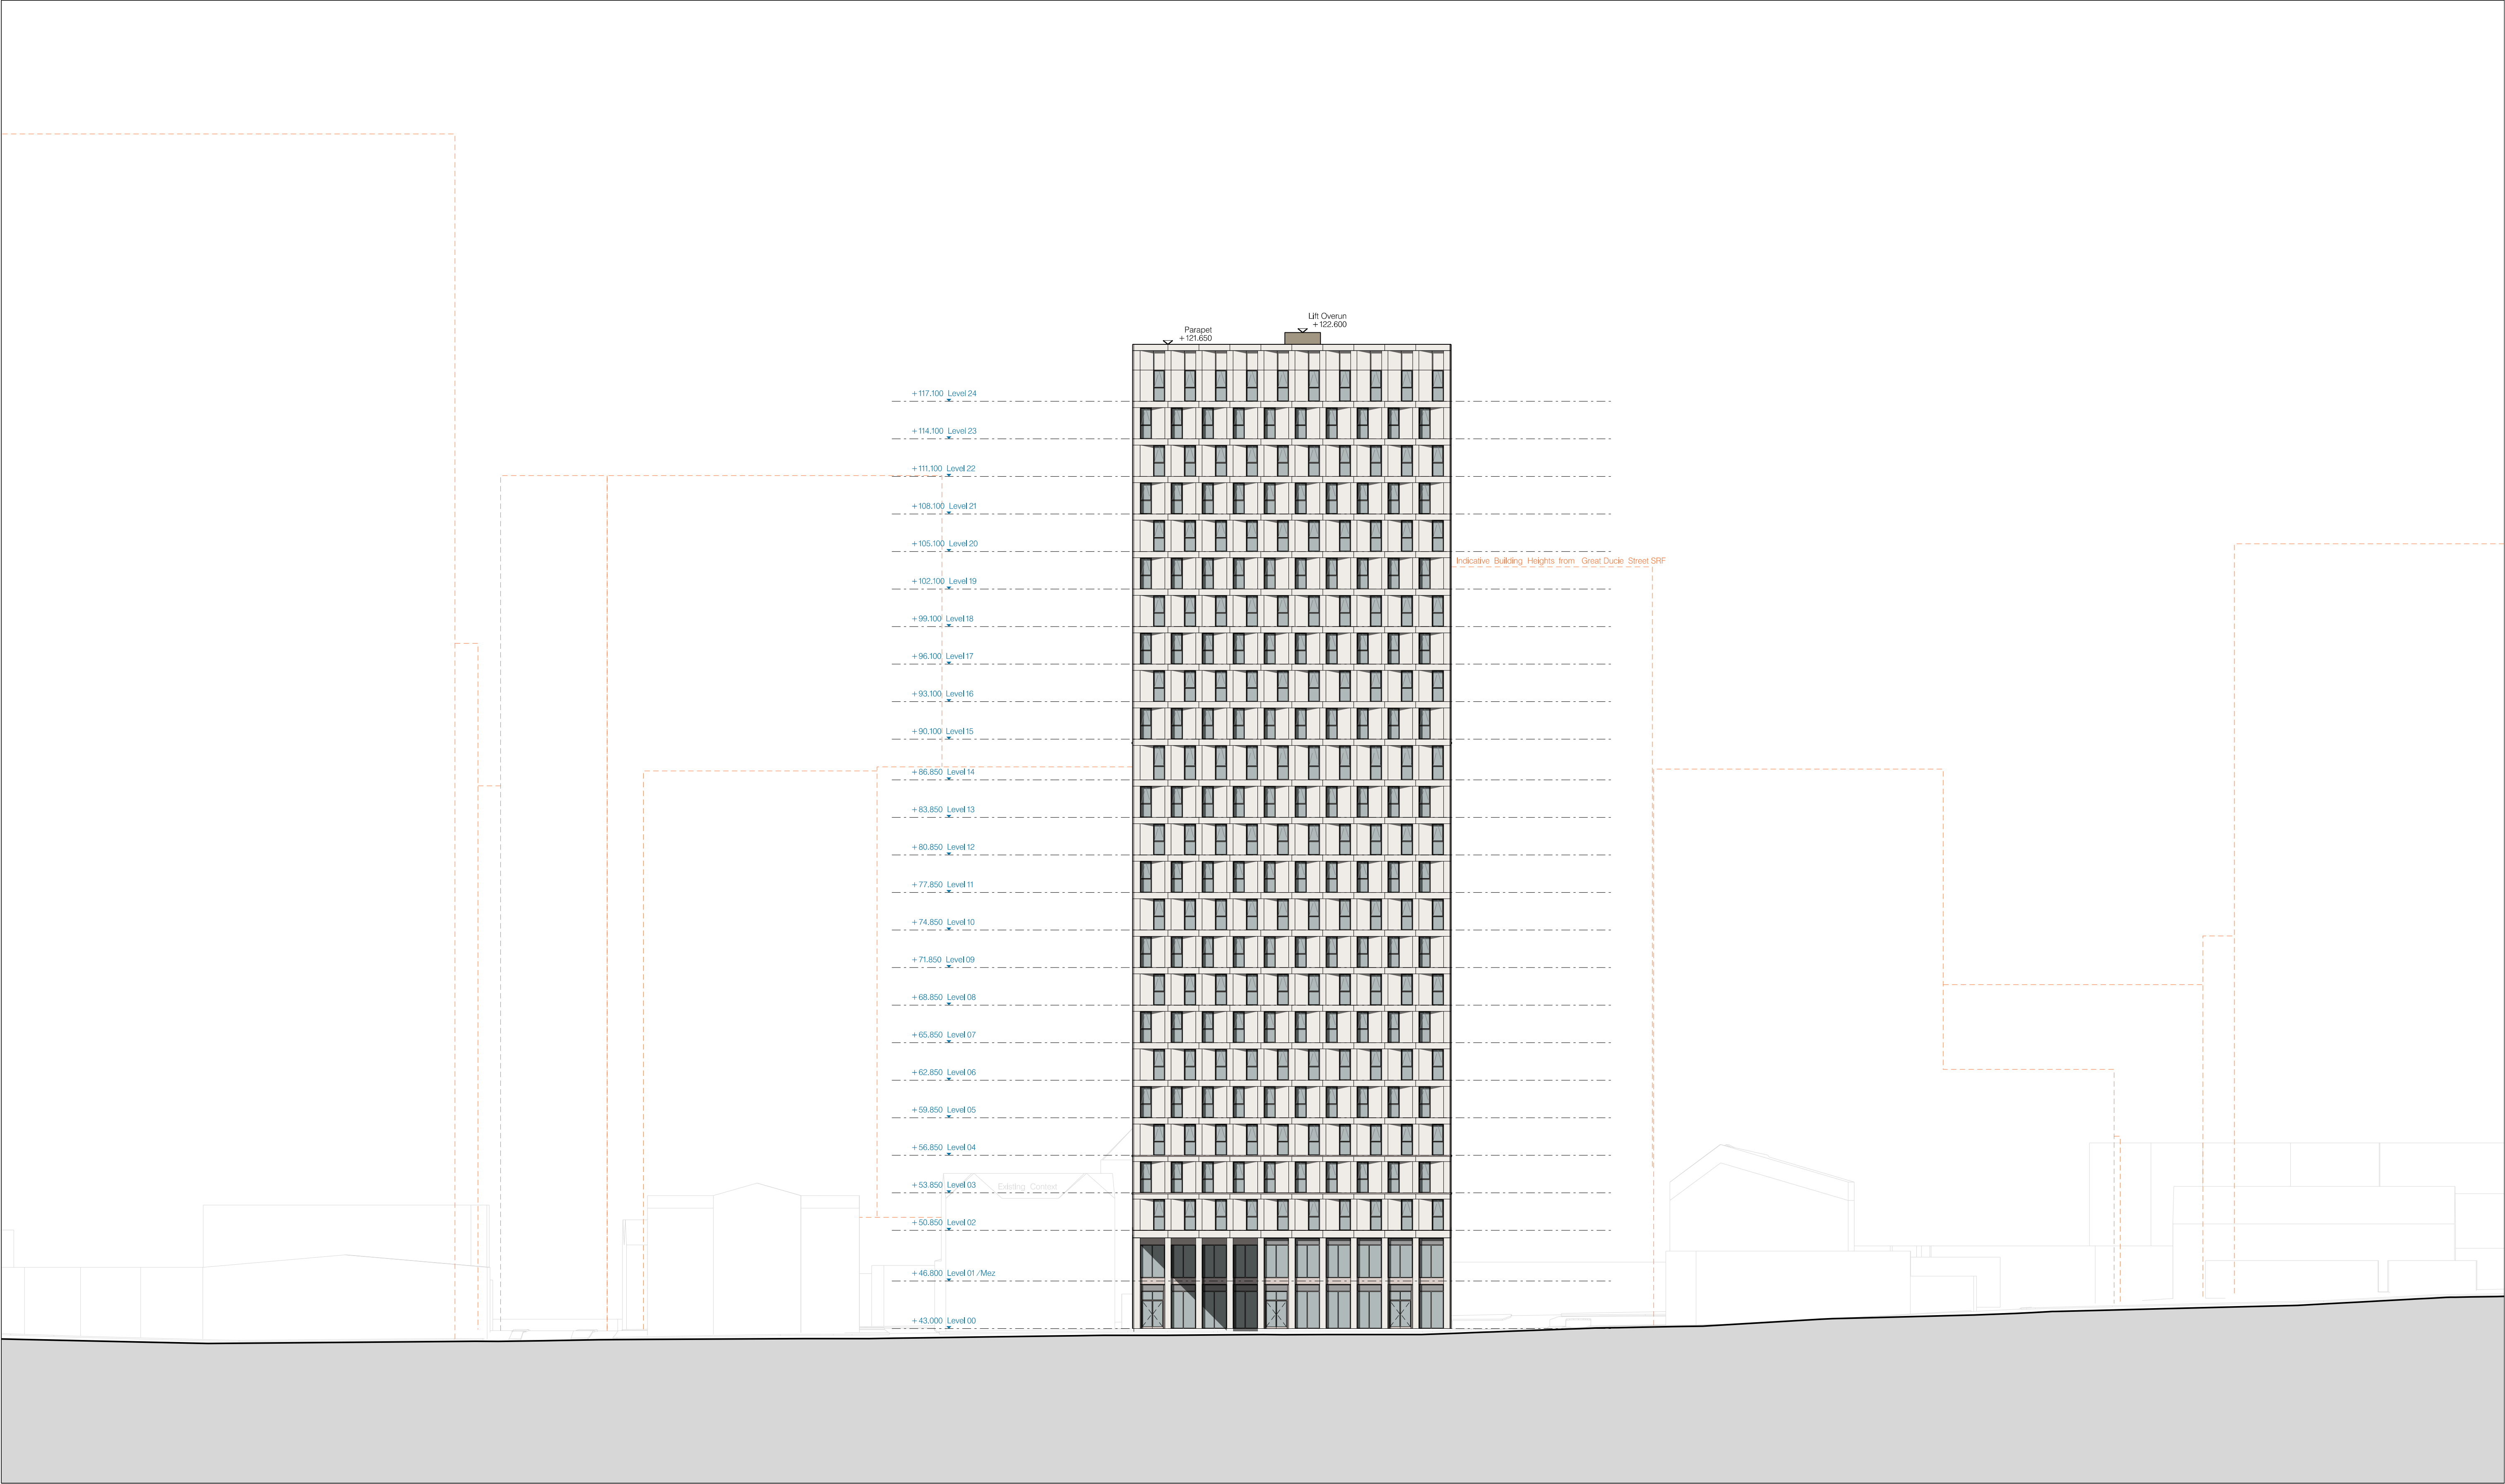


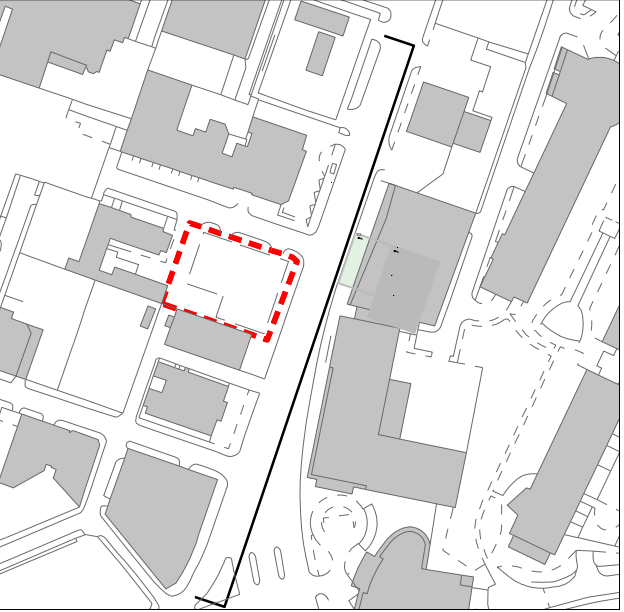

hodder+partners
SGI Studios
1 Kelso Place
Manchester M15 4LE
t: +44(0)161 832 9842
e: mail@hodderandpartners.com
w: www.hodderandpartners.com

DO NOT SCALE
Work to annotated dimensions only.
Read drawing in conjunction with relevant specification,
Structural Engineers' and Services Engineers' drawings.
Confirm all dimensions before commencement of any
work on site or fabrication.
Sheet to be printed in colour.

revisions + notes:
02/10/2023 Rev. P1 – Planning Issue.
05/01/2024 Rev. P2 – Louvres removed from
above windows. Louvres at ground floor replaced
with expanded metal panels.

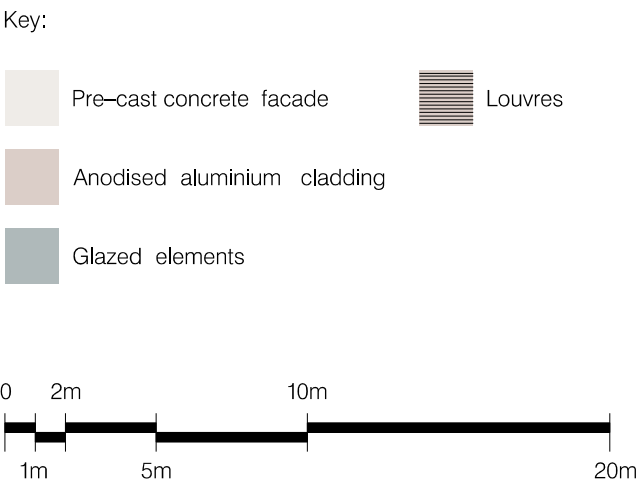

client: Benjamin Property Ltd.	date: January 2024	
project: Park Place, Manchester	scale: 1:500@A3	drawn by: ET + RC
title: East Elevation – Cheetham Hill Road Long Elevation	drawing number: L(–)405	
status: Planning	job number: 0654	revision: P2