

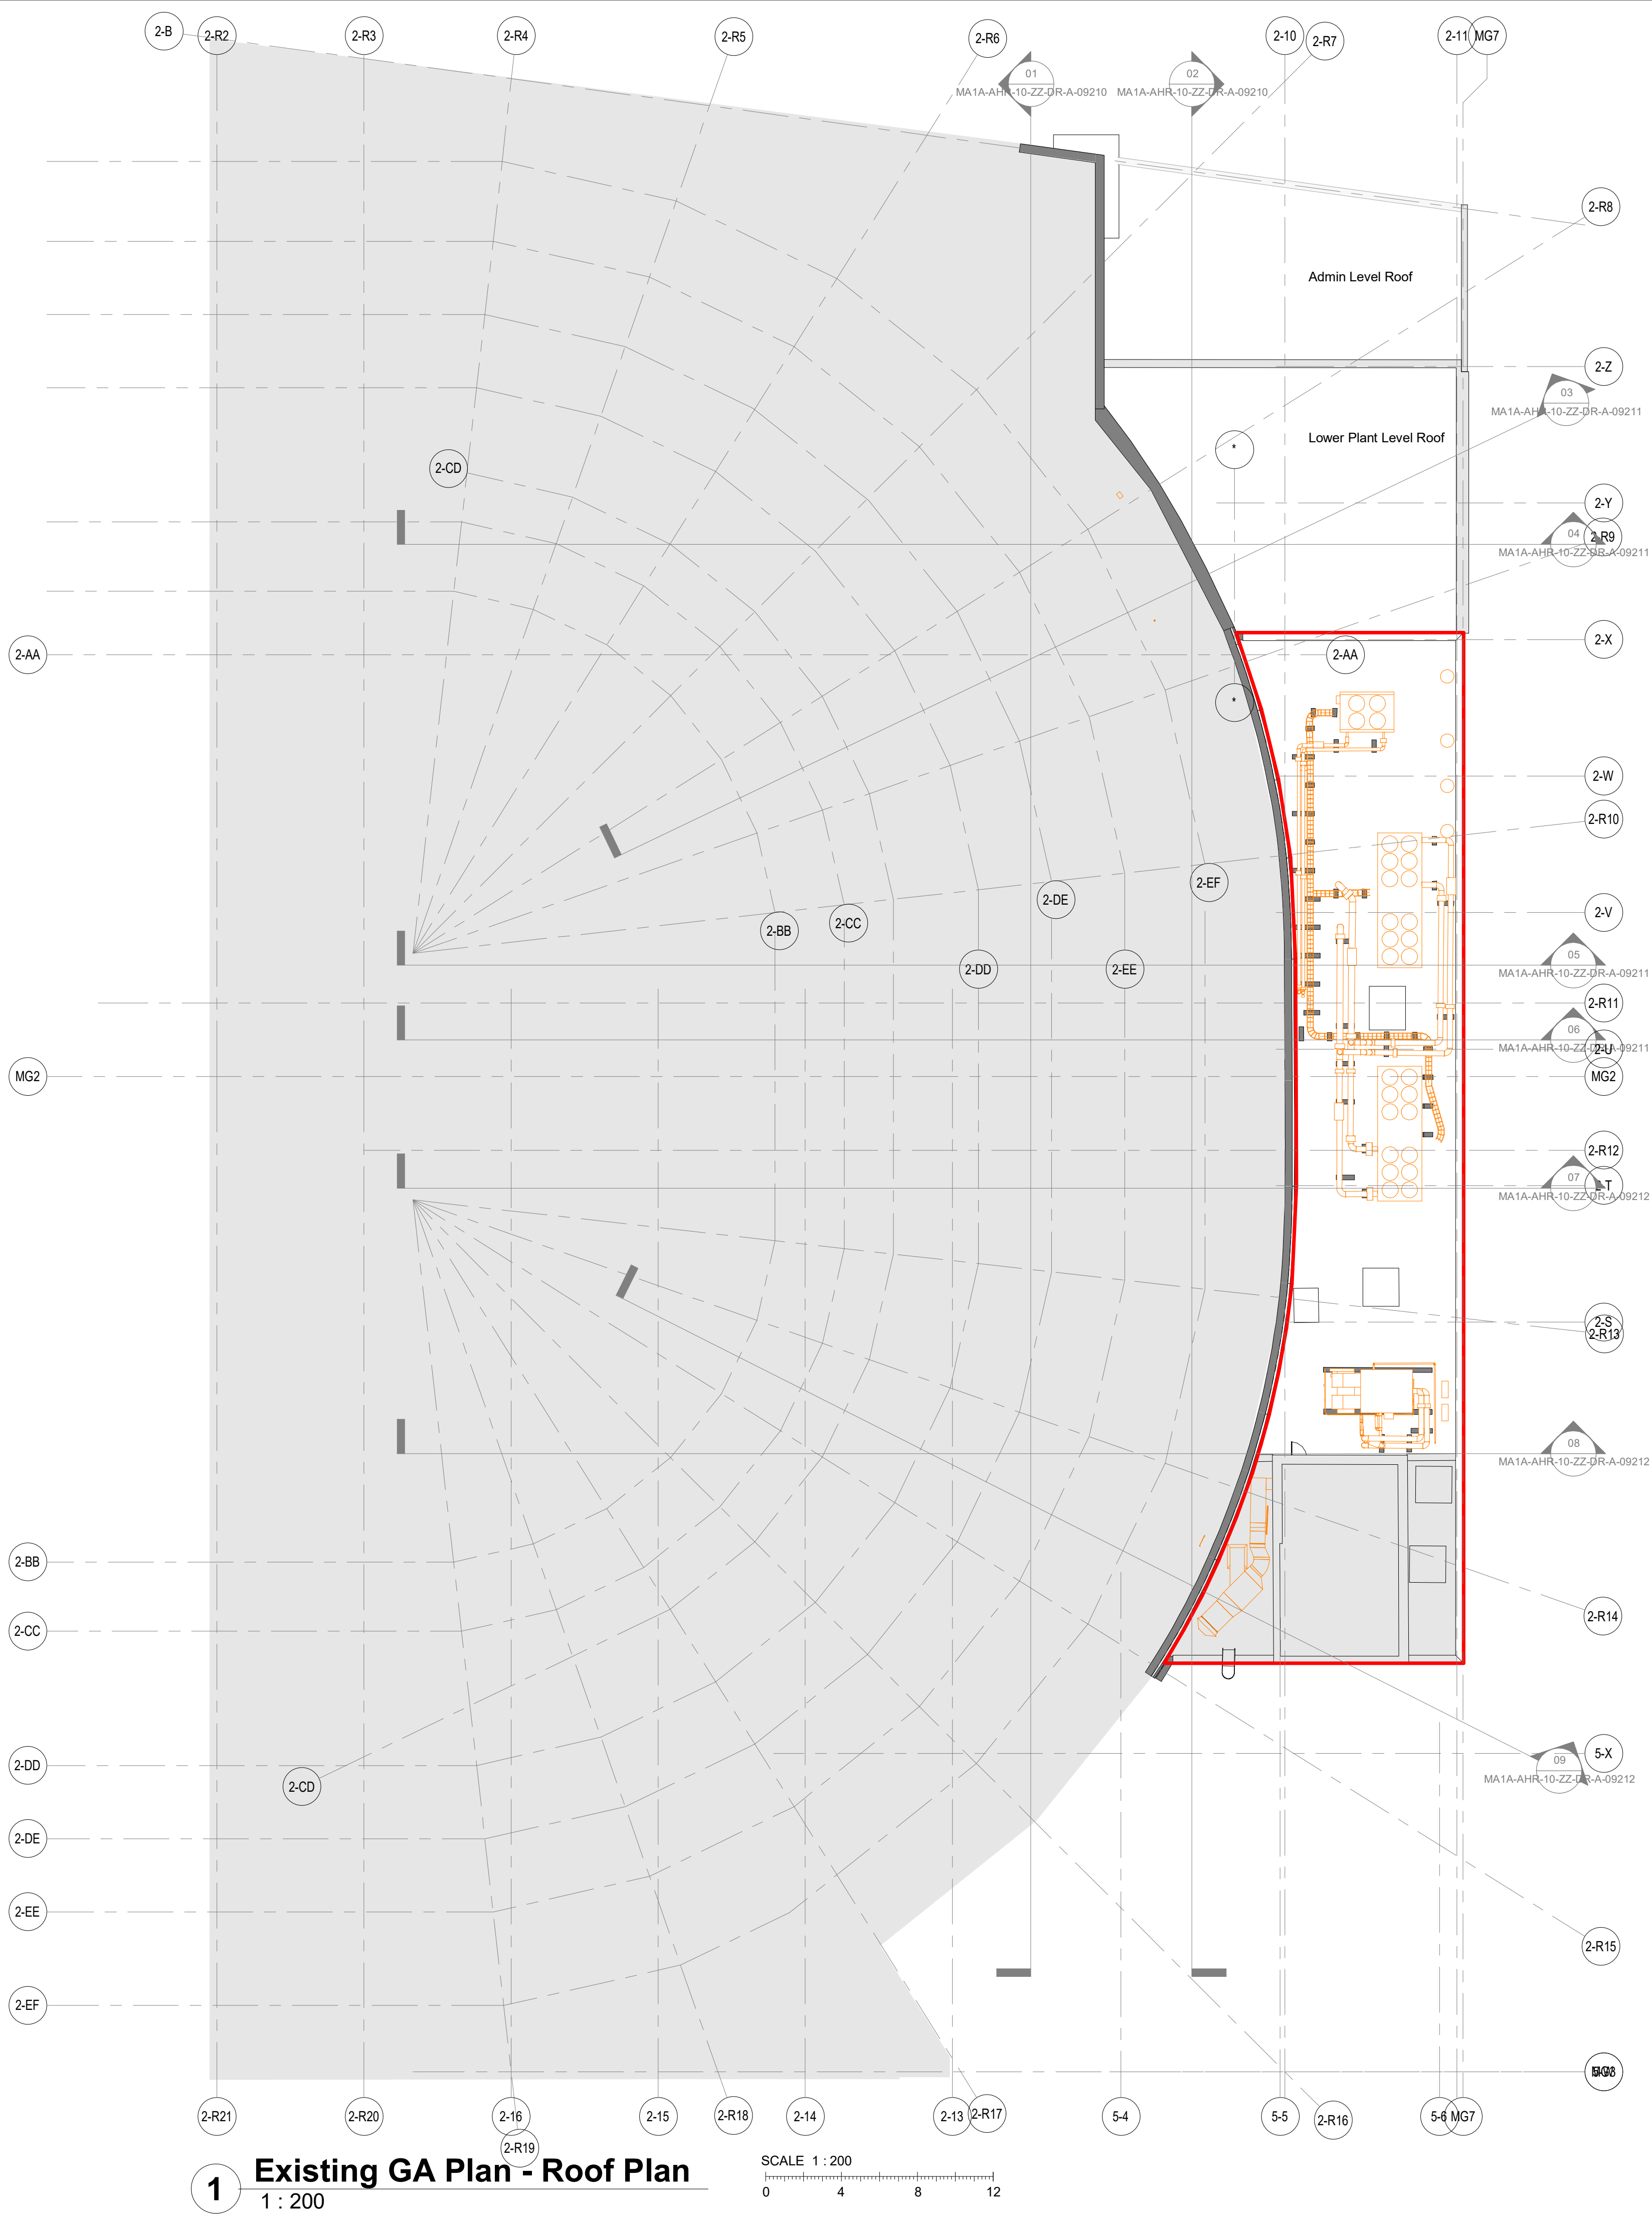


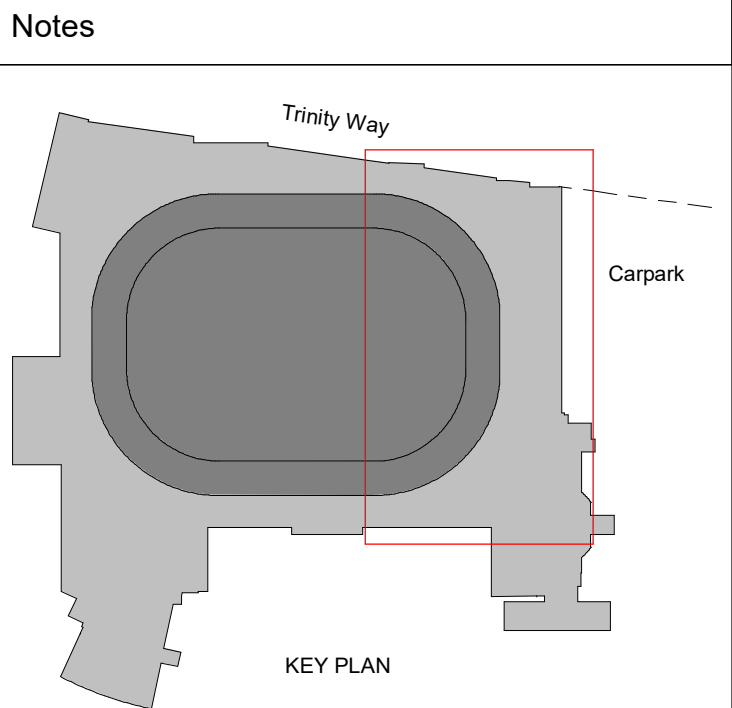

1 Existing GA Plan - Roof Plan
1 : 200

 

- EXISTING NOTES:**
1. These existing drawings have been produced using the existing Revit architectural survey model produced by Murphy Geospatial Reference '48928-MGS-ArSt-ZZ-M3-G-S1-P05' received 2023.01.06.
 2. MEP services shown orange taken from the existing Revit MEP survey model produced by Murphy Geospatial Reference '48928-MGS-MEP-ZZ-M3-G-S1-P02' received 2022.11.16.
 3. These drawing do not show the full extent of the arena and only show the extents of the survey scope undertaken by Murphy Geospatial.
 4. Grid Lines taken from the HOK Revit model, Reference 'MA-HOK-ZZ-ZZZ-MA-A-1601' received 2022.10.07. Note these have not been aligned to the existing survey models received.

- OUT OF PHASE 1A SCOPE
- Survey scope undertaken by Murphy Geospatial
- Existing MEP survey Model.

P1	First Issue	2023.01.25	CR	DM
Rev	Description	Date	Dr by	App by
original by	date created	25/01/23	approved by	DM
CR				



AHR Architects Ltd
5th Floor
55 Princess Street
Manchester
M2 4EW
United Kingdom

T +44(0)161 8287900
E manchester@ahr.co.uk
www.ahr.co.uk

client name Galliford Try Construction			
project AO Arena			
drawing Existing GA Plan - Roof Plan			
computer file C:\Users\chrissayer\REVIT\LOCAL FILES\MA1A-AHR-ZZ-ZZ-M3-A-0001_chris.ayr.rvt		plot date 25/01/23	
project number 2022.00663.000		scale As indicated@A1	
drawing number MA1A-AHR-10-R-DR-A-09206		rev P1	issue status S2
This drawing is to be read in conjunction with all related drawings. All dimensions must be checked and verified on site before commencing any work or producing shop drawings. The originator should be notified immediately of any discrepancy. This drawing is copyright and remains the property of AHR.			