



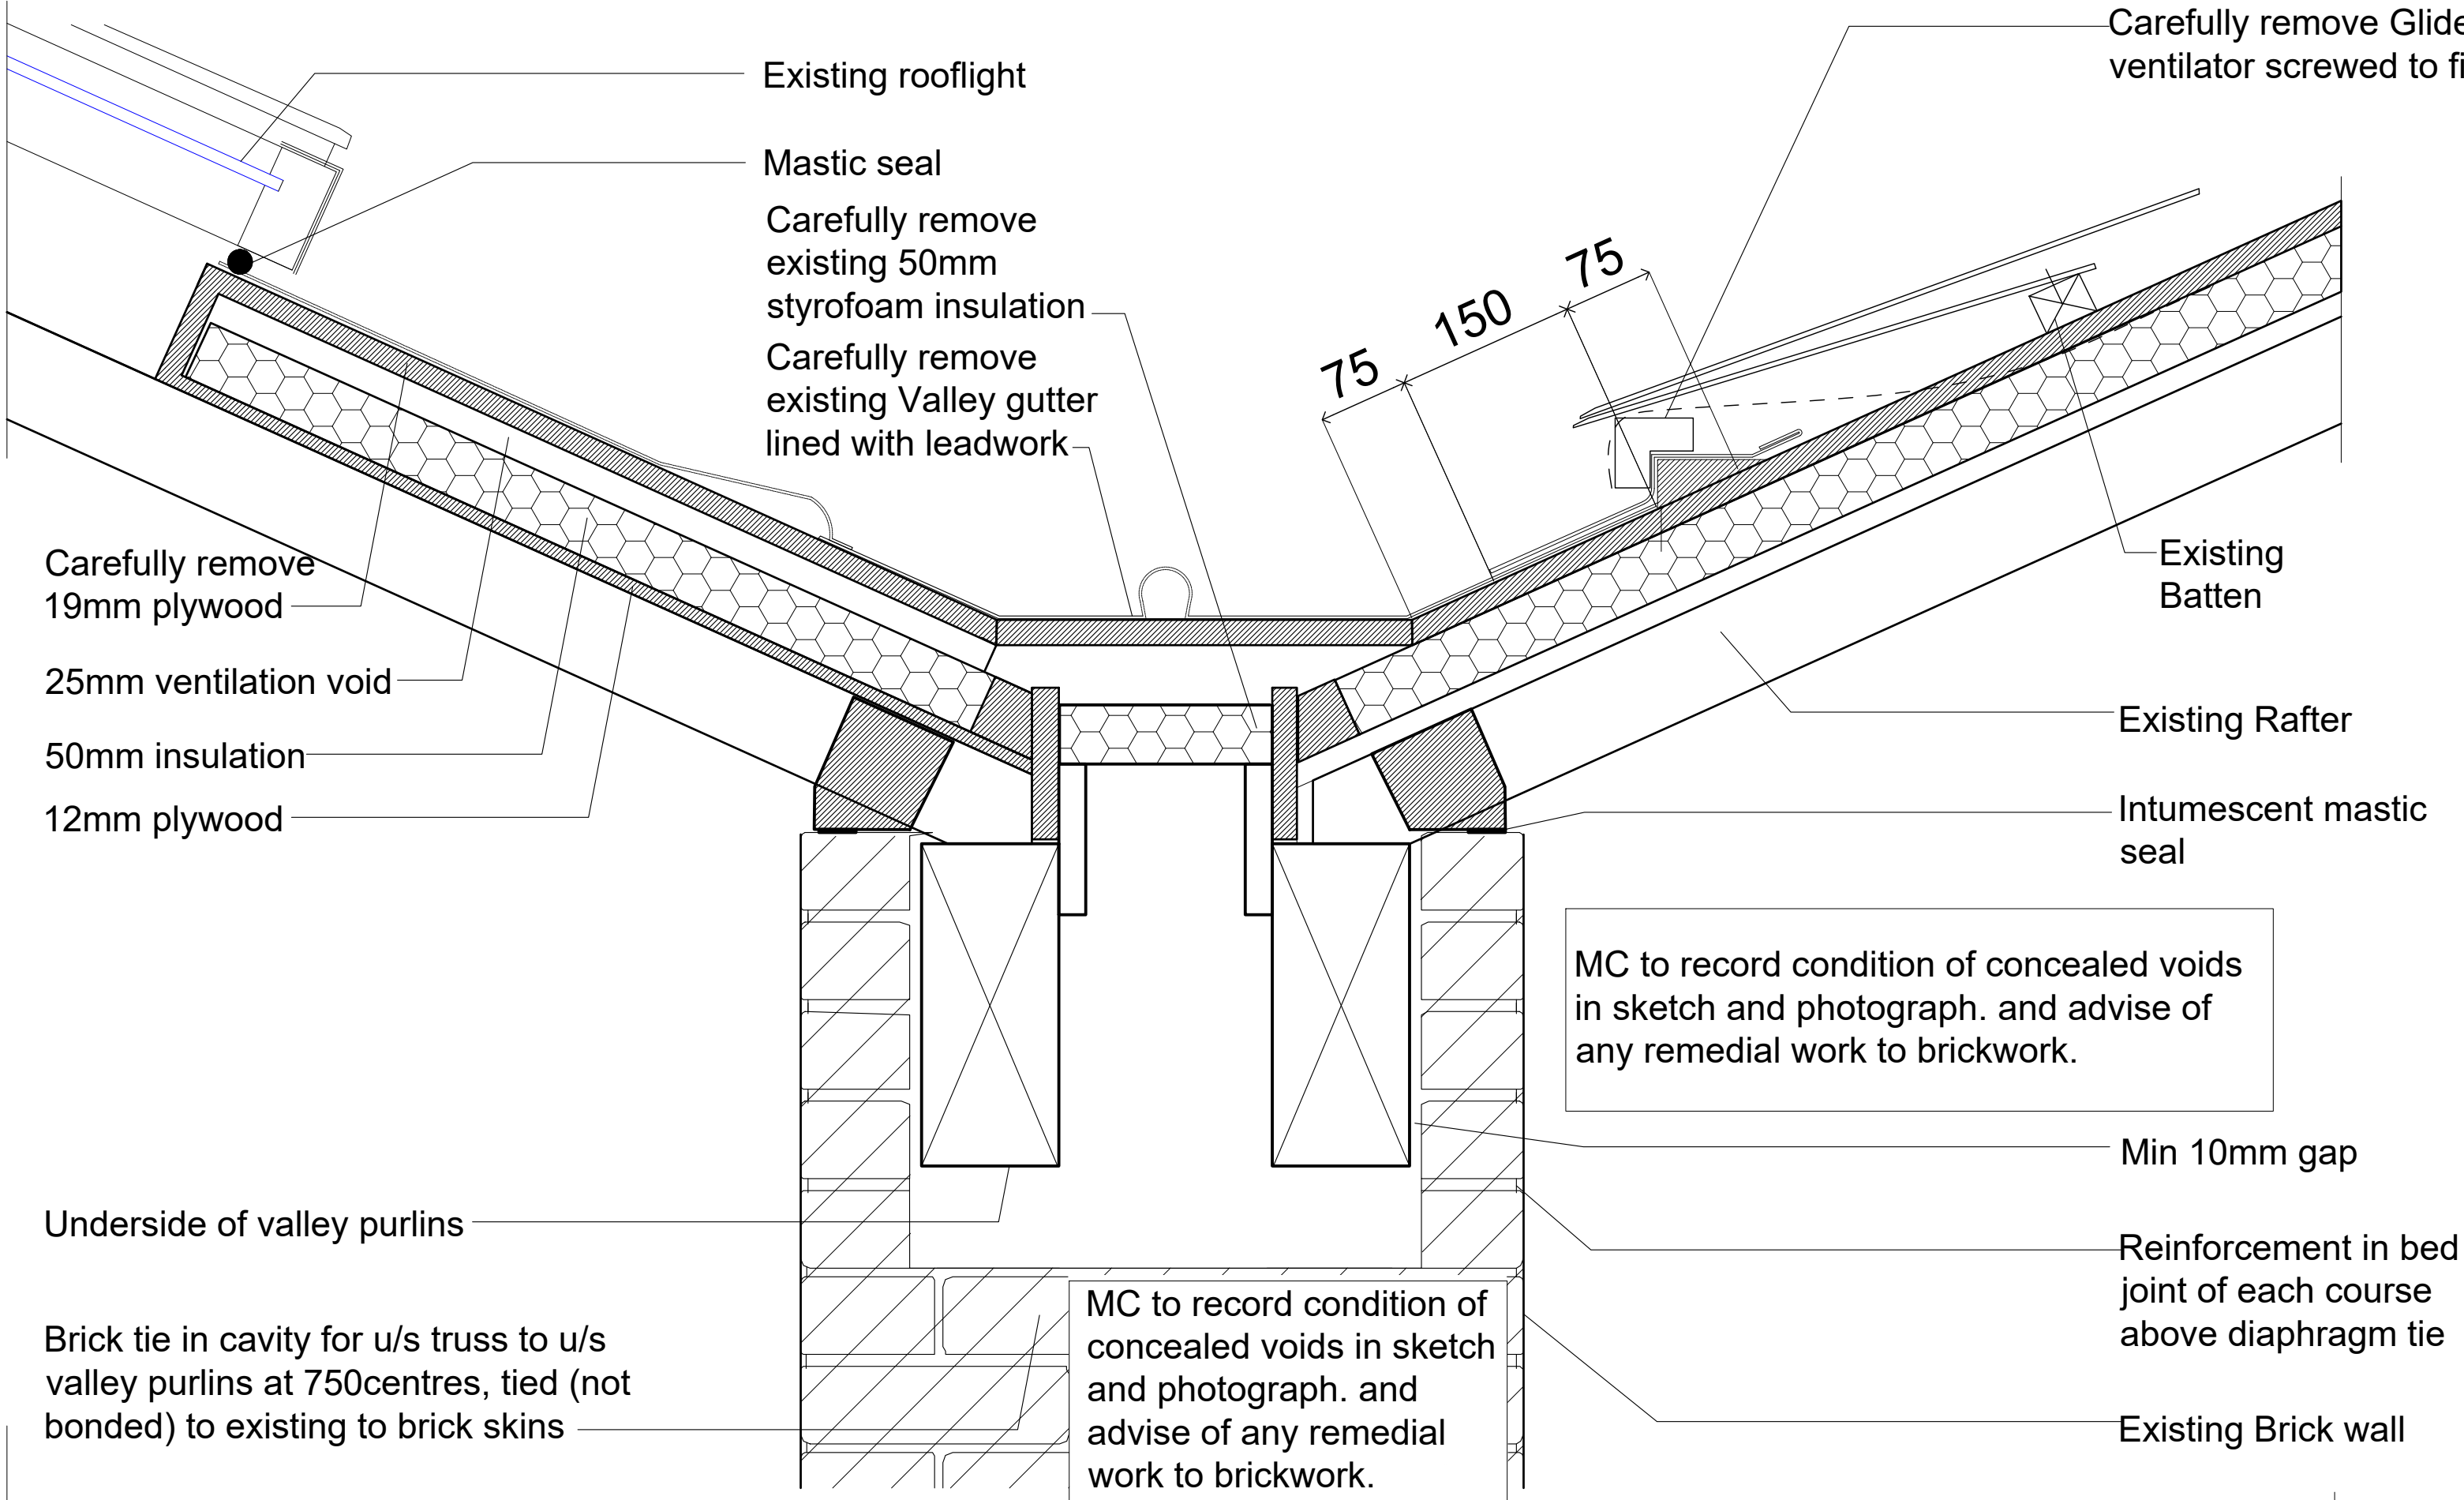


DETAIL 1: VALLEY GUTTER ABOVE BRICK CROSS WALL_ROOFLIGHT INTERFACE

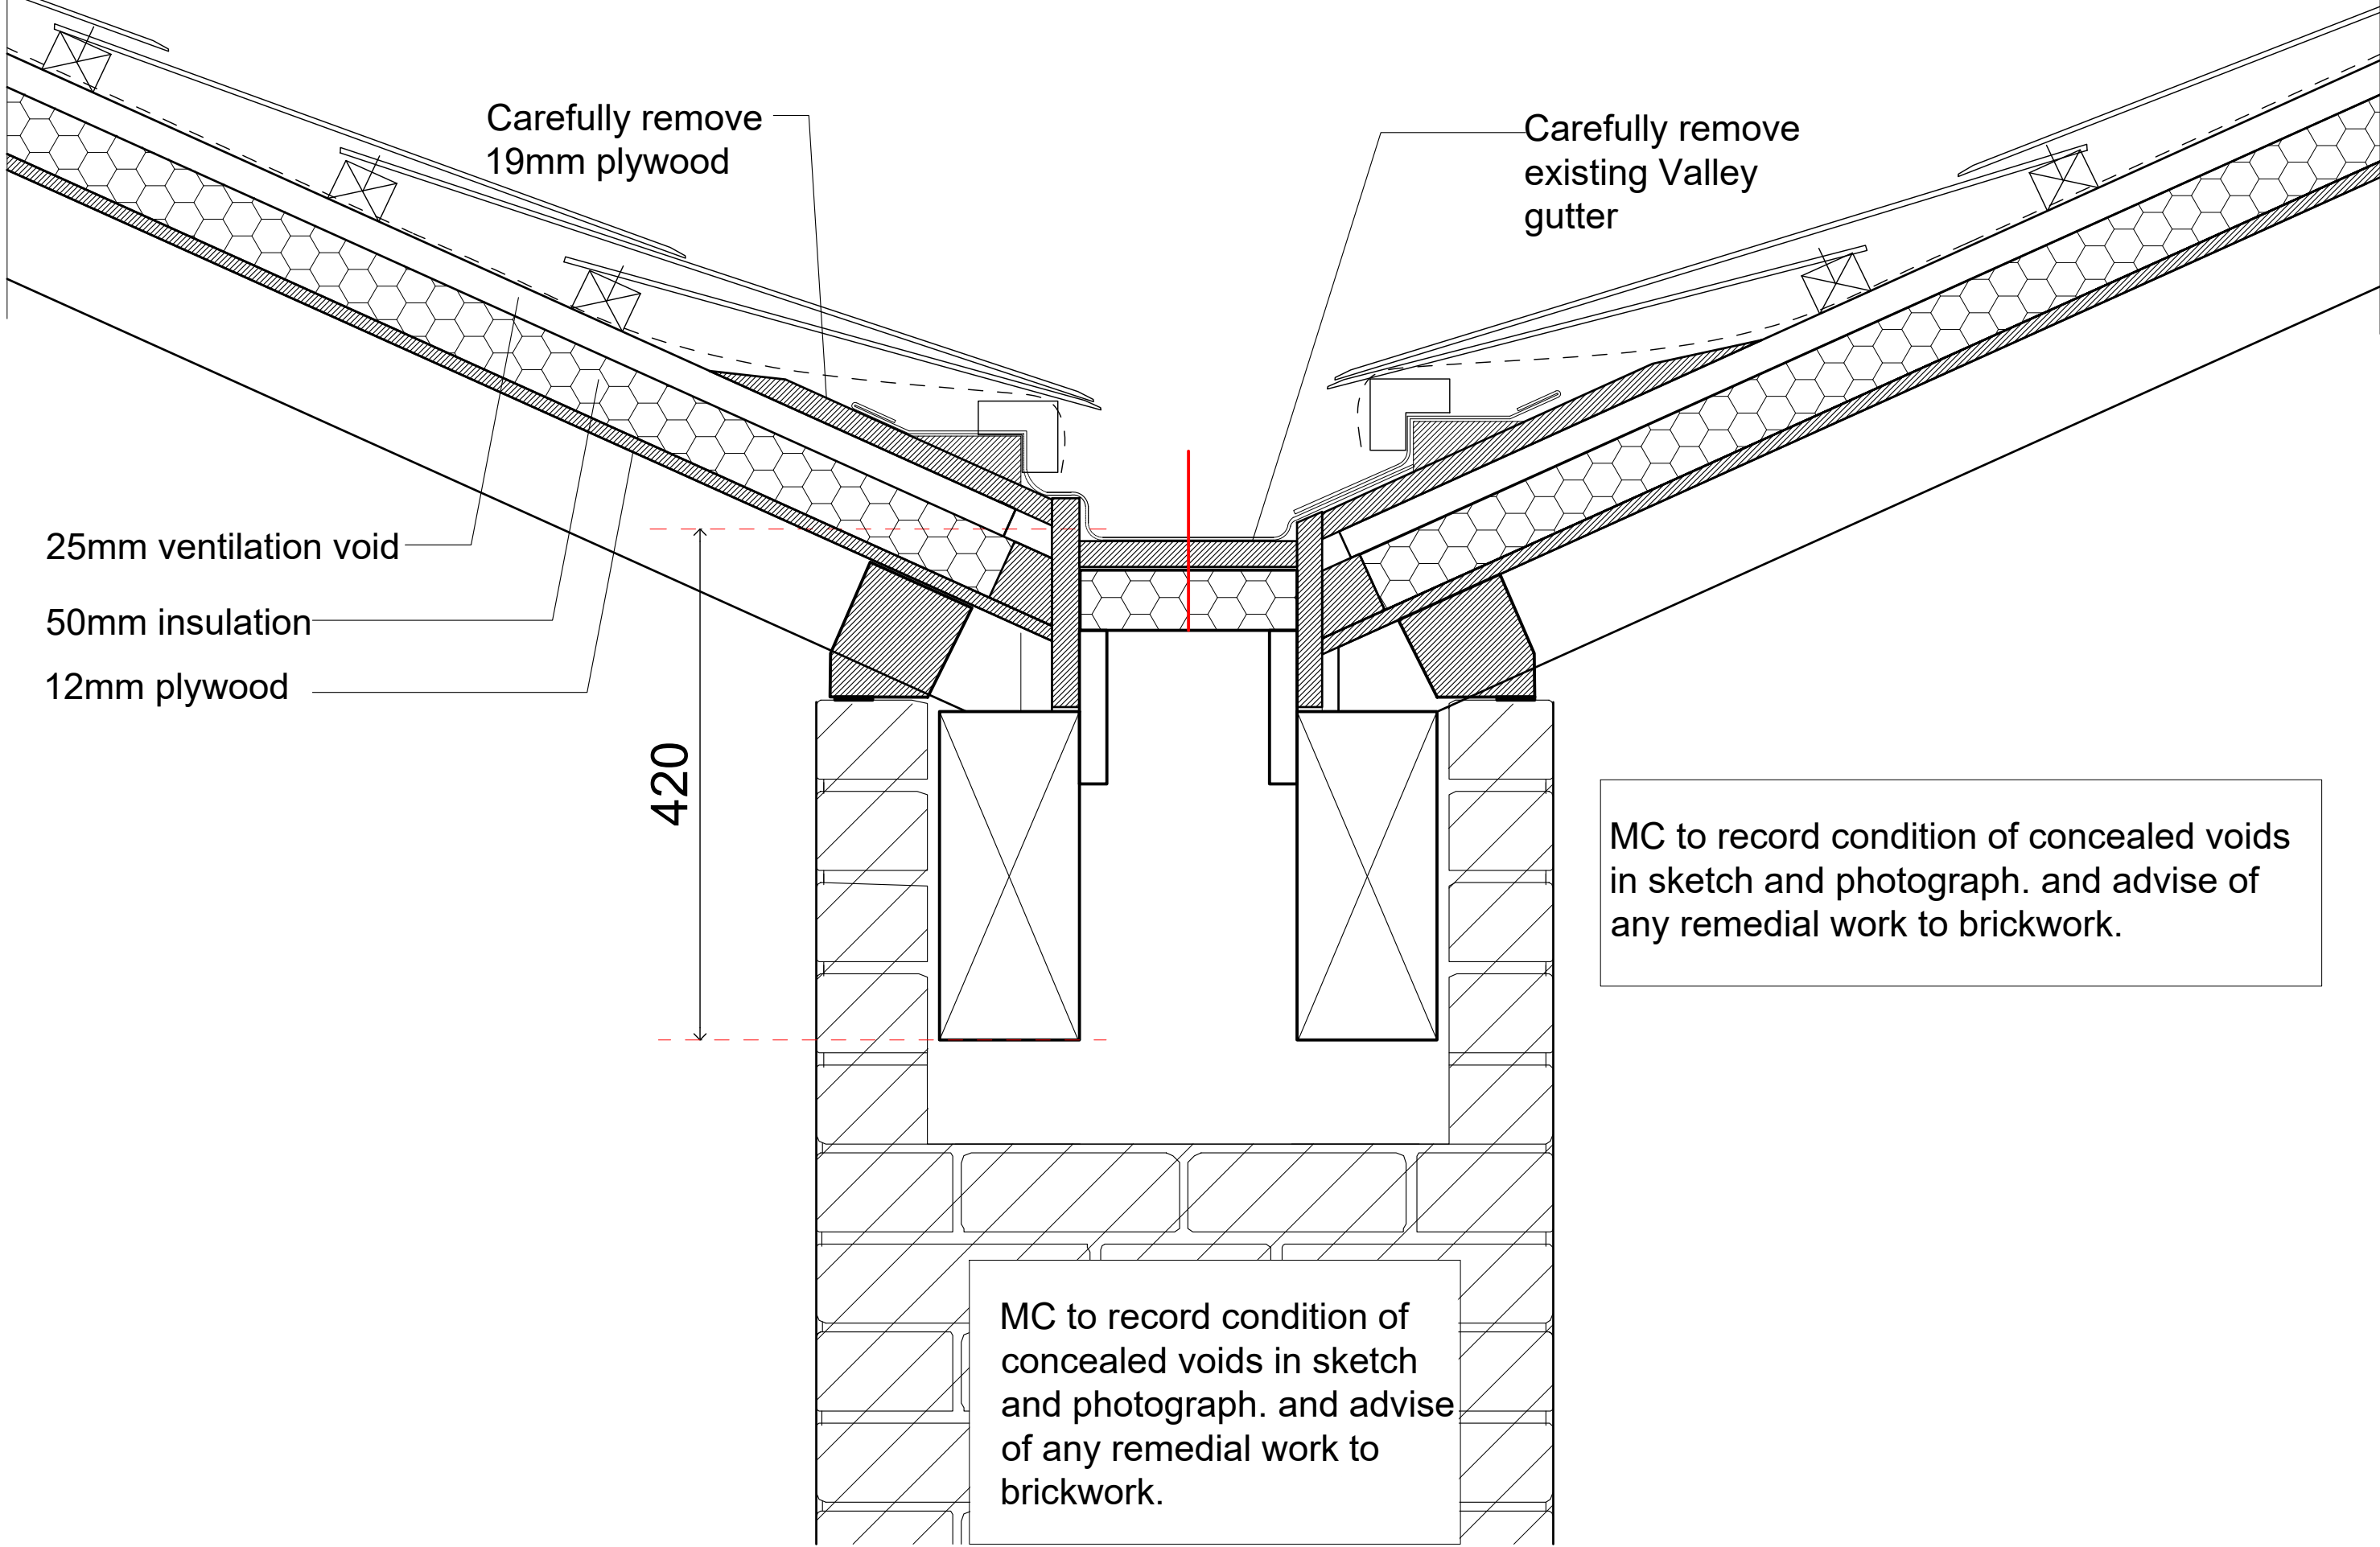

DETAIL 2: VALLEY GUTTER ABOVE BRICK CROSS WALL


VALLEY GUTTER: EXISTING TYPICAL DETAIL OVER BRICK CROSS WALL 1:5 @ A1 / 1:10 @ A3

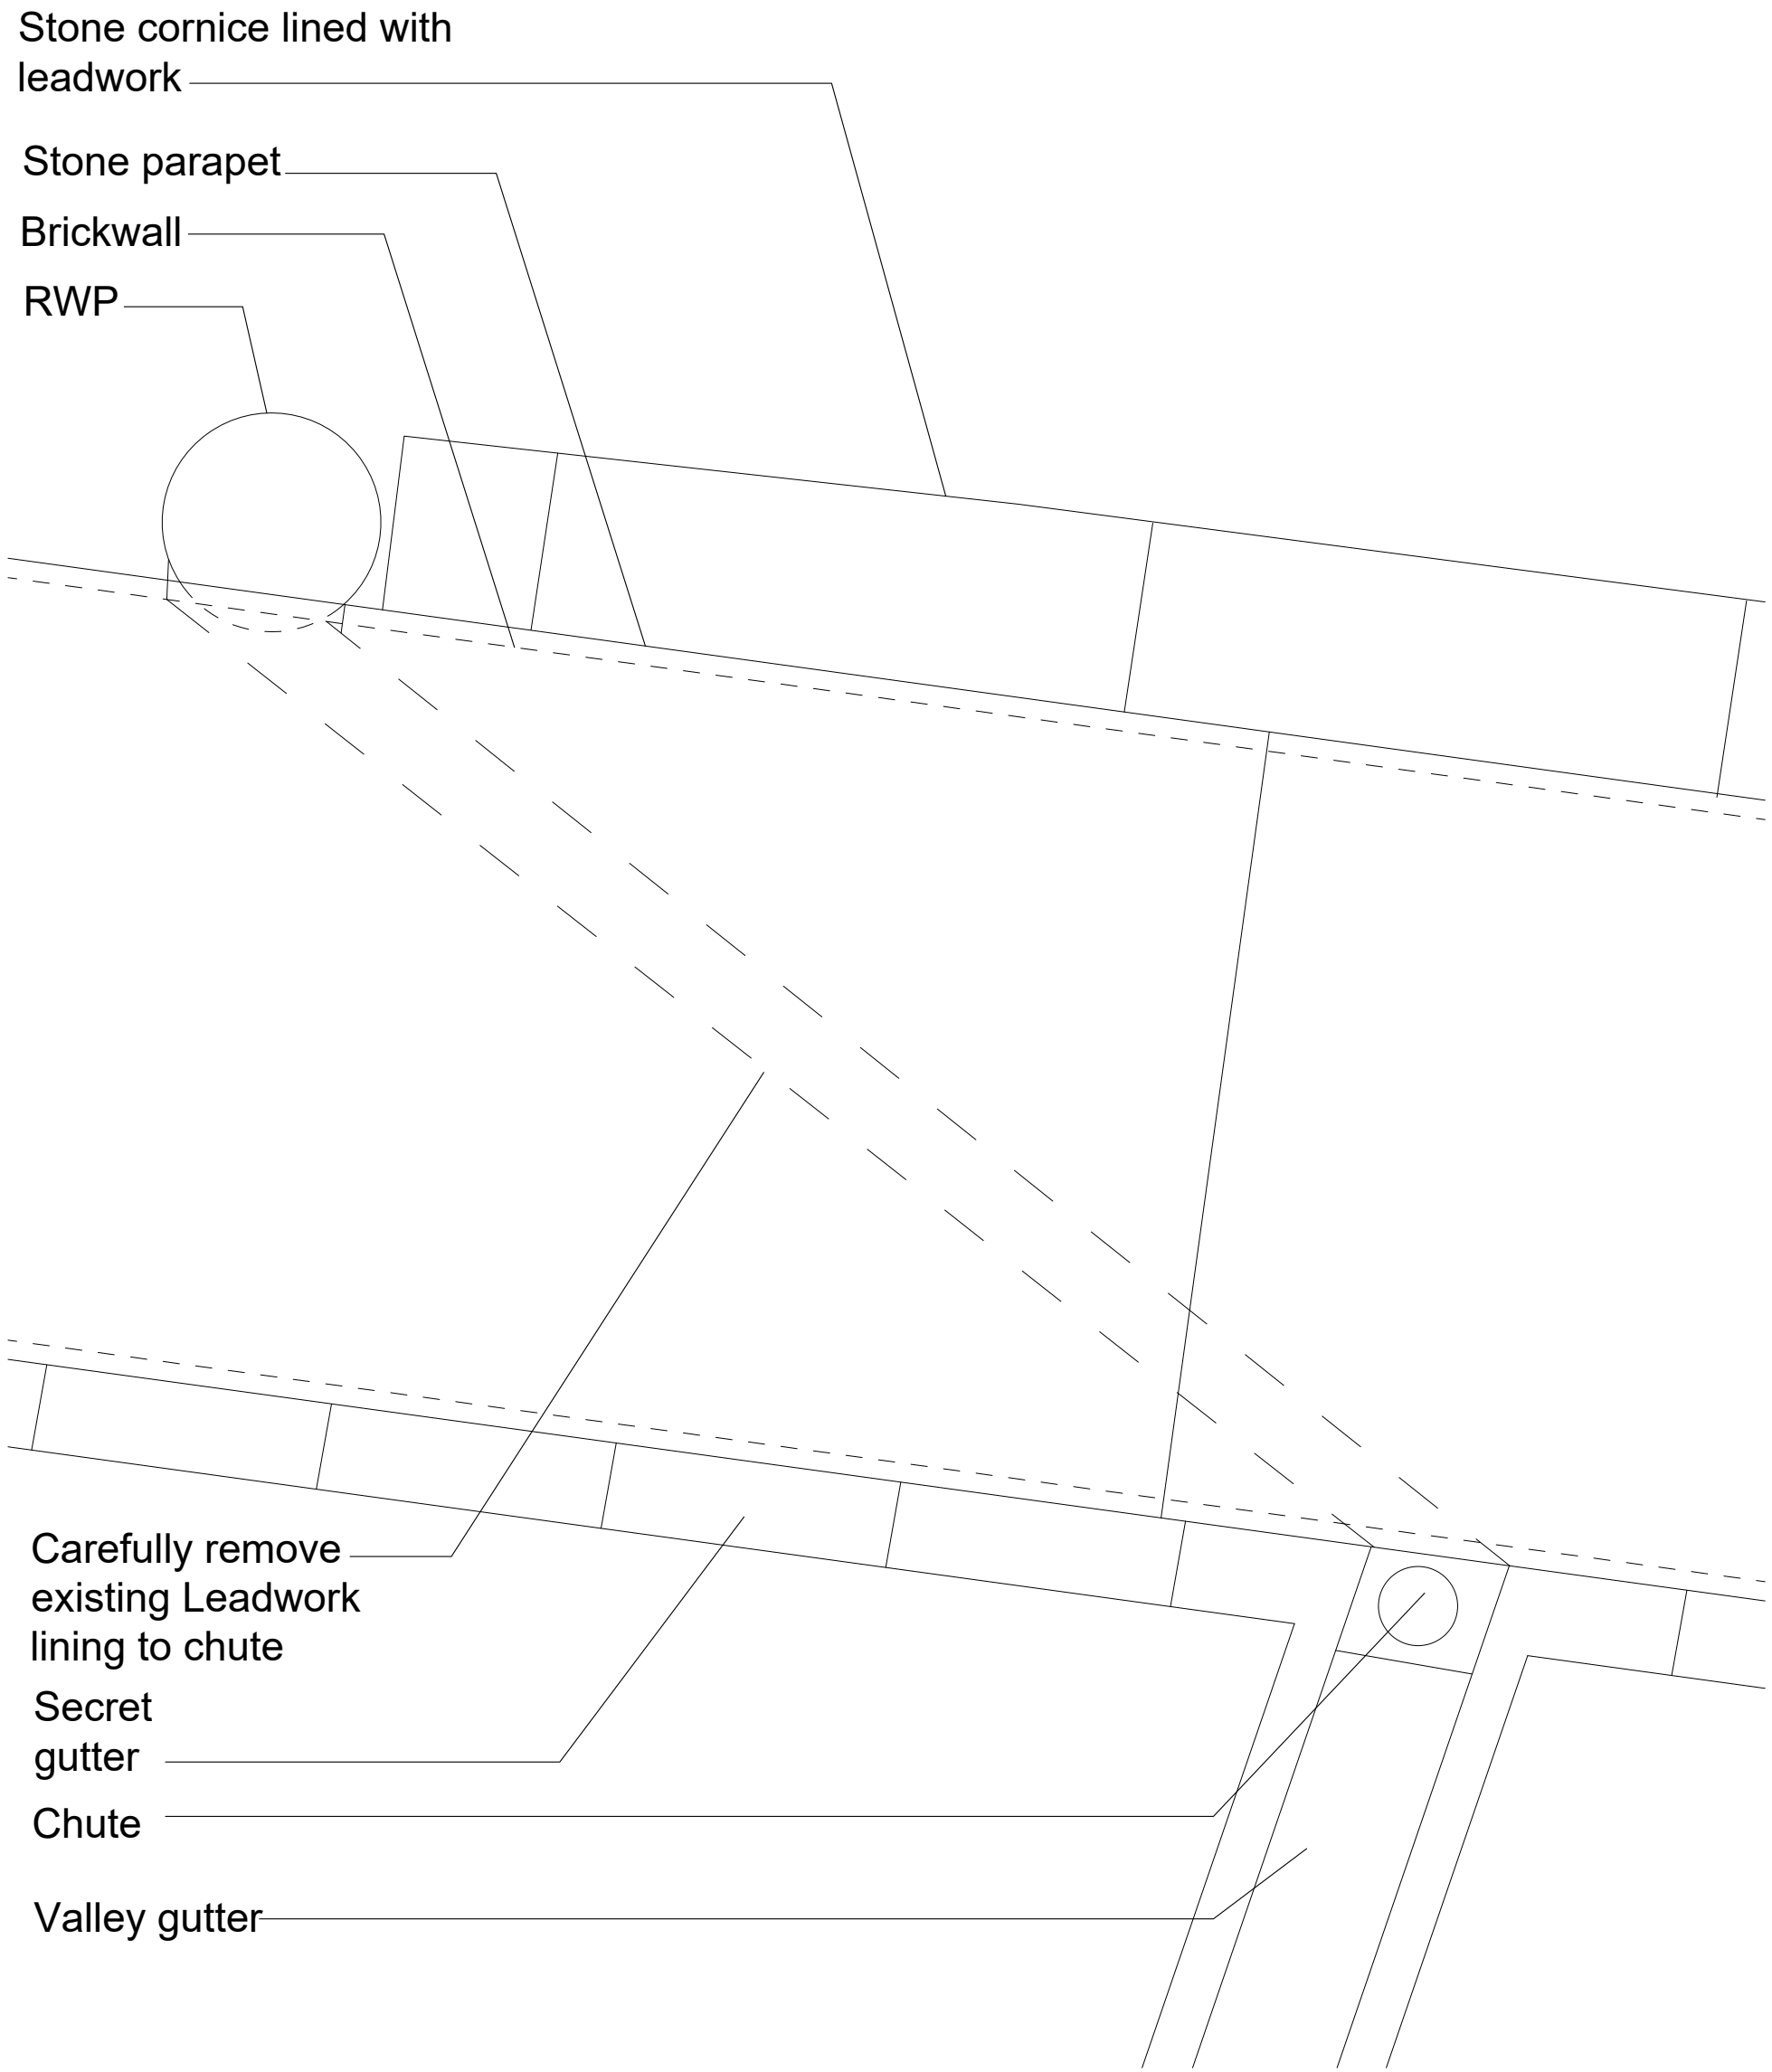

DETAIL 3: ROOF PLAN

MC to survey existing roof and to carefully remove and salvage for re-use existing slate tiles and to remove existing leadwork and substrate to enable new valley gutter installation as per SDA Drwg Nos. 275/PD/320-322 .

KEY PLAN
(Roof plan)

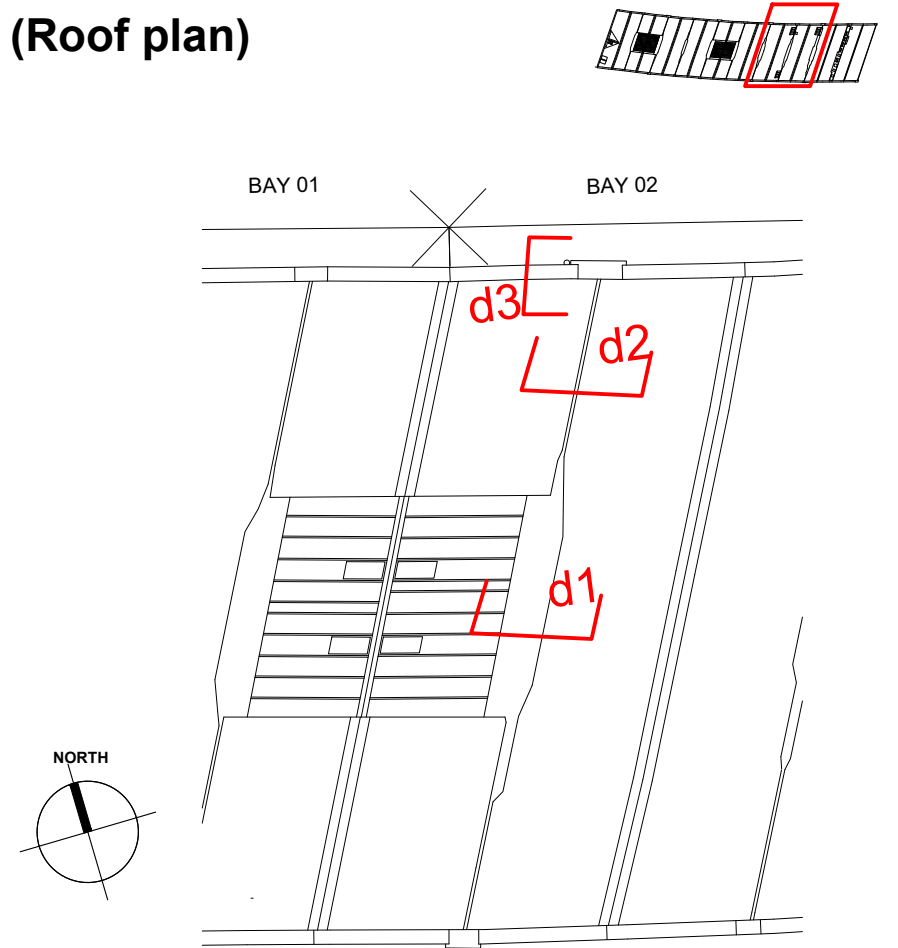

BASED ON MEASURED SURVEY BY "SITECH SURVEYING SERVICES"

JOB TITLE Essential Repair, 1830 Warehouse, Science & Industry museum M3 4FP	JOB NO. 275	DRWG. TITLE Valley Gutter: Existing typical detail over brick cross wall	STATUS Planning
		DRWG. NO. 275 / PD / 122 (A1 ORIGINAL FORMAT)	REV: 1:5@A1 1:10@A3
Studiodownie	TEL: +44 (0) 20 7299 7706 info@studiodownie.com	All dimensions to be checked on site by the Contractor and confirmed with the Architect prior to construction. Do not scale off this drawing.	Drawn by: JP DATE: 16/02/23

