


This drawing is protected by copyright and the information contained therein is the property of William McCall.
The drawing must not be copied and the information contained therein may not be used or disclosed without written permission of and in the manner permitted by William McCall.

0 1 2 3 4 5M


Scale 1:50@ A1

0 1 2 3 4 5 6 7 8 9 10M

Scale 1:100@ A1

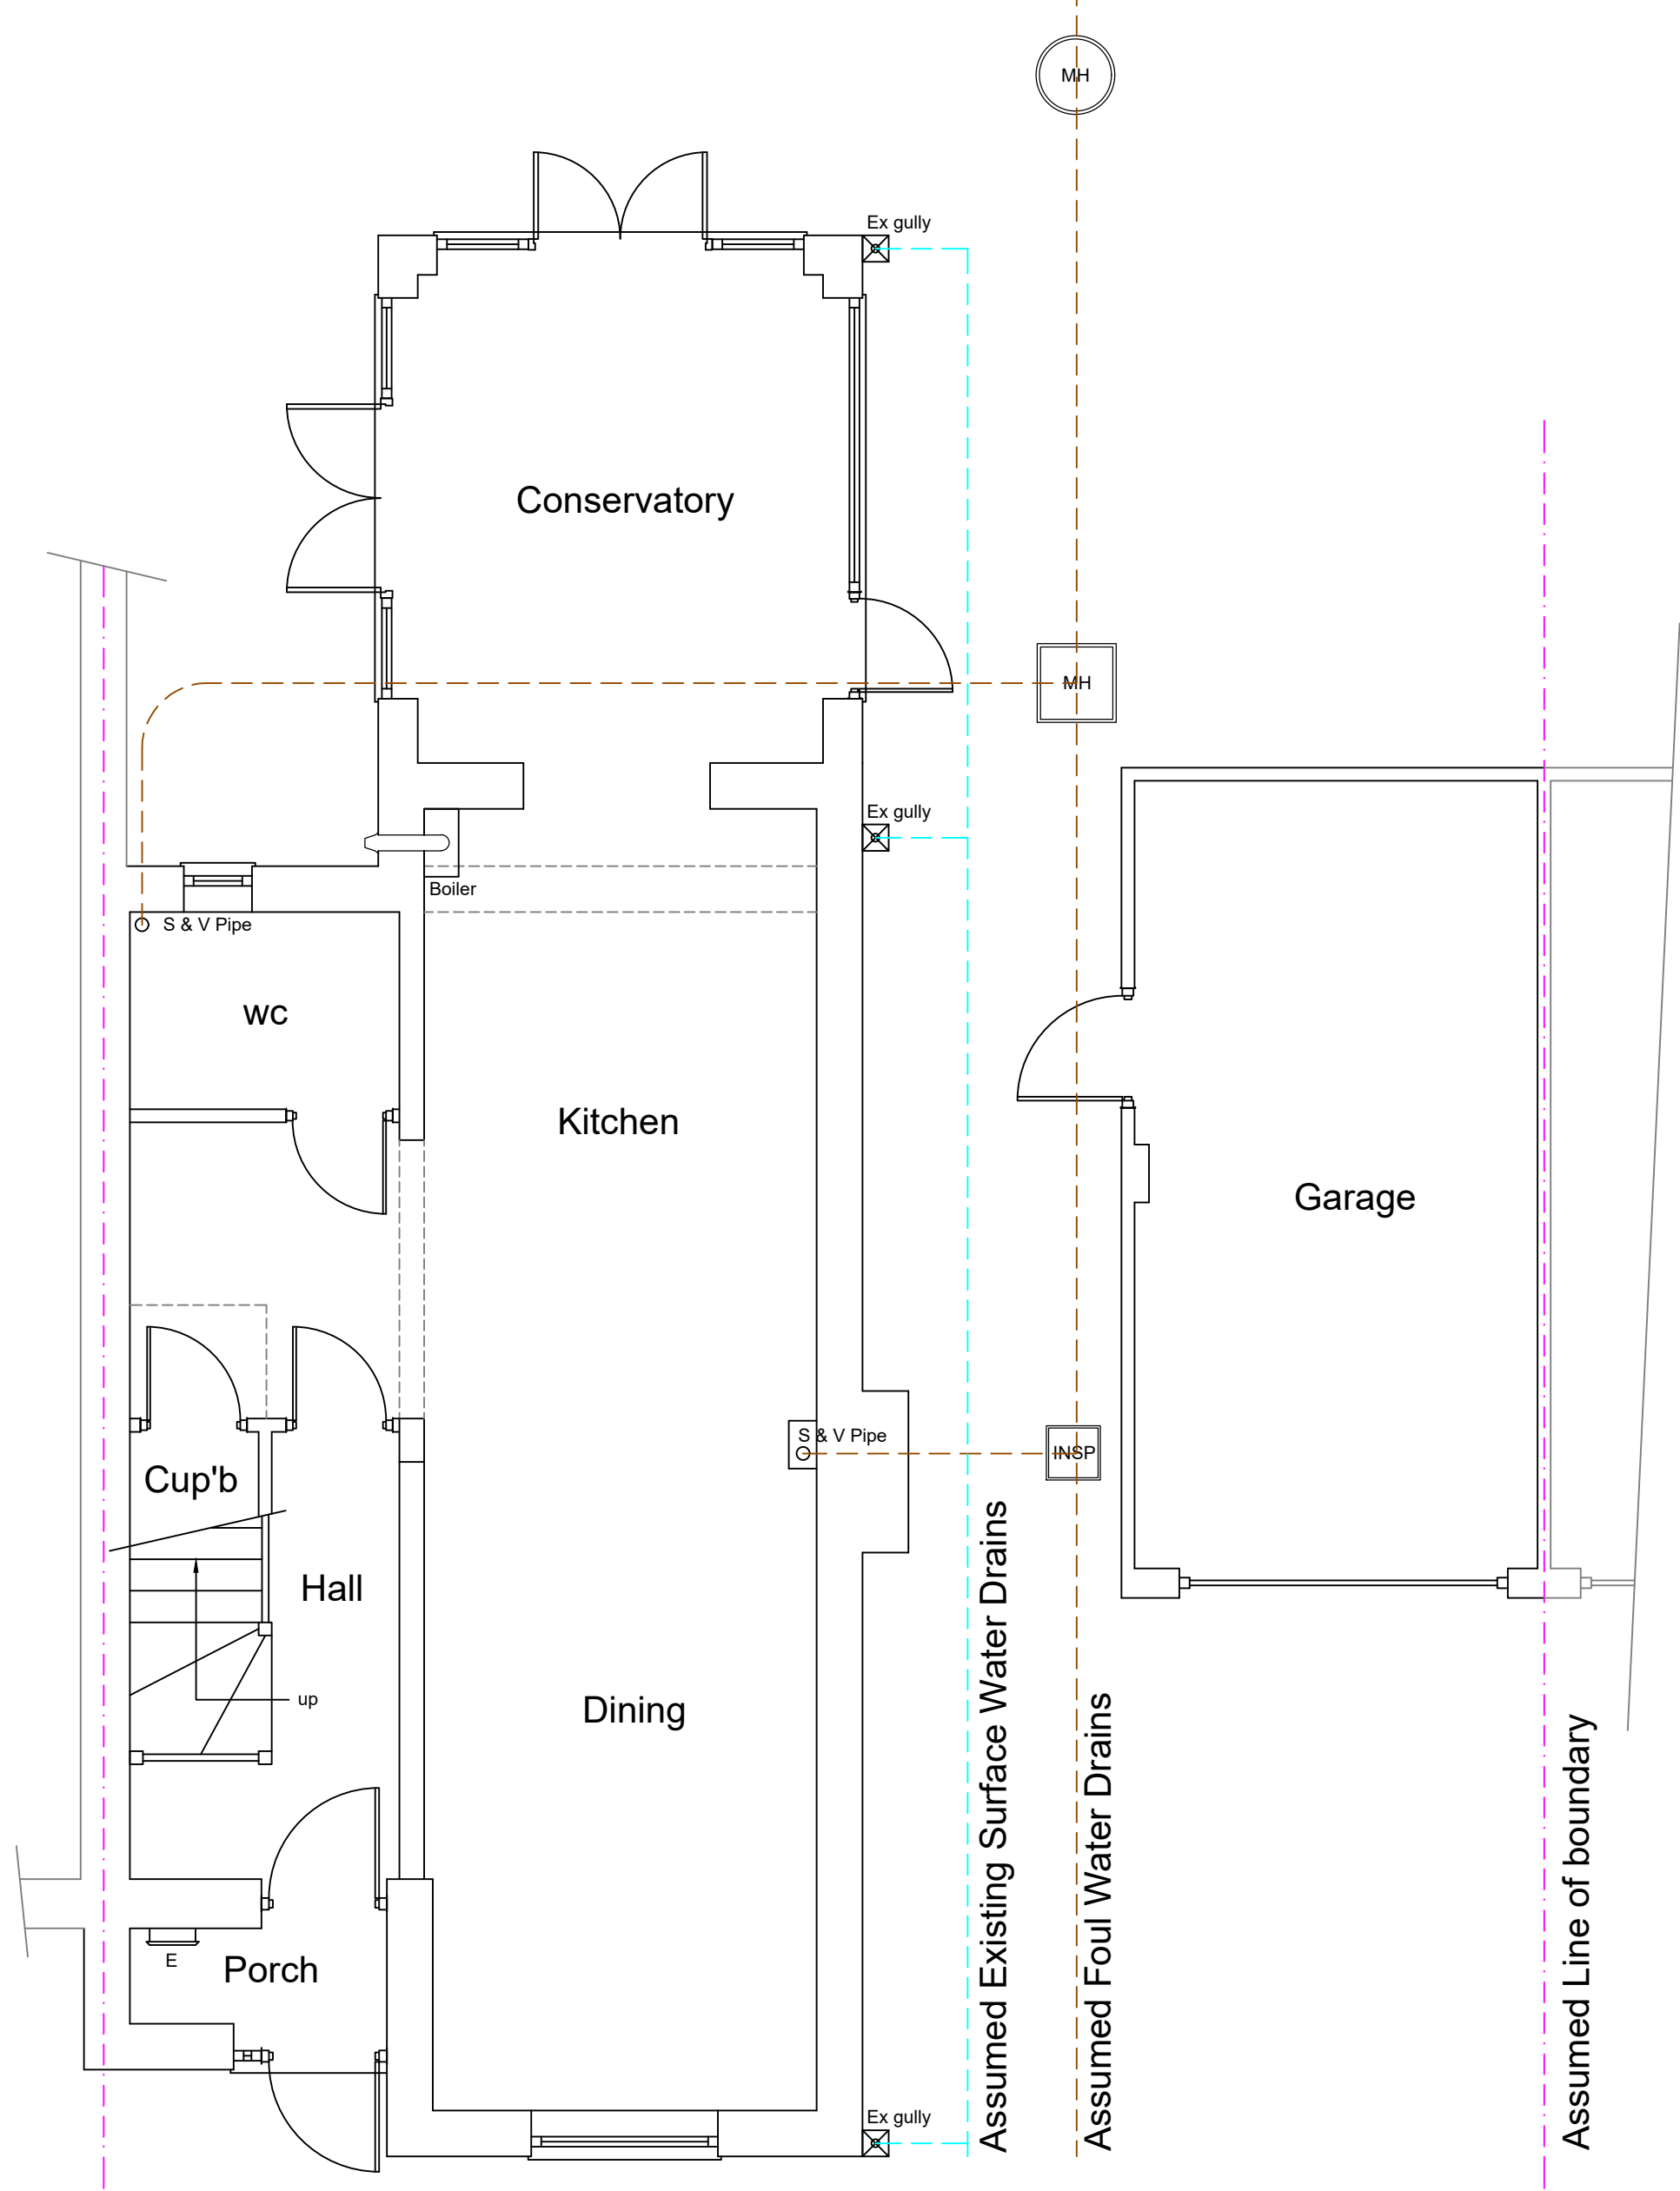


Existing Ground Floor Plan

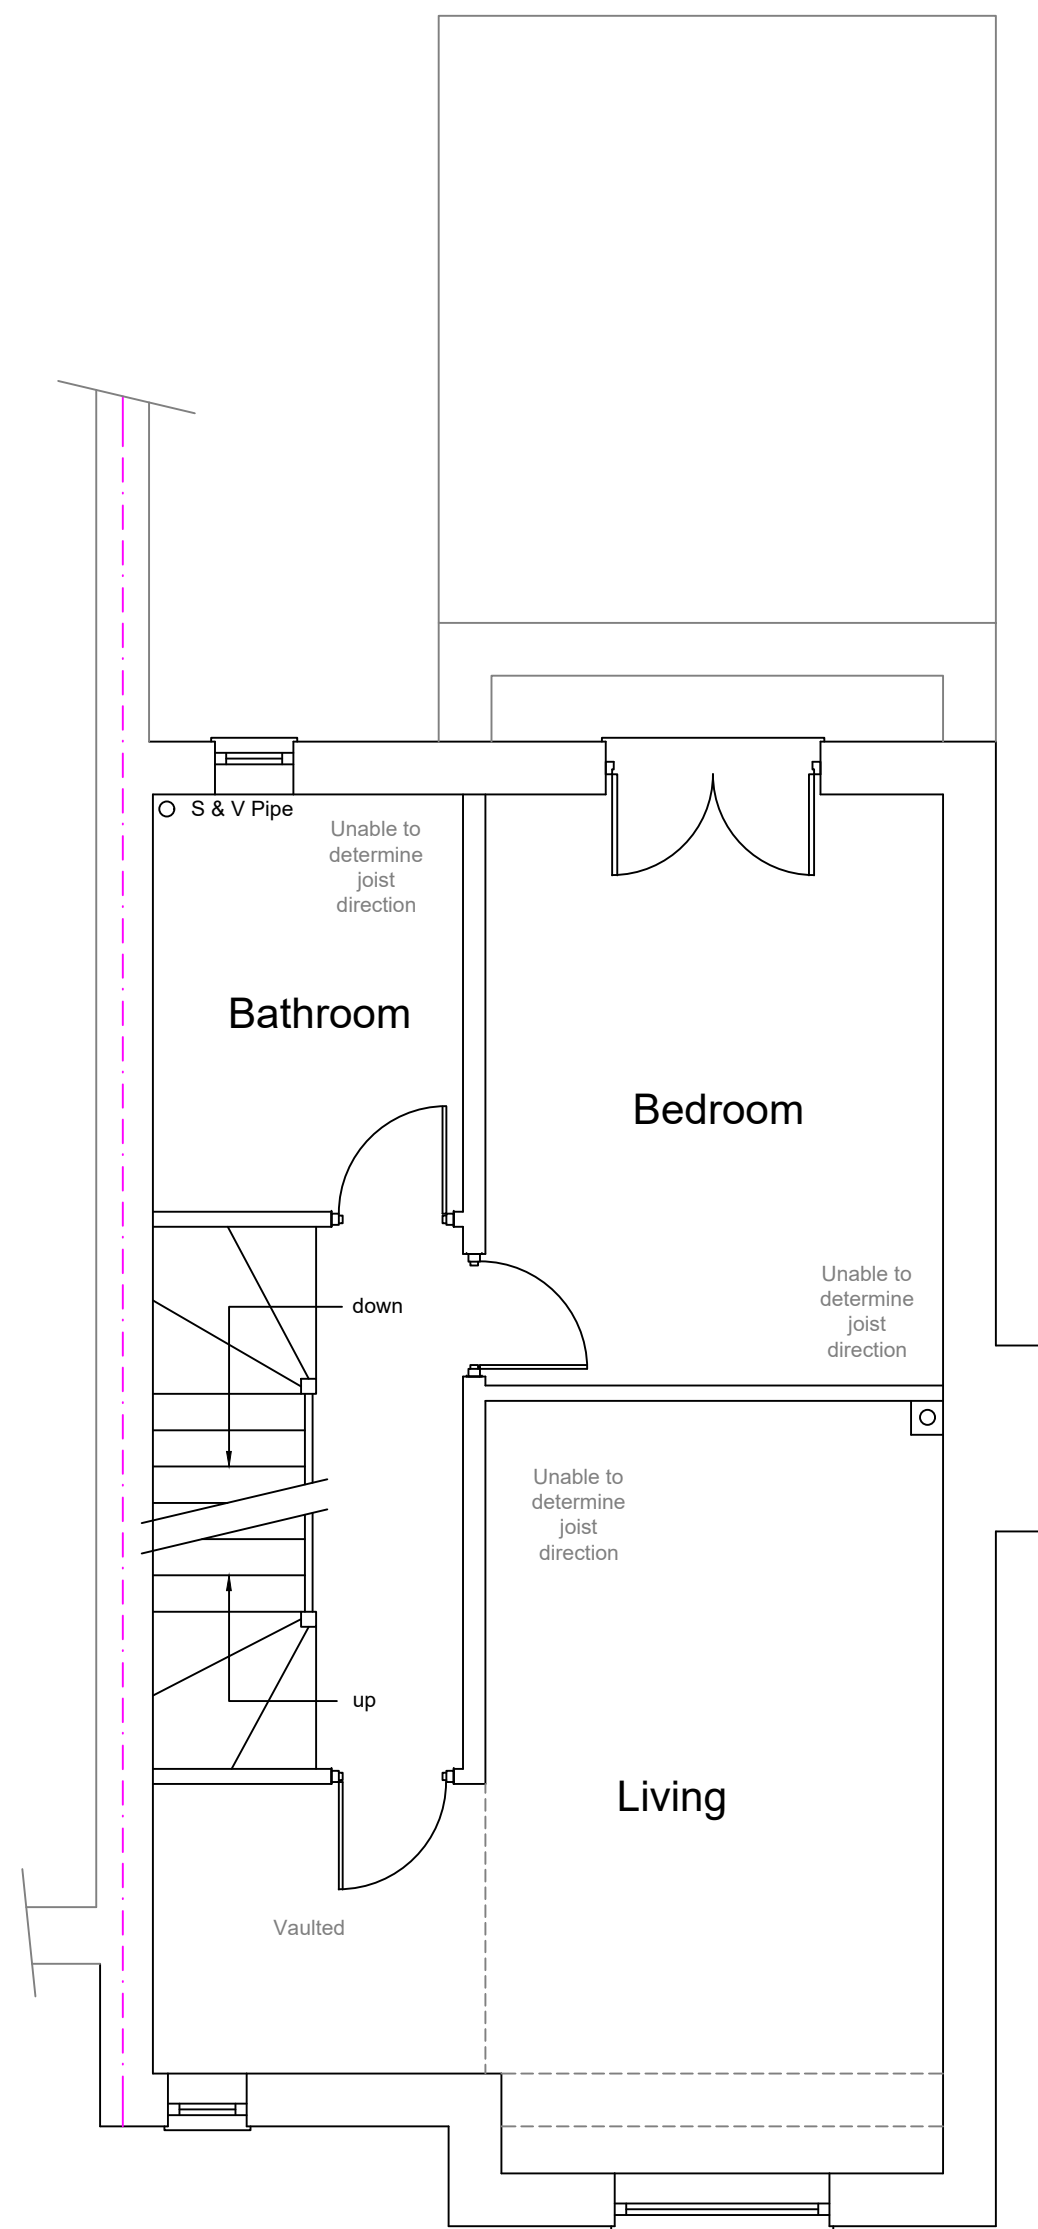

Existing First Floor Plan


1:50

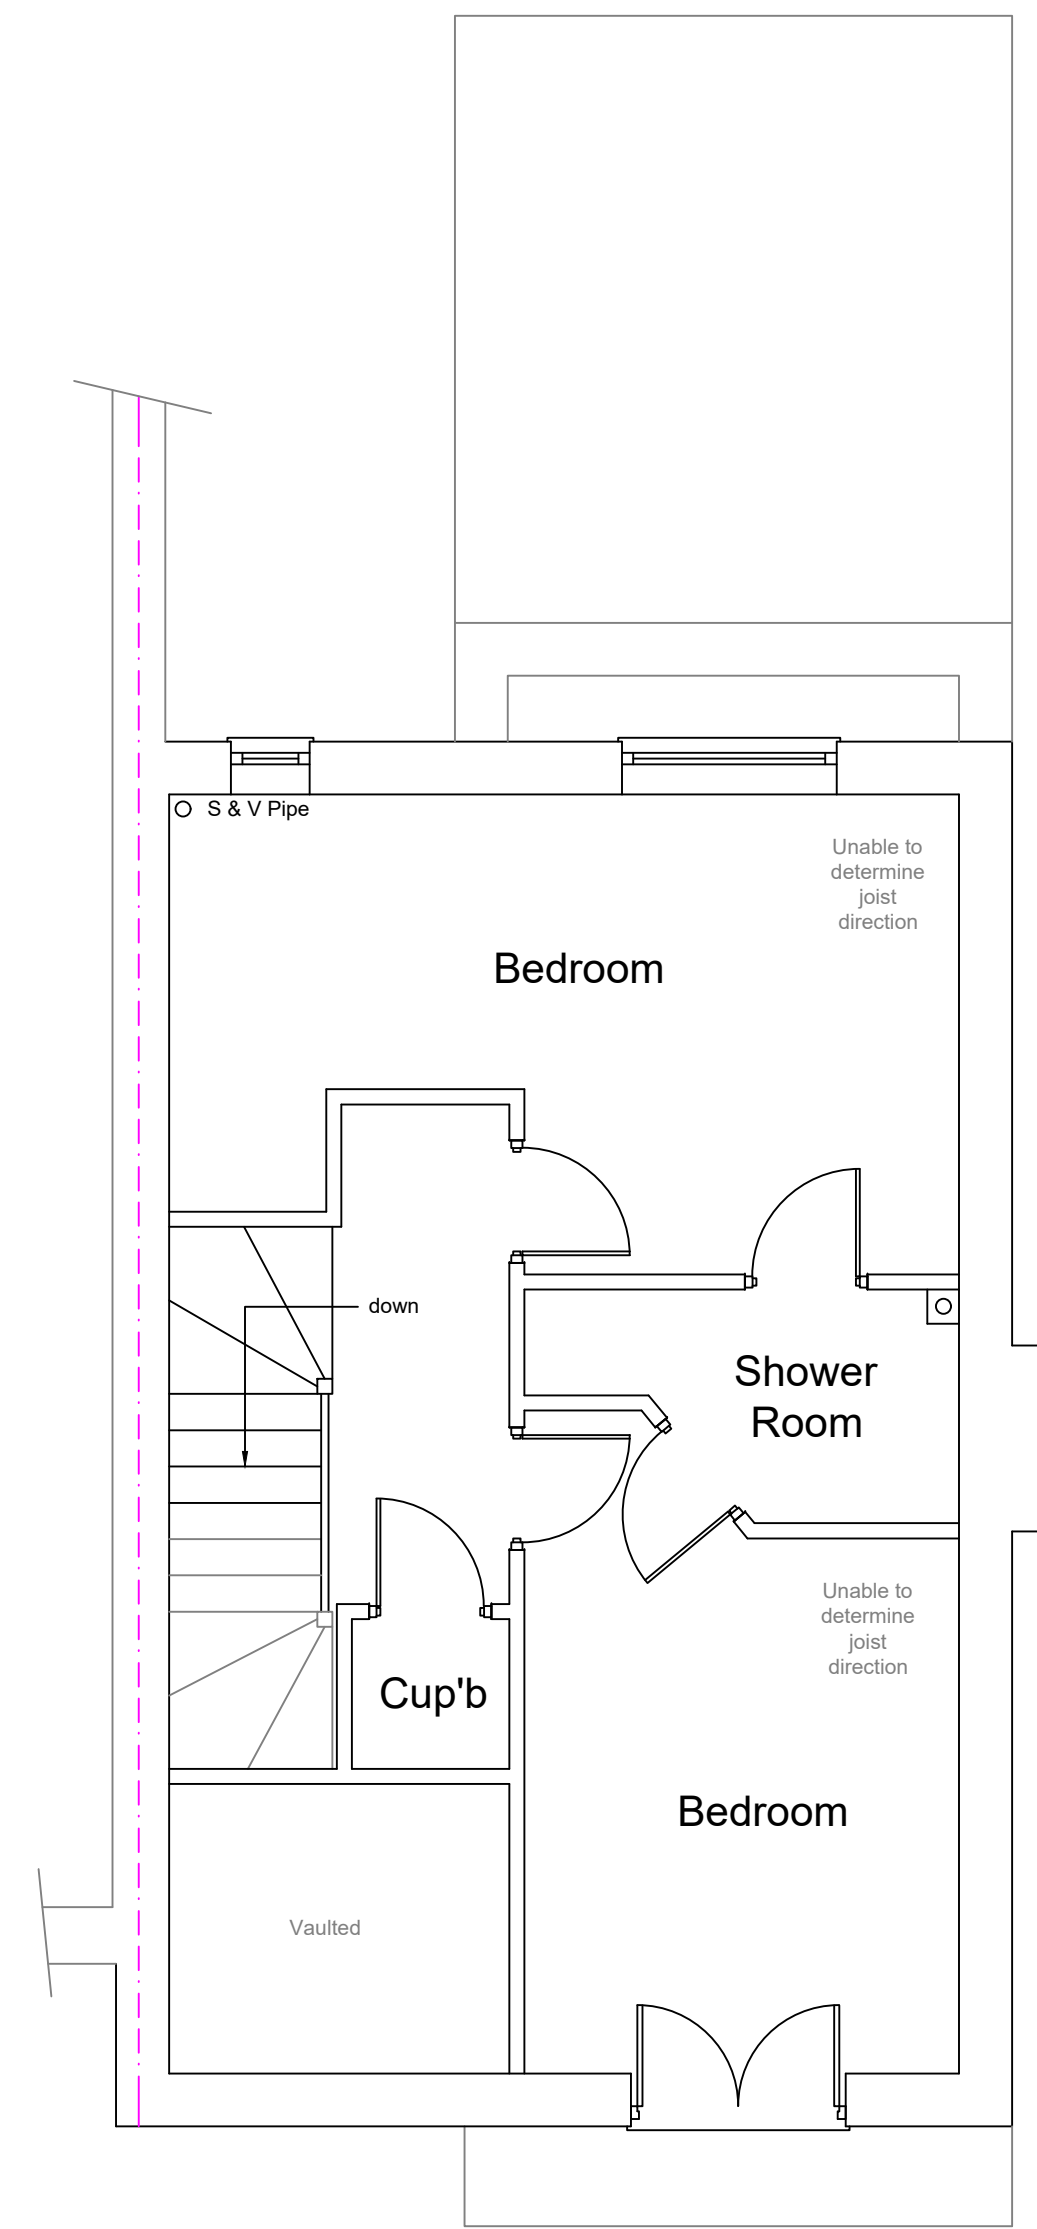

Existing Second Floor Plan



Existing Front Elevation

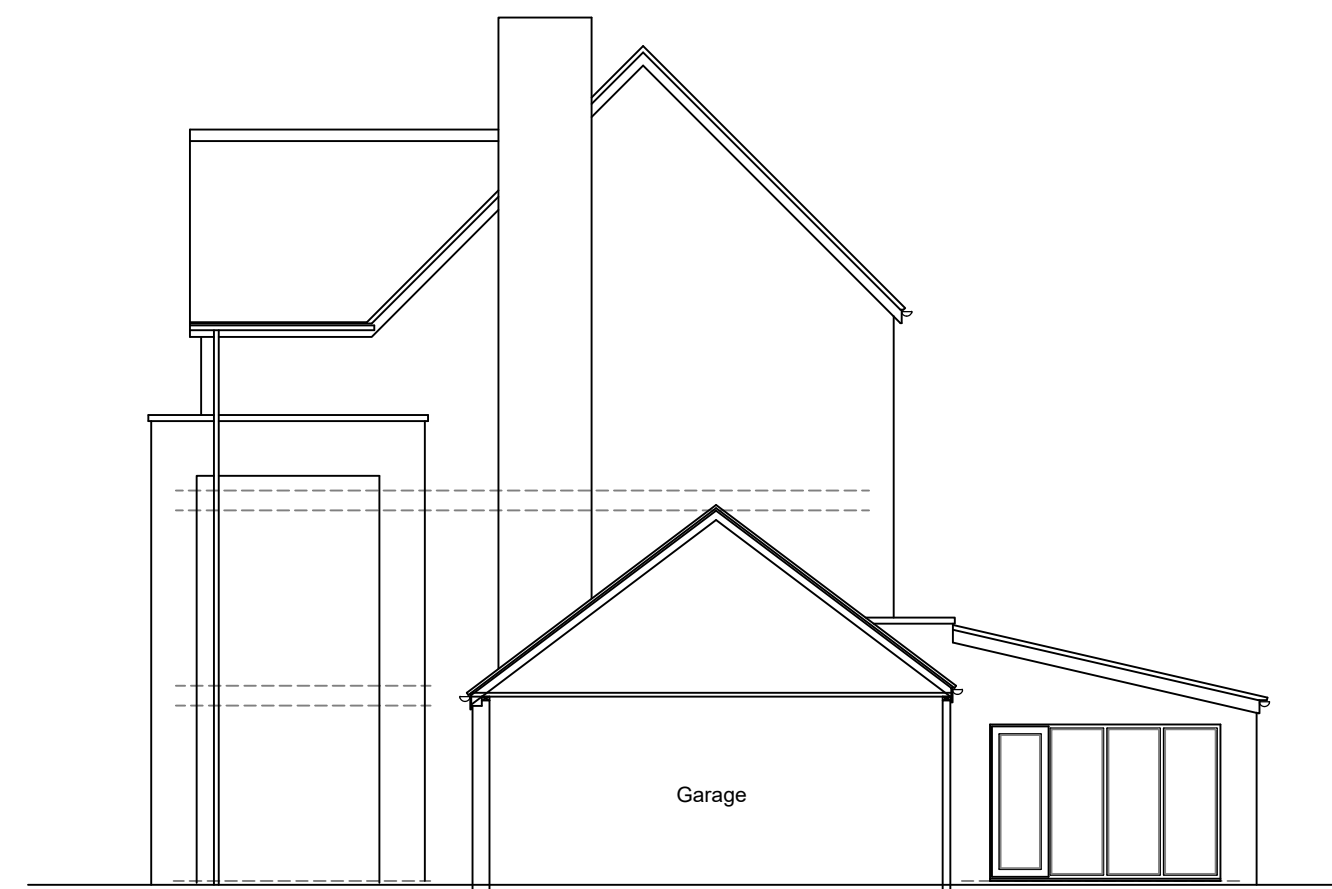

Existing Side Elevation

1:100



Existing Rear Elevation

Stage :- Householder Planning			
Project Title :- Proposed Garage Conversion (First Floor Addition) & Extension Link			
Drawing Title :- Existing Plans & Elevations			
Client :- Mrs Kaligotta			
Drwg No :- 12/23/116		Date :- Dec '23	
1 of 3		Rev :-	
Scale :- 1:100 & 1:50@A1		Drawn:- SCM	
Checked :-			
Site Address :- 11 Derwent Avenue, Chorlton, Manchester, M21 7QP			