


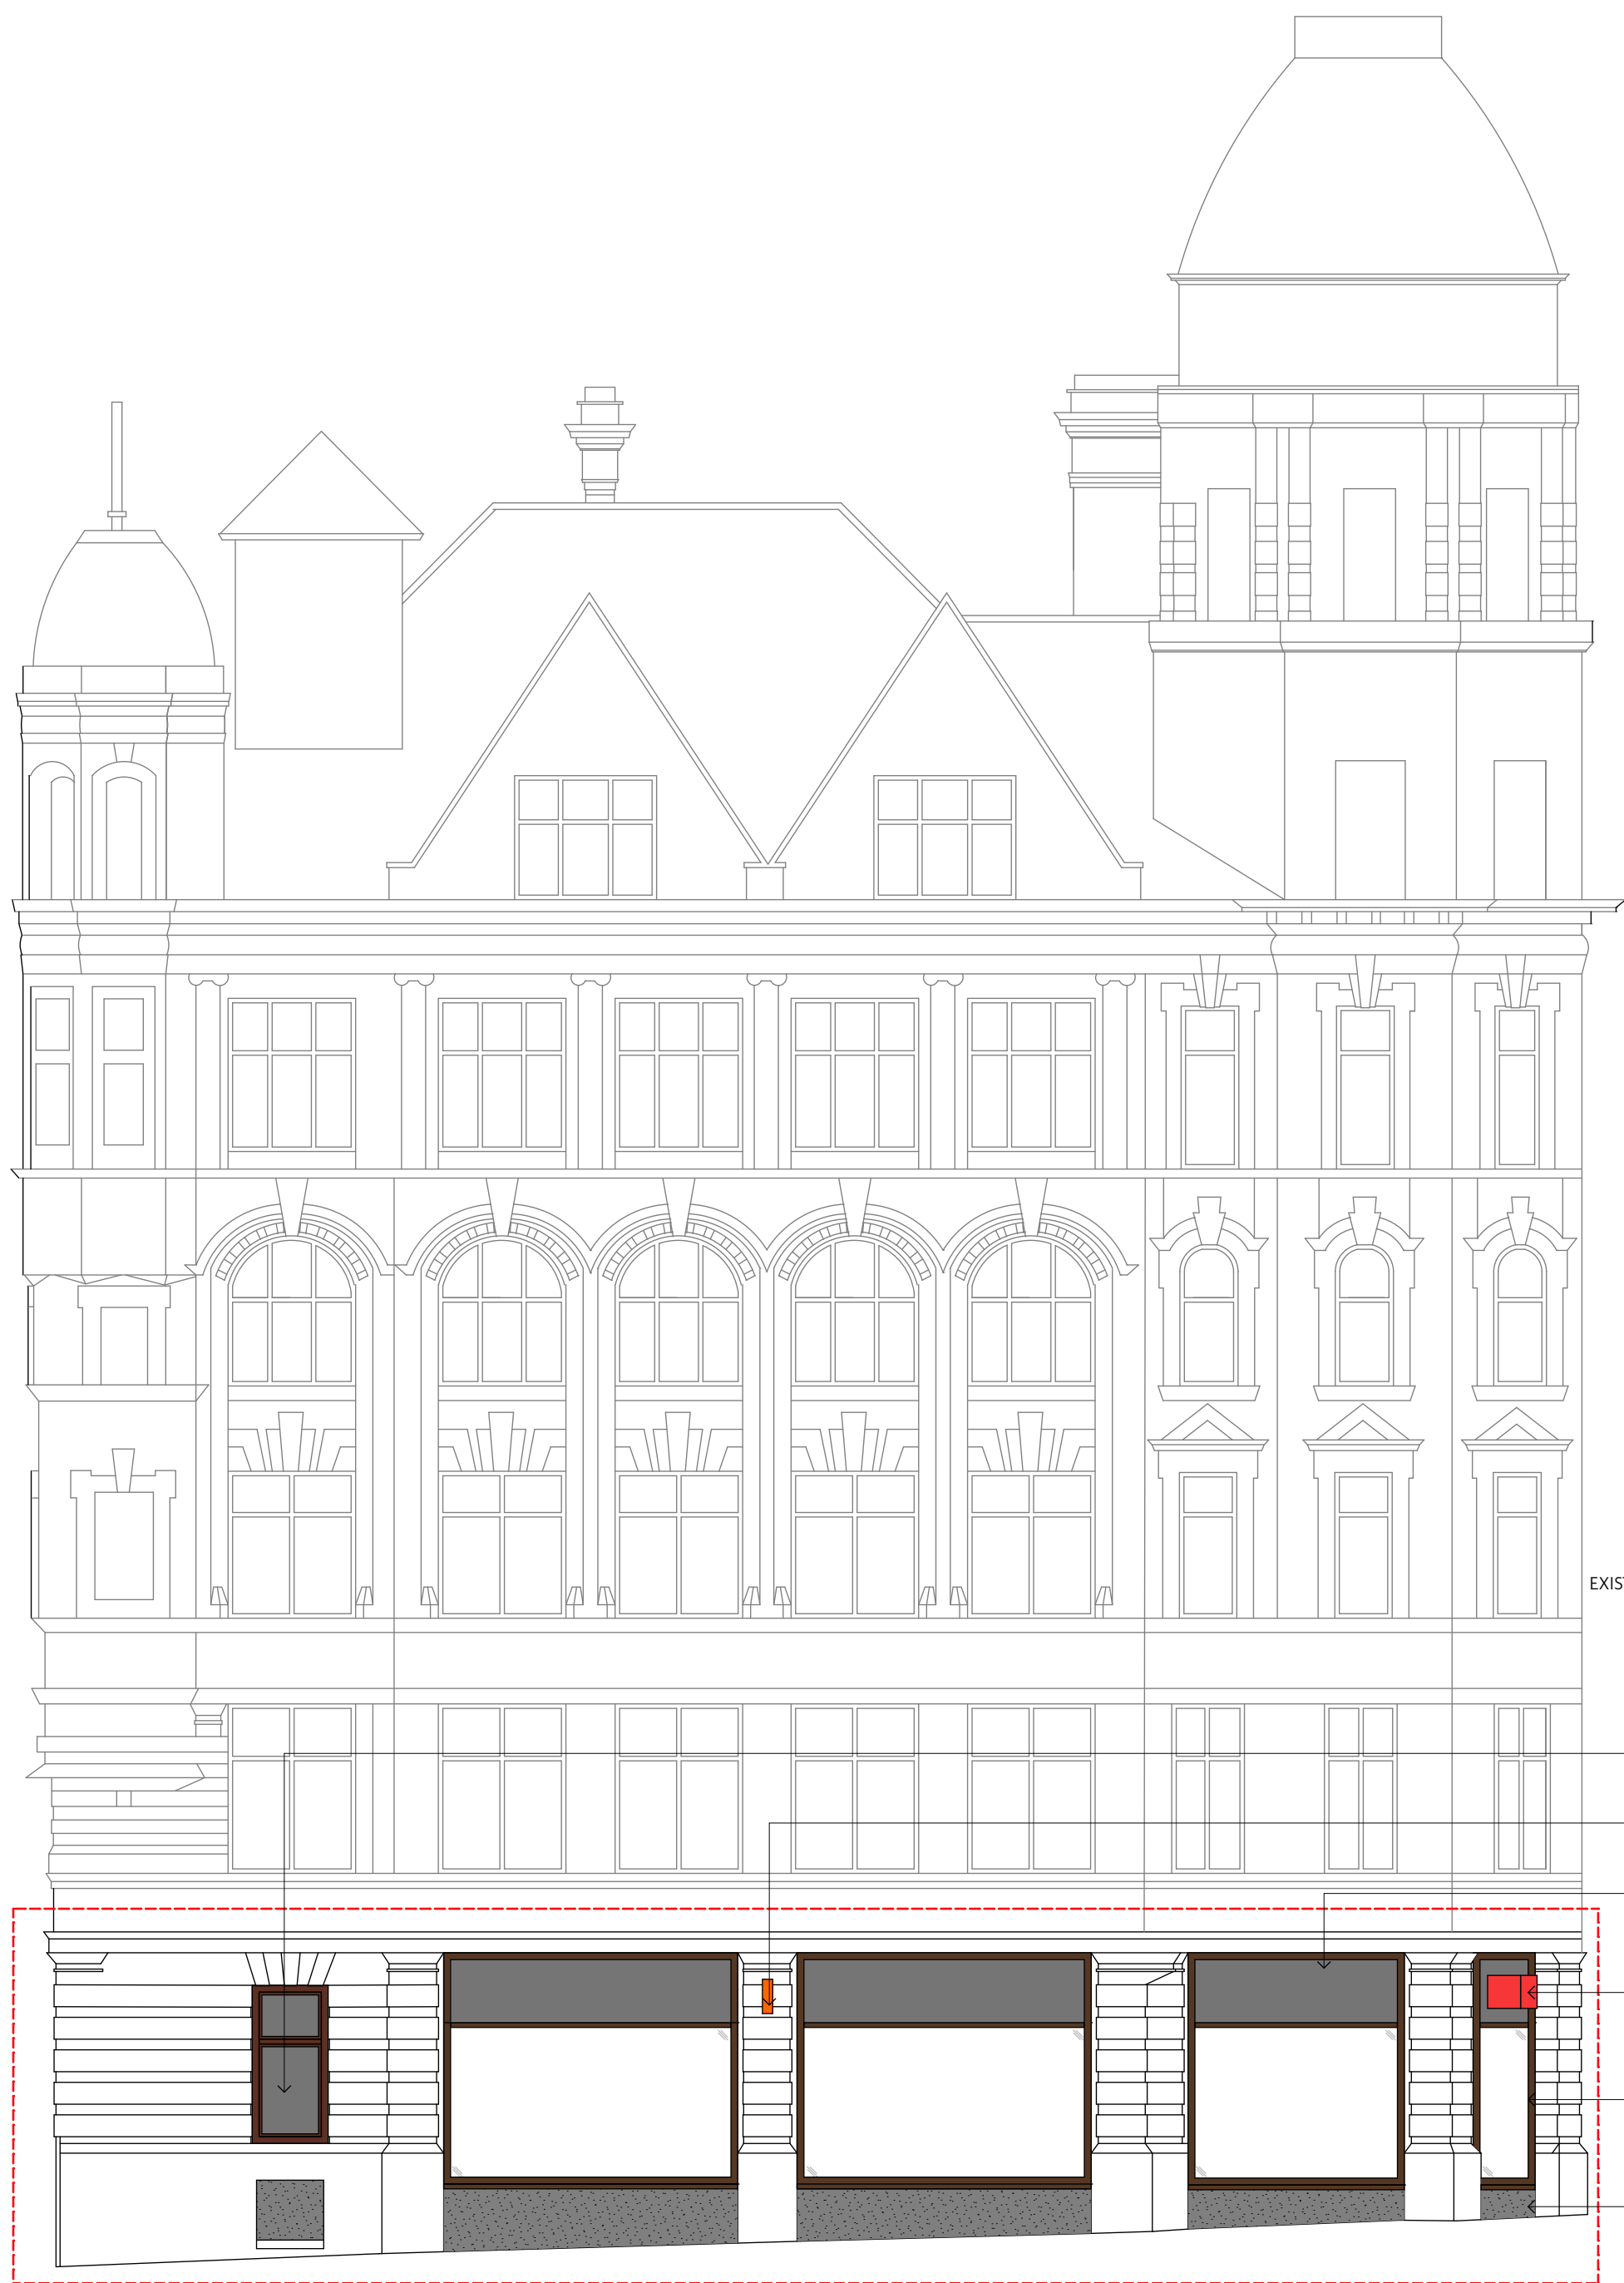

- EXISTING VINYL GRAPHICS TO GLAZING &
SINGLE DOOR
- EXISTING BLACKS MAIN ENTRANCE—
EXISTING VINYL GRAPHICS TO GLAZING
- EXISTING 'BLACKS' PROJECTING SIGN
- EXISTING 'BLACKS' GREY FASCIA PANELS
- EXISTING 'THE NORTH FACE' PROJECTING SIGN
- EXISTING ALUMINIUM SHOPFRONT
- EXISTING GRANITE STALL RISER

BLACKS

01 EXISTING ELEVATION A - 11 QUAY STREET
1:100 @ A1




BLACKS


02 EXISTING SHOPFRONT ELEVATION B - 200 DEANSGATE
1:100 @ A1



EXISTING BLACKS SHOPFRONT - QUAY STREET

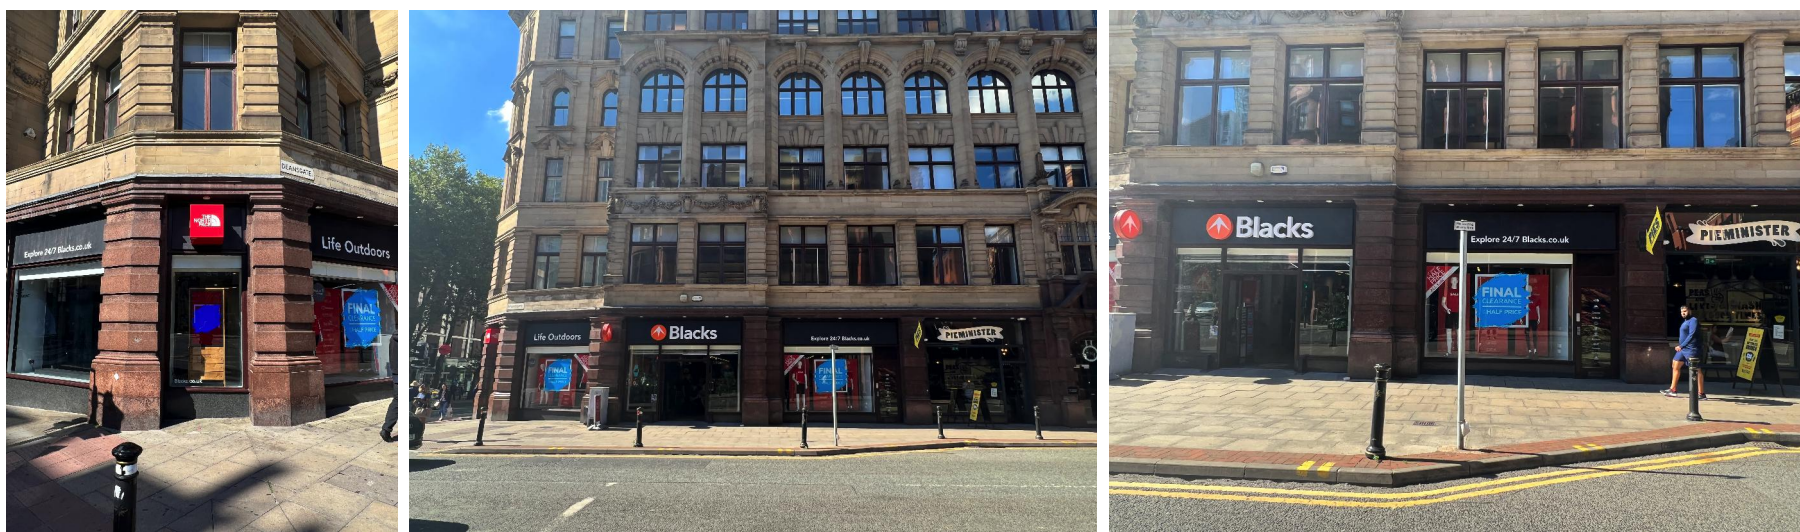

EXISTING BLACKS SHOPFRONT - DEANSGATE

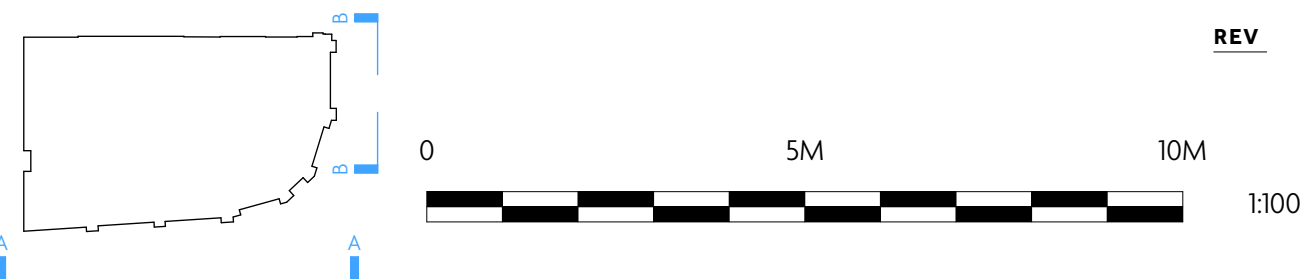

REV	DATE	REASON
A	08/08/2023	Location of projecting sign to Quay street updated in line with as existing

REV	DATE	REASON
A	08/08/2023	Location of projecting sign to Quay street updated in line with as existing

NOTES

Do not scale from this drawing. All dimensions to be checked on site prior to any manufacture and construction.

Copyright Reserved

**Macaulay
Sinclair**

PROJECT Flat Iron Manchester
TITLE Existing External Elevations
SCALE @ A1 1:100
DATE 09/03/2023
DRAWN BY GT
STATUS PLANNING

PROJ NO. 3809

DWG NO. 01(03)

REV A

PLANNING