


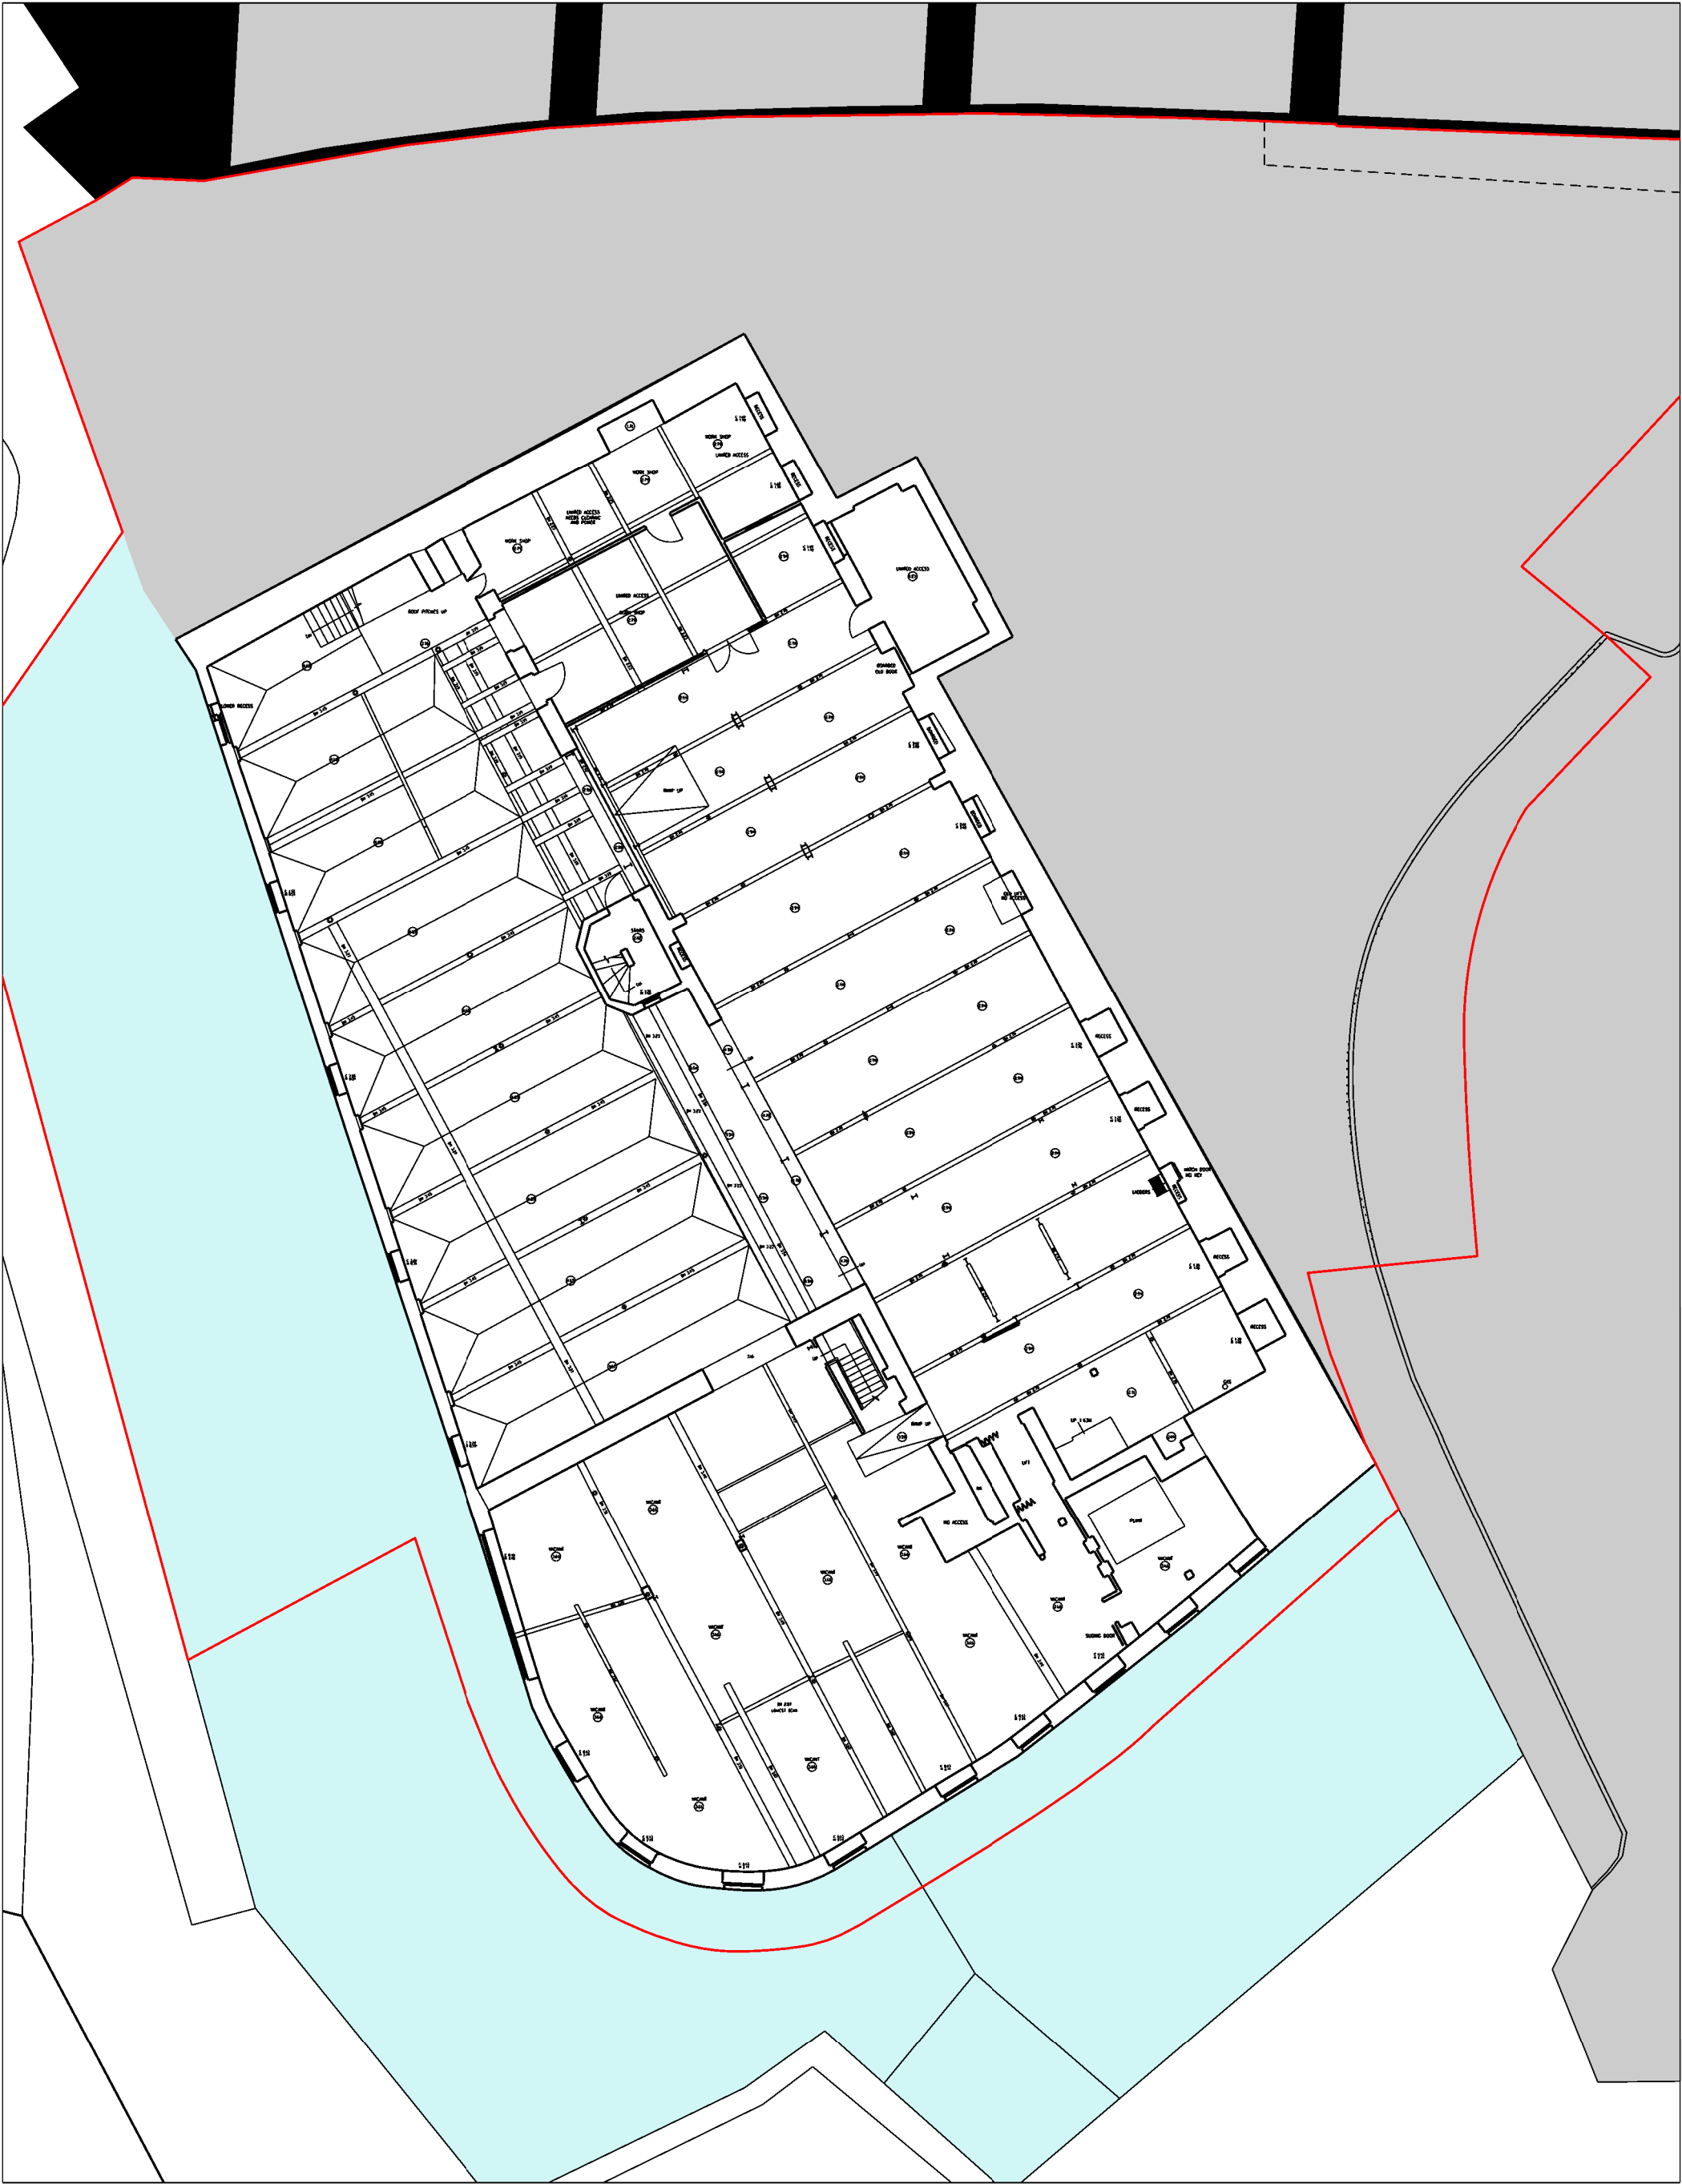

**hoddler+partners**  
SGI Studios  
1 Kelsio Place  
Manchester M15 4LE  
t: +44(0)161 832 9642  
e: mail@hoddlerandpartners.com  
w: www.hoddlerandpartners.com

DO NOT SCALE.  
Work to annotated dimensions only.  
Read drawing in conjunction with relevant specification,  
Structural Engineers' and Services Engineers' drawings.  
Confirm all dimensions before commencement of any  
work on site or fabrication.

**revisions + notes:**  
25/10/2023 - First Issue

**Key**  
— Planning Application Boundary

Note: Drawing interpolated from survey drawing 190417HH-01 by Chris Partington Land Surveyors



**client:** MANNER  
**date:** OCTOBER 2023

**project:** HOTSPUR PRESS  
**scale:** 1:200@A3  
**drawn by:** CB

**title:** Existing Lower Ground Floor Plan  
**drawing number:** (—)800B

**status:** PLANNING  
**job number:** 0655  
**revision:** P1