


Do not scale off this drawing. All dimensions to be checked on site prior to manufacture and construction. This drawing is the property of Just-H Architects and should not be reproduced without permission. All discrepancies to be brought to the attention of the architect immediately. This drawing to be read in conjunction with the specification / bill of quantities and related drawings.

REVISION			
-	FIRST ISSUE	20.06.23	SK
B	Revised following client review meeting	23.08.23	SK
C	Pitch sizes amended	12.09.23	RCO



PROPOSED SITE PLAN
Scale 1:500

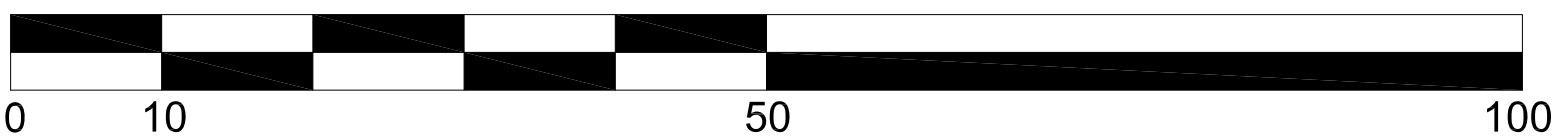

LANCASHIRE COUNTY BOARD

client

HOUGH END
GAELIC FOOTBALL PITCHES

project

PROPOSED
PITCH DIMENSIONS

title

LCB01/C

job No.

AL.03


dwg No.

1:500 @ A1

scale

SK

drawn

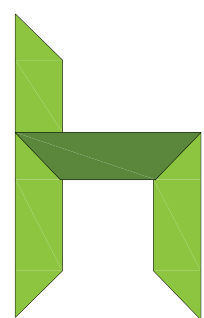

Just H
Architects

46 Manchester Road
Chorlton
Manchester
M21 9PH
0161 237 5500
info@justharchitects.co.uk