


|     |           |      |
|-----|-----------|------|
| -   | -         | -    |
| Rev | Amendment | Date |

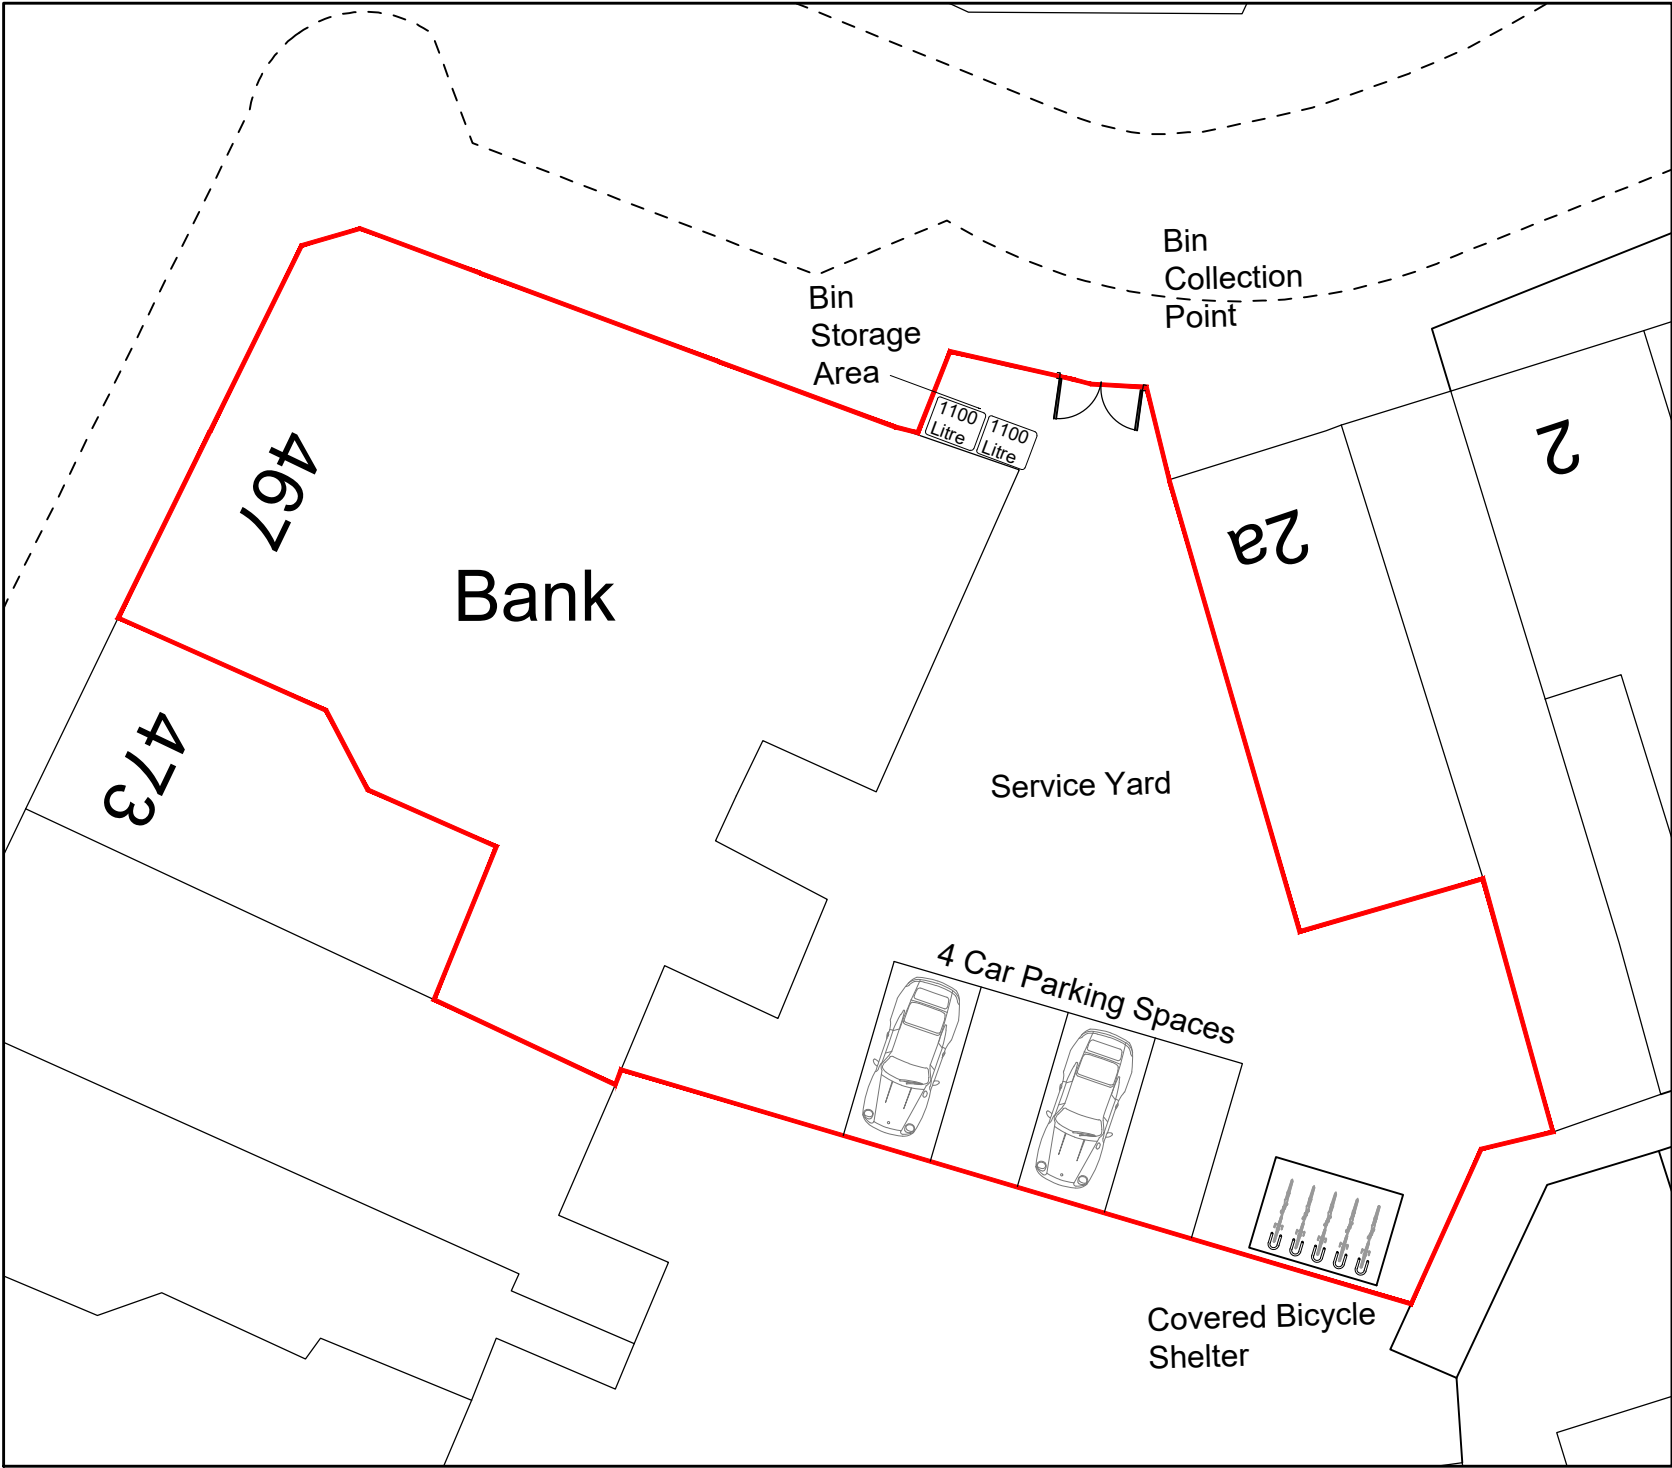

t 0161 859 8861  
m 0781 402 4033  
e info@nk-architects.com  
w www.nk-architects.com

|   |                                              |
|---|----------------------------------------------|
| PROJECT:<br>NEW EXTRACTION SYSTEM AND<br>ALTERATIONS TO ELEVATIONS.                                         |                                              |
| ADDRESS:<br>467-471 WILMSLOW ROAD,<br>WITHINGTON, M20 4AN                                                   |                                              |
| DRG:<br>SITE PLAN                                                                                           |                                              |
| DRG STATUS:<br>PLANNING SUBMISSION                                                                          |                                              |
| DATE: Nov 2023<br>SCALE: 1:200<br>SIZE: A4                                                                  | DRAWN: ANK<br>CHECKED: ANK<br>DRG NO: 637.01 |
| COPYRIGHT © 2007 NK ARCHITECTS (MCR) LIMITED. ALL RIGHTS RESERVED.<br>REFER TO DIMENSIONS AND DO NOT SCALE. |                                              |