


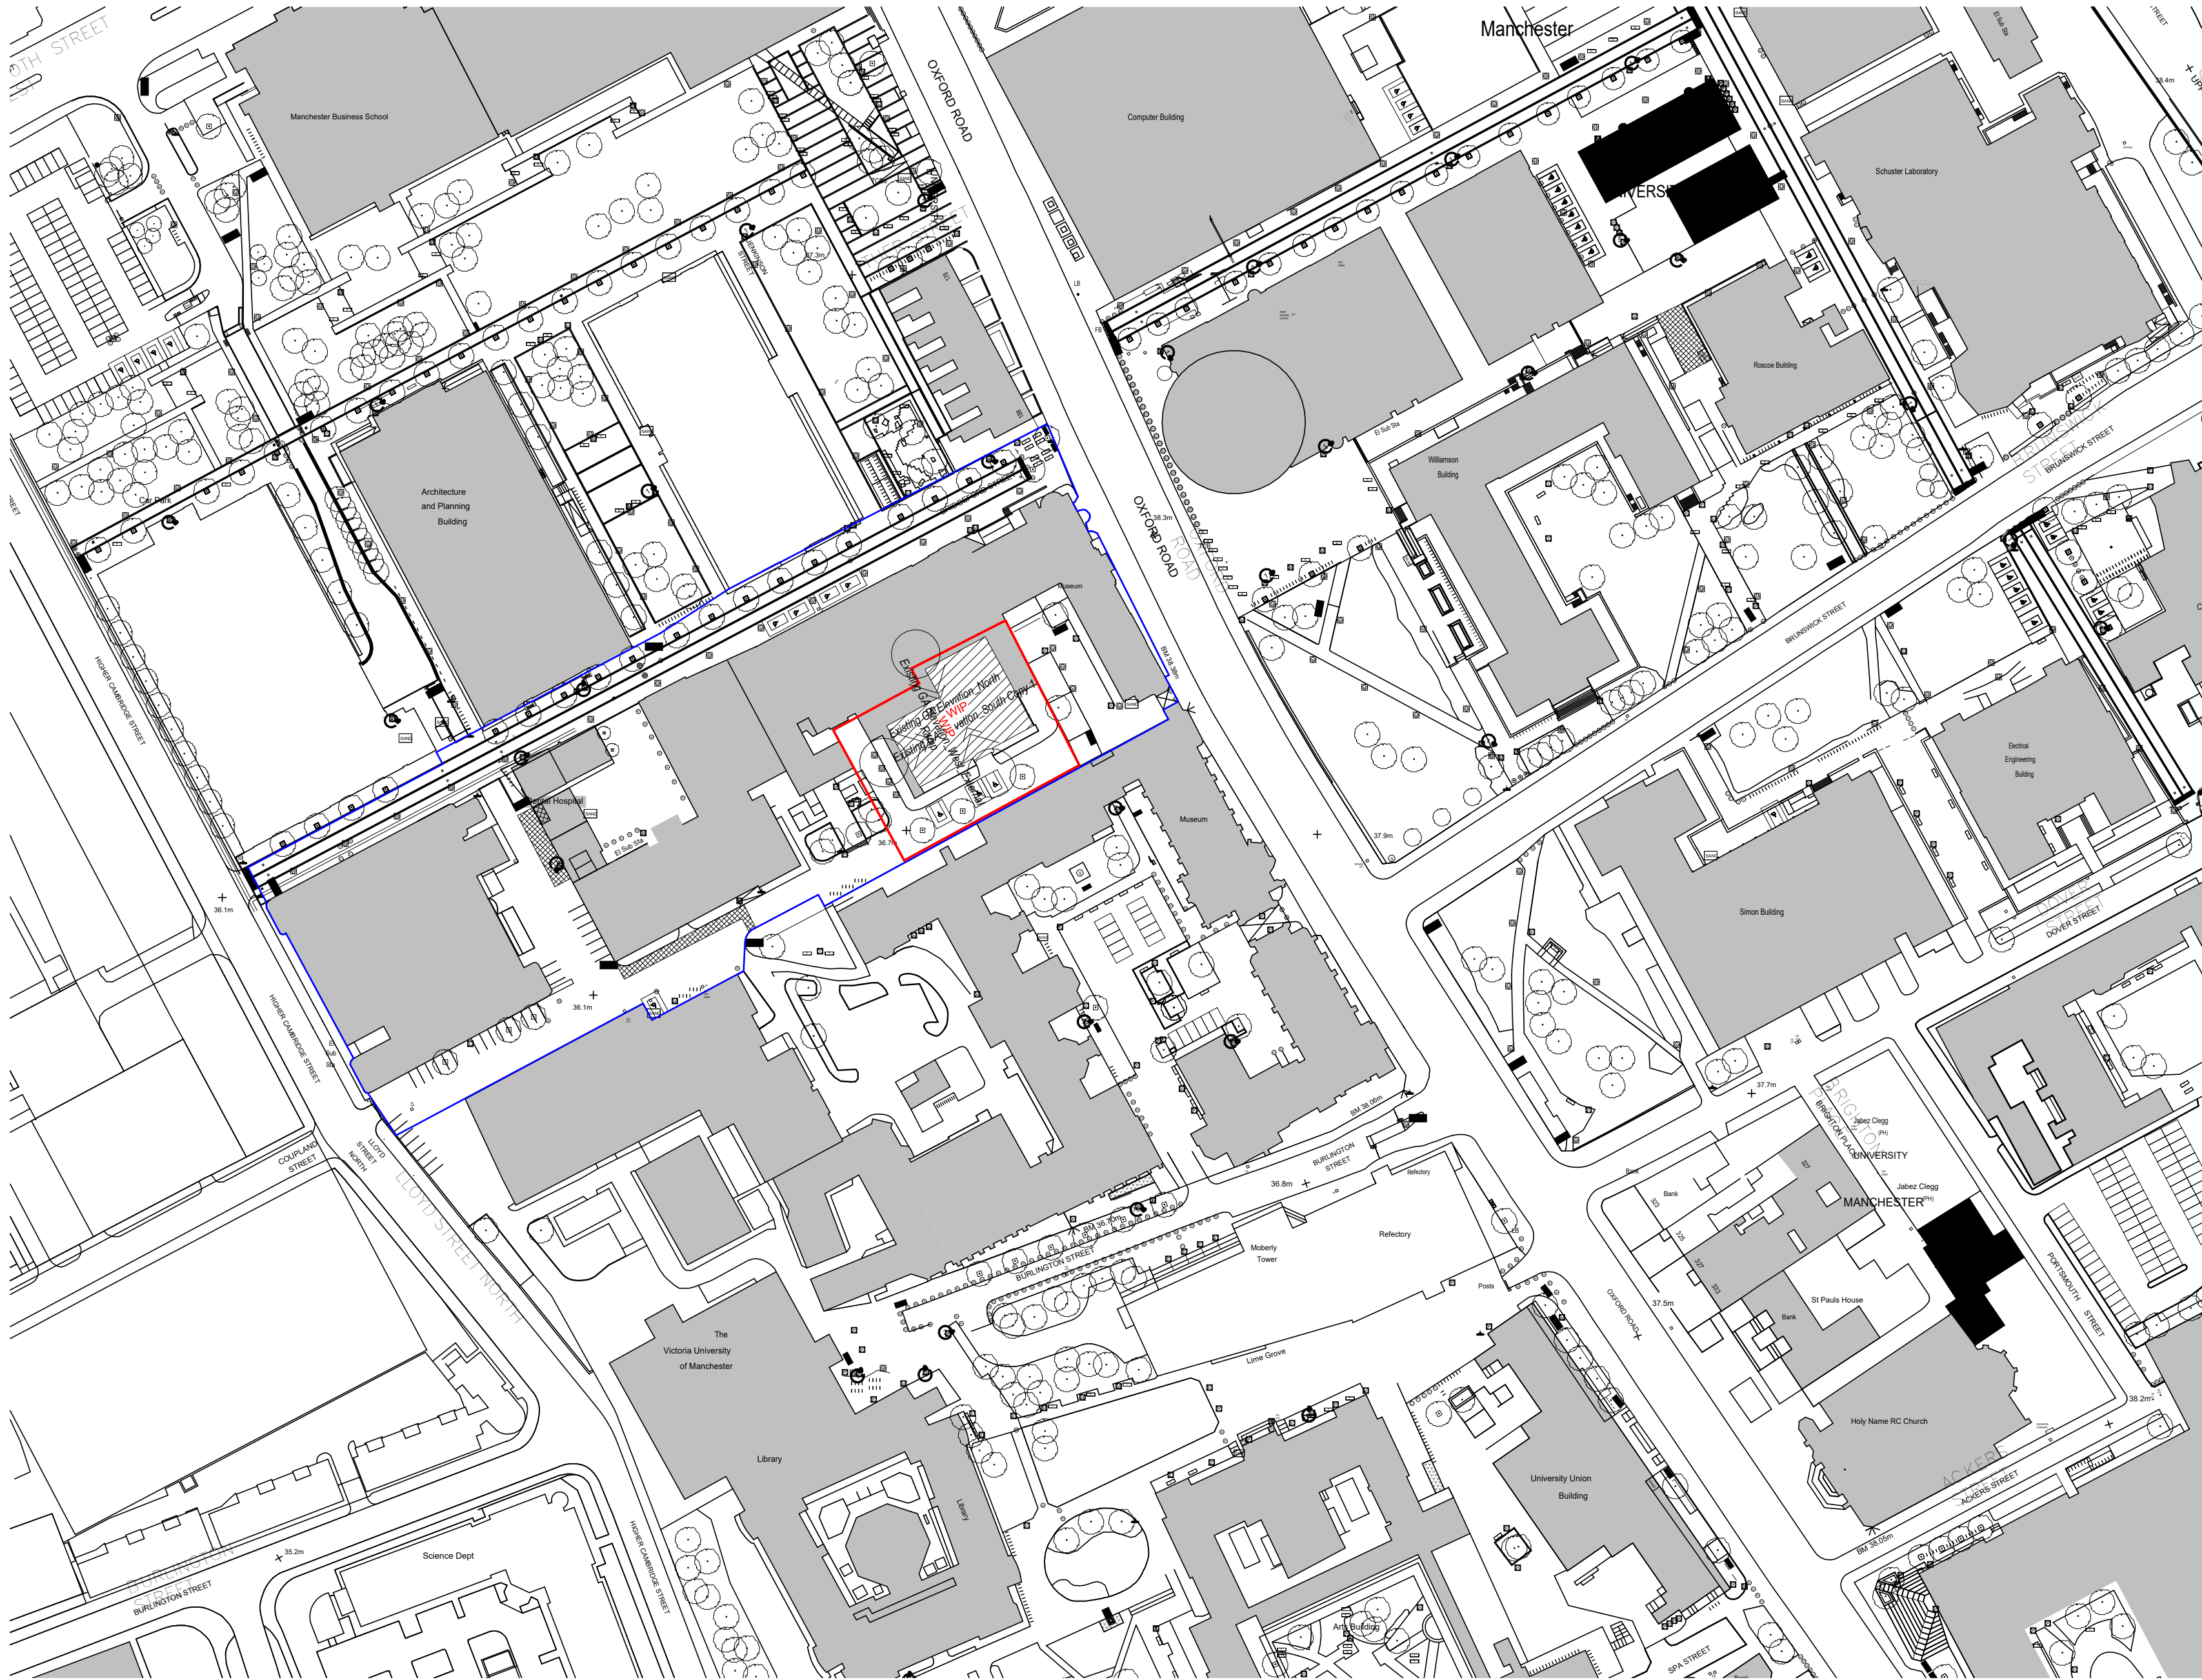

Notes:

- This drawing is copyright.
- Do not scale dimensions from this drawing.
- This drawing is to be read in conjunction with all other relevant drawings.
- All discrepancies on this drawing are to be reported to the architect.
- Do not modify any element of this drawing.
- Use drawing only for purpose(s) issued.
- This drawing may contain colour.

North Point

Scale Bar

0 12.5m 37.5m 62.5m

Scale: 1:1250

Key Plan

The following external model files are included within this drawing:

P5	2023/12/01	Listed Building Consent Submission.	AB	RM
P4	2023/10/06	Stage 4 Issue for Costing	AB	RM
P3	2023/09/29	Drawing updated following conservation consultant comments.	AB	RM
P2	2023/09/07	Drawings issued for LBC Demolition Application	AB	RM
P1	2023/07/28	Site Plan issued to Heritage consultant	AB	RM
Rev	Date	Revision Notes	Drawn	Review



Project

Rutherford Building

Drawing Title

Site Plan

Job Number	Date	Security Classification	Drawn By
141532	19.05.23		AB
Scale@A2	Purpose		Reviewed By
1 : 1250	LISTED BUILDING CONSENT		RM
Drawing Number			Revision
0005-RBUM-ARC-XX-ZZ-DR-A-0005			P5