


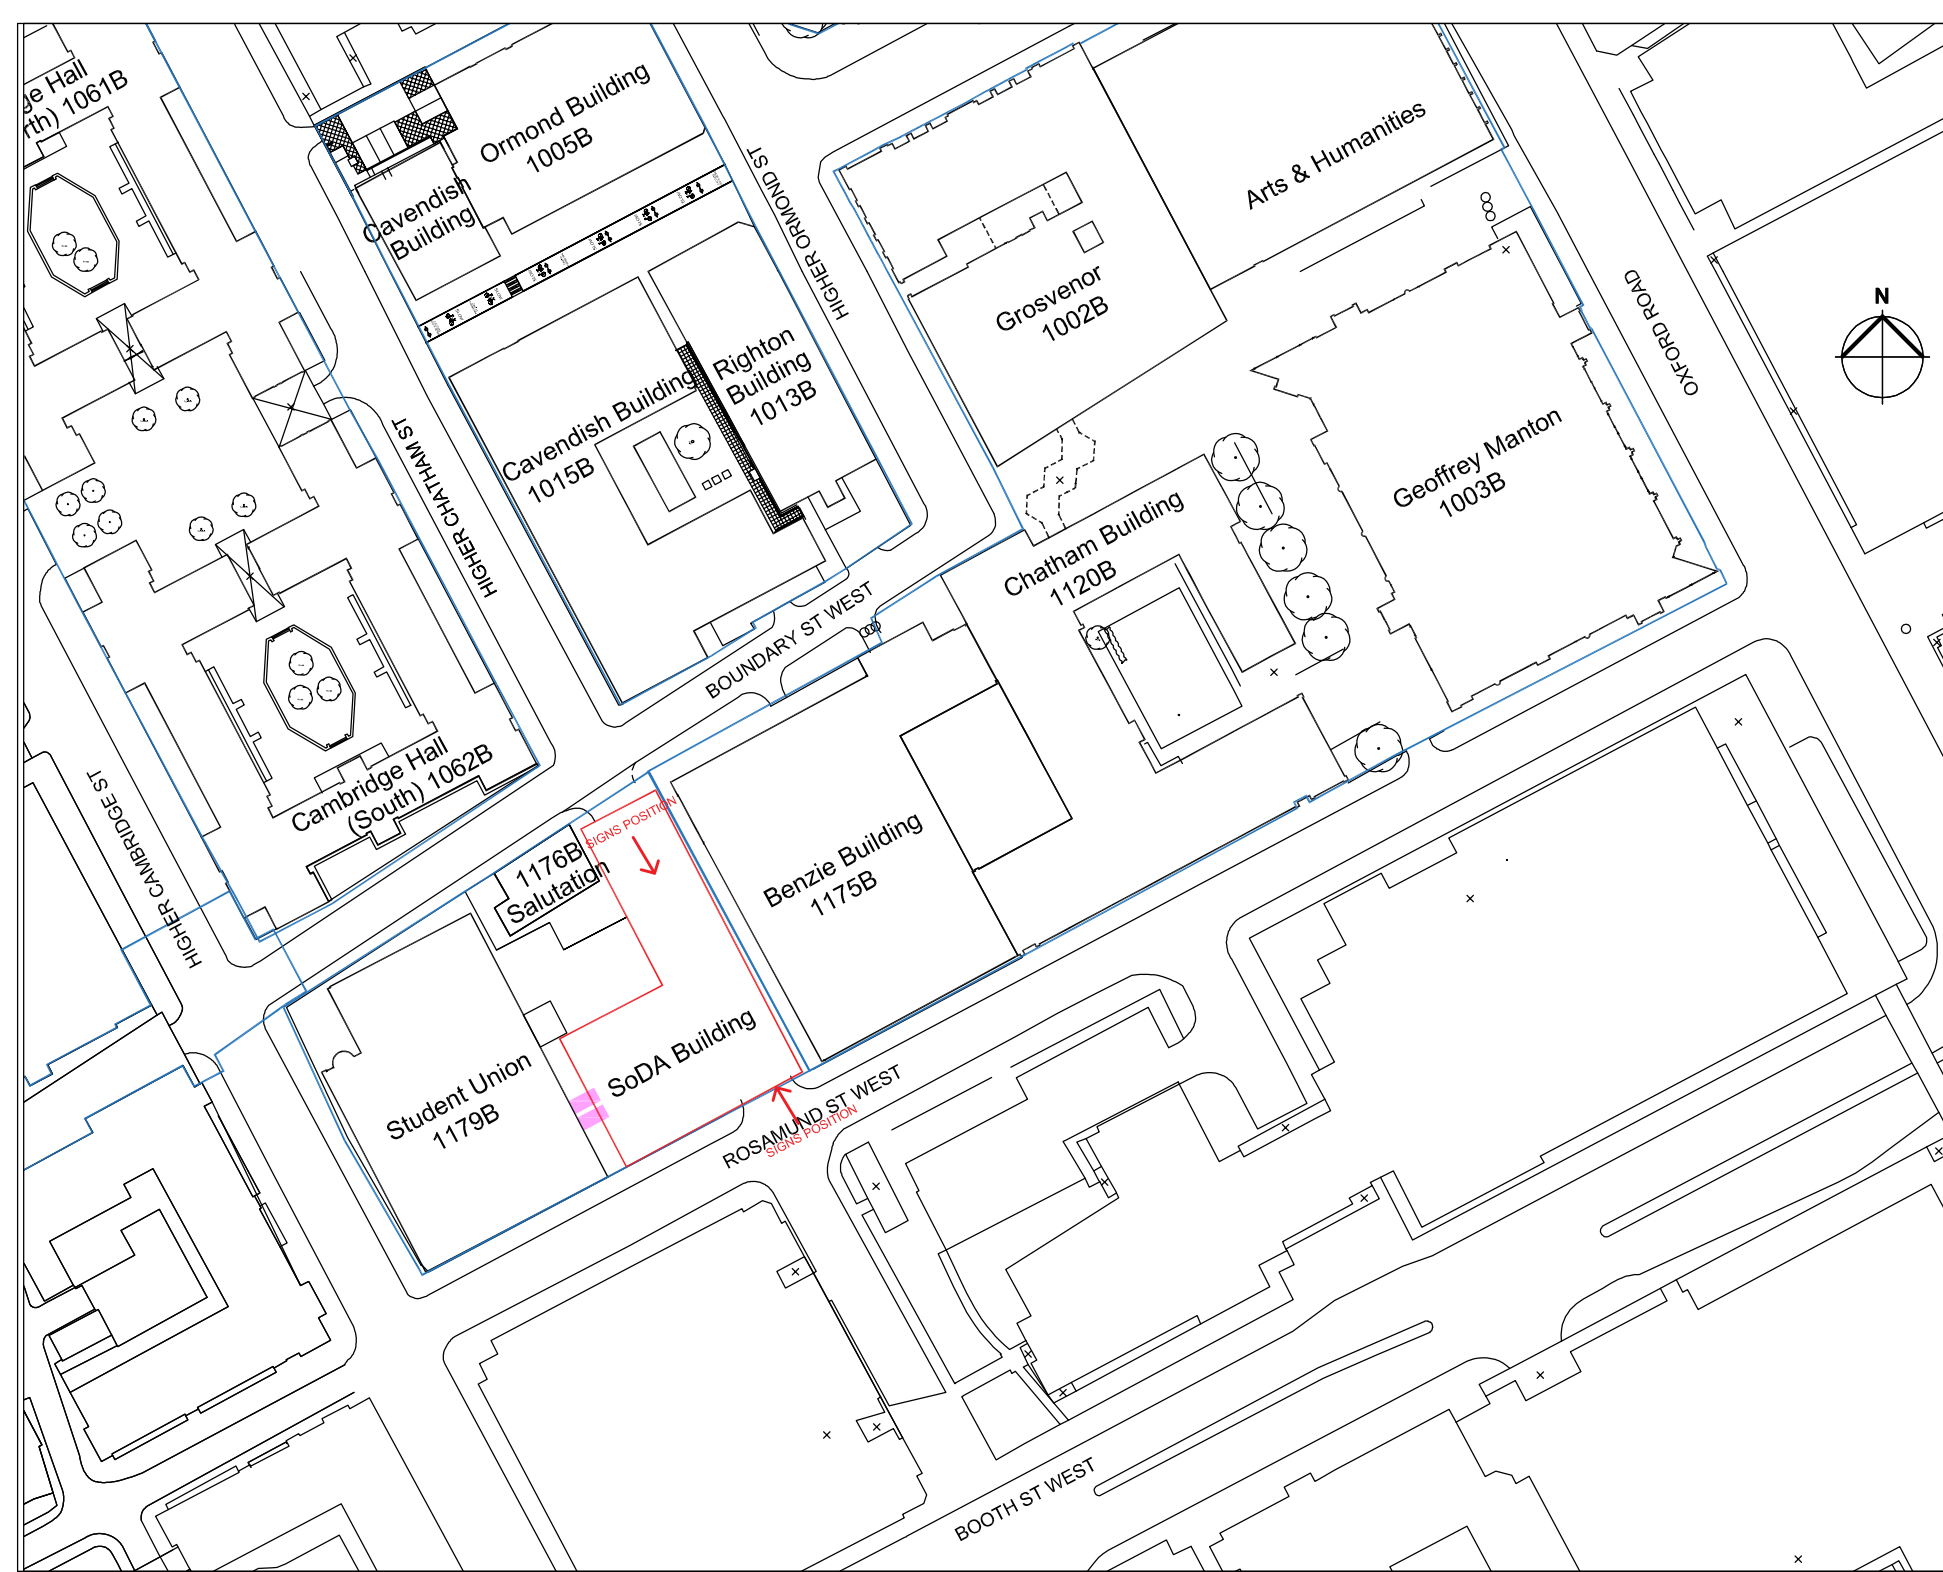

0 50
PAPER SCALE CHECK (mm)

CDM RESIDUAL RISK INFORMATION (P4880)

In addition to the hazards / risks normally associated with the types of work detailed on this drawing, note the following:-

CONSTRUCTION

MAINTENANCE / CLEANING

DEMOLITION / RECONSTRUCTION

All measures for all works shall be carried out to a competent contractor working, where appropriate, to and in accordance with the relevant standards.

A - Planning Issue

AB KMD Nov 23

Revision

Drawn

Checked

Date

Project Status

PLANNING

This Information, whether drawn or as a data file, is copyright and issued strictly for use on the project for which it is provided

Project Name

MMU
School of Digital Arts
BUILDING ENTRANCE
SIGNAGE

Drawing Title

SIGN LOCATION
PLAN

Drawn

Date

Checked

Scale

AB

Nov 23

KMD

1:1250 @ A4

Manufacturer:
5th Floor
21 Oak Street
Kendal LA 9 7DY
+44 (0)1524 831 7300
Northampton
Rushy Park
Southampton SO10 1PY
+44 (0)23 8041 1900
www.fdgdesign.com

FDG
fairhursts design group

Job No.

Drawing No.

Revision

E22-112

08-161


A




North Elevation
1:200 @A1



Replaced sign

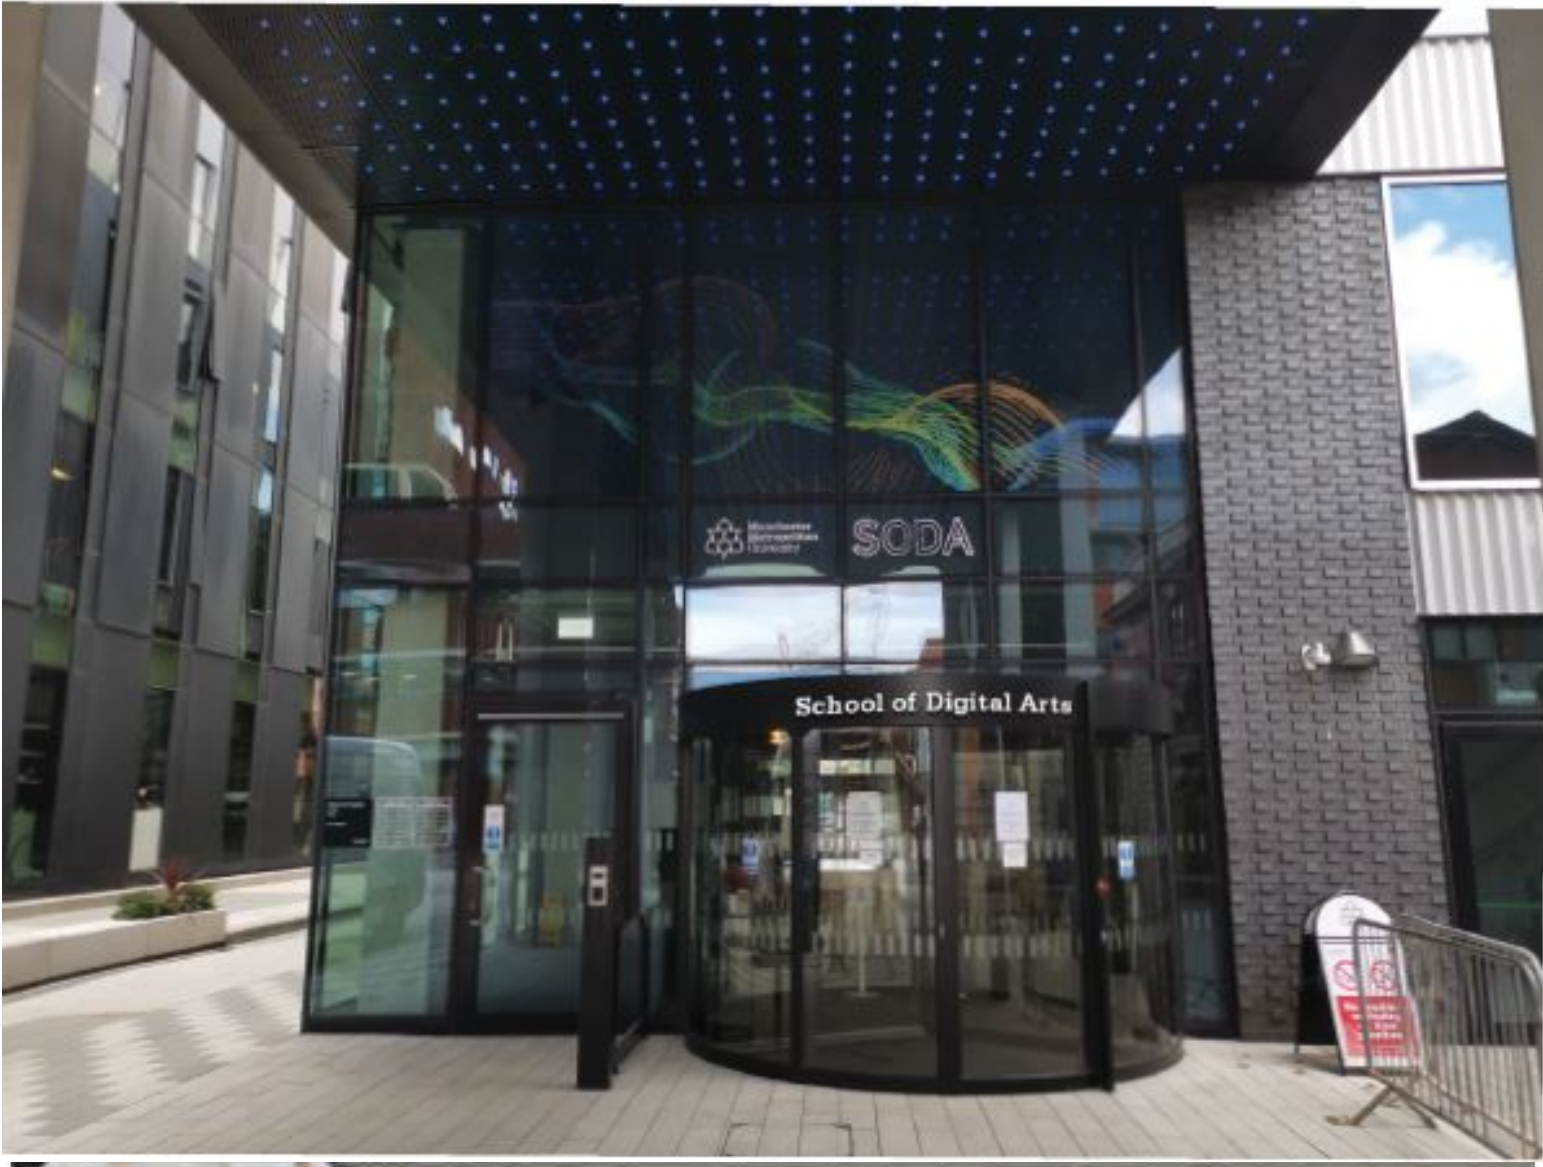


New sign installed Proposal

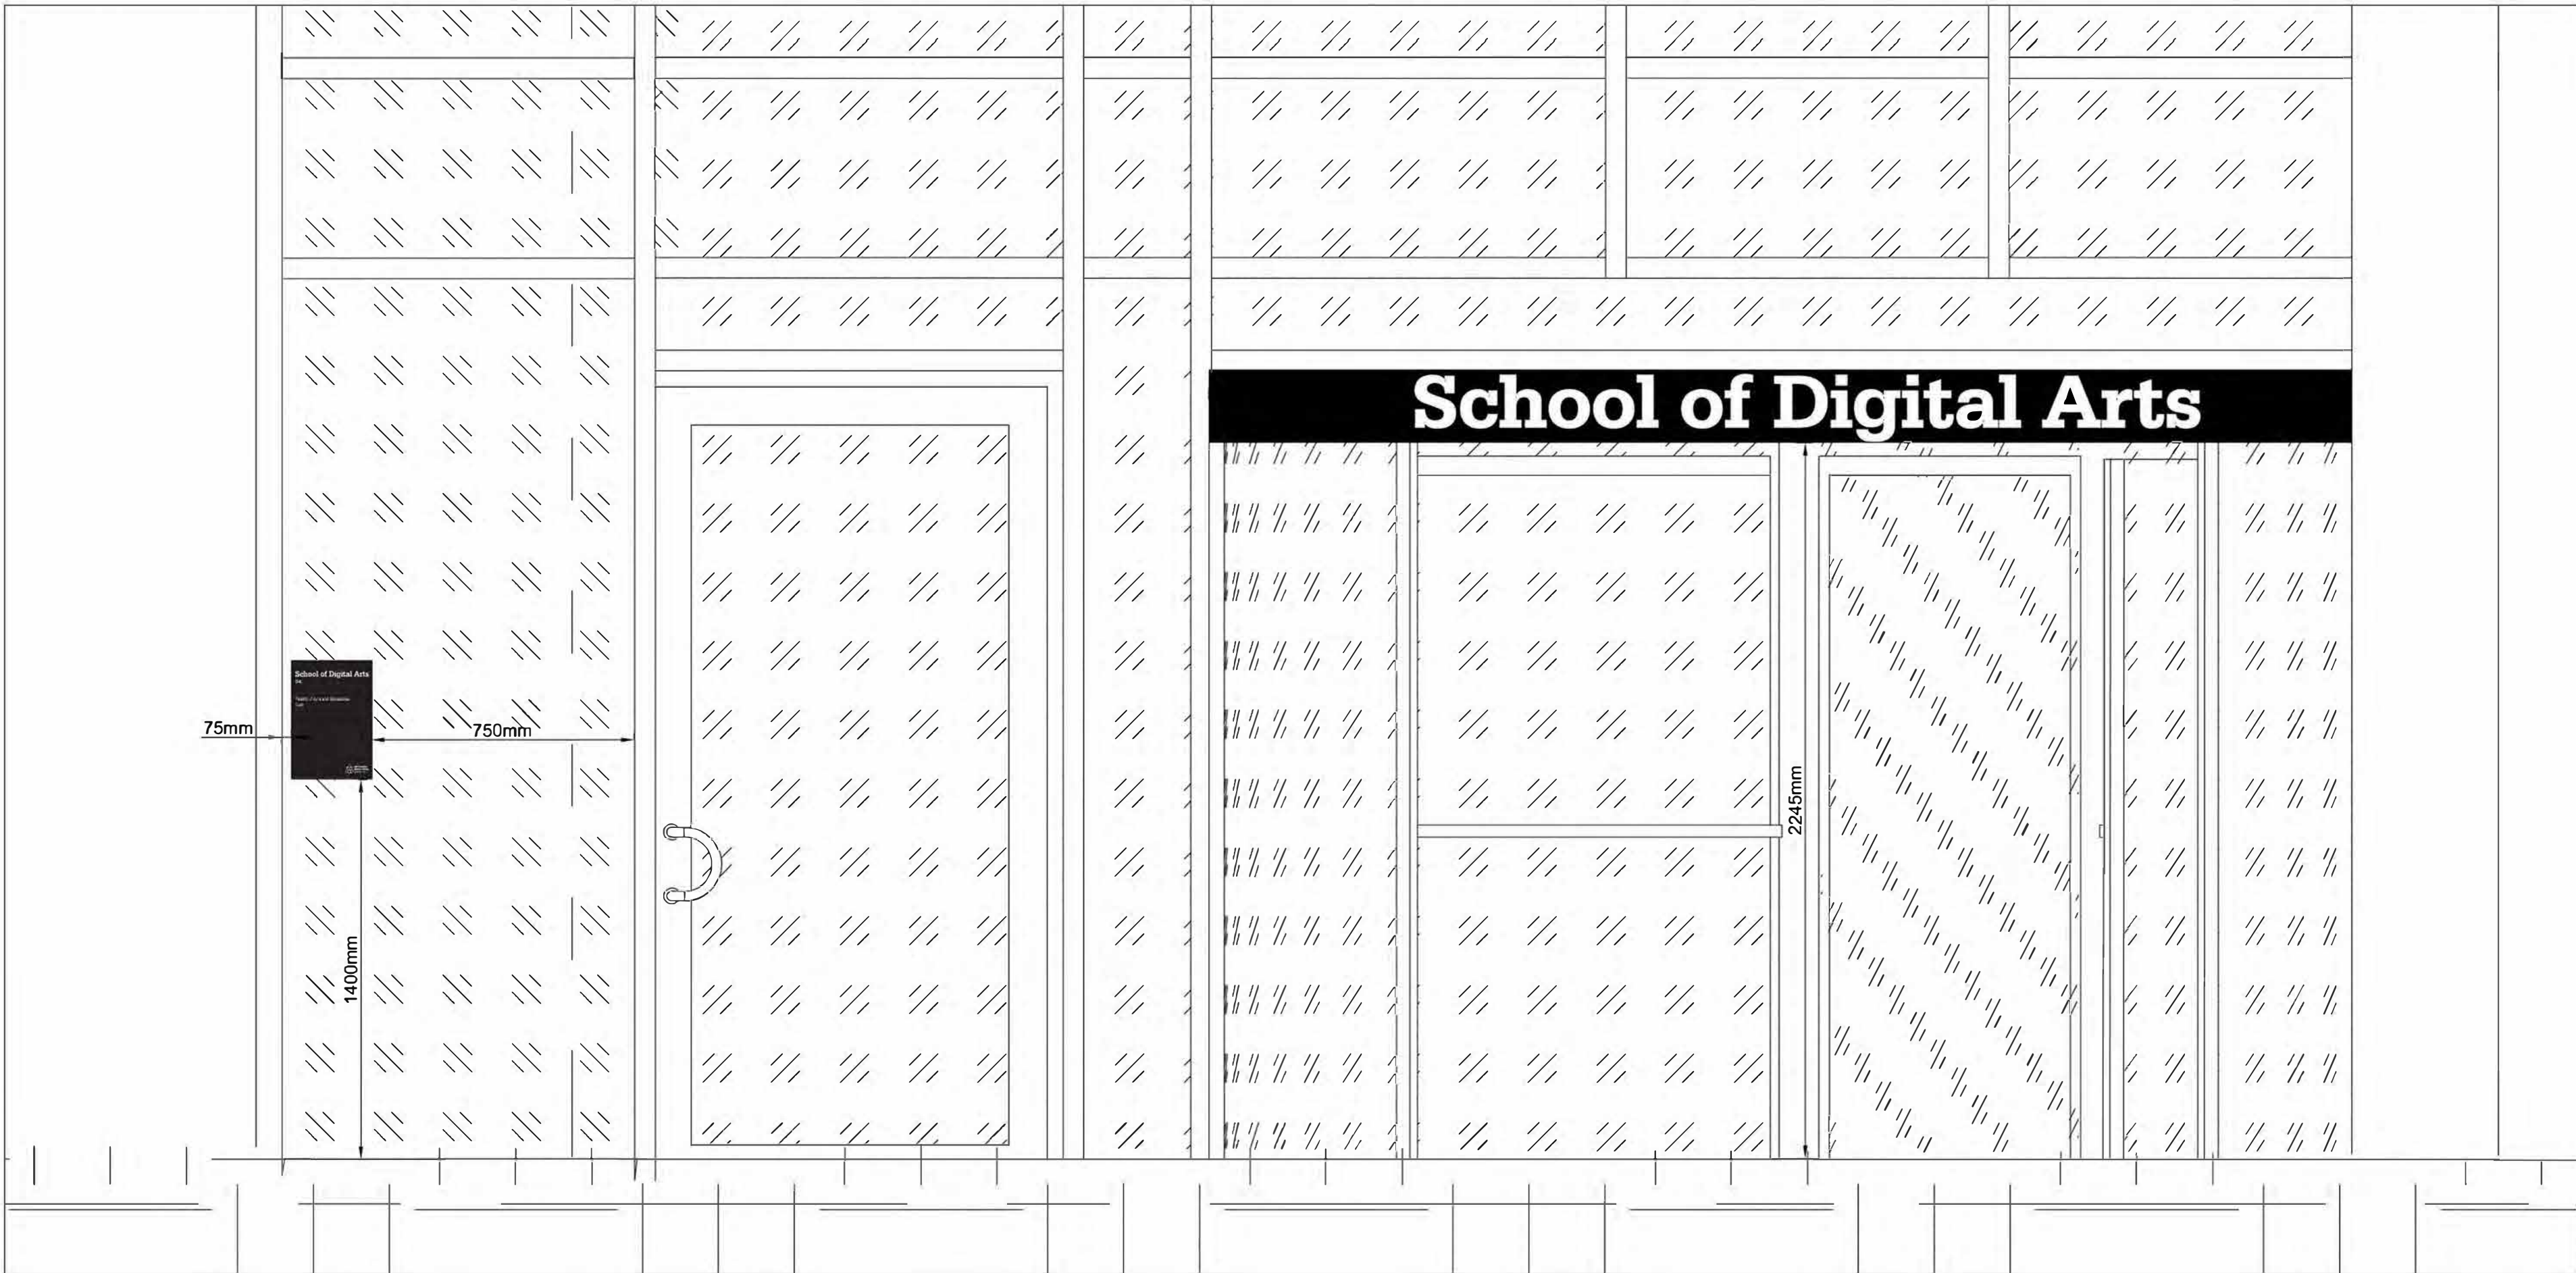

Enlarged Elevation
NTS

0PAPER SCALE CHECK (mm)50			
CDM RESIDUAL RISK INFORMATION (HASBox)			
In addition to the hazards / risks normally associated with the types of work detailed on this drawing, note the following:-			
CONSTRUCTION			
-			
-			
-			
MAINTENANCE / CLEANING			
-			
-			
-			
DEMOLITION / DECOMMISSIONING			
-			
-			
A			
It is assumed that all works will be carried out by a competent contractor working, where appropriate, to and approved method statement.			
A - Planning Issue			
AB KMD Nov 23			
Revision	Drwn	Chk'd	Date
Project Status			
PLANNING			
This information, whether drawn or as a data file, is copyright and issued strictly for use on the project for which it is provided			
Project/Client			
MMU			
SCHOOL OF DIGITAL ARTS			
PROPOSED SIGNAGE			
-			
-			
Drawing Title			
PROPOSED SIGNAGE			
NORTH AND SOUTH			
ELEVATIONS			
Drawn	Date	Checked	Scale
ABM	Sep 23	CG	1:200/50 @ A1
Manchester: 5th Floor 51 Dale Street Manchester M1 1EY +44 (0)161 631 7300			
Southampton: Manor Park Mines Road Southampton SO43 7FY +44 (0)23 8081 7900 www.fairhursts.com			
FDG fairhursts design group			
Job No.	Drawing No.	Revision	
E22-112	08-162	A	

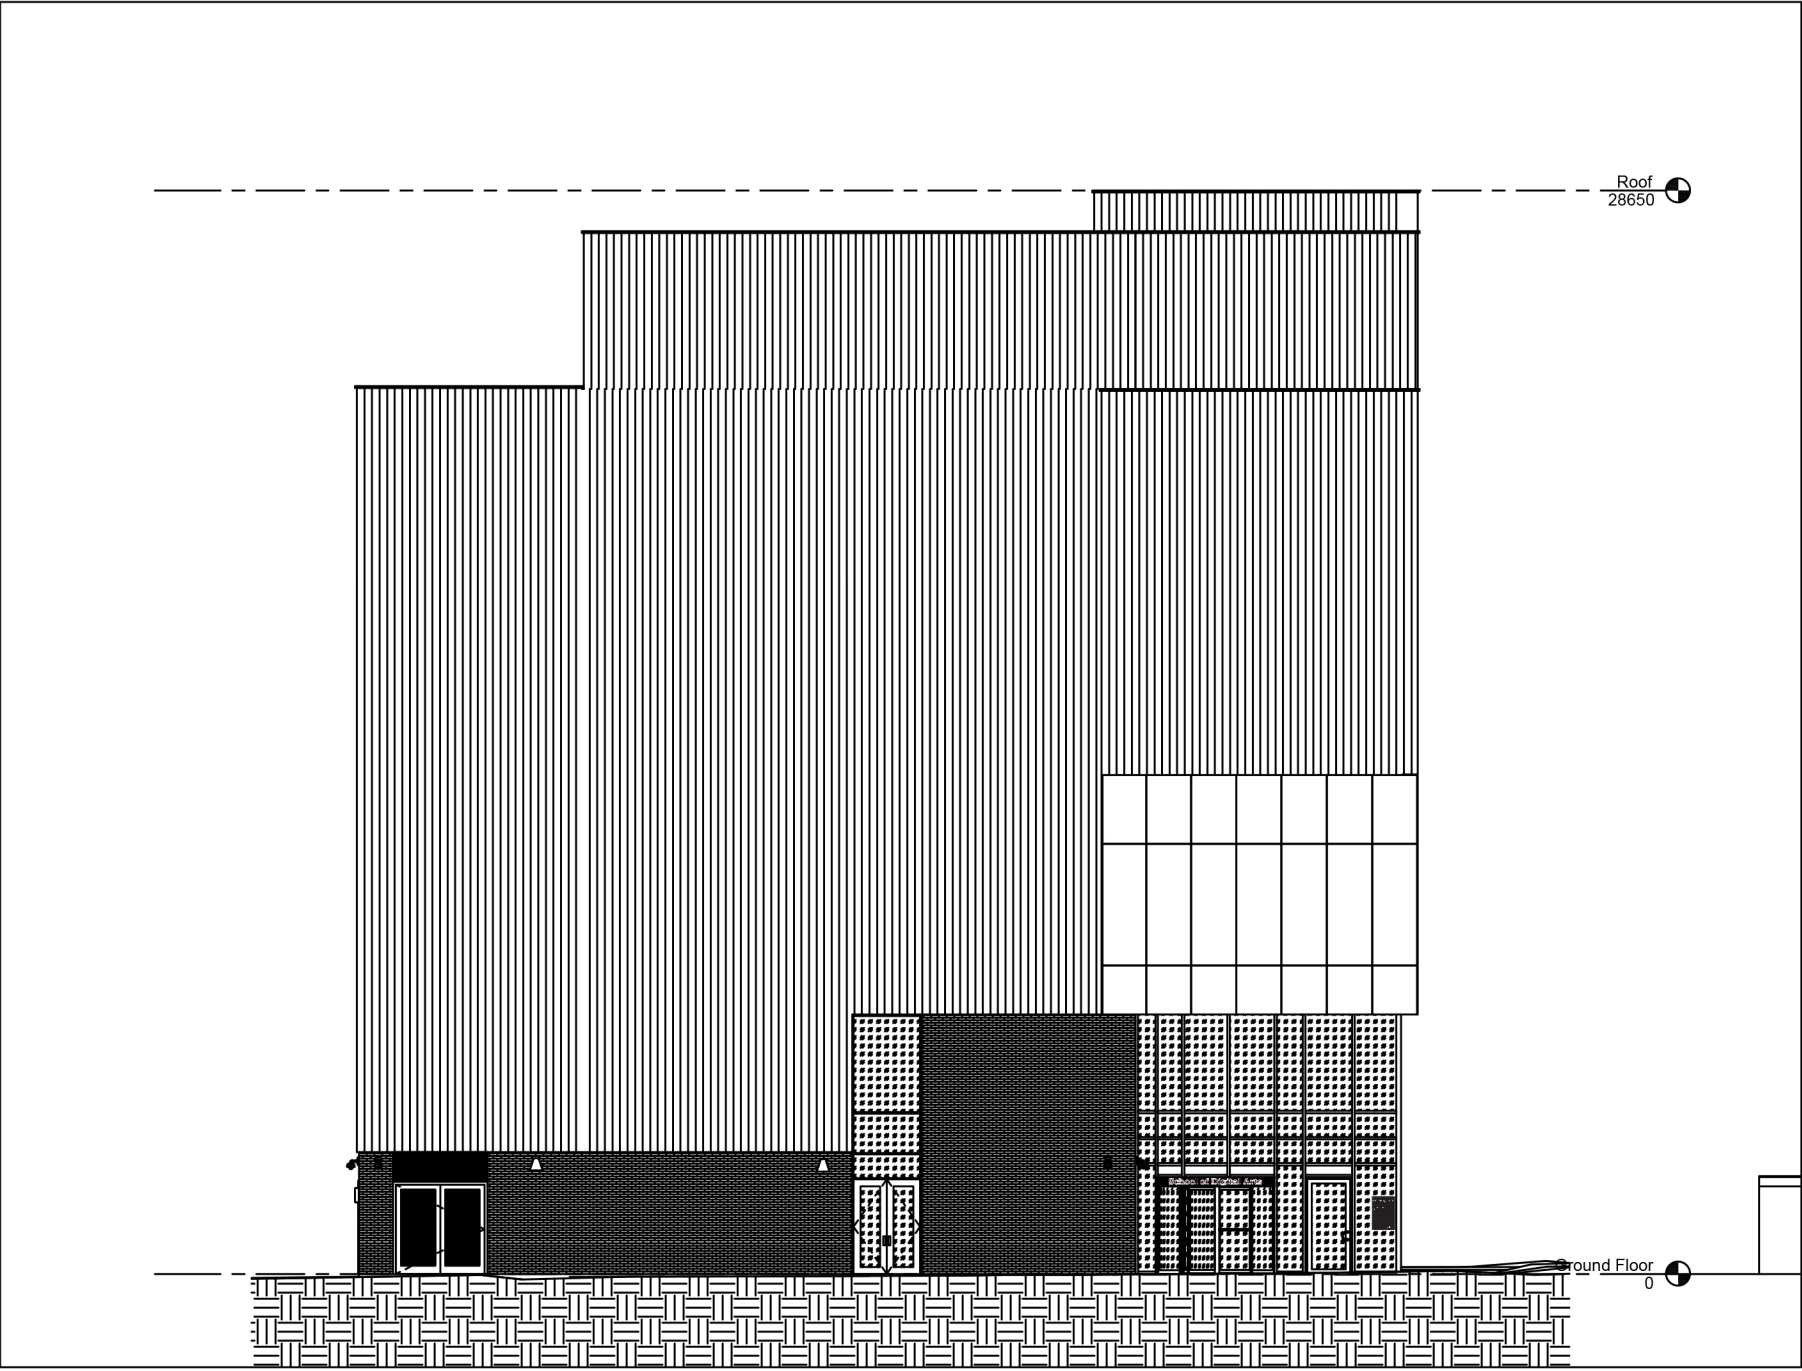


① South Elevation
1 : 200 @A1




Replaced no sign



New sign installed

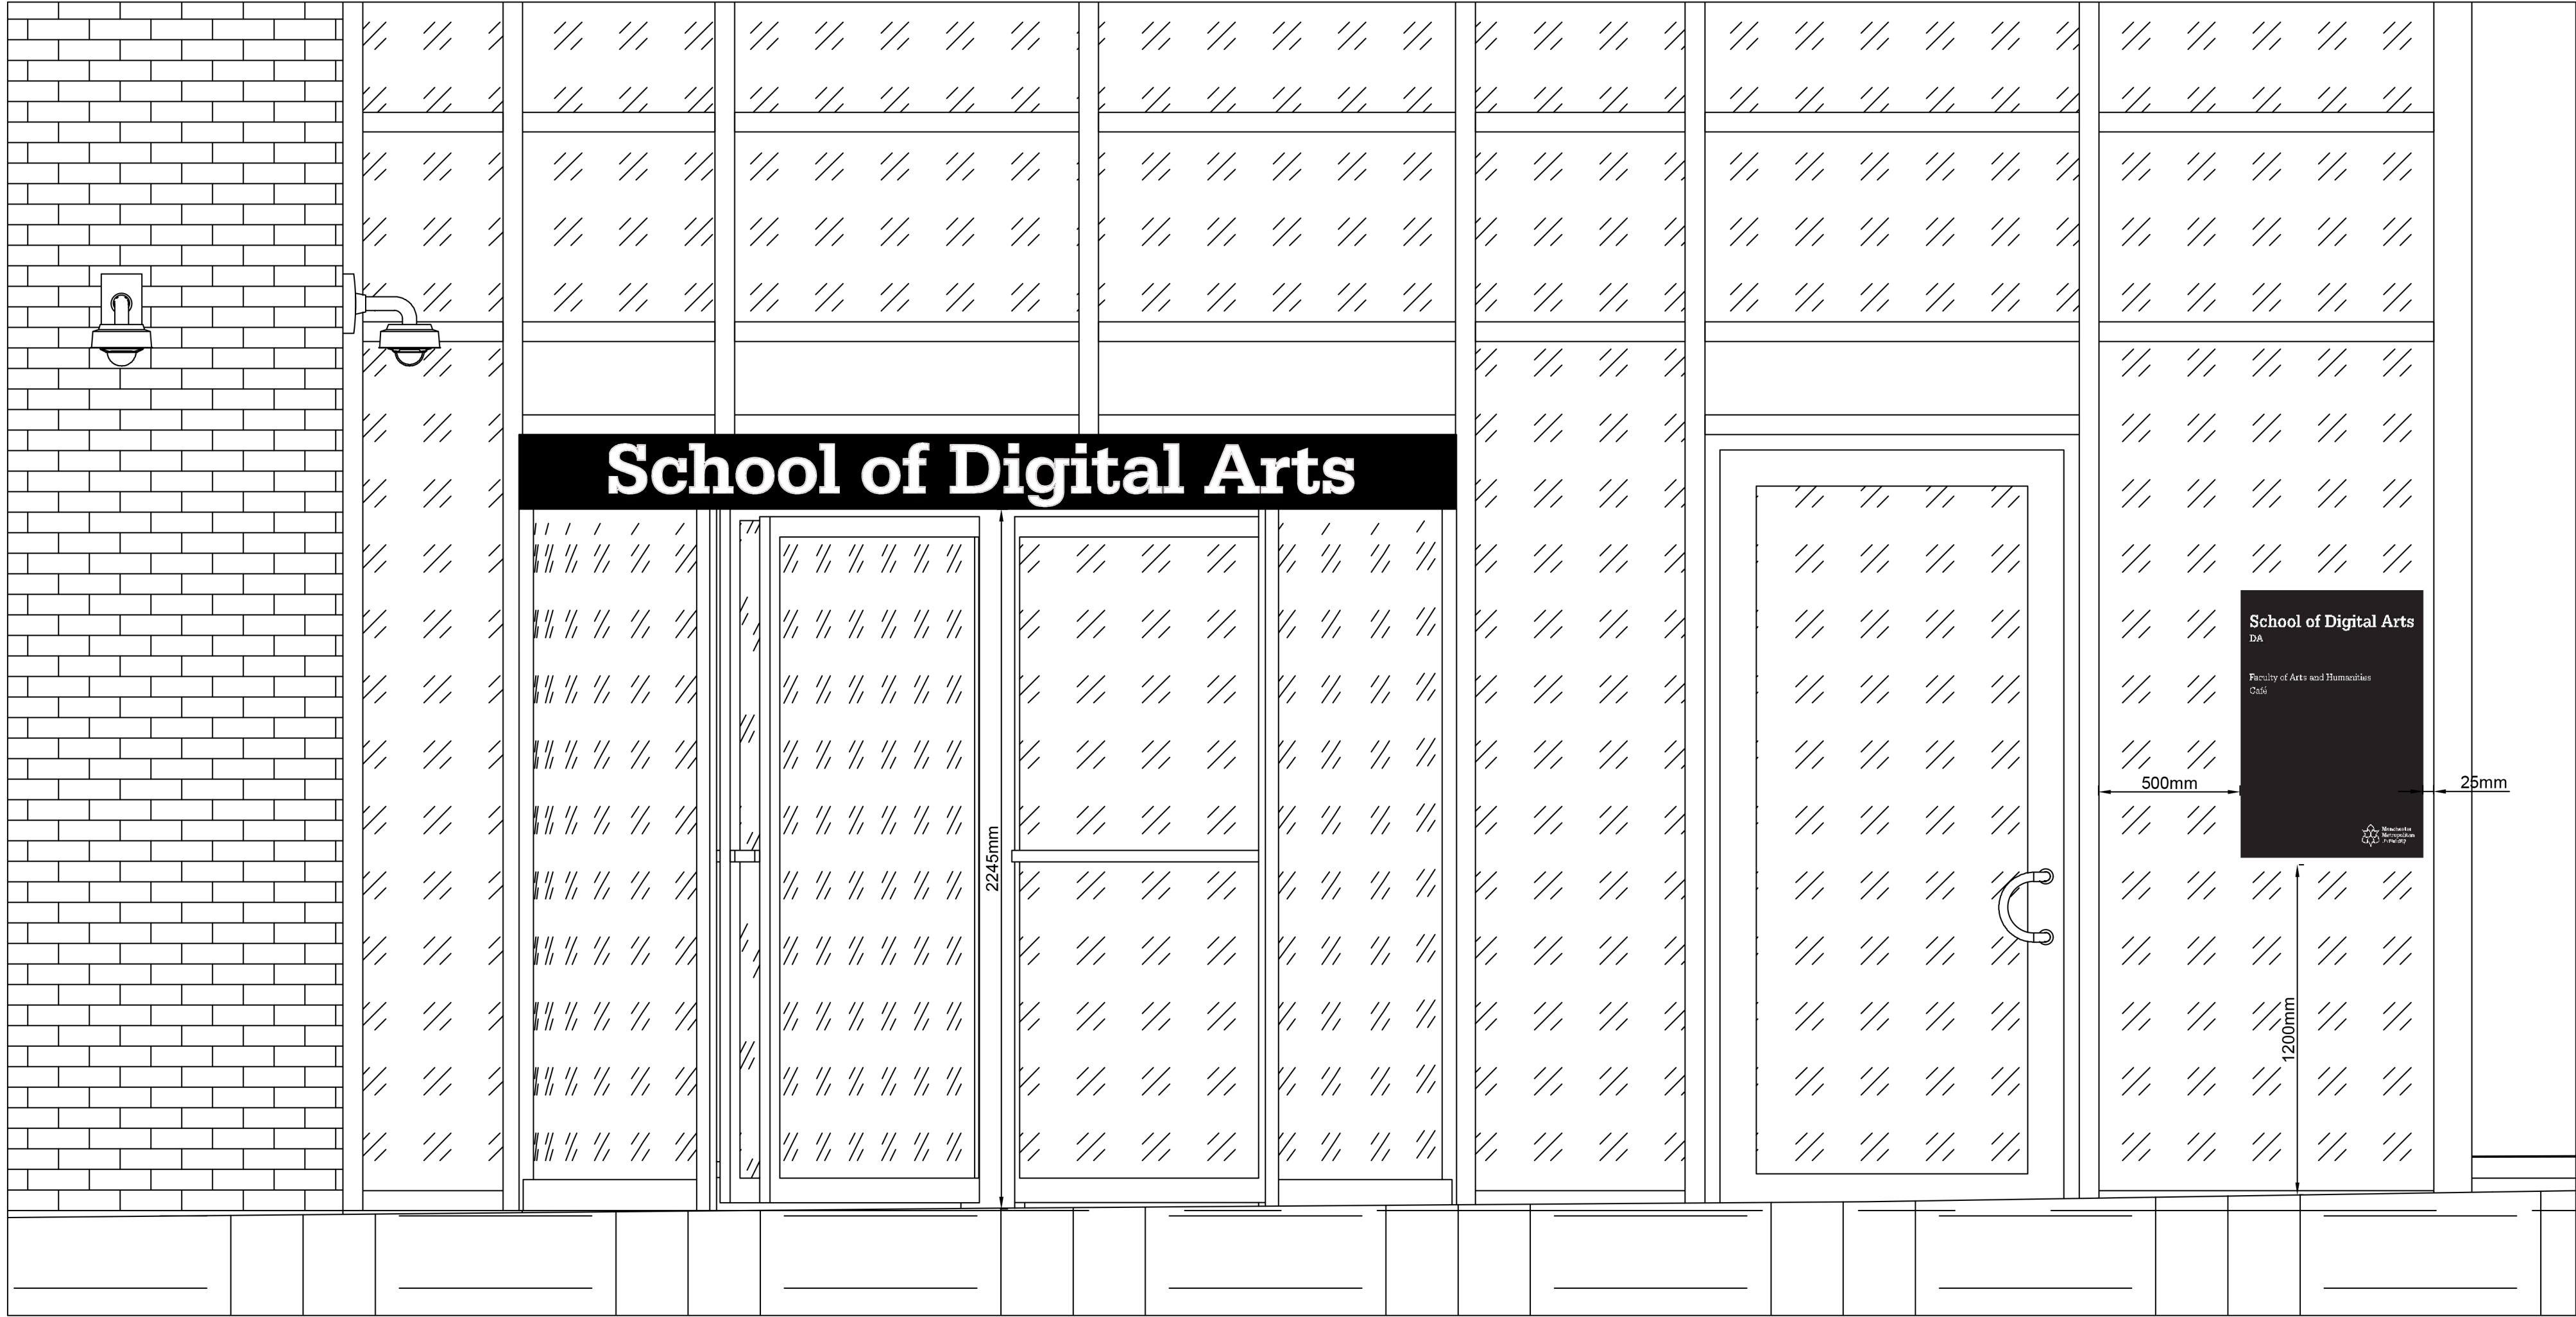

② Enlarged Elevation
NTS

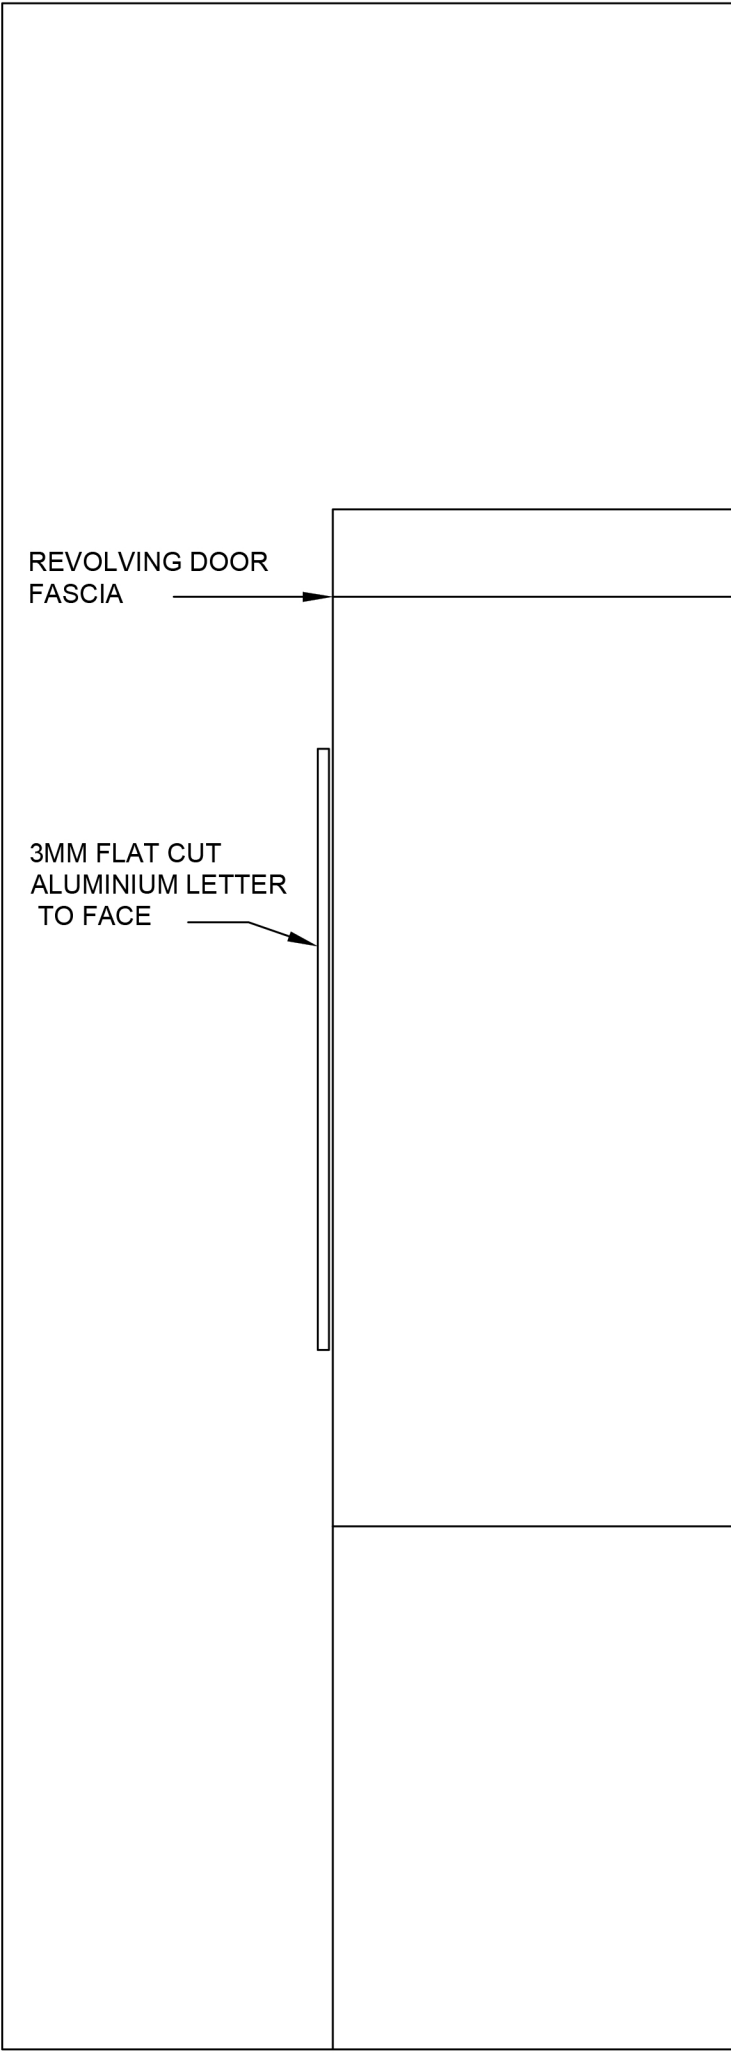

③ Sketch Section Face Fixed Letters
1:2

0	PAPER SCALE CHECK (mm)	50
CDM RESIDUAL RISK INFORMATION (HASBox)		
In addition to the hazards / risks normally associated with the types of work detailed on this drawing, note the following:-		
CONSTRUCTION		
-		
-		
-		
MAINTENANCE / CLEANING		
-		
-		
-		
DEMOLITION / DECOMMISSIONING		
-		
-		
A		
It is assumed that all works will be carried out by a competent contractor working, where appropriate, to and approved method statement.		

B - Planning Issue	Section added	AB	KMD	Nov 23
A - Planning Issue		AB	KMD	Nov 23

Revision	Drwn	Chk'd	Date
Project Status			

PLANNING

This information, whether drawn or as a data file, is copyright and issued strictly for use on the project for which it is provided

Project/Client
MMU
SCHOOL OF DIGITAL ARTS
PROPOSED SIGNAGE
-
-

Drawing Title
PROPOSED SIGNAGE
NORTH AND SOUTH
ELEVATIONS

Drawn	Date	Checked	Scale
ABM	Sep 23	CG	1:200/50 @ A1

Manchester: 5th Floor 31 Dale Street Manchester M1 1EY +44 (0)161 831 7300 Southampton: Manor Park Minstead Southampton SO43 7FY +44 (0)23 8061 7900 www.fairhursts.com	Fairhursts design group
---	-------------------------

Job No.	Drawing No.	Revision
E22-112	08-163	B

Building Entrances Project - SODA



3mm Flat Cut Letter

170mm

School of Digital Arts

2575mm

Job No: 40062 **Width:** 2575mm

Item No: 1 **Height:** 220mm

Quantity: 2

Description: Individual 3mm flat cut aluminium (9016_Traffic White) letters applied to cladding 170mm high, Re; School of Digital Arts
Complete with double sided tape and an applimask template

Building Entrances Project - SODA

16mm

9mm

9mm

School of Digital Arts

DA

Faculty of Arts and Humanities
Café


30mm



280

375

50mm
returns

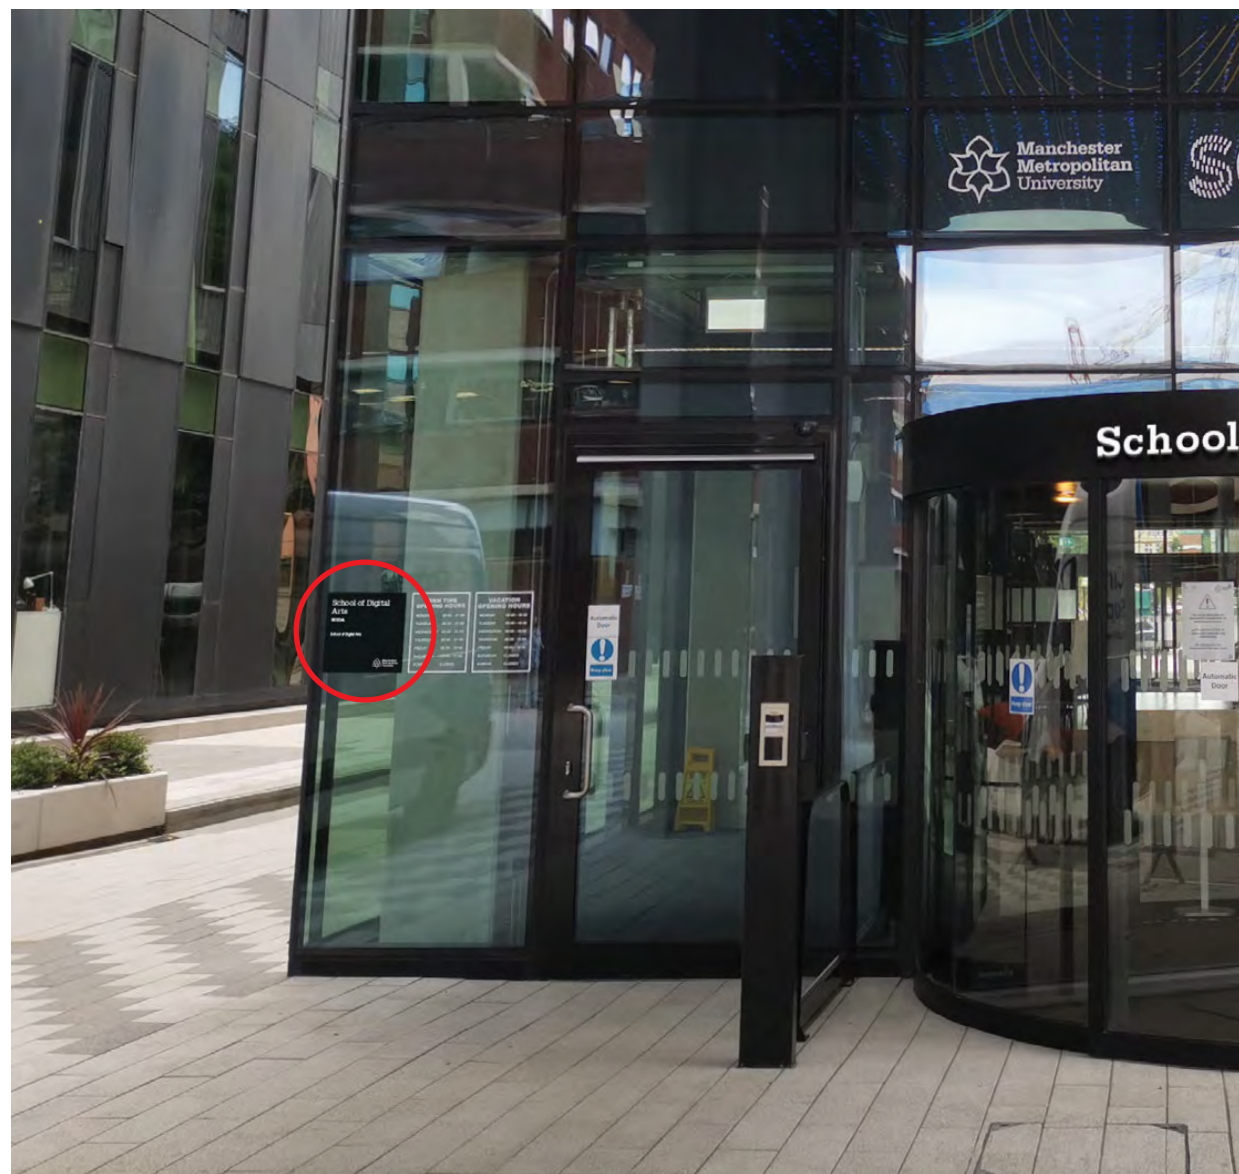

Job No: 40062 **Width:** 280mm

Item No: 2 **Height:** 375mm

Quantity: 1

Description: 2mm folded aluminium panel
280mm x 375mm x 50mm deep returns - In 1 Section
coated one standard RAL colour (9005_Jet Black) vinyl detail applied
2mm folded aluminium back tray to suit with rear glass tape applied
Metamark 7 series white vinyl applied.

Building Entrances Project - SODA

63mm

School of Digital Arts
DA

Faculty of Arts and Humanities
Café


65mm



600

750

50mm
returns

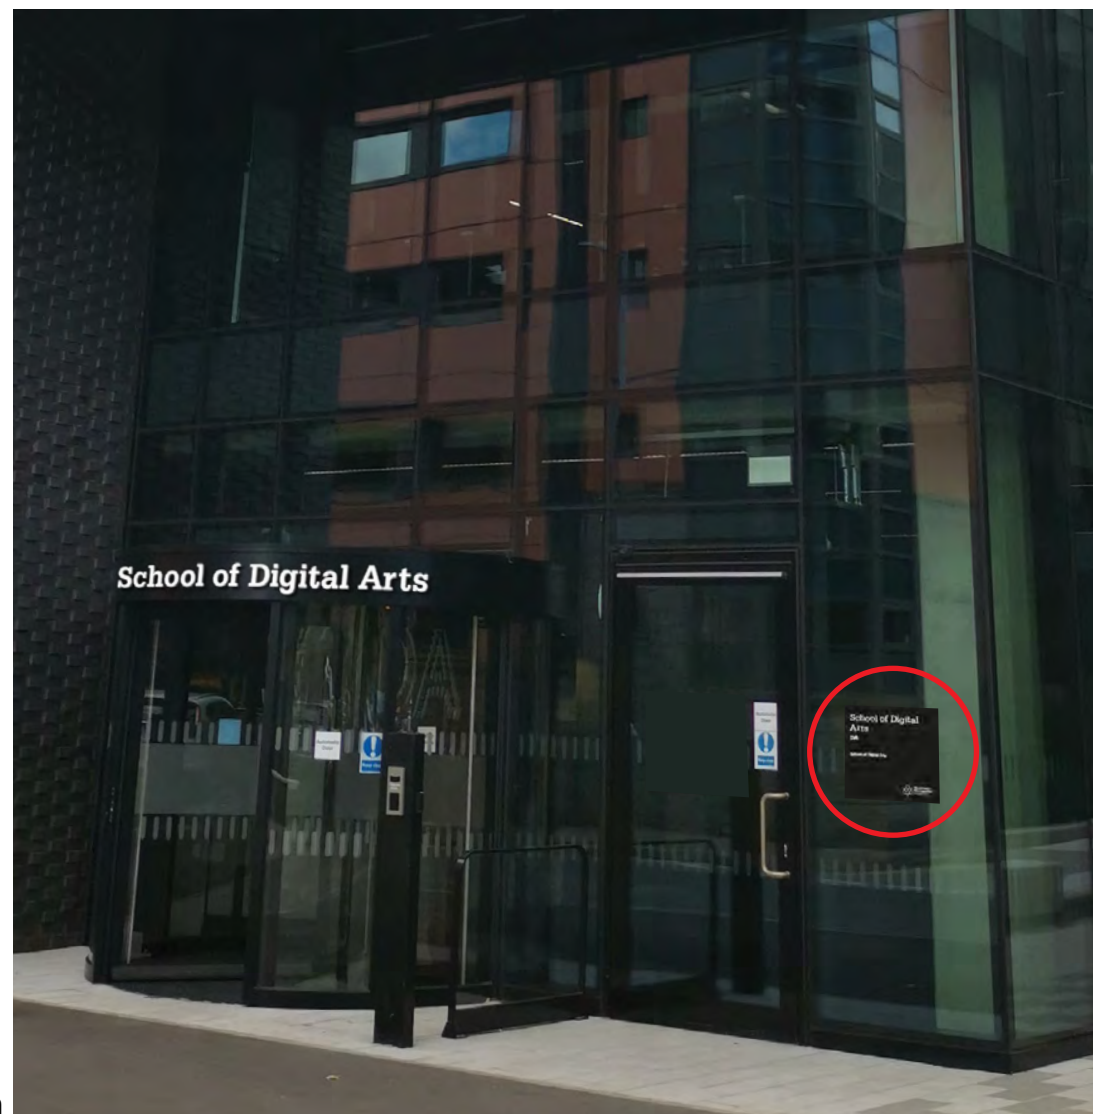

Job No: 40062 **Width:** 600mm

Item No: 3 **Height:** 750mm

Quantity: 1

Description: 2mm folded aluminium panel
600mm x 750mm x 50mm deep returns - In 1 Section
coated one standard RAL colour (9005_Jet Black) with metamark 7 series
white vinyl detail applied 2mm folded aluminium backtray to suit with rear
glass tape applied