




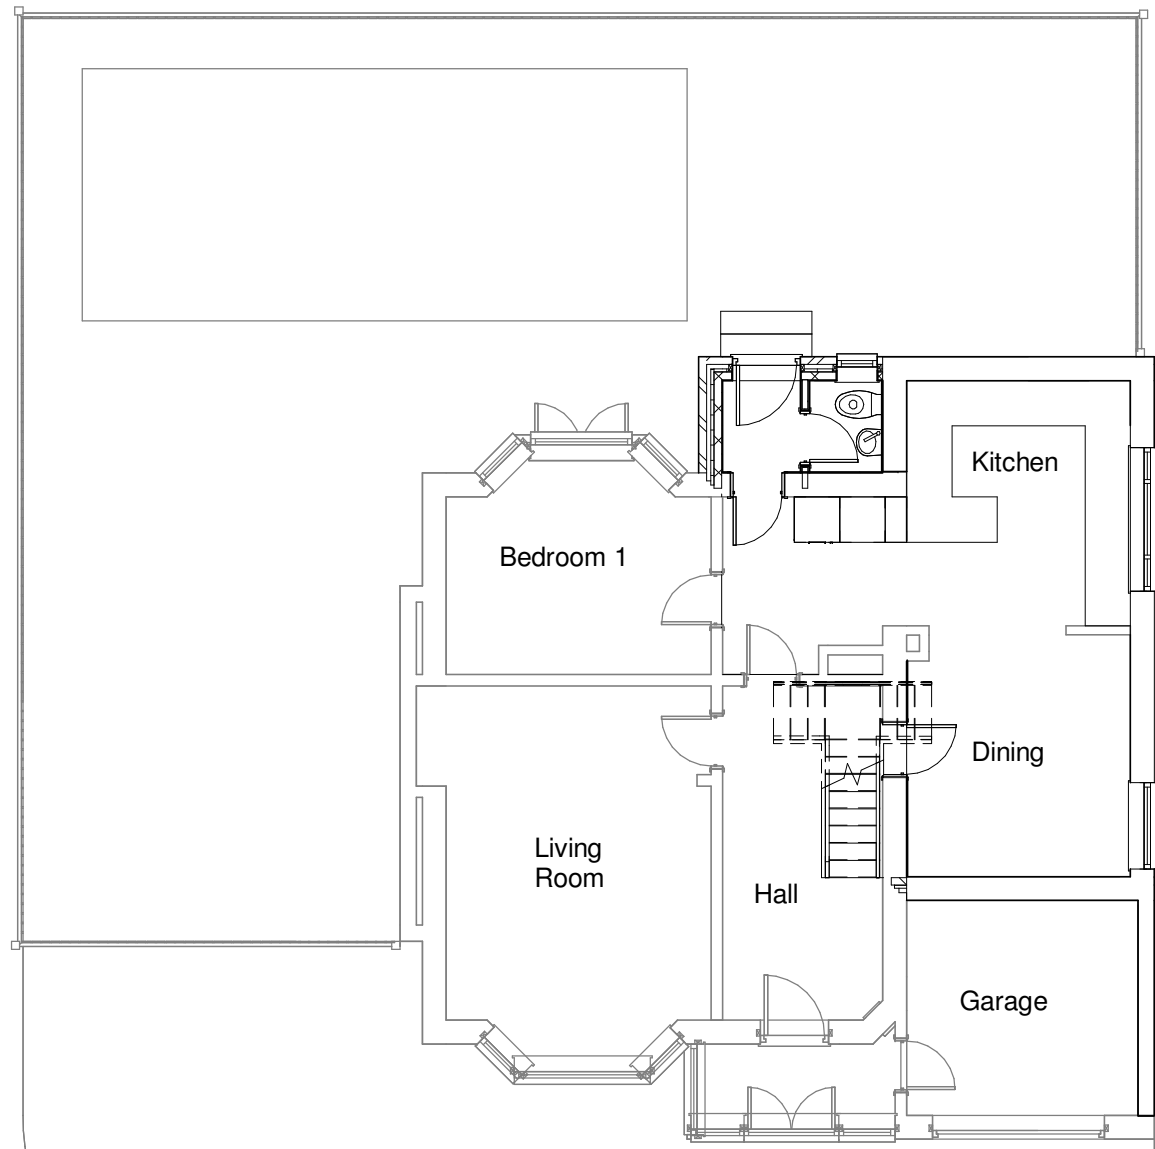


1 01 Proposed Ground Floor
1 : 100

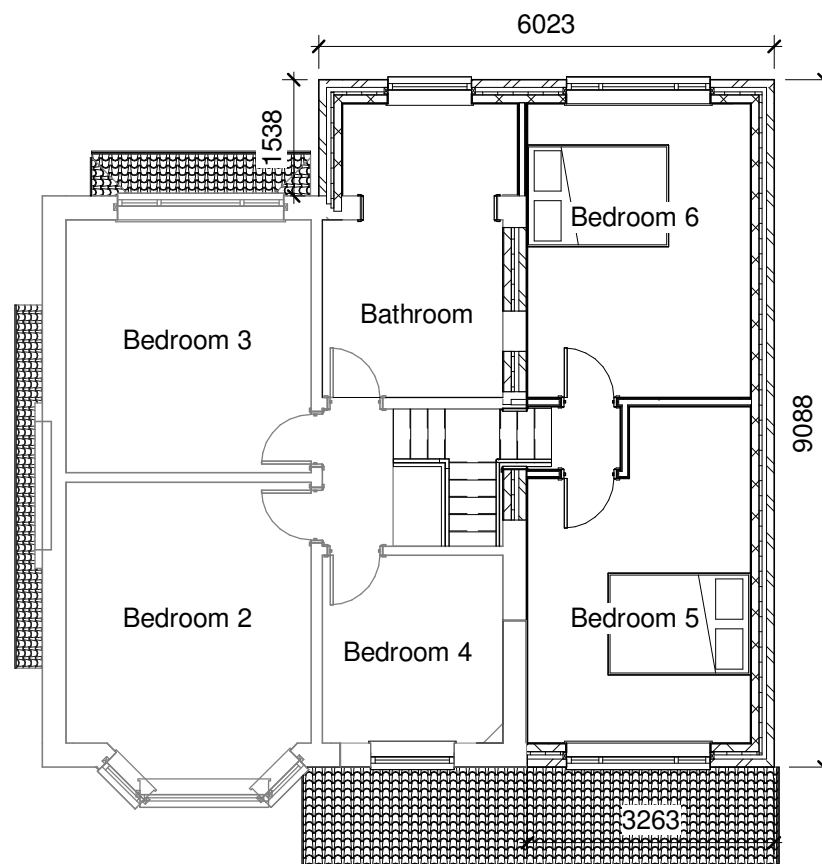


2 02 Proposed First Floor
1 : 100

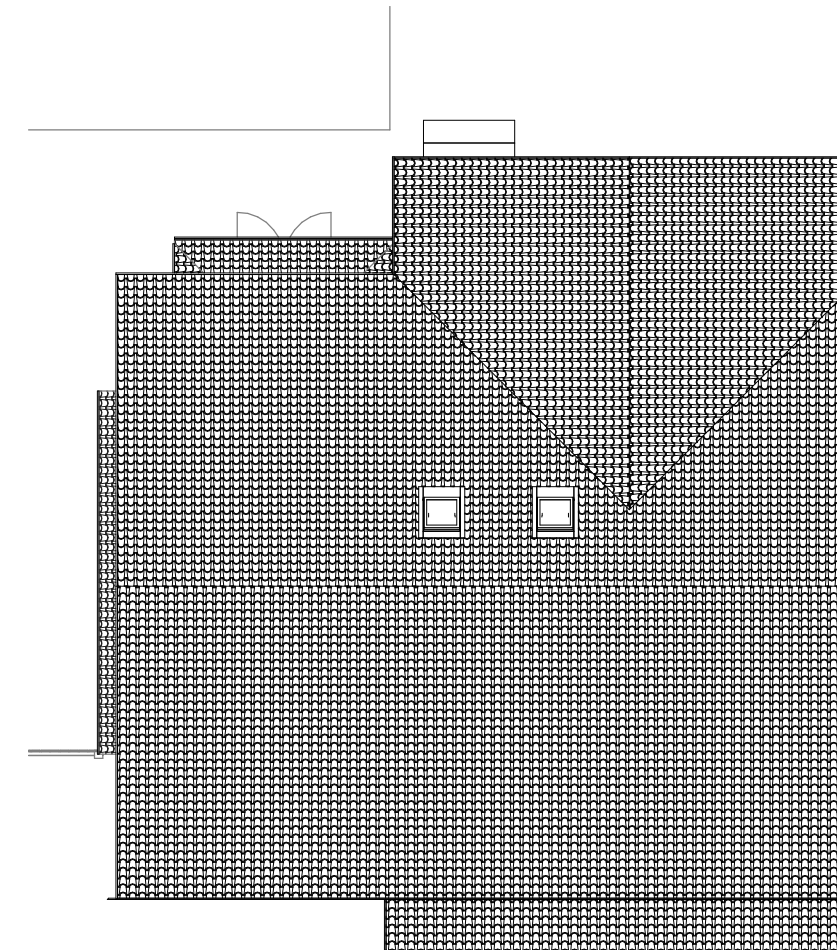


3 04 Proposed Roof Plan
1 : 100

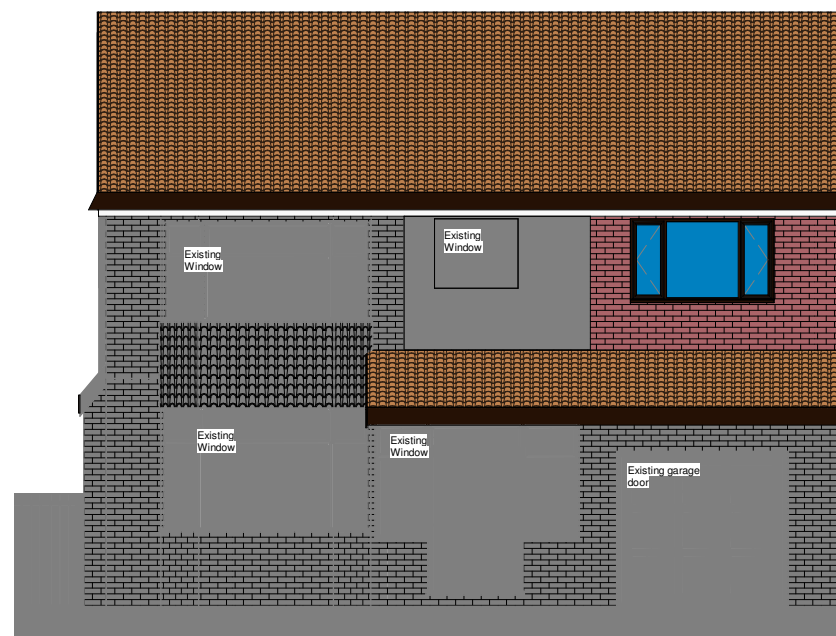


4 Proposed Front Elevation
1 : 100

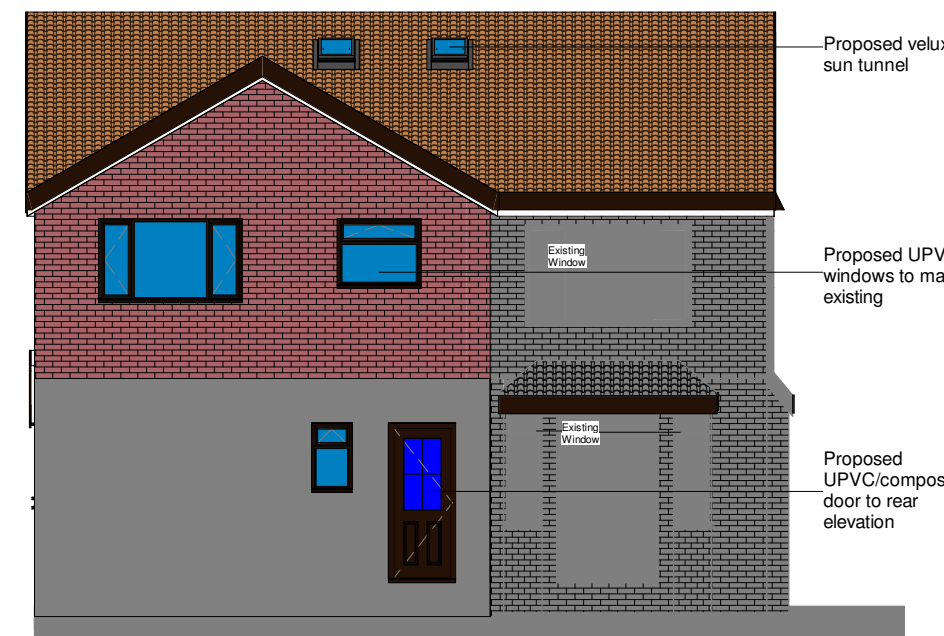

5 Proposed Rear Elevation
1 : 100

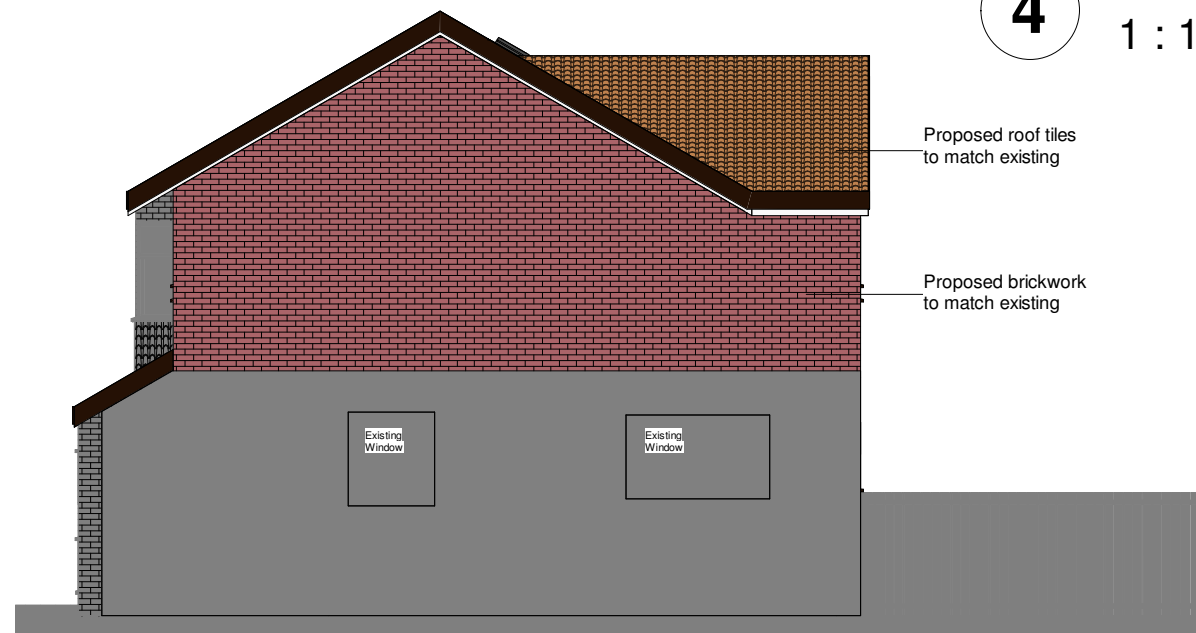

6 Proposed Side Elevation 1
1 : 100

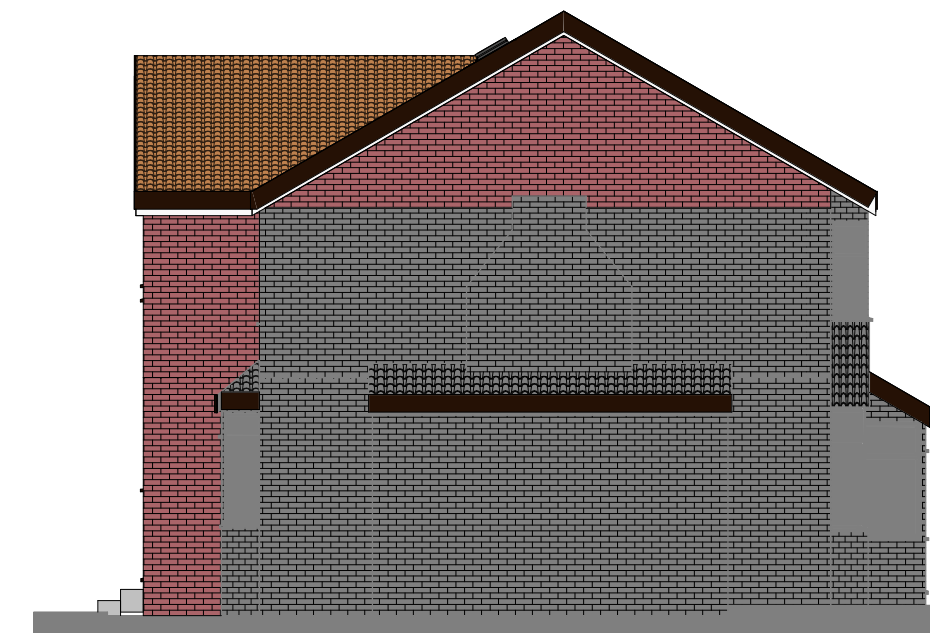

7 Proposed Side Elevation 2
1 : 100

Project Address:
20 Carill Avenue Moston M40 9PX
Drawing:
Proposed Plans and Elevations
Date Issued:
13/08/2023
Client Name:
Mr Michael Burnett
Project Description:
Proposed First Floor Side Extension
Drawing Number:
PL002
Additional Notes:
Drawing not to be scaled.
Proposed works not to be started before Planning Permission is granted.
Dimensions shown are in millimeters.
All measurements to be verified on site.
SCALE 1 : 100 A2 DRAWING