
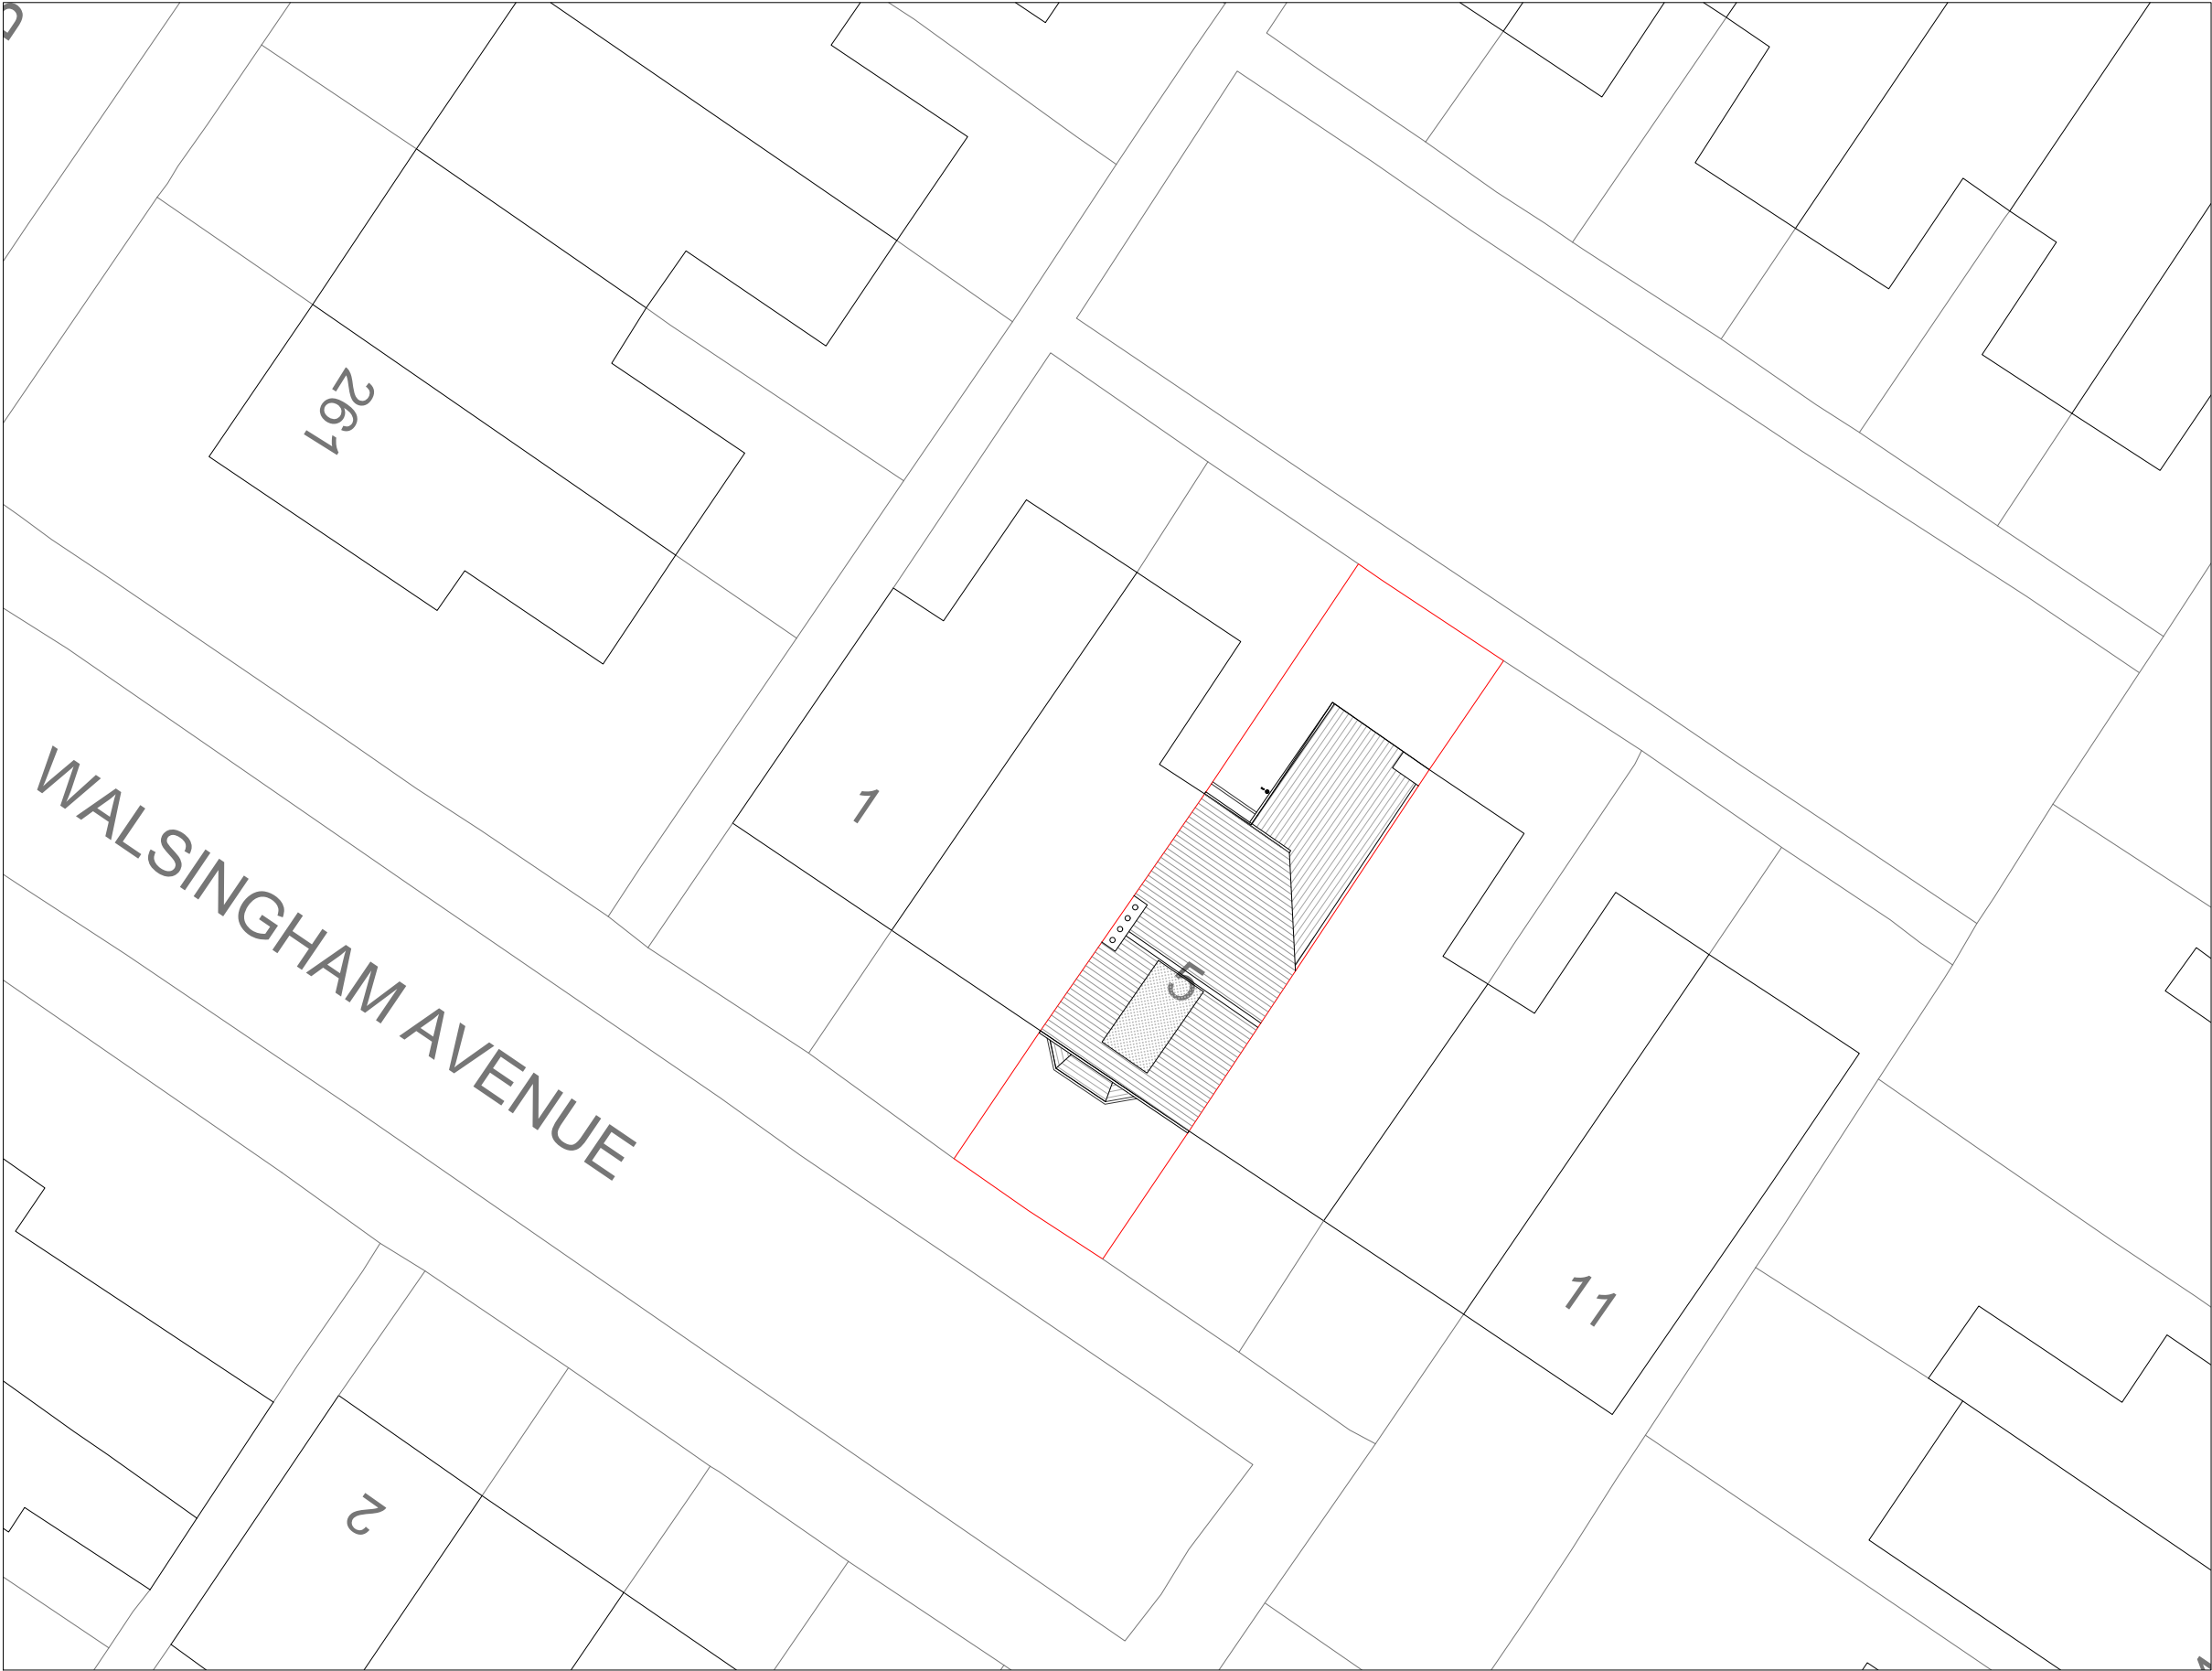


Existing Site Plan

 

Mulholland
Architecture

E chris@mulhollandarchitecture.co.uk
M +44 (0)7923156723

© COPYRIGHT This drawing is protected by copyright and shall not be reproduced in any form without first gaining permission from Mulholland Architecture Ltd

Mulholland Architecture shall have no responsibility for any use made of this document other than for which it was prepared and issued.

All dimensions and levels should be checked on site. All dimensions to be taken on site prior to manufacture of any component or element. Do not scale from this drawing. Please report any discrepancies to Mulholland Architecture.

All works to be in accordance with all current editions and relevant clauses of building regulations, British Standards, Codes of Practice and HSE directives even if not stated.

All pipes, drains, services etc to be accurately located on site prior to demolition/excavation/construction. All disturbed surfaces to be made good thereafter.

Final building works to be in accordance with relevant building regulations - Structural engineers drawings to supercede drawn information.

If in doubt, ask.

Revision	Date	Author
*	23/06/23	

Stage:

Existing Drawings

Drawing Title:	Drawing Size:
Existing Site Plan	1:200 @A2

Project: Job Number: 042

Ground Floor Rear & Side
Extension inc. Internal
Remodelling

Client:


Colin & Elle Horan

Site Address:



5 Walsingham Avenue, West
Didsbury, Manchester, M20 2XG

Drawn: CM	Date: Jun '23	Stage: P
Reviewed by:	Drawing No.	Revision:
CM	Ex-42-002	

Existing Ground Floor Plan

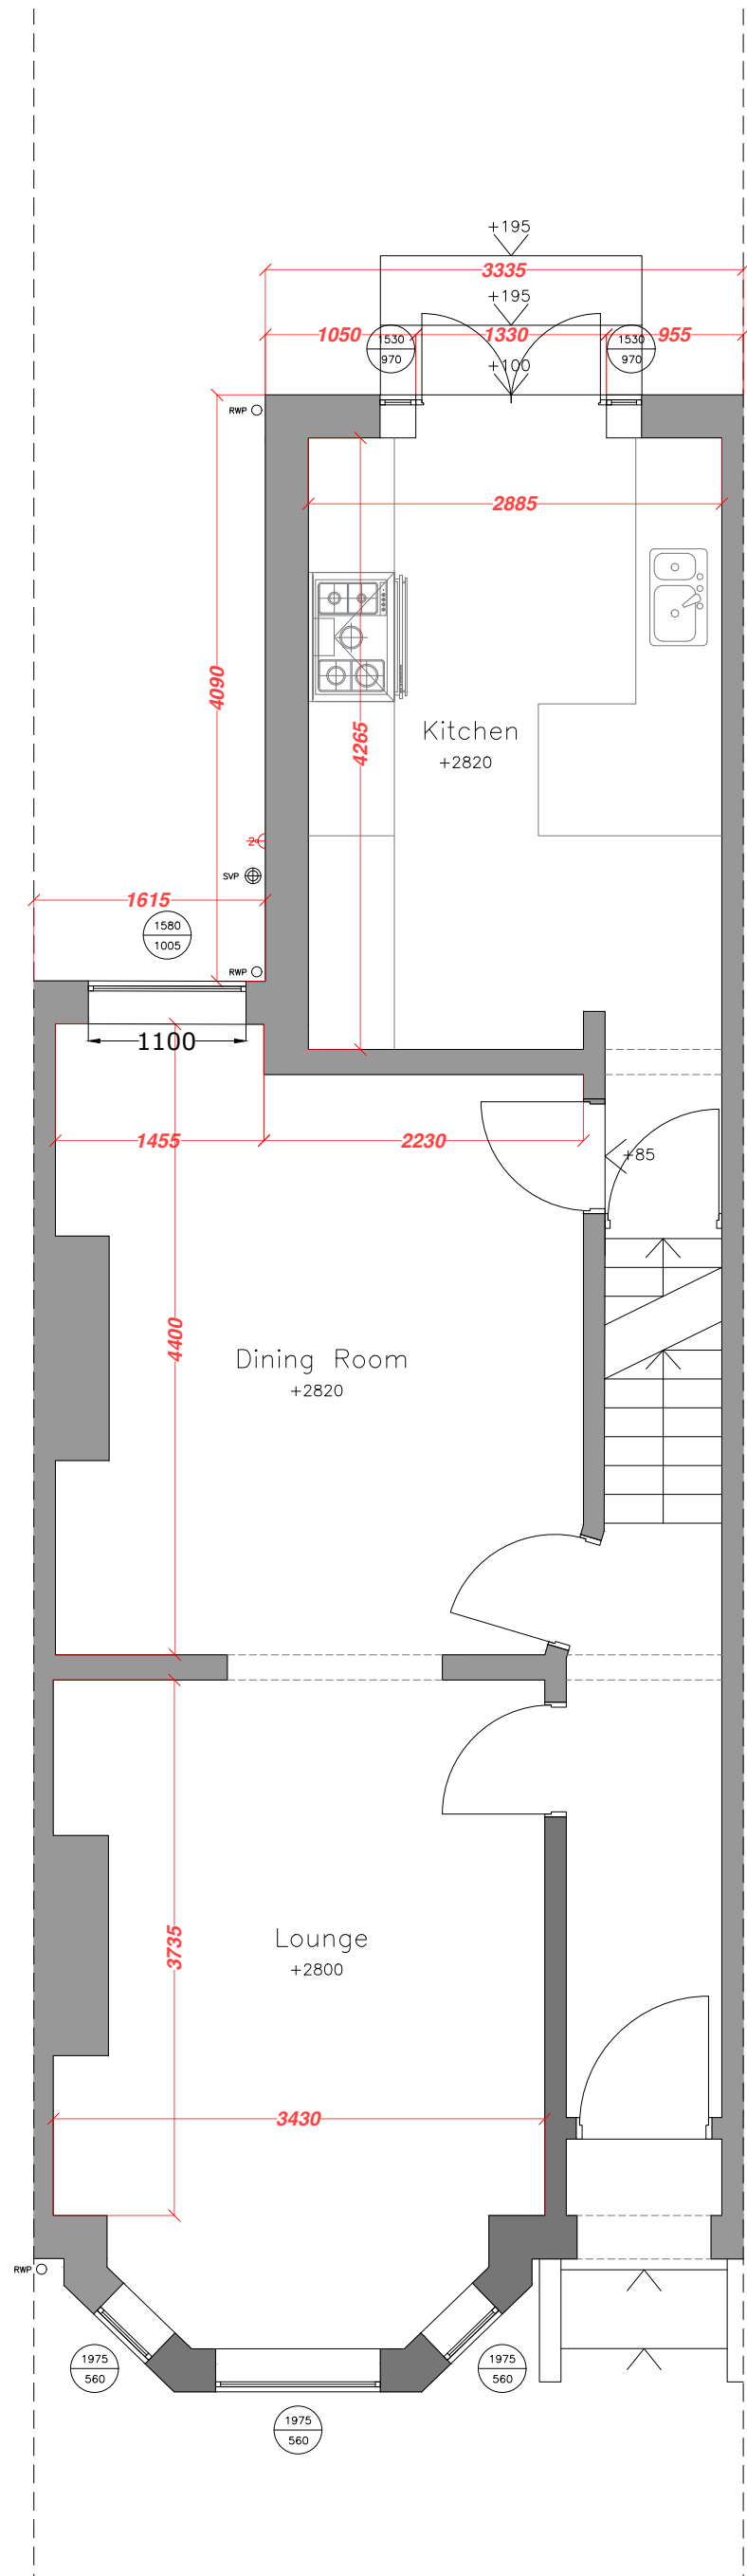

Existing First Floor Plan

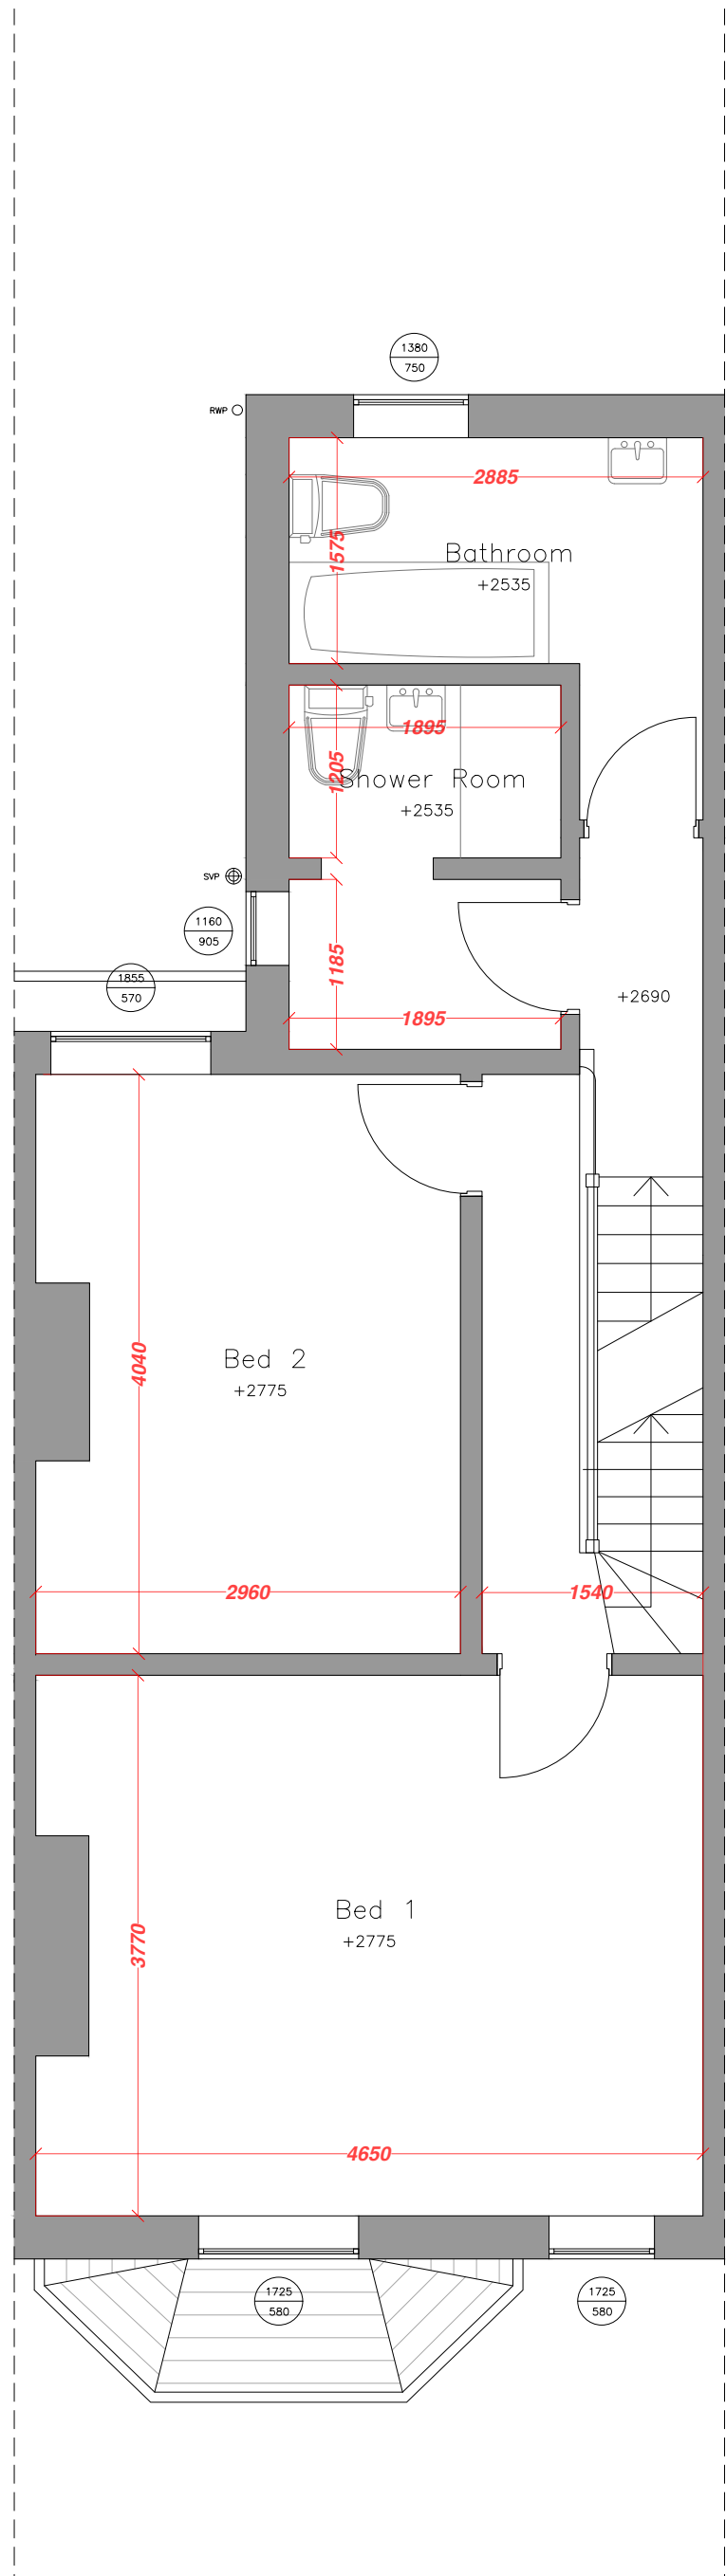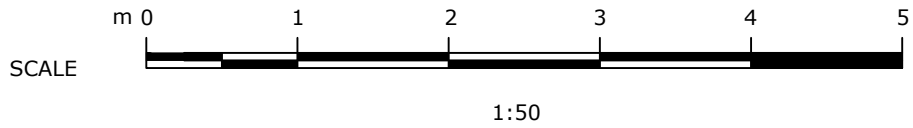

Mulholland
Architecture
E chris@mulhollandarchitecture.co.uk
M +44 (0)7923156723

© COPYRIGHT This drawing is protected by copyright and shall not be reproduced in any form without first gaining permission from Mulholland Architecture Ltd
Mulholland Architecture shall have no responsibility for any use made of this document other than for which it was prepared and issued.
All dimensions and levels should be checked on site. All dimensions to be taken on site prior to manufacture of any component or element. Do not scale from this drawing. Please report any discrepancies to Mulholland Architecture.
All works to be in accordance with all current editions and relevant clauses of building regulations, British Standards, Codes of Practice and HSE directives even if not stated.
All pipes, drains, services etc to be accurately located on site prior to demolition/excavation/construction. All disturbed surfaces to be made good thereafter.
Final building works to be in accordance with relevant building regulations - Structural engineers drawings to supercede drawn information.
If in doubt, ask.

Revision	*	Date	23/06/23	Author
----------	---	------	----------	--------

Stage:
Existing Drawings

Drawing Title:	Drawing Size:
Existing Ground & First Floor Plan	1:50 @A2

Project:	Job Number: 042
----------	-----------------


Ground Floor Rear & Side Extension inc. Internal Remodelling

Client:
Colin & Elle Horan


Site Address:
5 Walsingham Avenue, West Didsbury, Manchester, M20 2XG

Drawn: CM	Date: Jun '23	Stage: P
Reviewed by:	Drawing No.	Revision:
CM	Ex-042-100	

Existing Second Floor Plan

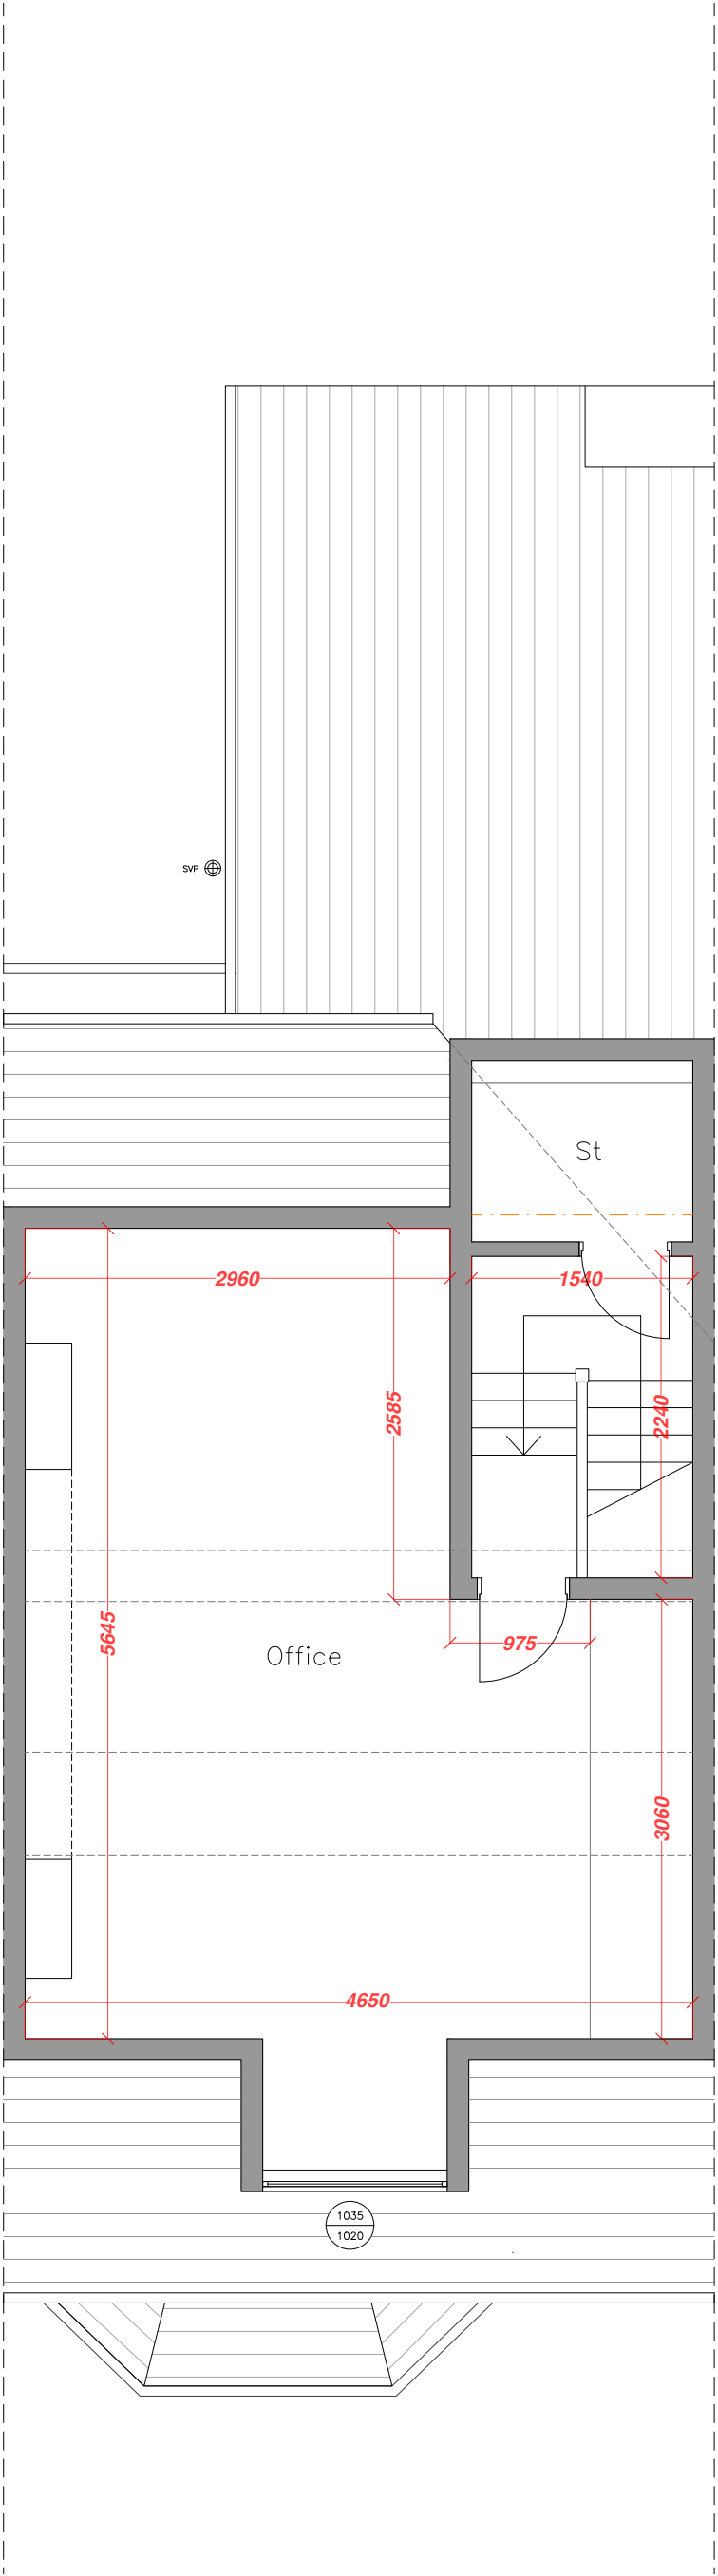

Existing Roof Plan

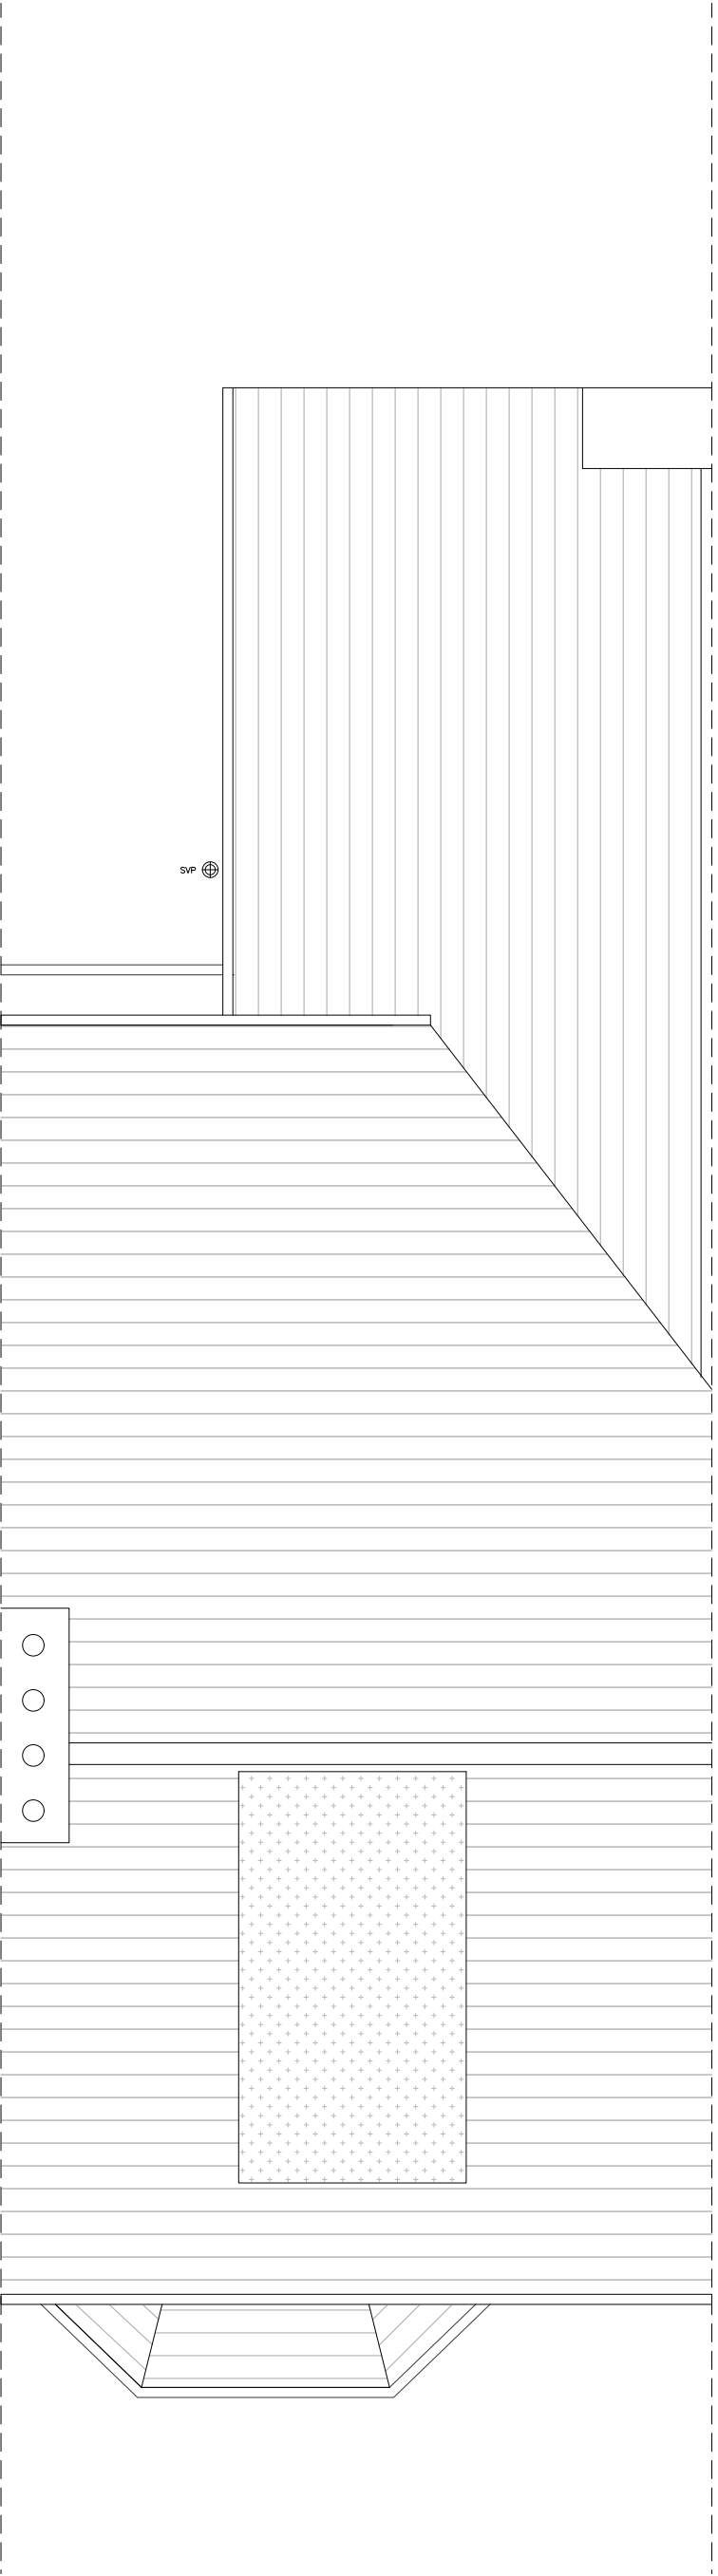

Revision	Date	Author
*	23/06/23	

Stage:

Existing Drawings

Drawing Title:	Drawing Size:
Existing Second Floor & Roof Plan	1:50 @A2


Project:	Job Number:
Ground Floor Rear & Side Extension inc. Internal Remodelling	042

Client:

Colin & Elle Horan



Site Address:
5 Walsingham Avenue, West Didsbury, Manchester, M20 2XG

Drawn:	Date:	Stage:
CM	Jun '23	P
Reviewed by:	Drawing No.	Revision:
CM	Ex-042-101	

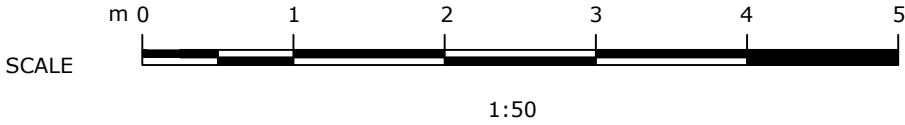

Existing Front Elevation

Existing Rear Elevation

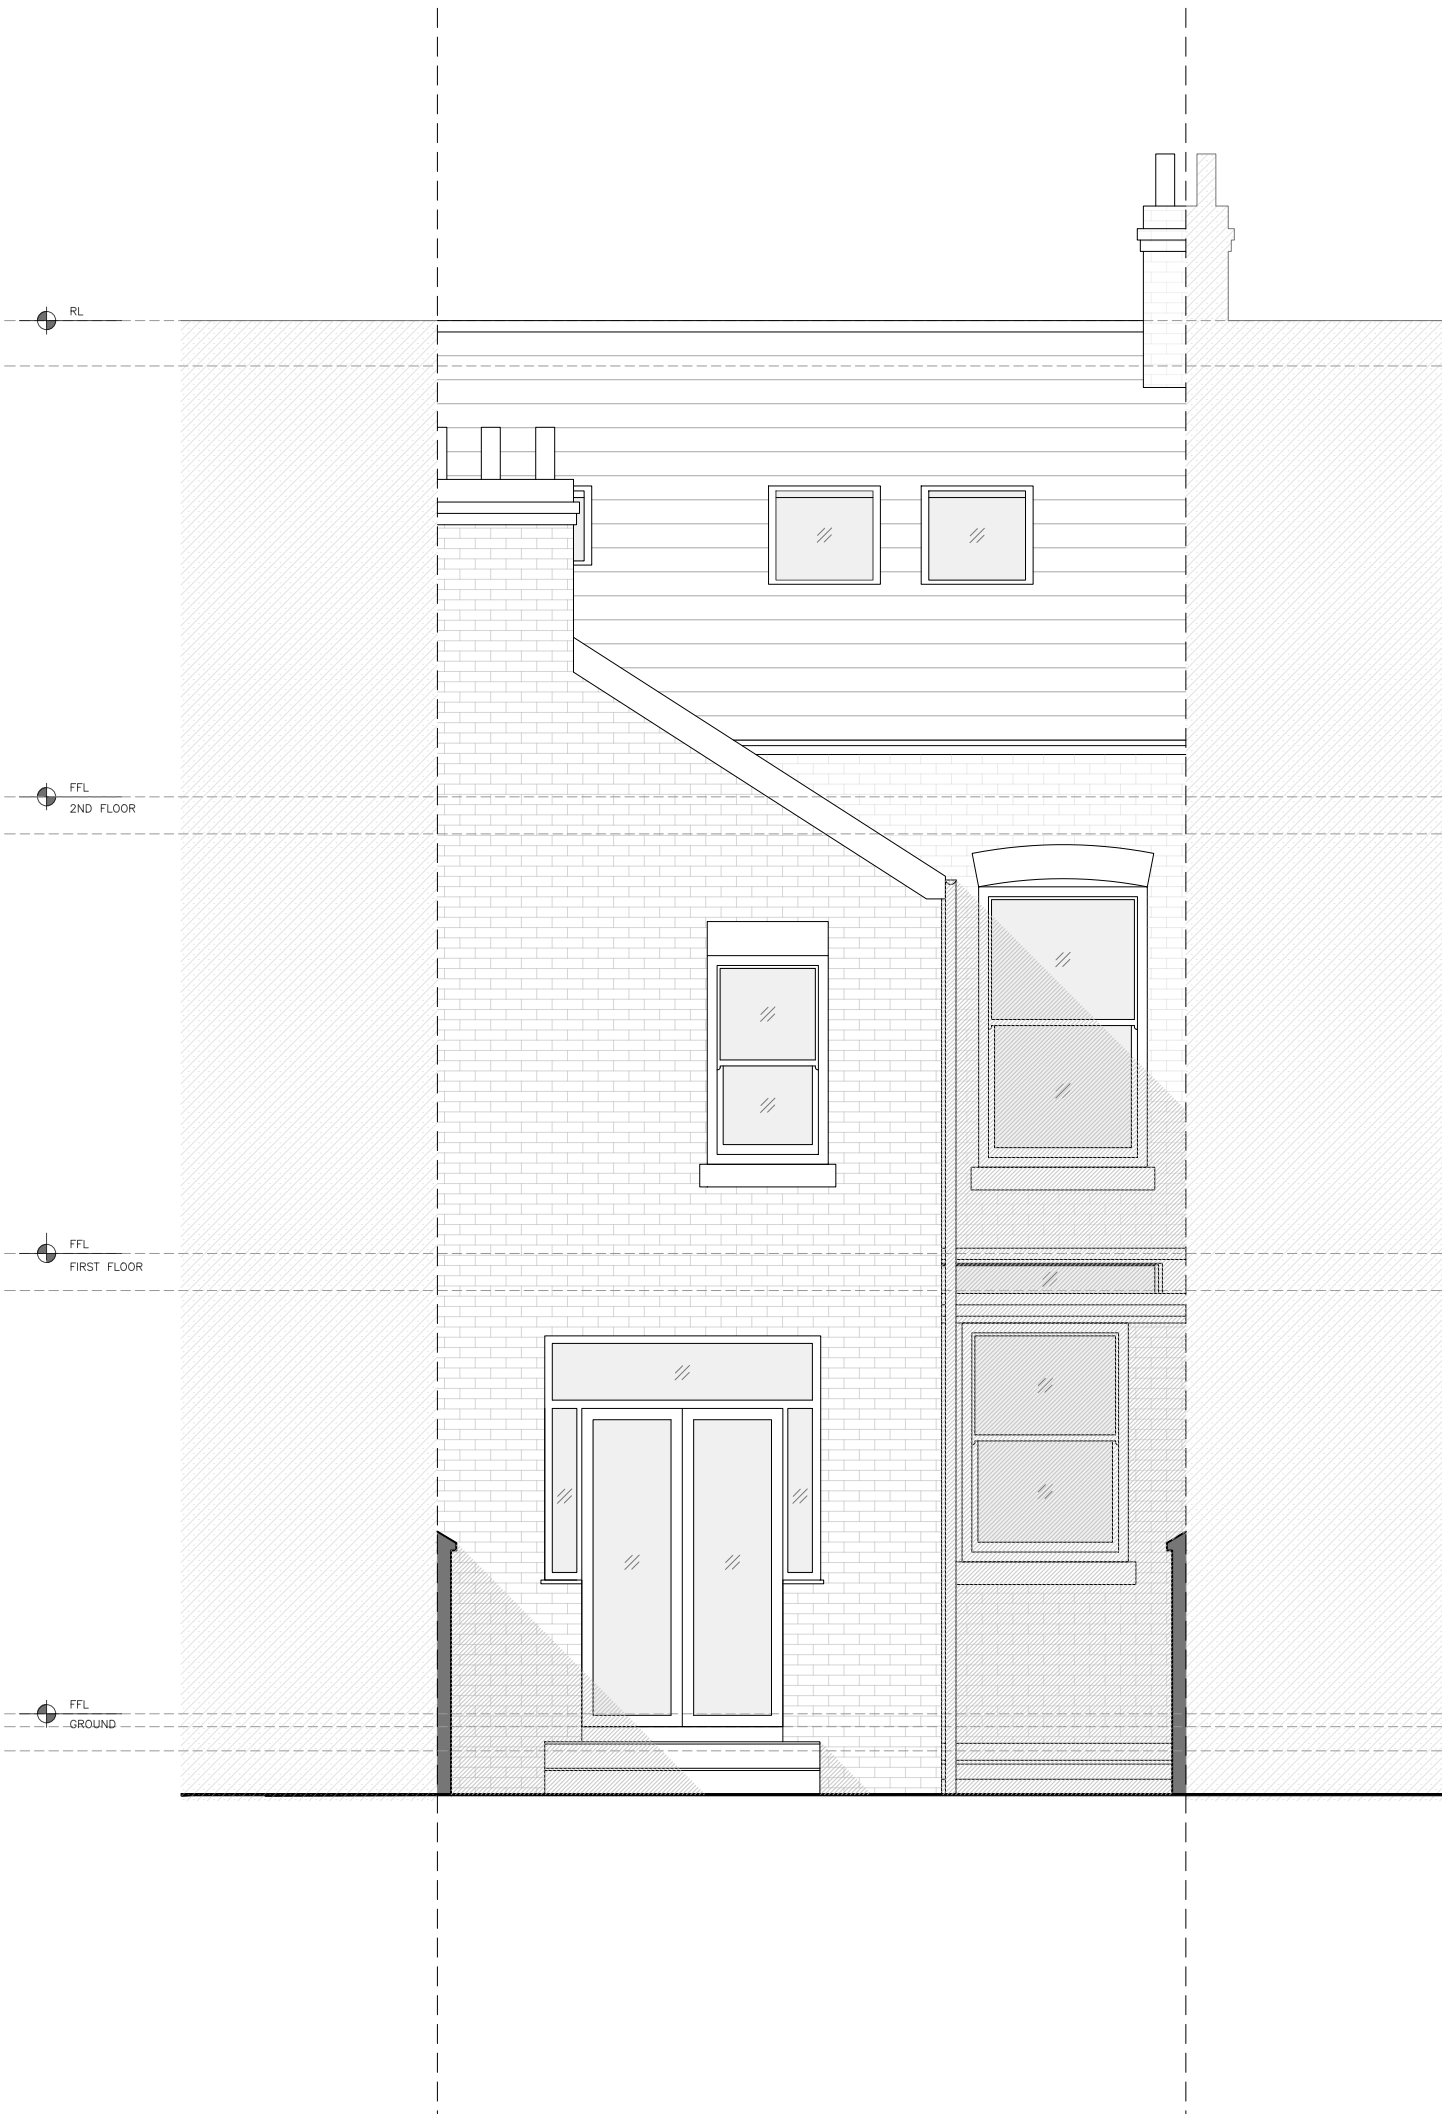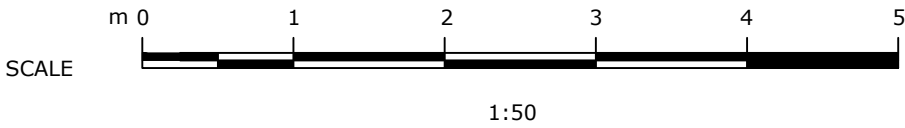

Revision	Date	Author
*	23/06/23	

Stage:

Existing Drawings

Drawing Title:	Drawing Size:
Existing Front & Rear Elevation	1:50 @A2

Project:	Job Number:
Ground Floor Rear & Side Extension inc. Internal Remodelling	042

Client:

Colin & Elle Horan

Site Address:

5 Walsingham Avenue, West Didsbury, Manchester, M20 2XG

Drawn:	Date:	Stage:
CM	Jun '23	P

Reviewed by:	Drawing No.	Revision:
CM	Ex-042-200	

© COPYRIGHT This drawing is protected by copyright and shall not be reproduced in any form without first gaining permission from Mulholland Architecture Ltd

Mulholland Architecture shall have no responsibility for any use made of this document other than for which it was prepared and issued.

All dimensions and levels should be checked on site. All dimensions to be taken on site prior to manufacture of any component or element. Do not scale from this drawing. Please report any discrepancies to Mulholland Architecture.


All works to be in accordance with all current editions and relevant clauses of building regulations, British Standards, Codes of Practice and HSE directives even if not stated.

All pipes, drains, services etc to be accurately located on site prior to demolition/excavation/construction. All disturbed surfaces to be made good thereafter.

Final building works to be in accordance with relevant building regulations - Structural engineers drawings to supercede drawn information.

If in doubt, ask.

Revision	Date	Author
*	23/06/23	

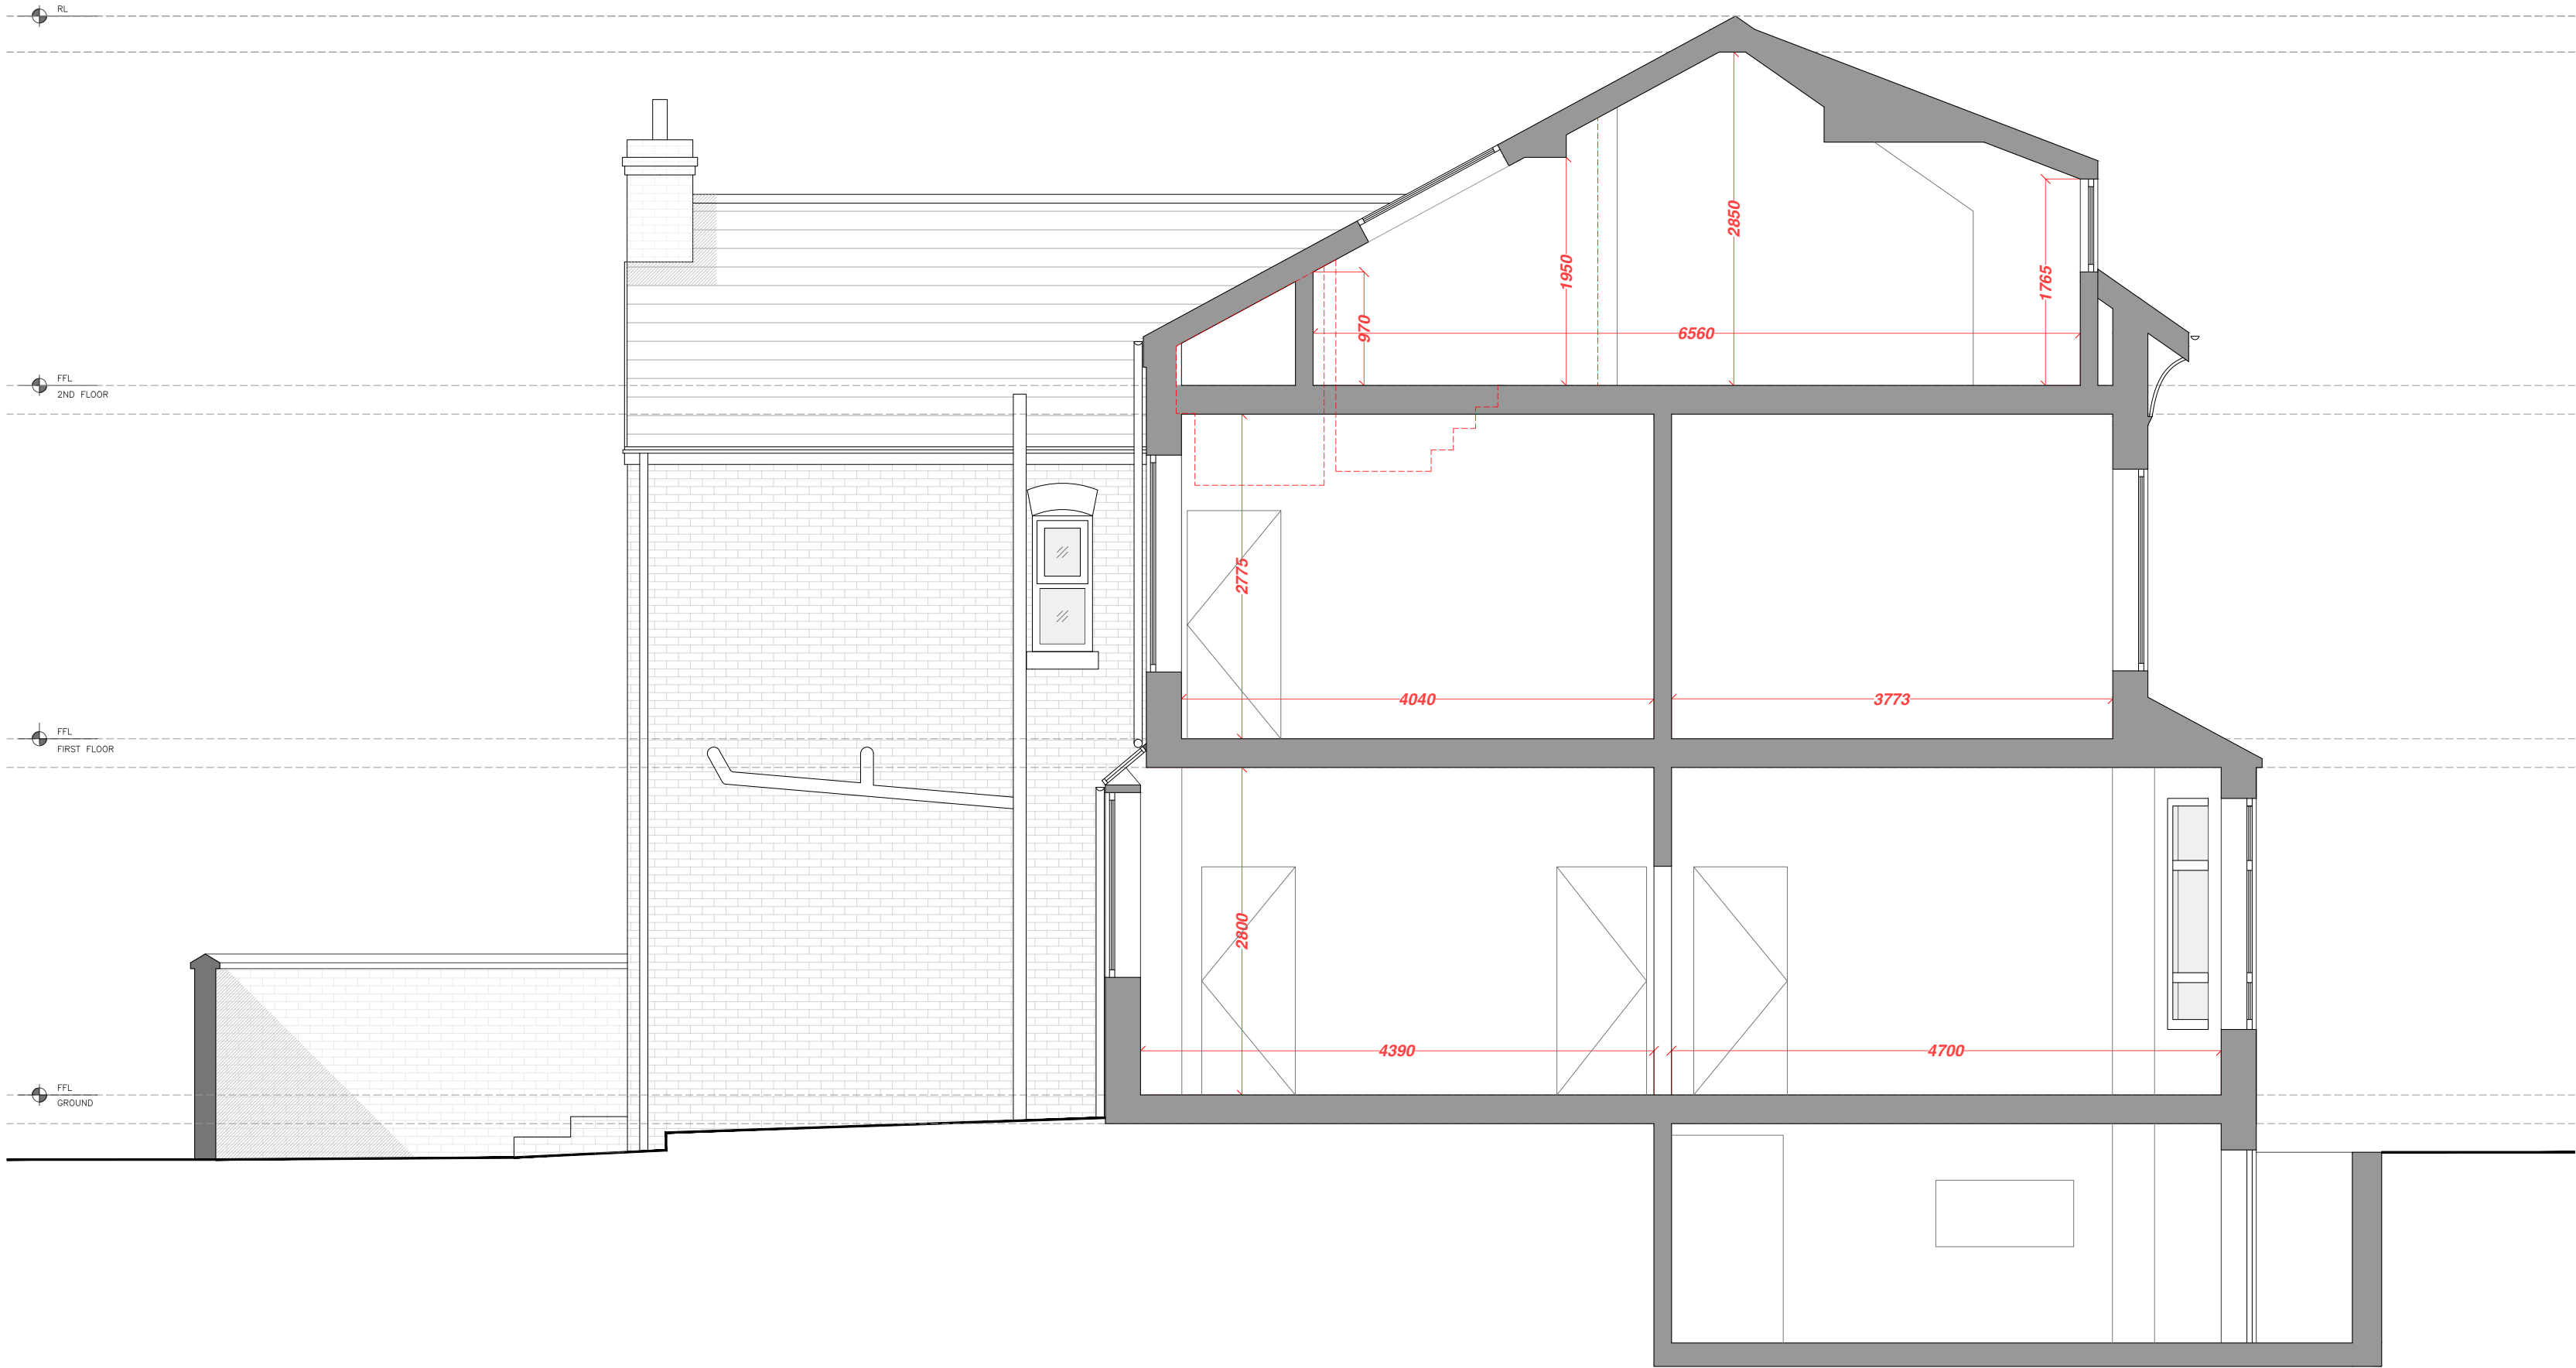

Stage:

Existing Drawings

Drawing Title:	Drawing Size:
Existing Side Elevation & Section AA	1:50 @A2
Project:	Job Number:
Ground Floor Rear & Side Extension inc. Internal Remodelling	042

Client:

Colin & Elle Horan

Site Address:

5 Walsingham Avenue, West Didsbury, Manchester, M20 2XG

Drawn:	Date:	Stage:
CM	Jun '23	P
Reviewed by:	Drawing No.	Revision:
CM	Ex-042-201	

