




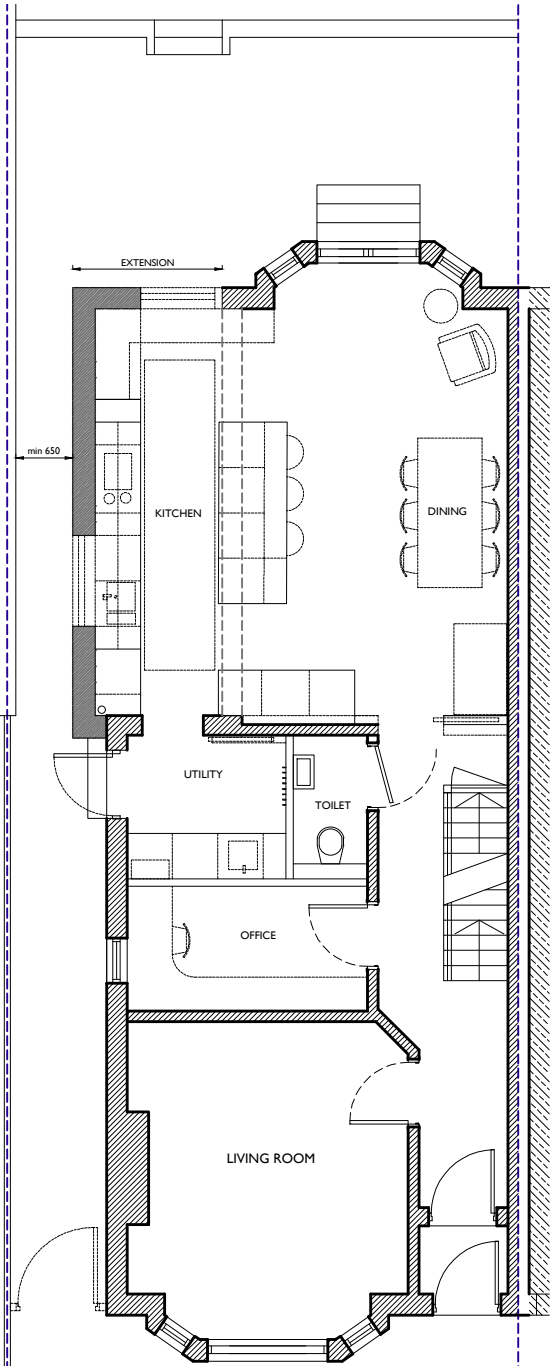


GROUND FLOOR PLAN

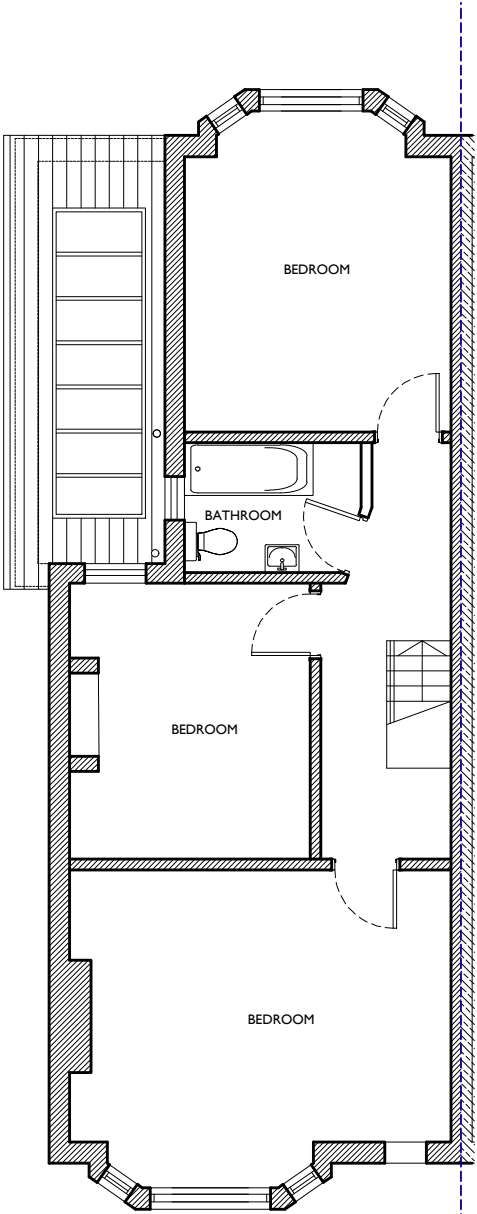


FIRST FLOOR PLAN

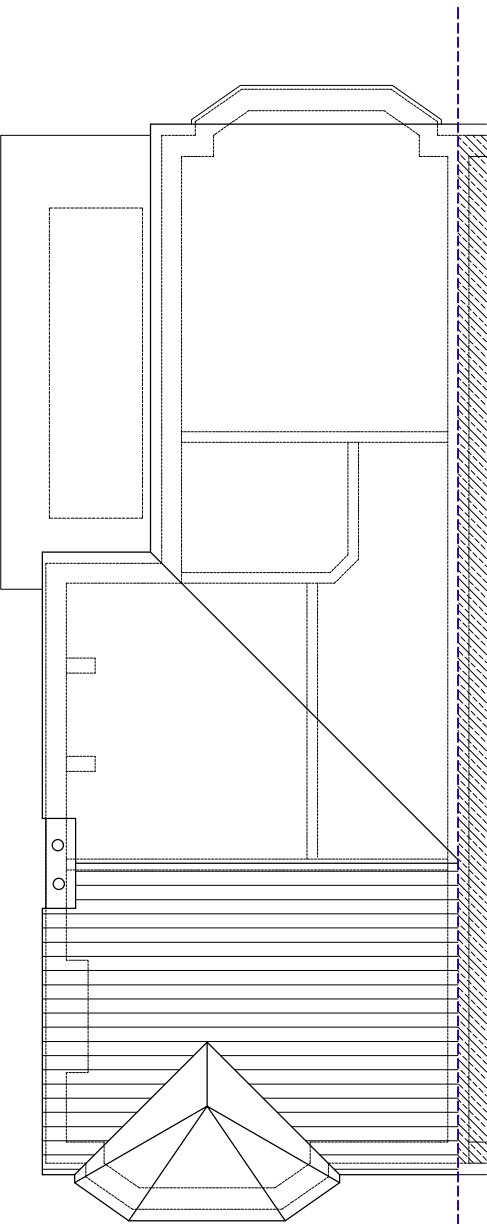

ROOF PLAN

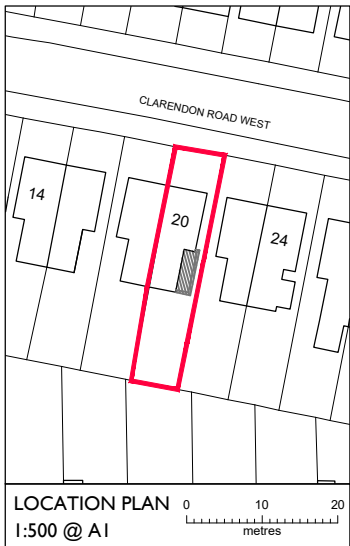

LOCATION PLAN
1:500 @ A1

 


scale [metres]

0 1 2 3 4


NOTES:
CONTRACTORS MUST VERIFY ALL DIMENSIONS ON SITE BEFORE
COMMENCEMENT OF ANY WORK OR PREPARING
MANUFACTURING DRAWINGS
CONTRACTOR TO NOTIFY THE ARCHITECT OF ANY DISCREPANCIES




FRONT ELEVATION

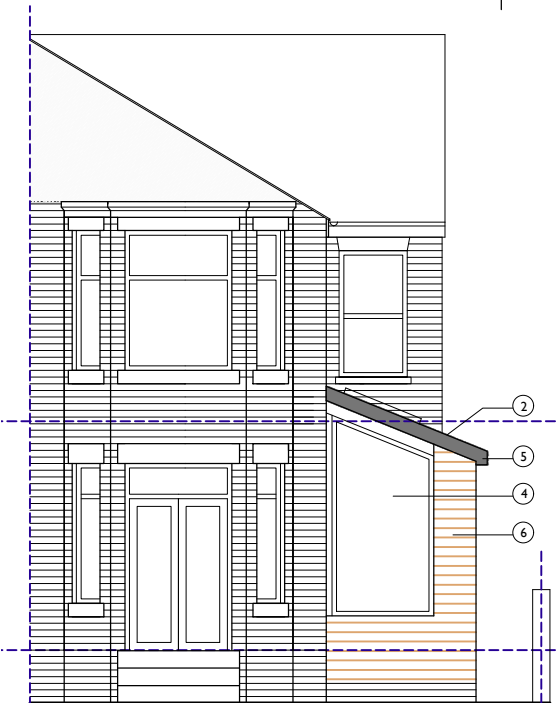

REAR ELEVATION

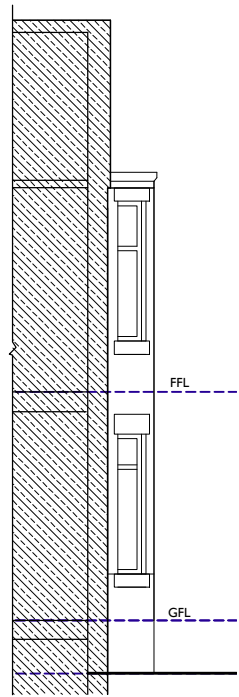

SIDE ELEVATION W
NO CHANGE

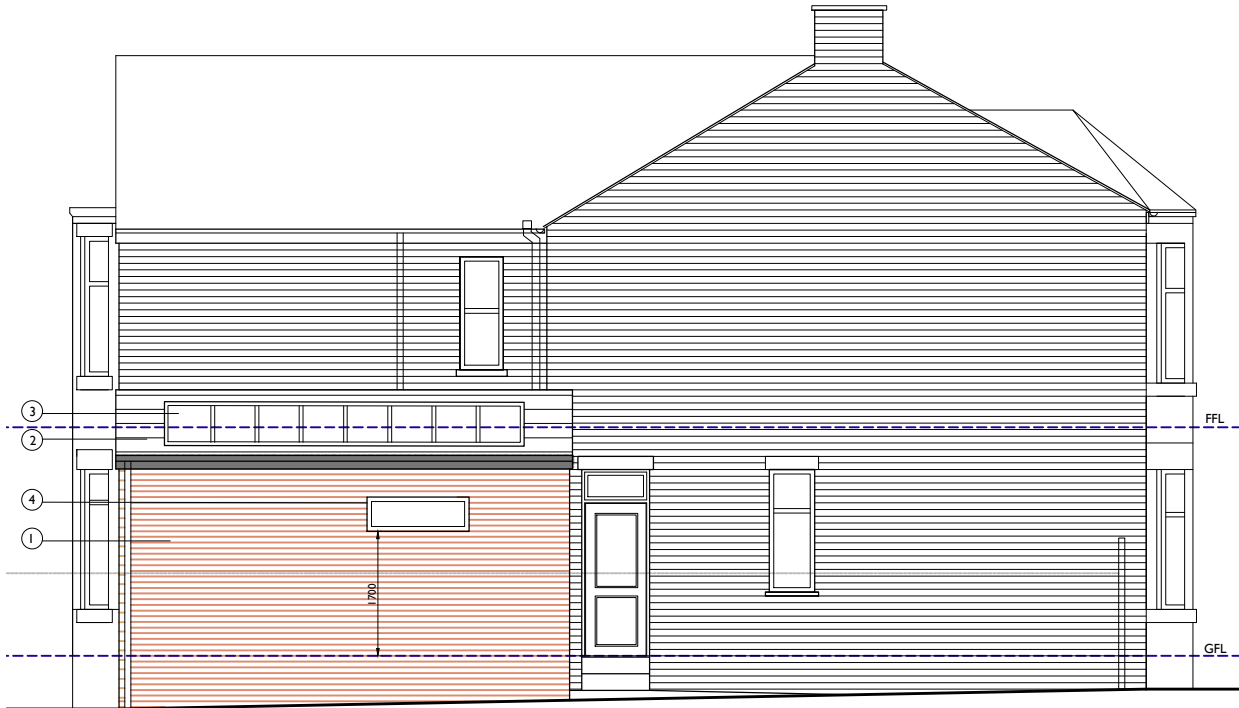

SIDE ELEVATION E

KEY -	
①	BRICK TO MATCH EXISTING
②	ROOF TILES - GREY ARTIFICIAL SLATE TO MATCH EXISTING
③	ROOF LIGHTS
④	NEW PC ALUMINIUM WINDOWS
⑤	PC ALUMINIUM FLASHING
⑥	TIMBER CLADDING

emma craig
Architectural Design
t: 07931 586751 e: emmacrg@gmail.com
CLIENT
Margot & Jodie
PROJECT
**20 CLARENDON ROAD WEST
MANCHESTER M21 0RW**

DRAWING TITLE PLANS & ELEVATIONS PROPOSED		
SCALE 1:100 @A3 1:50 @A1	DATE JAN 24	
JOB No 69	DRAWING No 02	REVISION
PLANNING		