



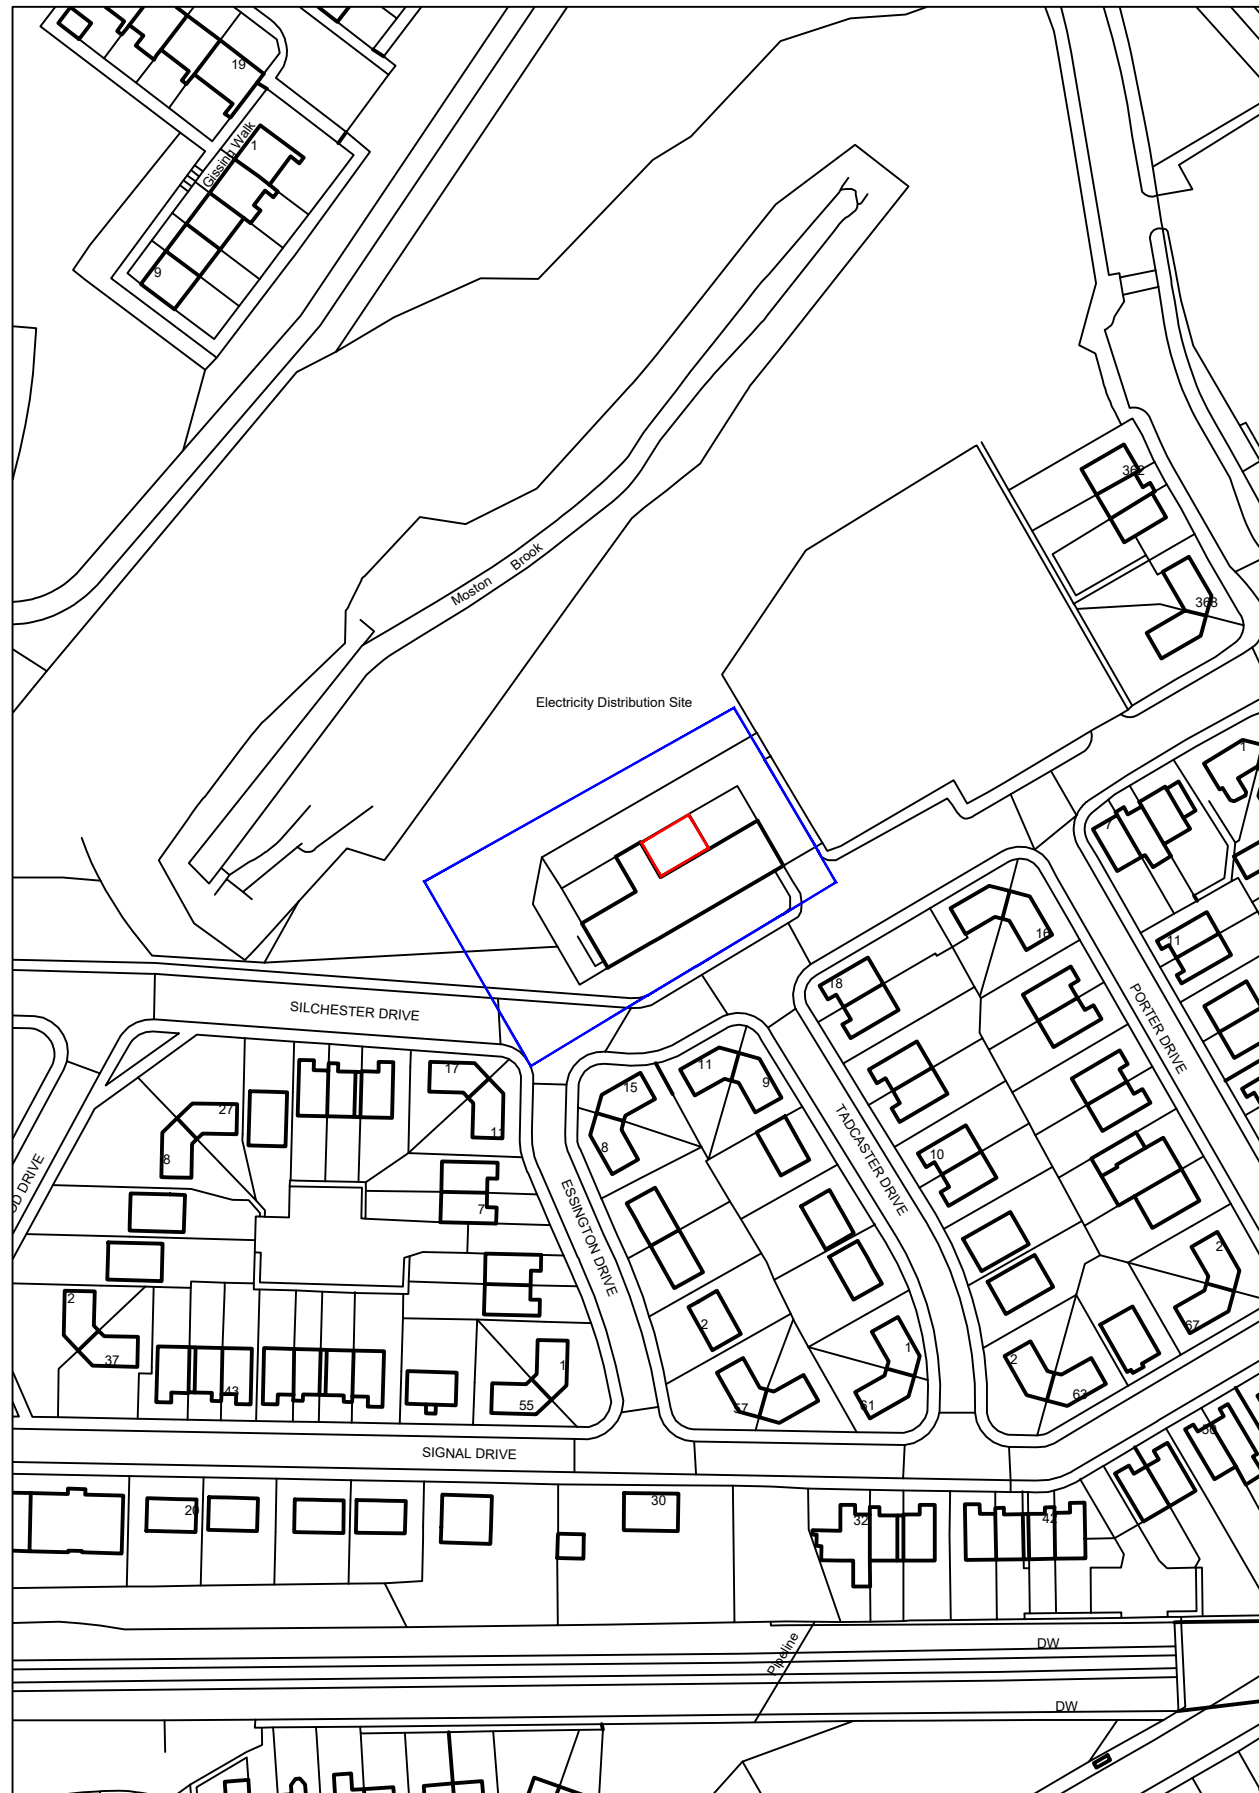

LOCATION PLAN

SCALE : 1:1250

ORDNANCE SHEET SD8500

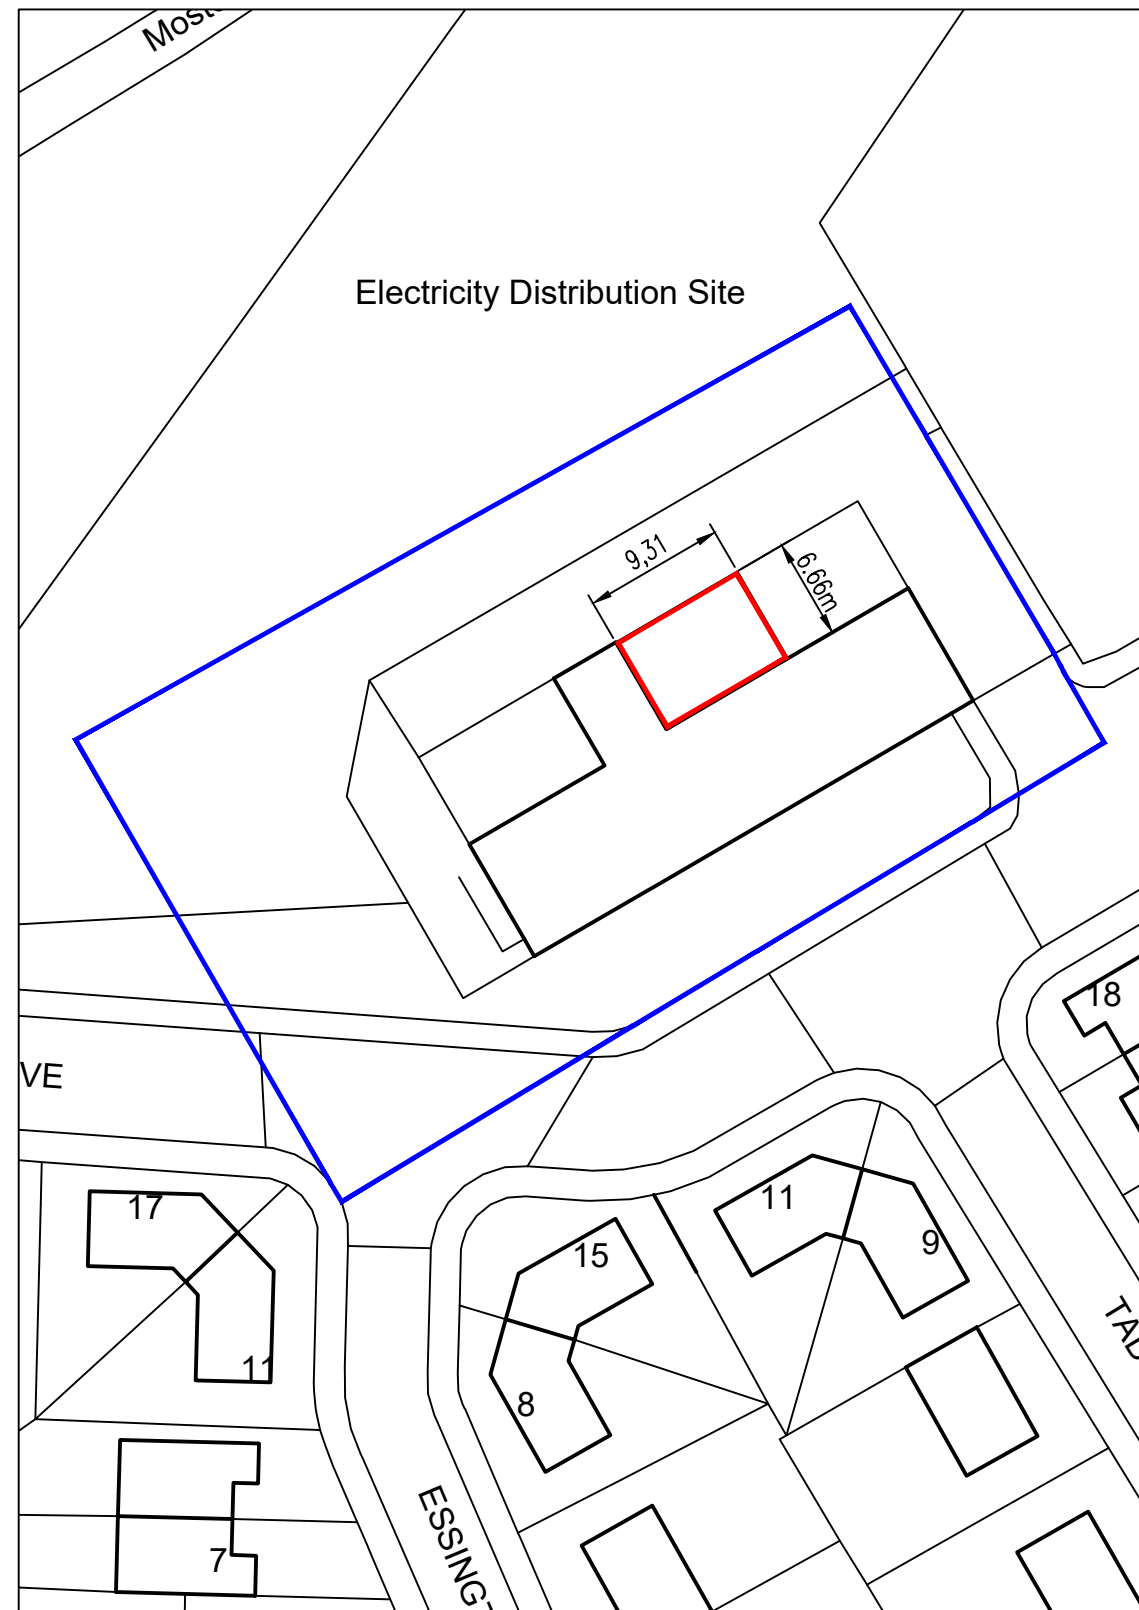

SITE PLAN


SCALE : 1:500

GRID REFERENCE SD8500-96

SITE AREA EDGED RED 62.00 sq mts or thereabouts

KEY

SITE BOUNDARY
DEVELOPMENT

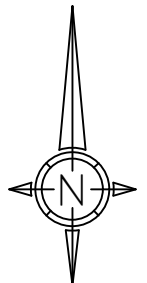

REVISIONS



DRAWN R Sutcliffe REF No Trans-274

ORIGINATOR M Sinfield DATE 16/11/2023

Queens Park S/S 100628
off Silchester Drive,
Manchester.

SCALE AS INDICATED

DRAWING NUMBER

SHEET

EW •A3• 39017