




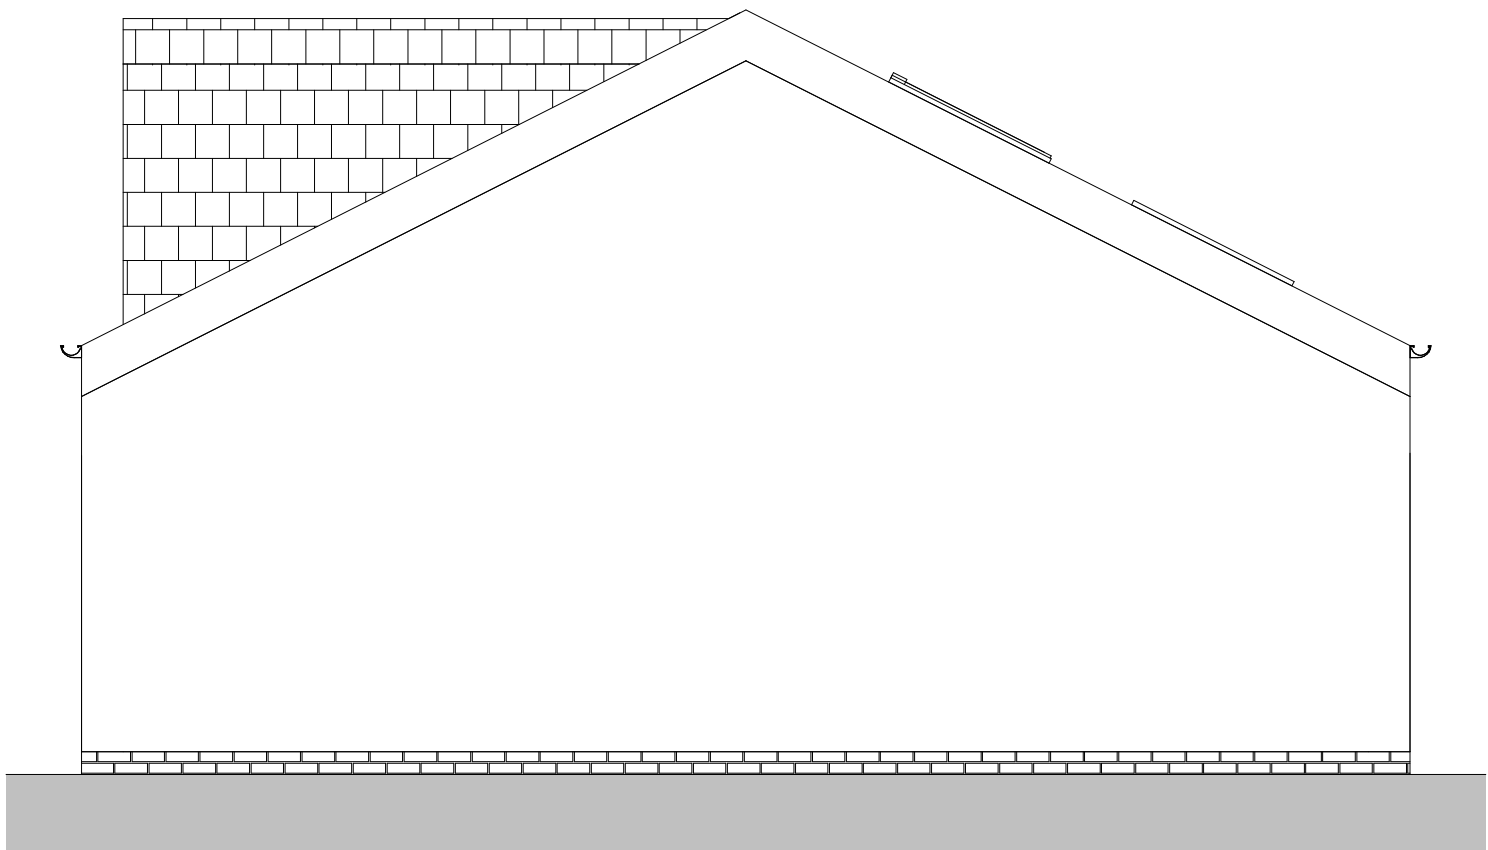


SOUTH ELEVATION

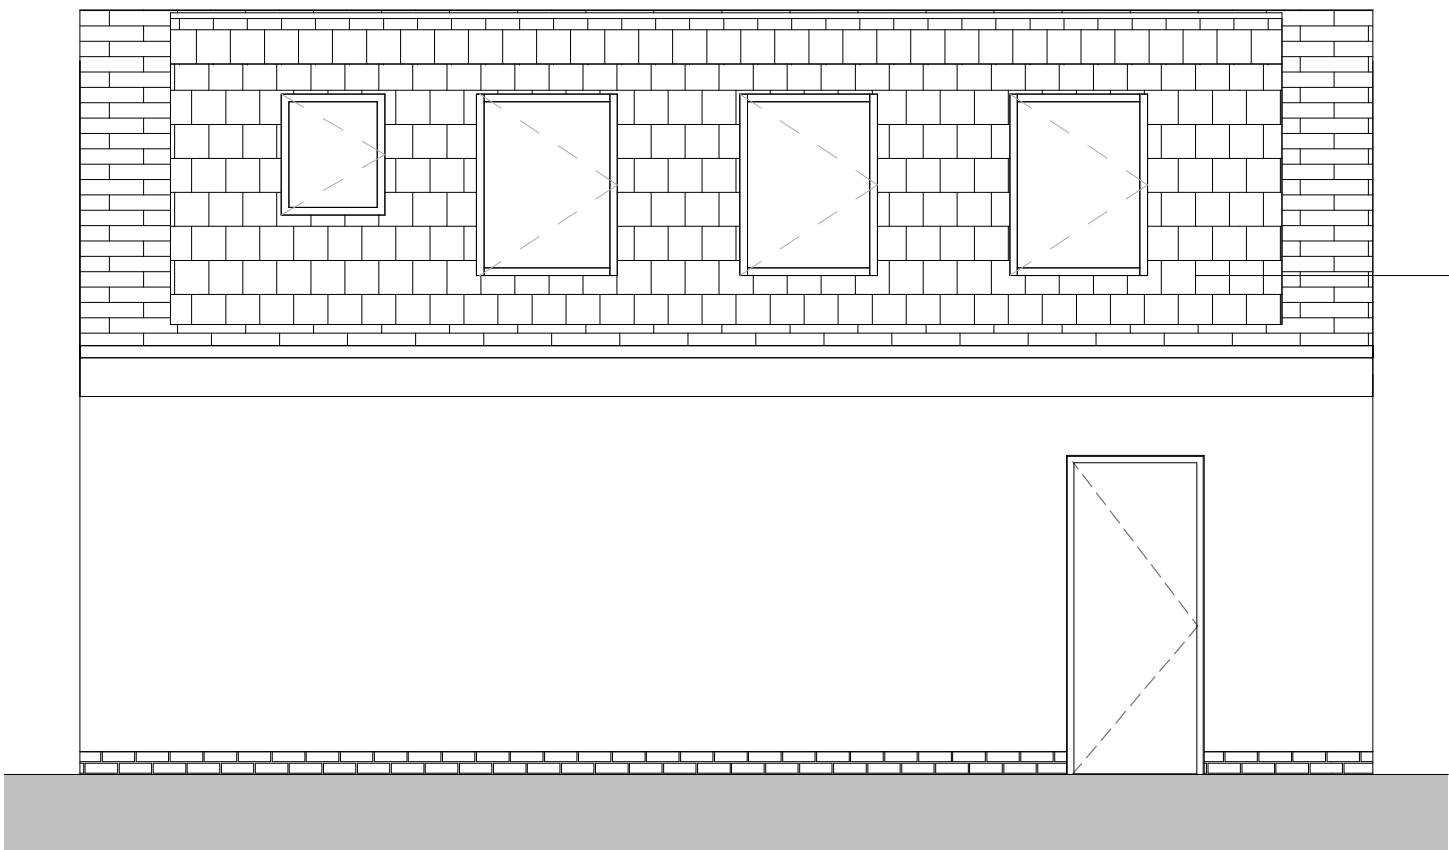


EAST ELEVATION

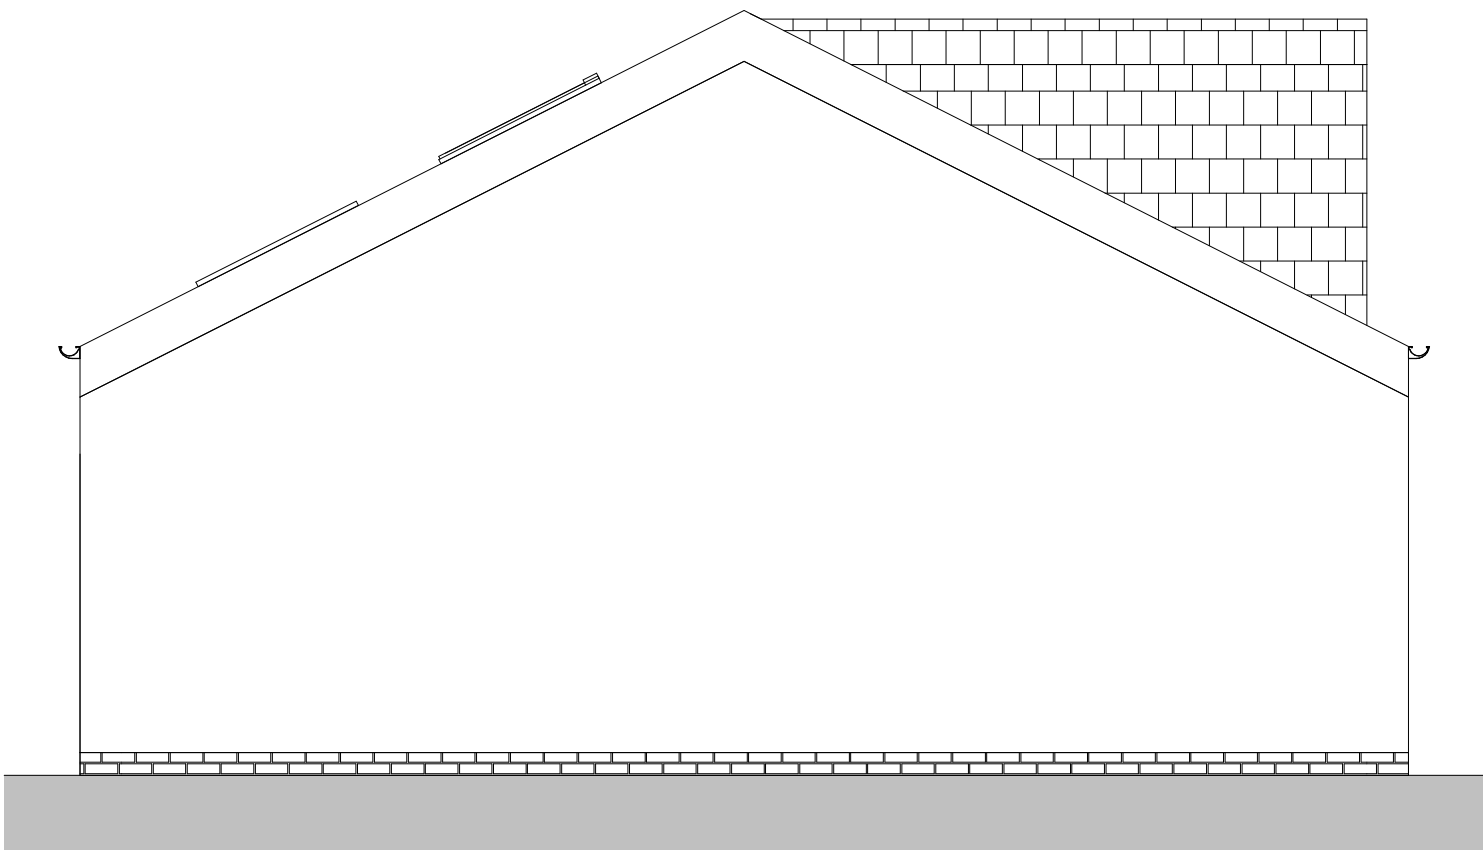

NORTH ELEVATION

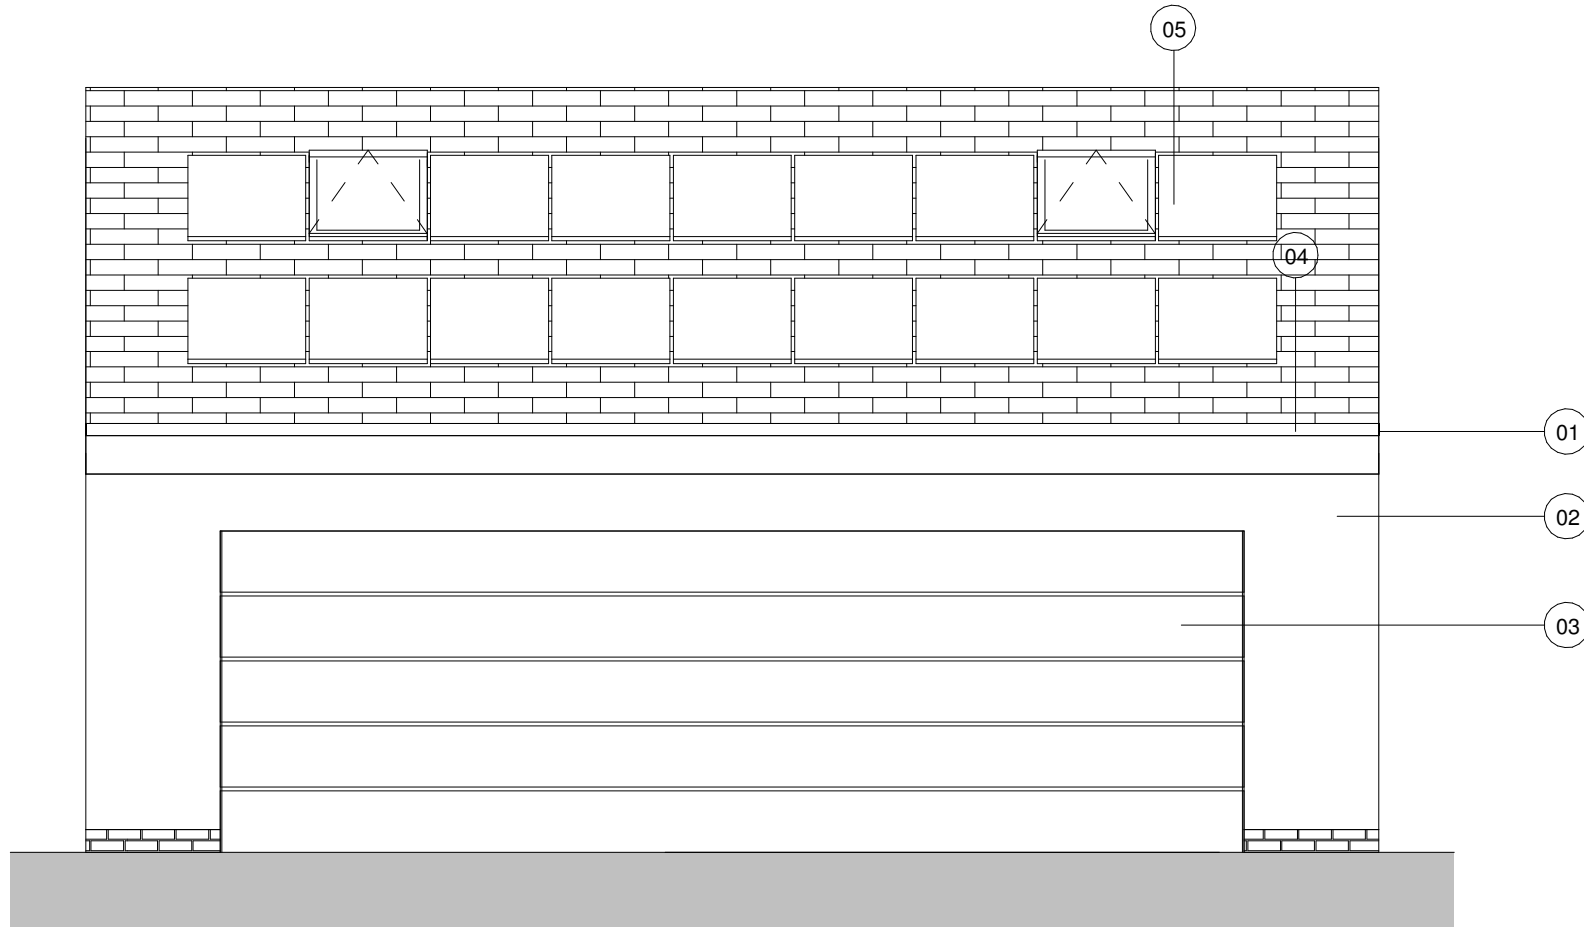


WEST ELEVATION

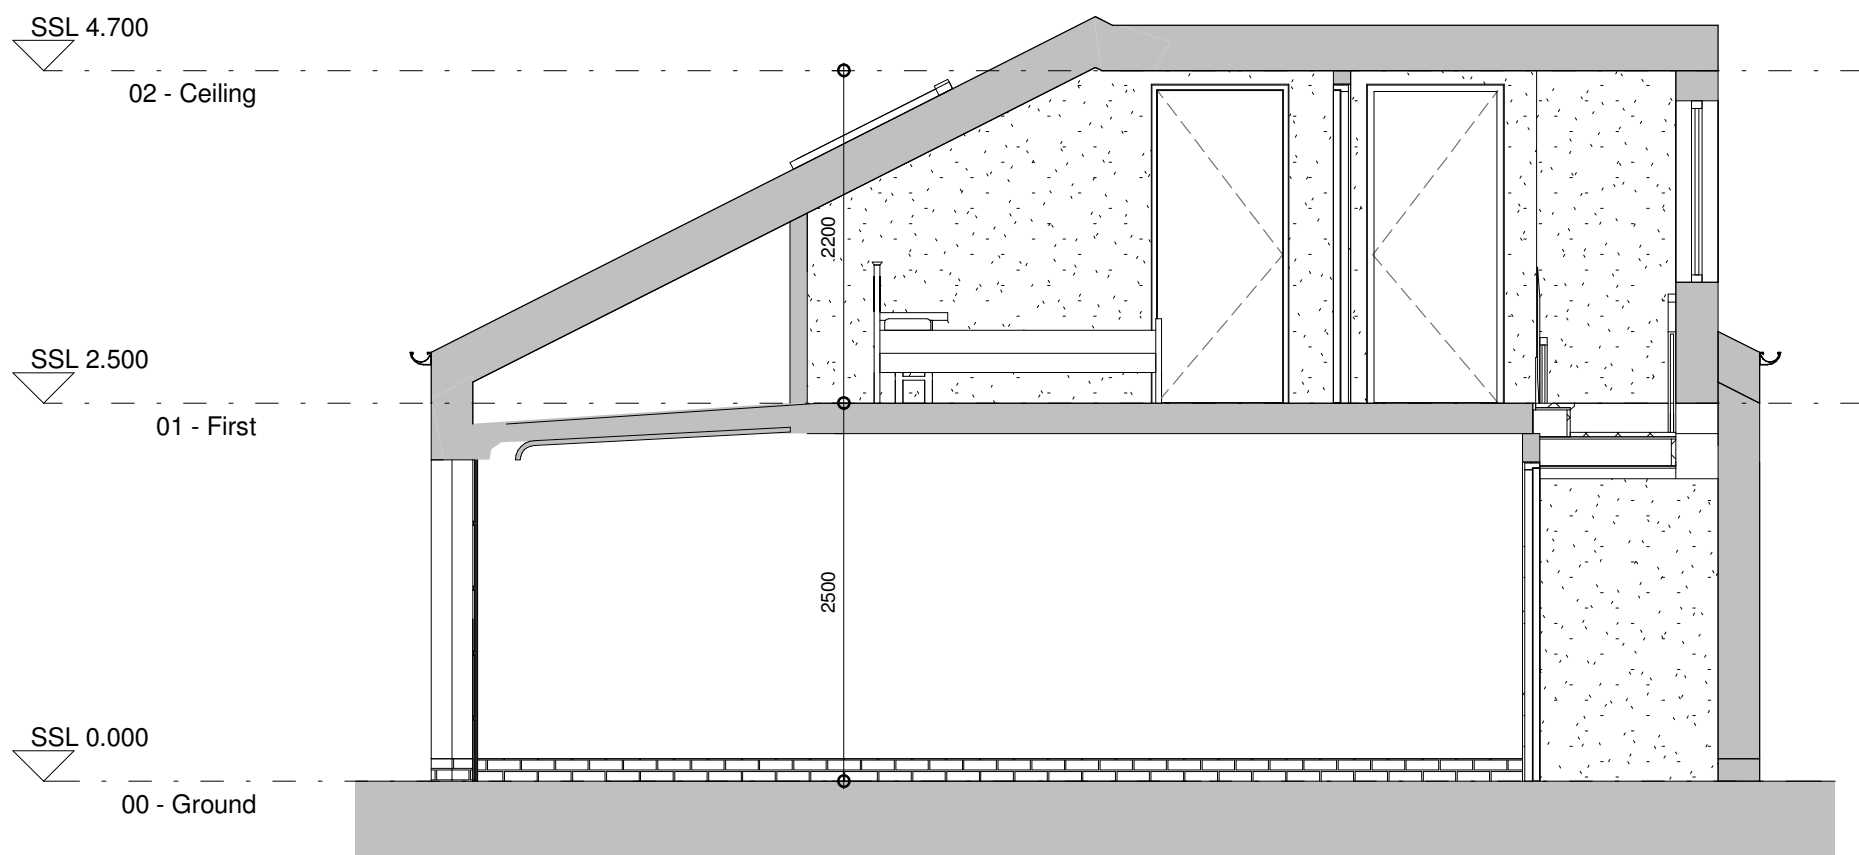

SECTION AA

Graphical  
Scale 1:50

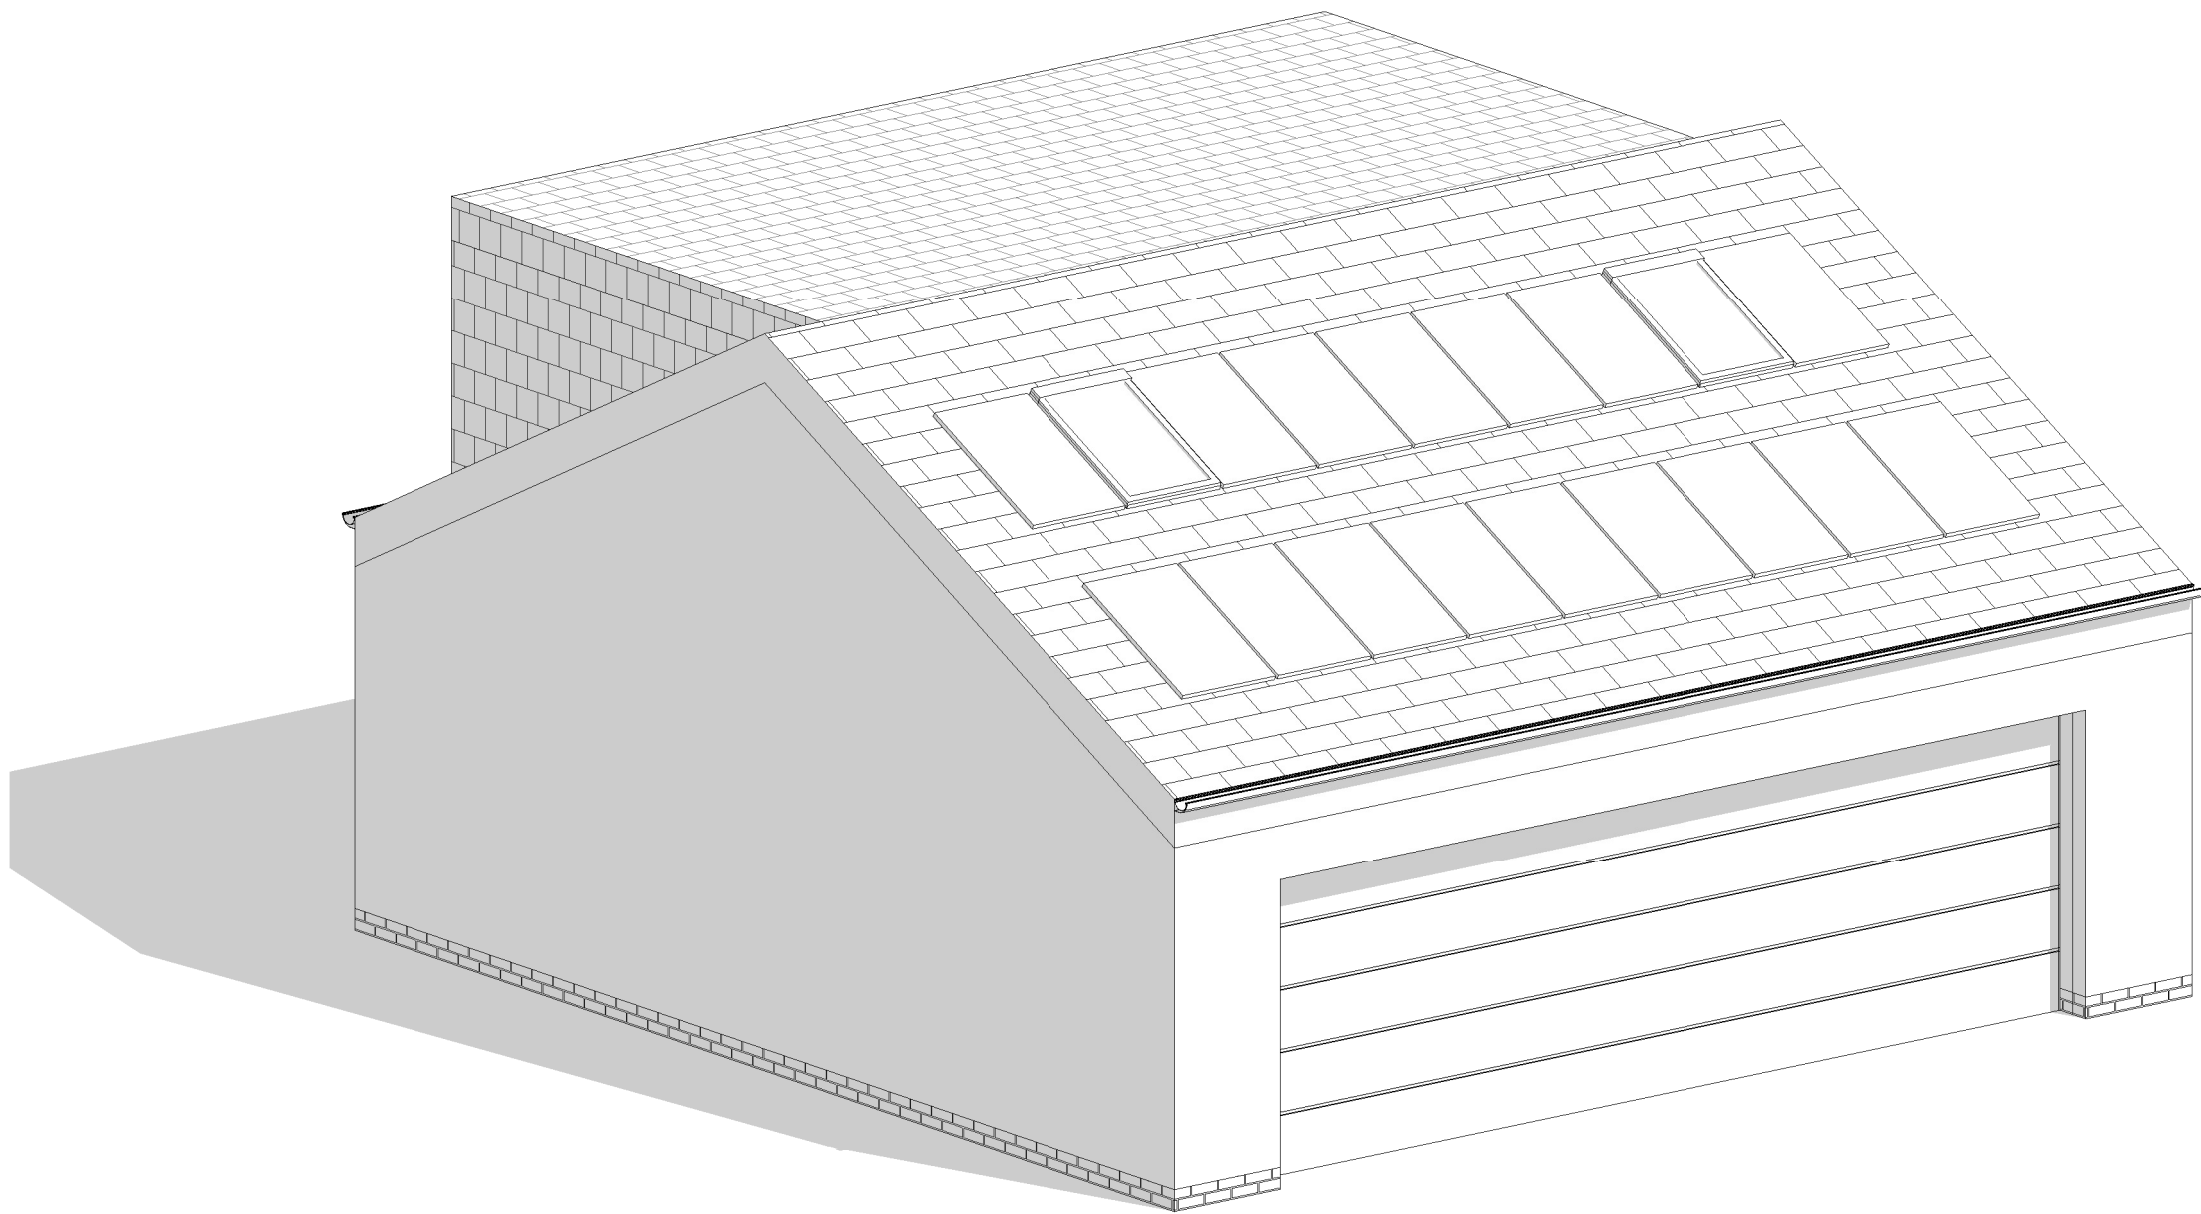

© The copyright in this drawing is vested in CodaStudios and no license or assignment of any kind has been, or is, granted to any third party whether by provision of copies or originals or otherwise unless agreed in writing.

**DO NOT SCALE FROM THIS DRAWING**  
The contractor shall check and verify all dimensions on site and report any discrepancies in writing to CodaStudios before proceeding work

**FOR ELECTRONIC DATA ISSUE**  
Electronic Data / drawings are issued as "read only" and should not be interrogated for measurement. All dimensions and levels should read, only from those values stated on the drawing. Coda Studios Ltd is not responsible for discrepancies caused by the overlay of other parties BIM/IFC models. These are overlaid purely as reference.

| Revision |                                   | Date     | Drawn | Checked |
|----------|-----------------------------------|----------|-------|---------|
| A        | First issue.                      | 09/01/23 | VK    | JH      |
| B        | Amended garage size and location. | 27/09/23 | TH    | JH      |
| C        | Flat added above garage.          | 06/10/23 | TH    | JH      |

MATERIALS LIST

- 01 Aluminium edge channel in RAL 7016
- 02 White render to match existing house
- 03 Garage door in RAL 7016 finish
- 04 Aluminium rainwater goods in RAL 7016
- 05 Solar Panels
- 06 Hung Roof Tiles

**CODA**  
**Bespoke**



CODA Studios Ltd, Sellers Wheel, 151 Arundel St, Sheffield, S1 2NU.  
T: 0114 279 4931 E: information@codastudios.co.uk

|                                      |                   |          |            |          |
|--------------------------------------|-------------------|----------|------------|----------|
| Client                               |                   |          |            |          |
| Owner                                |                   |          |            |          |
| Project                              |                   |          |            |          |
| Project                              |                   |          |            |          |
| Drawn                                | Checked           | Date     | Scale @ A1 |          |
| TH                                   | JH                | 27/09/23 | 1 : 50     |          |
| Title                                |                   |          |            |          |
| Elevations                           |                   |          |            |          |
| Suitability Code                     | Purpose for issue |          |            |          |
| A1                                   | Planning Issue    |          |            |          |
| Drawing No                           |                   |          |            |          |
| 3268 - CDA - 00 - ZZ - DR - A - 0700 |                   |          |            | C        |
| Project                              | Originator        | Volume   | Level      | Role     |
|                                      |                   |          |            | Number   |
|                                      |                   |          |            | Revision |