


LAYSTALL STREET

| REVISION | DATE     | DESCRIPTION                  |
|----------|----------|------------------------------|
| A        | 17/01/24 | UPDATED TO PLANNING COMMENTS |

PIGEON STREET

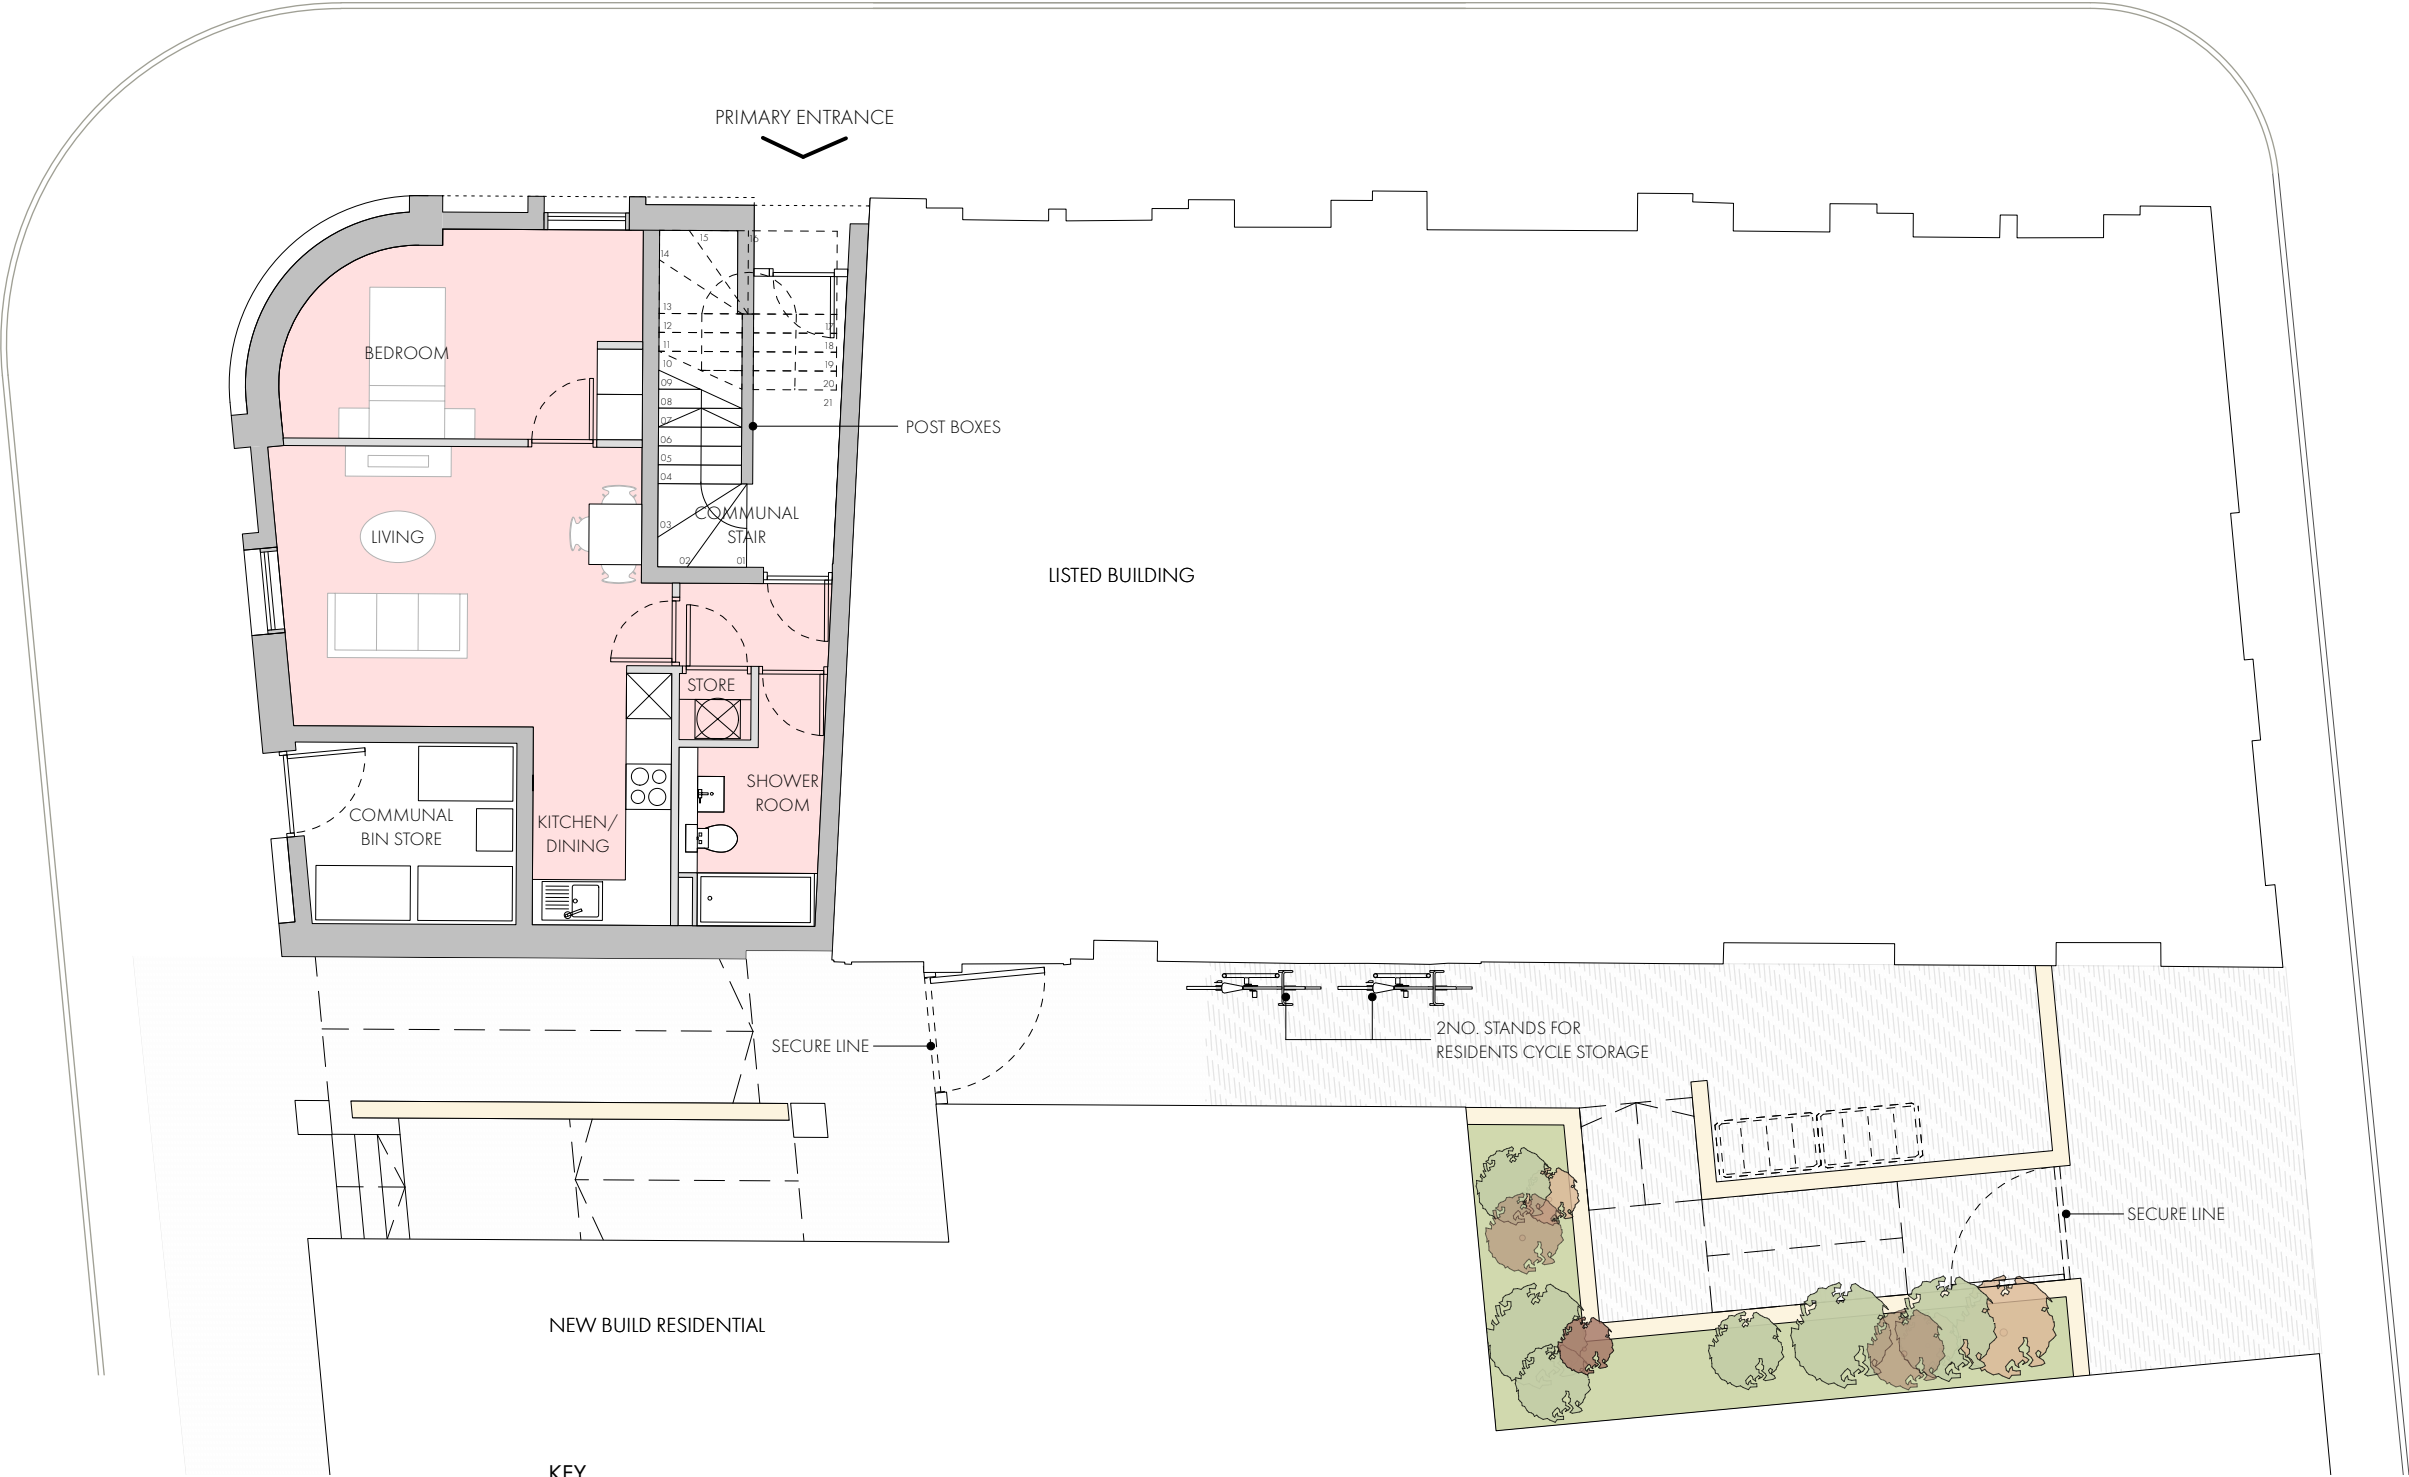

KEY

- 45 M2 1B1P APARTMENT
- SITE BOUNDARY

PROPOSED PLAN - L00  
1:100 @ A3

OMI Architects

31 Blackfriars Road, Salford, Manchester, M3 7AQ  
+44(0)161 832 3242 / info@omiarchitects.com / www.omiarchitects.com

|         |                                             |          |       |       |       |     |
|---------|---------------------------------------------|----------|-------|-------|-------|-----|
| PROJECT | LAYSTALL STREET - LISTED BUILDING EXTENSION |          |       |       |       |     |
| DRAWING | PROPOSED SITE PLAN                          |          |       |       |       |     |
| DATE    | AUG 23                                      | DRAWN BY | DS    | SCALE | 1:100 | @A3 |
| JOB NO. | 1383                                        | DWG.NO.  | L0315 |       |       |     |