

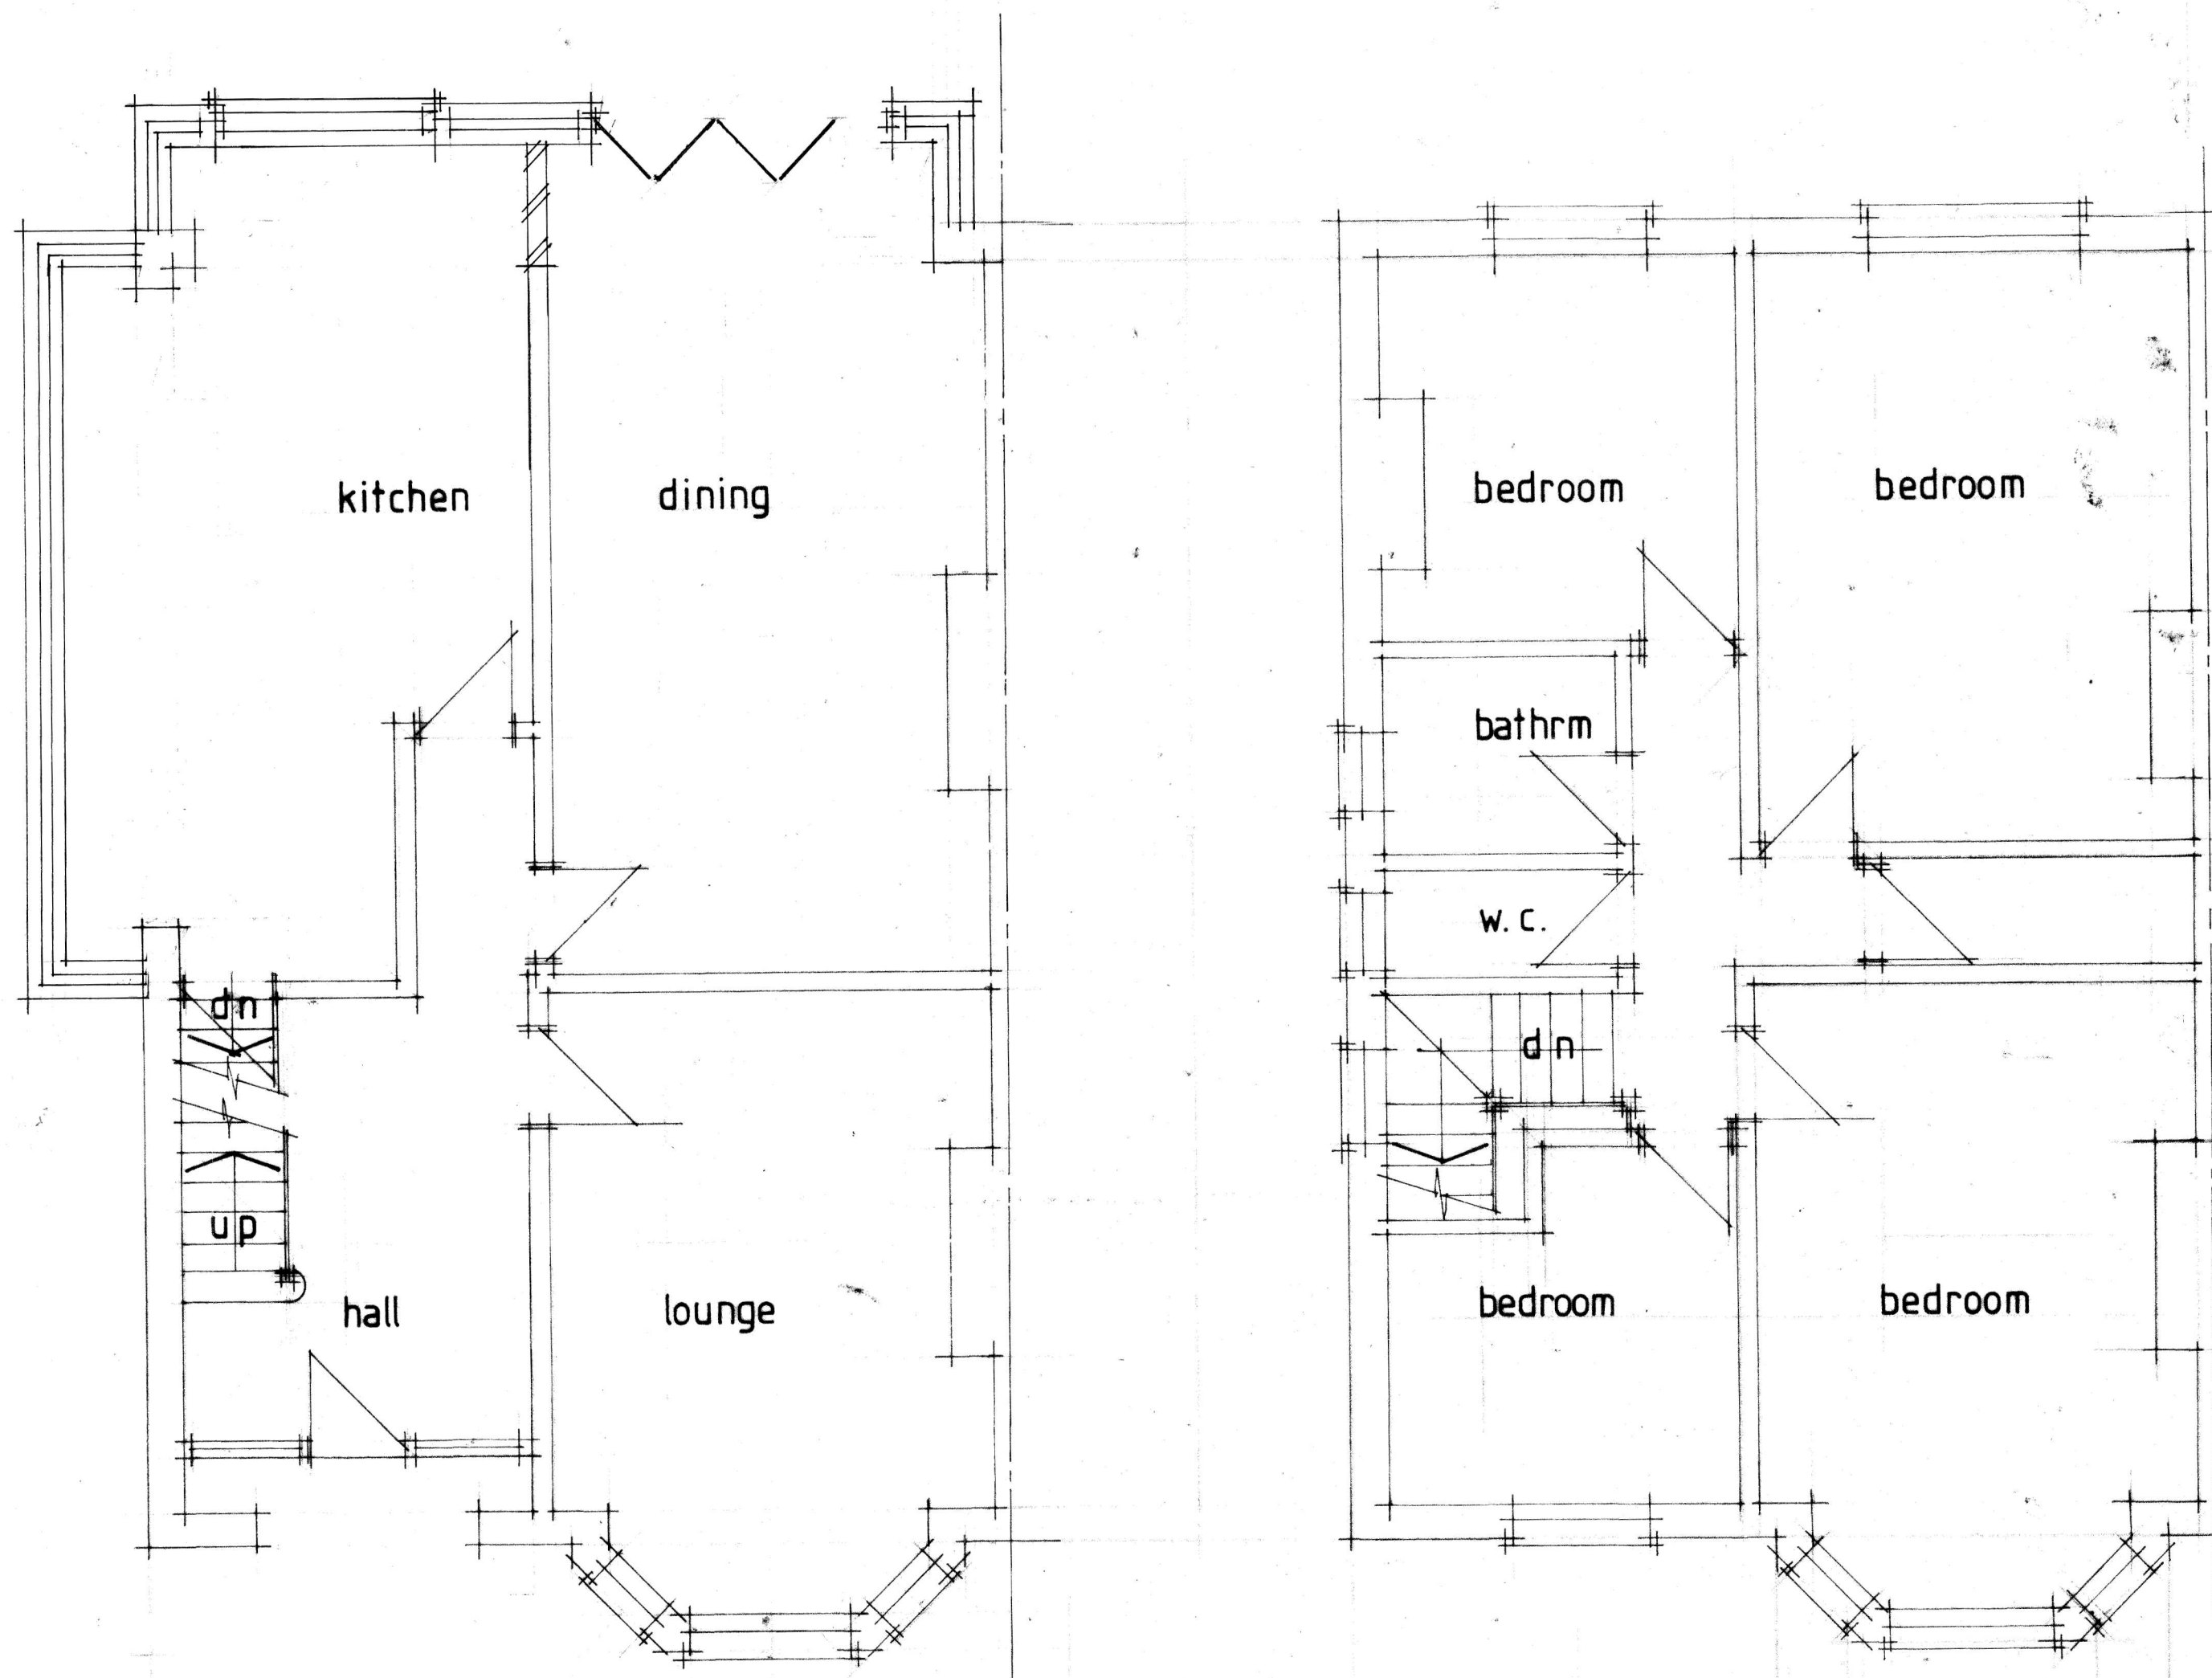


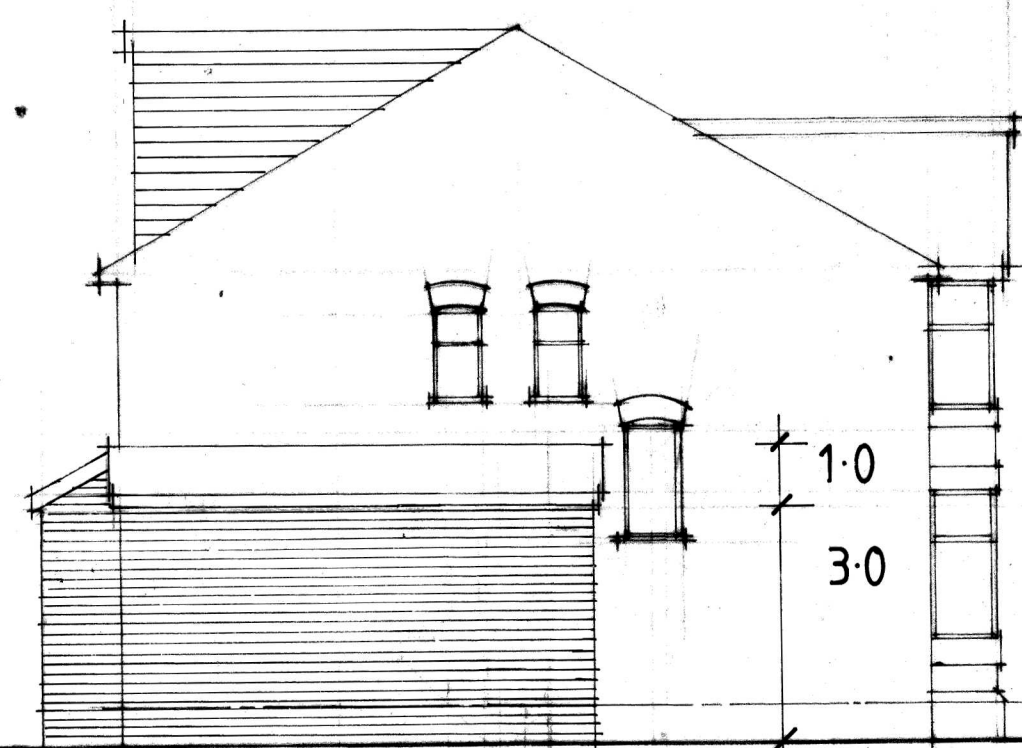

Ground Floor

First Floor


Scale Bars

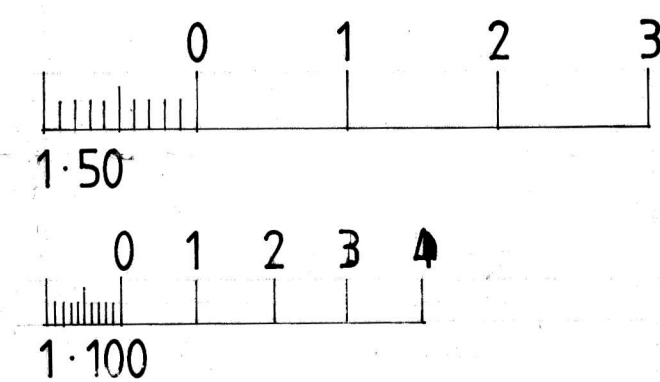

Side



Rear

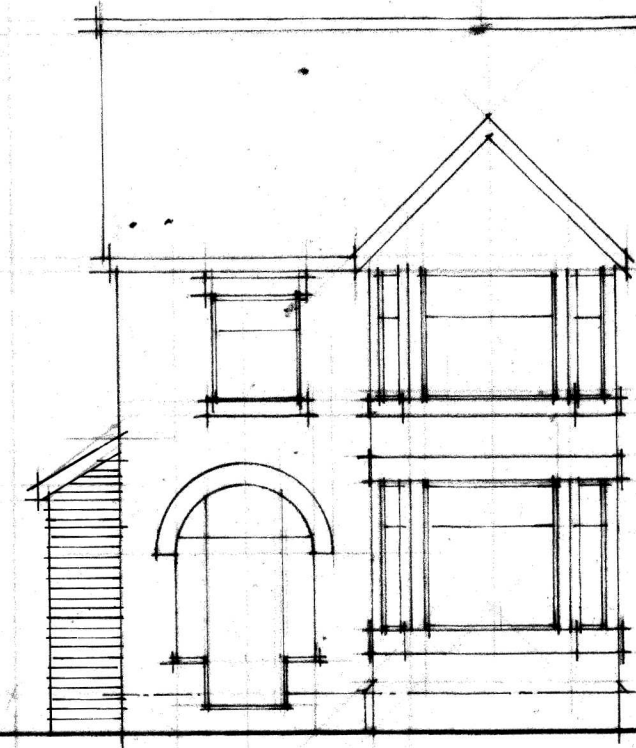

Front

|                                                                                          |                                                          |                   |              |
|------------------------------------------------------------------------------------------|----------------------------------------------------------|-------------------|--------------|
| No: A                                                                                    | Revision: ROOF HEIGHT REDUCED<br>EYES " EXTENSIONS SPLIT | Date: NOV 14 2023 | Initial: CTW |
| <b>ALPHA DESIGN</b><br>11 GILDA CRESCENT ROAD ECCLES M30 9AG<br>TELEPHONE :0161 707 5533 |                                                          |                   |              |
| Project: 6 Burford Avenue Whalley Range M                                                |                                                          |                   |              |
| Title: Floor Plans and Elevations (prosd )                                               |                                                          |                   |              |
| Scale: 1:50                                                                              | Date: JUL 13                                             | Initial: CTW      |              |
| Drg. No: 2A                                                                              |                                                          |                   |              |