
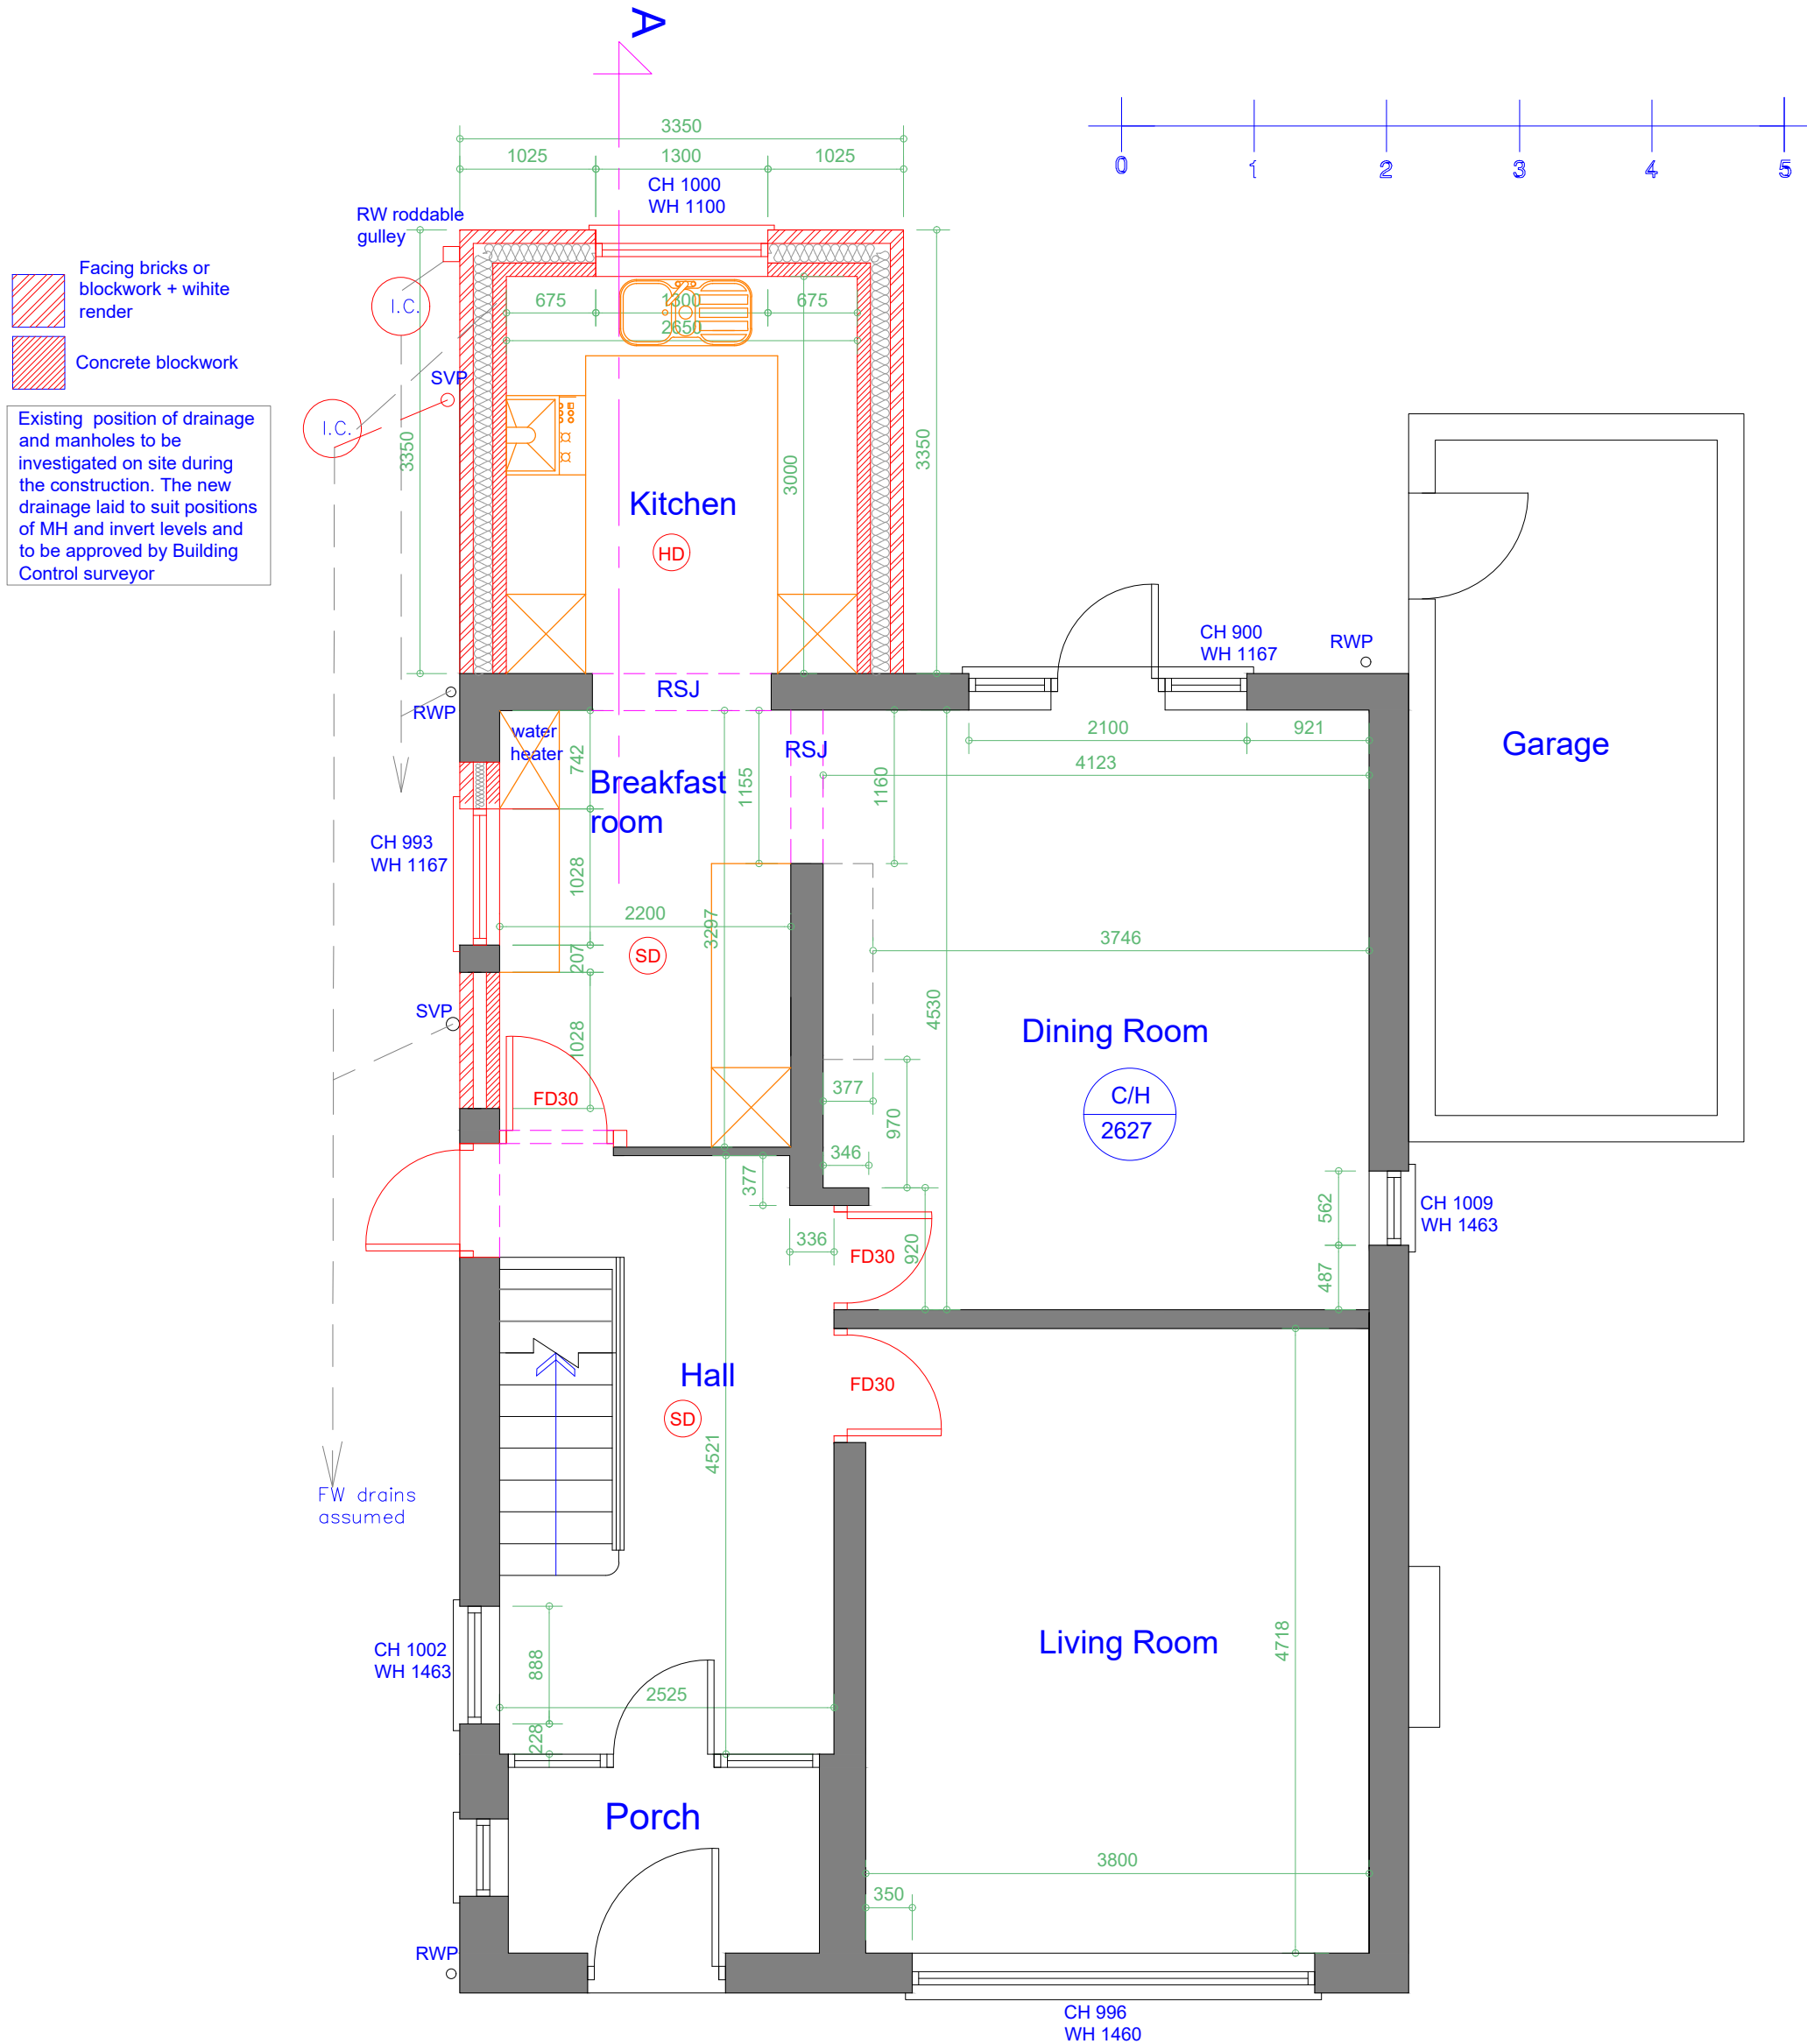


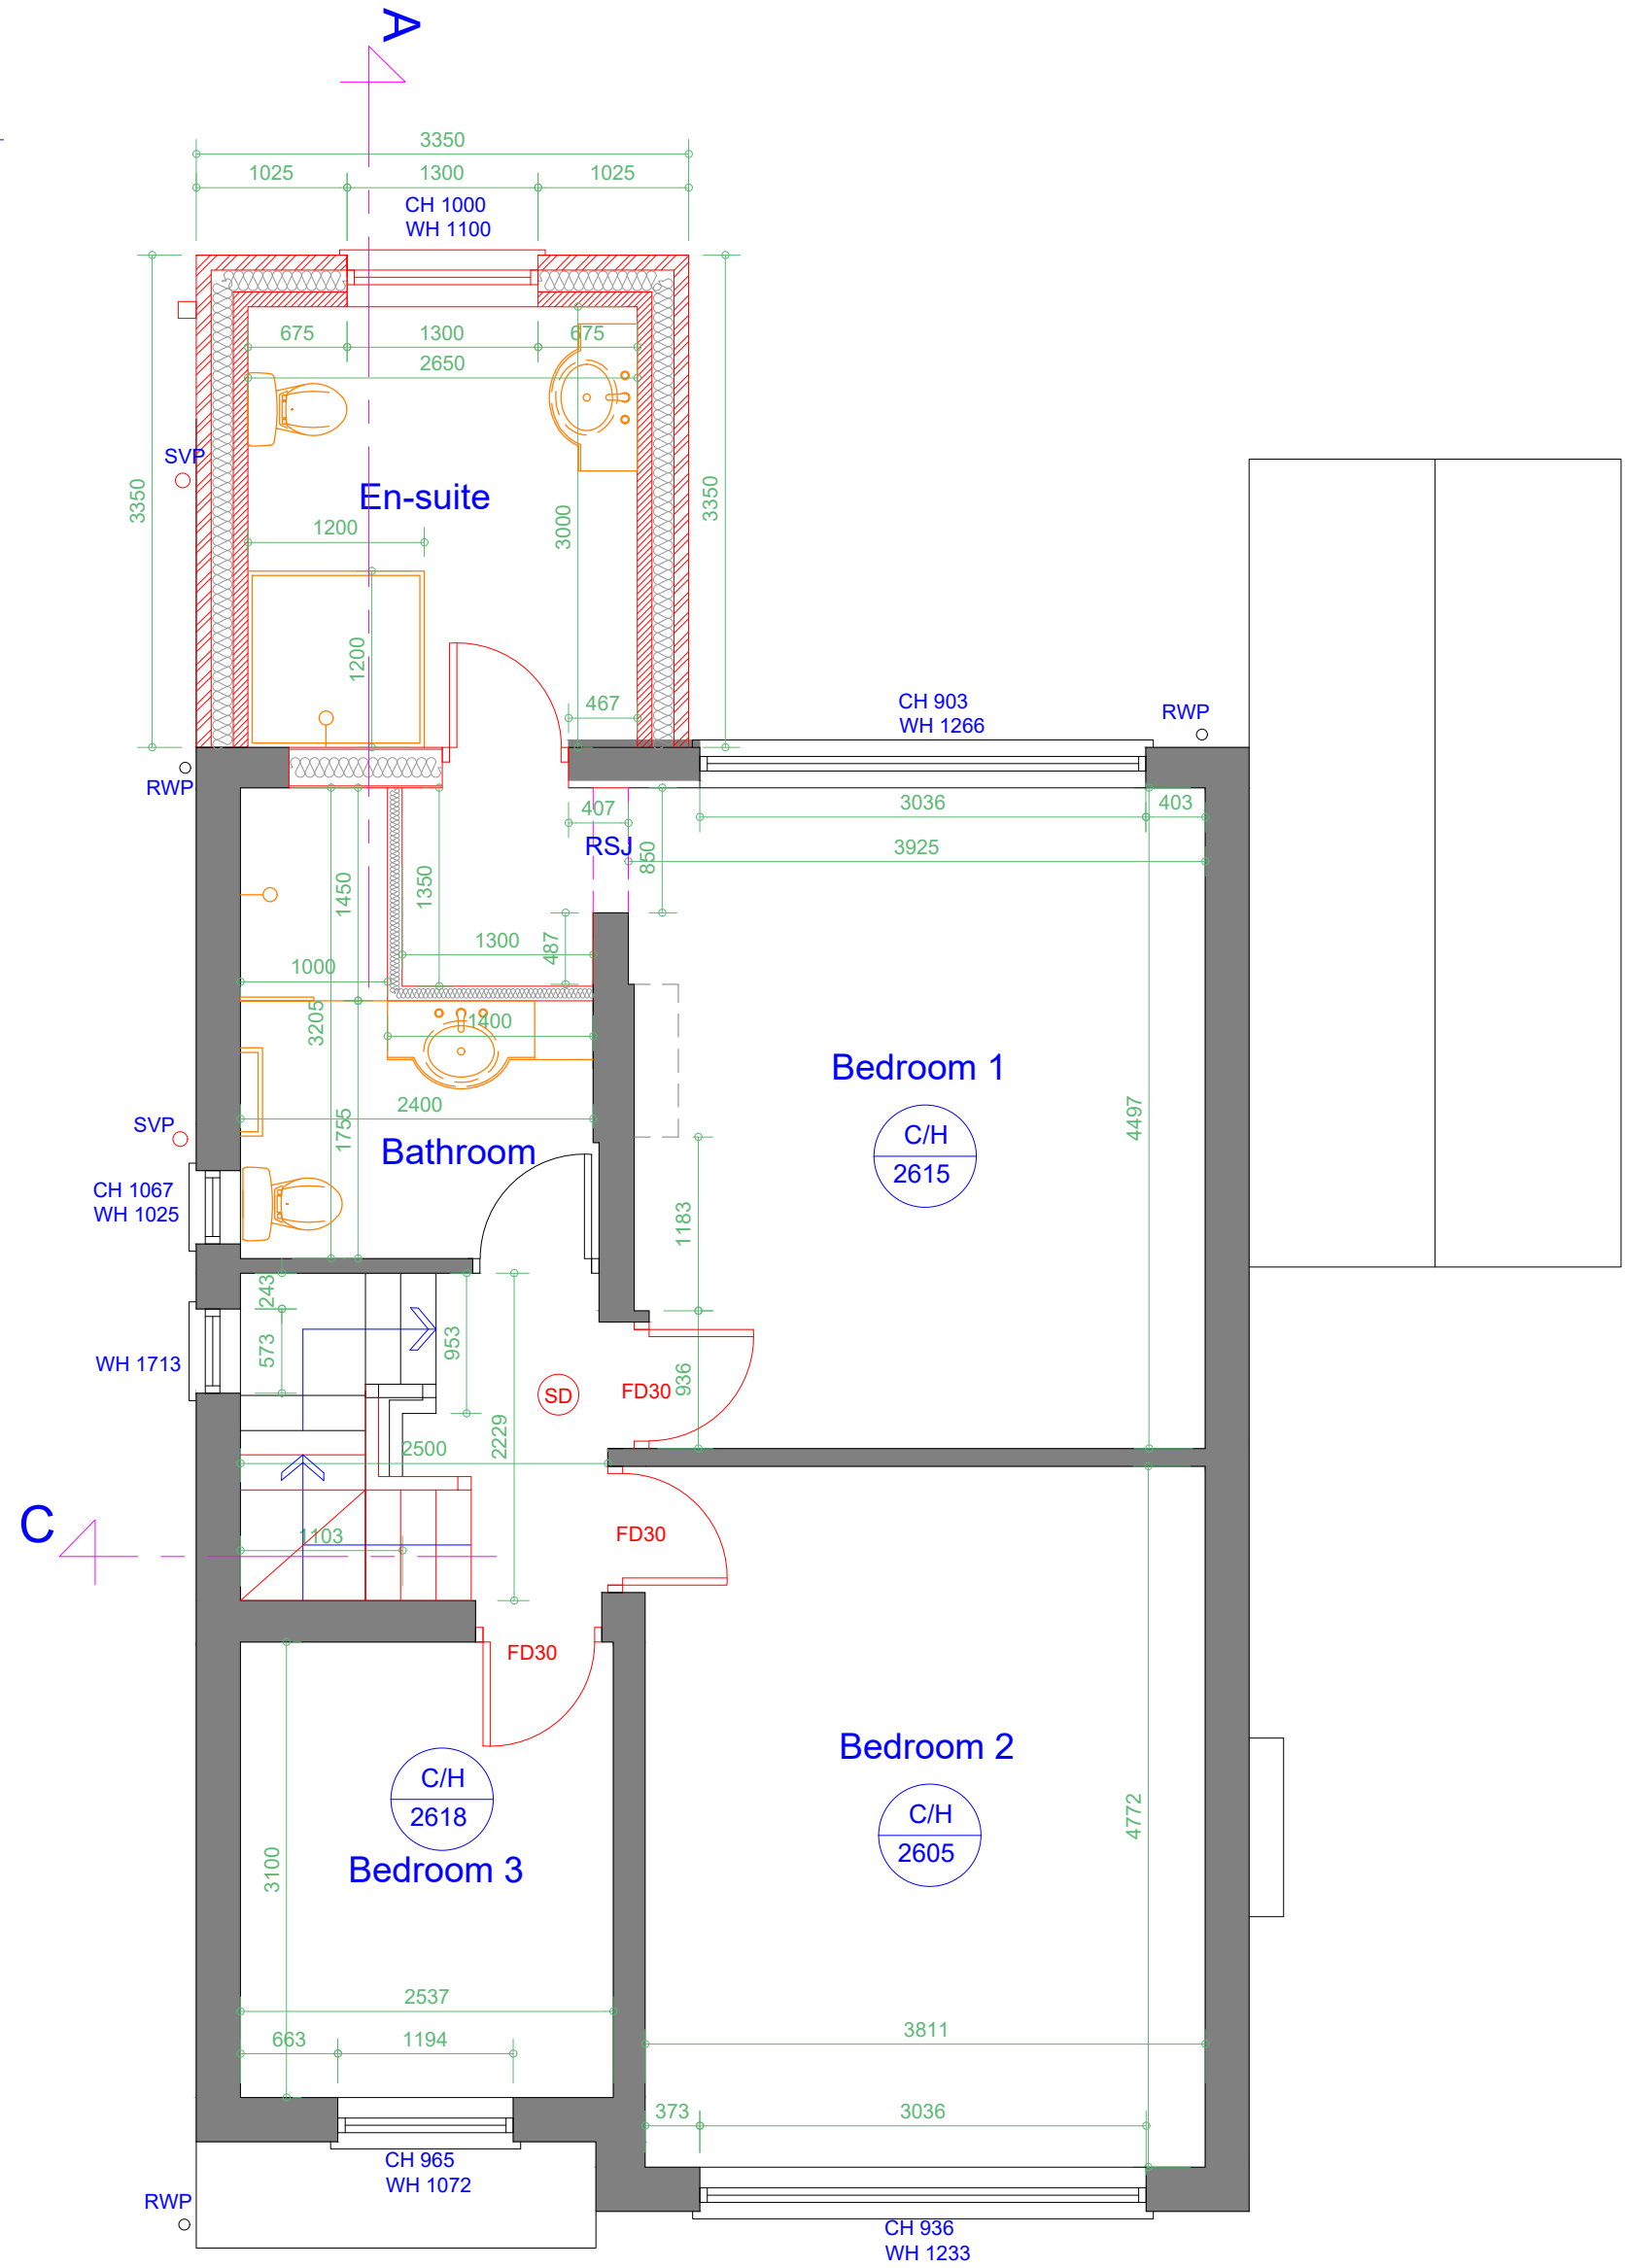

Rev	Date	Description
Issued For : INFORMATION PURPOSES ONLY		
Client		
Mr. Eugen Lindner		
Project		
33 Burnage Lane, Manchester M19 2HZ Proposed two storey rear extension and loft conversion with side dormer.		
Scheme - Drawing Title		
Proposed Ground Floor and First Floor Plans.		
03	Date	06.10.23
Drawing No.	Revision	Scale 1:50 @A2