


VISUAL SCALE 1:100 @ A3

New roof windows to front elevation
Hip to Gable roof extension



01_P-Elevation
1 : 100

Gable wall to match existing brick

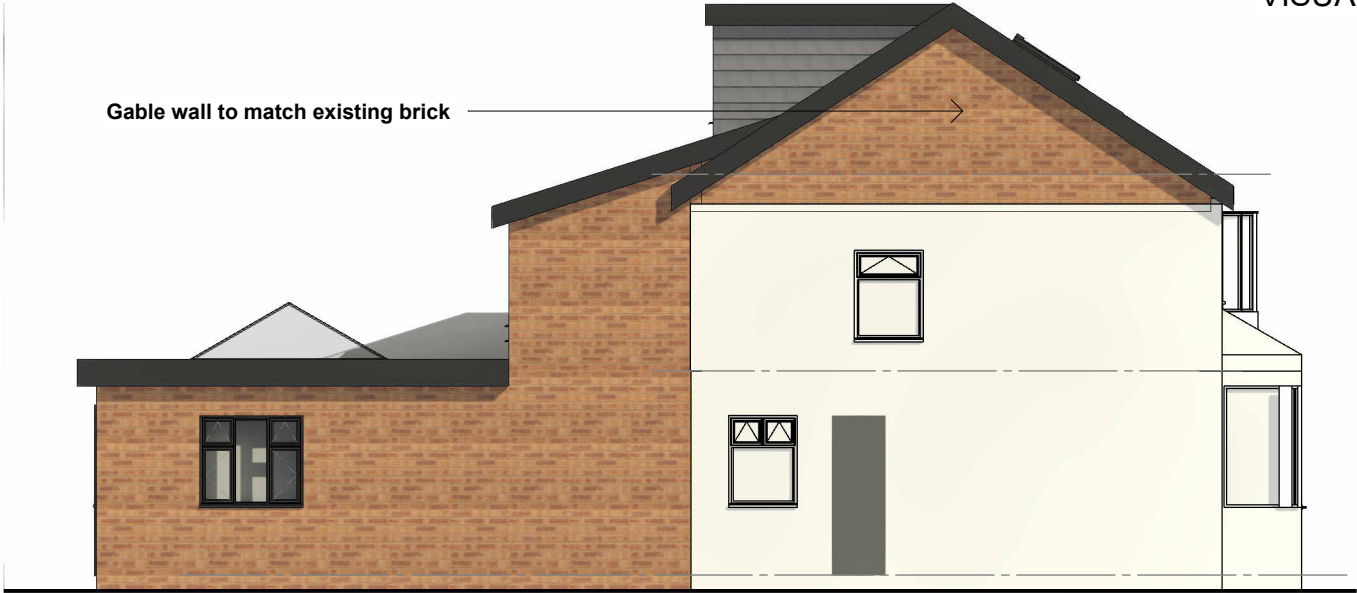


02_P-Elevation
1 : 100

Dormer wall finish to match roof finish
Roof sky lantern



03_P-Elevation
1 : 100

New walls to match or to be similar to existing brick

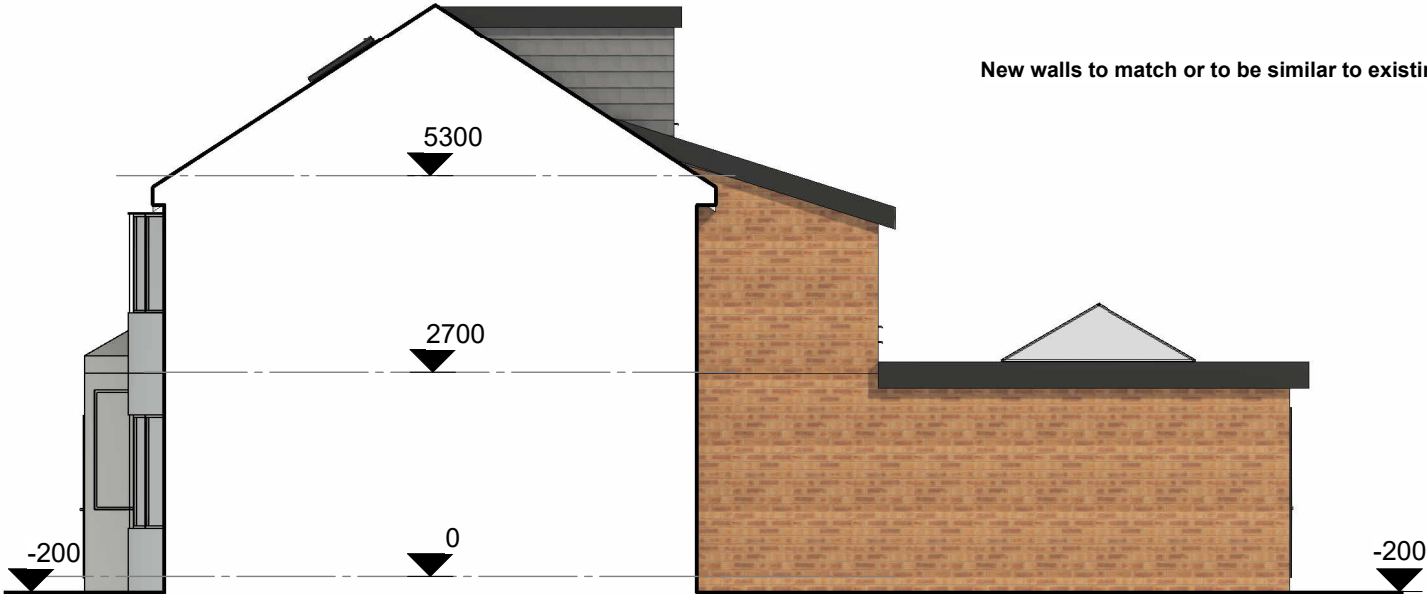

04_P-Elevation
1 : 100

COPYRIGHT © ALL RIGHTS RESERVED BY VIKAS ALYAS LTD. DO NOT SCALE FROM DRAWING. DRAWING INDICATES DESIGN INTENT ONLY. REPORT ANY DISCREPANCIES TO CLIENT / VA LTD. NOT TO BE USED FOR CONSTRUCTION UNLESS STATED SO. TO BE READ IN CONJUNCTION WITH OTHER DRAWINGS OR SPECIFICATION WHERE PROVIDED.

ARCHITEK

BUILDING DESIGN CONSULTANCY

0161 511 8479

vikas@architek.uk

916 Stockport Road, Levenshulme, Manchester, M19 3AB

No.	Description	Date
P1	Issue to Planning	05.01.2024

PROJECT Part single/part two storey rear extension and hip to gable, loft conversion and roof dormer extension to form additional living accommodation		ADDRESS 70 Mauldeth Rd Manchester M20 4WF		CLIENT Waheed Akbar	
Manchester City Council	PURPOSE OF ISSUE Planning	SHEET Proposed Elevations	Date 05.01.2024	Project number 1254	Scale (@ A3) 1 : 100
			Drawn by VA	DRAWING NUMBER A105	
			Checked by VA		REV P1