


DO NOT SCALE this drawing, figured dimensions only are to be used.
This drawing is the sole copyright of PARKdesigned.
Any discrepancies between this drawing and other information should be reported to the Architect.
THE BOUNDARY SHOWN IS BASED ON INFORMATION SUPPLIED BY OTHERS, NOT PARKdesigned, ALL BOUNDARIES TO BE VERIFIED ON SITE. MODIFICATIONS TO THIS DRAWING TO BE MADE SOLELY ON ORIGINAL MAGNETIC MEDIA, AND MAY ONLY BE CARRIED OUT BY PARKdesigned.

A	26.07.23	Drawing updated to suit Planners comments.	JAH	JAH
---	----------	--	-----	-----

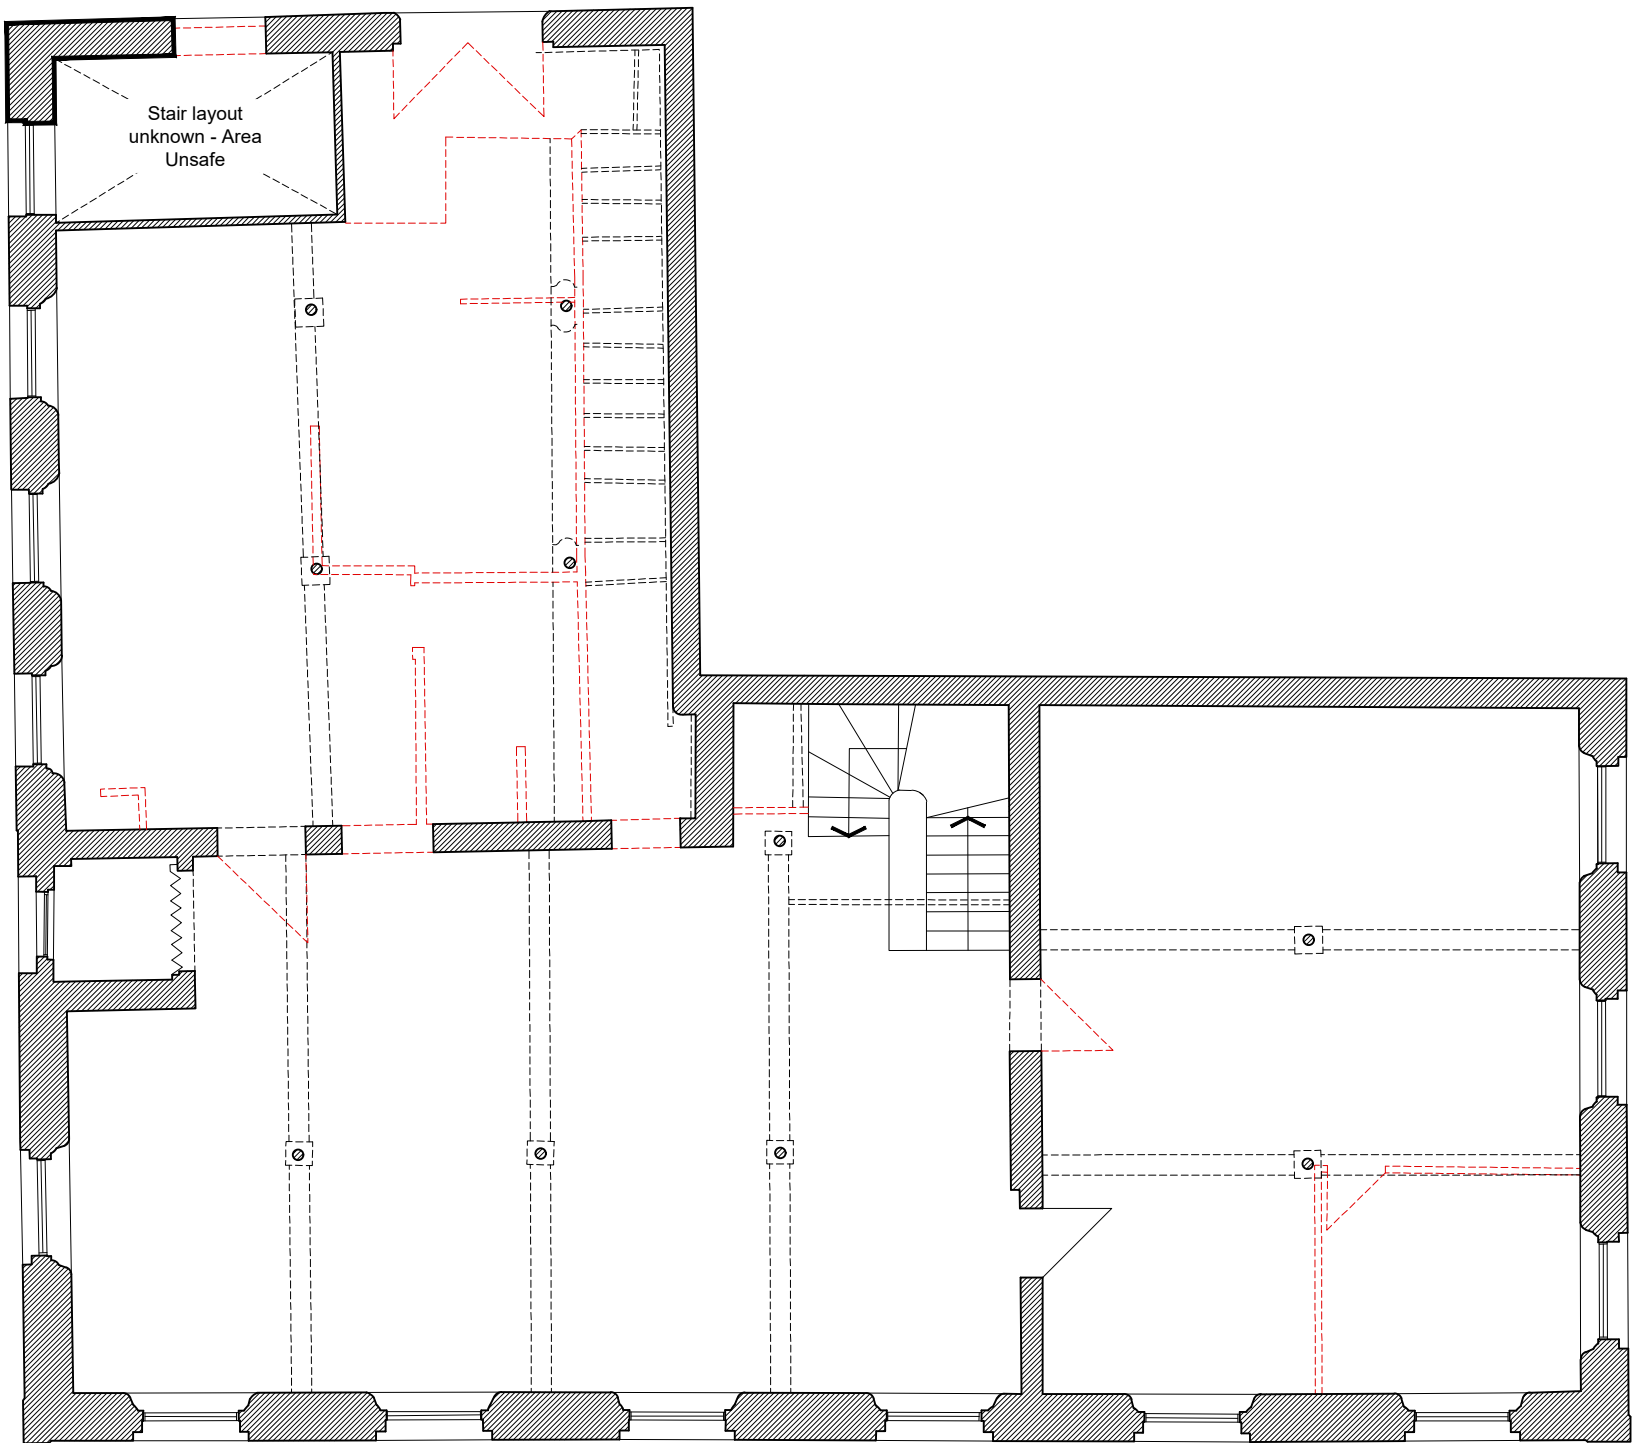

Proposed Second Floor Plan

Proposed Strip Out Plan

Scale 1:100



Key:




Existing walls to be retained.



Existing walls, doors windows, etc to be removed.



Existing doors to be retained.

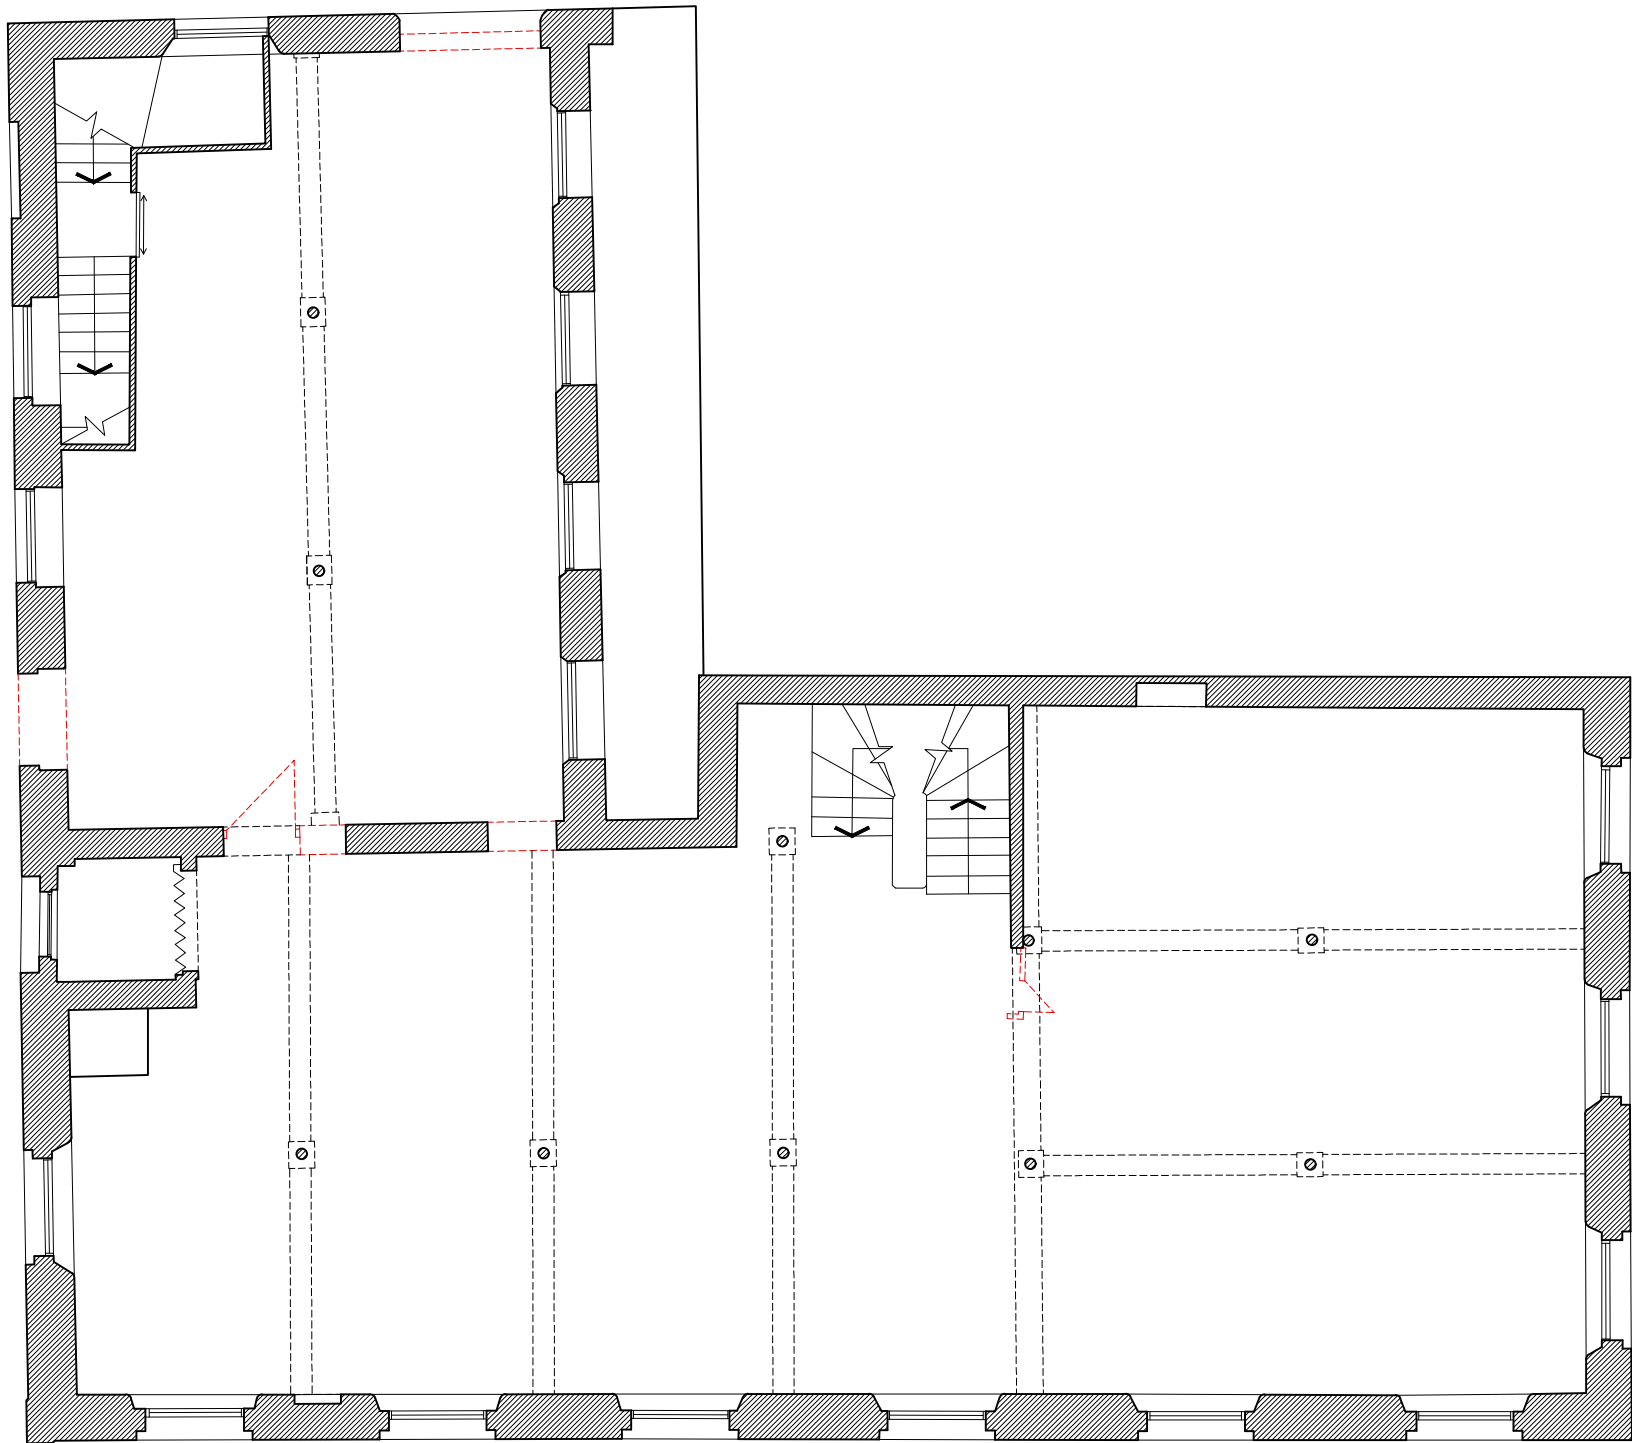

Proposed Third Floor Plan

Proposed Strip Out Plan

PARKdesigned
architects

Leeds: The LOFT, 13, Carlton Mills, Armley, LS12 2QG
London: Seven Pancras Square, 7 Kings Blvd, NC1 4AG

Tel: 0113 819 8057
Email: info@parkdesigned.com
Website: www.parkdesigned.com

Client:	Date:	Scale:
T&M Investment	May 2022	1:100 @A2
Project Name:	Drawn:	Reviewed:
34 Charlotte Sreet, Manchester	JAH	JAH
Drawing Title:	Drawing No:	Revision:
Proposed Strip Out Floor Plans - Sheet 2	036	A
Drawing Status:	Project No:	
FOR APPROVAL	2022.04	

Do not scale off this drawing. Work to figured dimensions, and any discrepancy to be reported to the architect.
Refer to larger scale drawings where available. ©PARK Designed