




Existing Signage to Booth Street (Part Elevation) - Scale 1:50

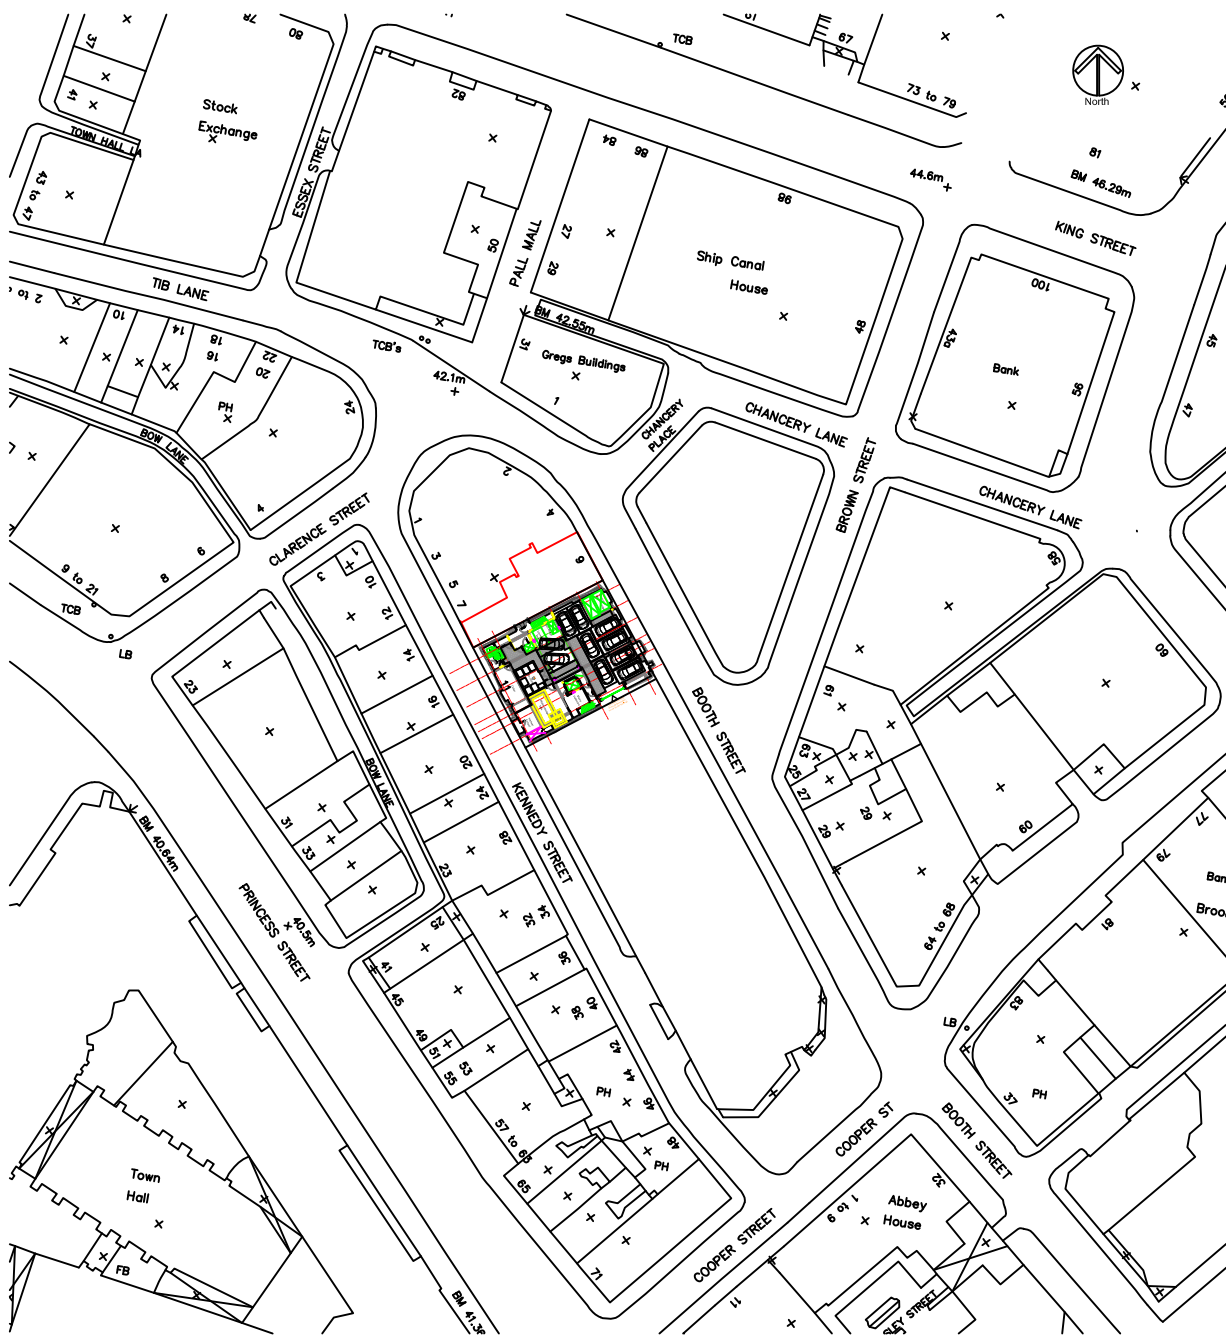

Location - Scale 1:1250




Existing Signage to Kennedy Street (Part Elevation) - Scale 1:50



Detail E - Scale 1:10



Detail A - Scale 1:10

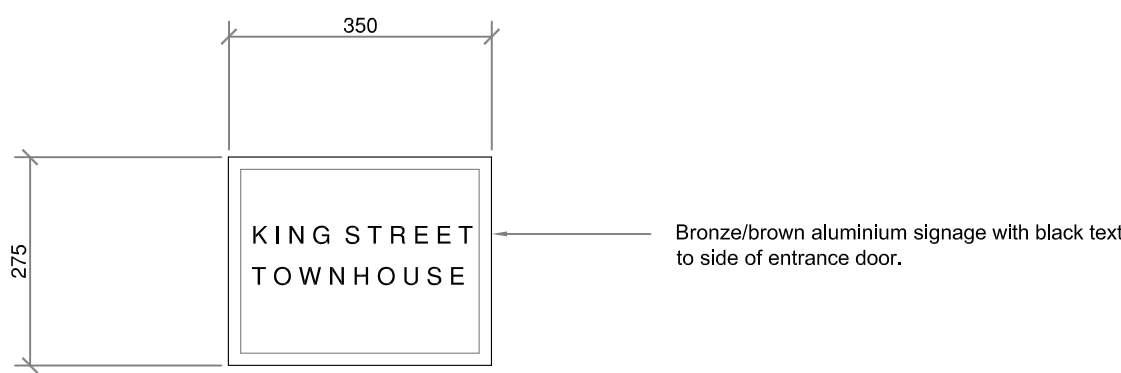

Detail C - Scale 1:10

Signage detail A 2 No either side of the main Booth Street entrance to comprise wrap round (fully enclosing) bronze finished aluminium case with laser cut wording backed by opaque perspex sheet internally illuminated with, 28watt LED tube light the whole sensitively fixed into stonework with non-ferrous fixings, utilising existing holes where possible.

Signage detail B+C 2 No either side of the Kennedy Street entrance to comprise bronze finished aluminium plate face engraved and black filled fixed to Hardwood backing board sensitively fixed into stonework with non-ferrous fixings, utilising existing holes where possible

Signage detail D section through light box to Booth Street Elevation, all signs sensitively fixed into stonework with non-ferrous fixings, utilising existing holes where possible

Signage detail E Frosted glass etched lettering to clear glass fanlight in existing frame over main entrance on Booth Street Elevation


Signage Font for all text to be Gotham Book

25mm Hardwood backing board sensitively fixed into stonework with non-ferrous fixings, utilising existing holes where possible


6mm Bronze finished aluminium plate face engraved and black filled fixed to hardwood backing board

Section through Details B&C

Scale 1:5

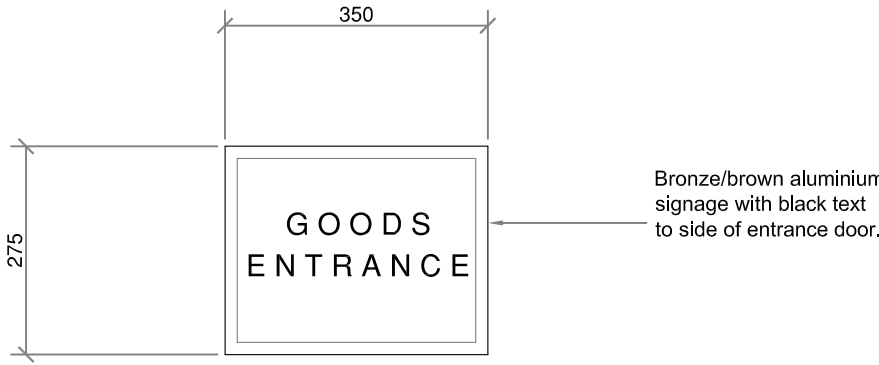

Detail B - Scale 1:10

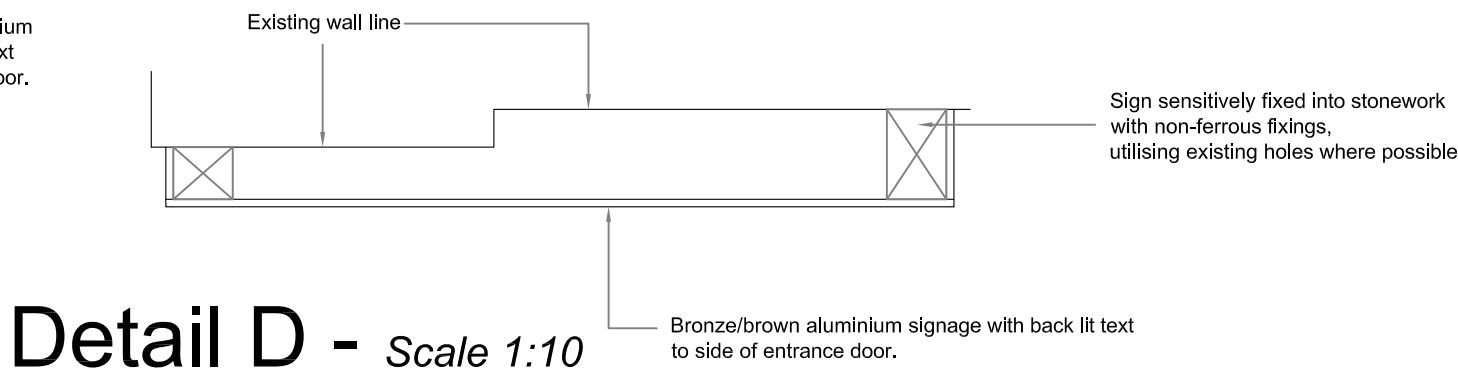

Detail D - Scale 1:10

Existing Signage is per granted application 110102/LO/2015/C1

LISTED BUILDING CONSENT For the installation of 2no. internally illuminated entrance signs, to the Booth Street elevation and 2no. non-illuminated, plaque signs to the rear elevation.