





Proposed Front Elevation

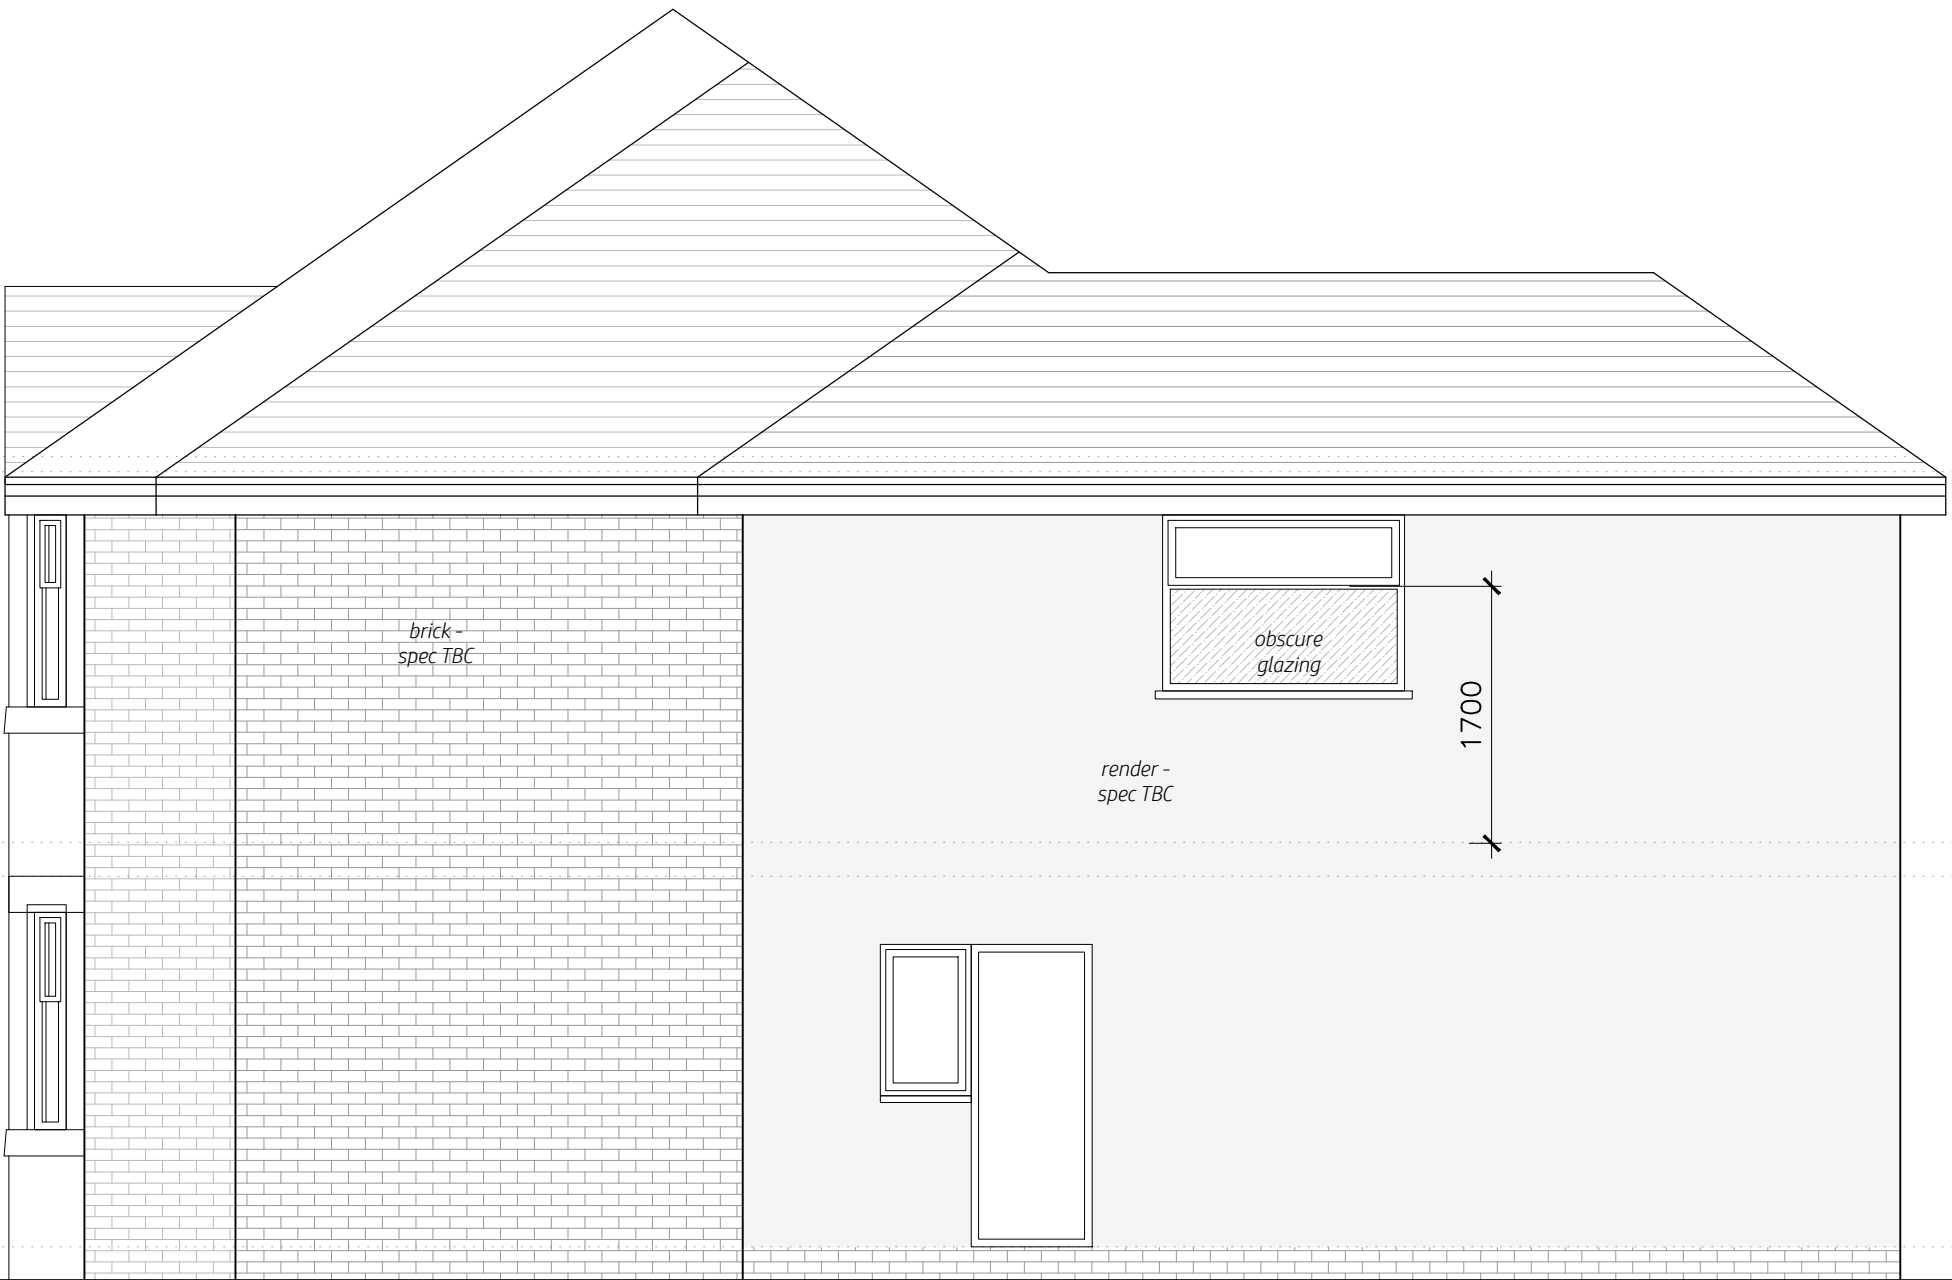


Proposed Side Elevation



Proposed Rear Elevation

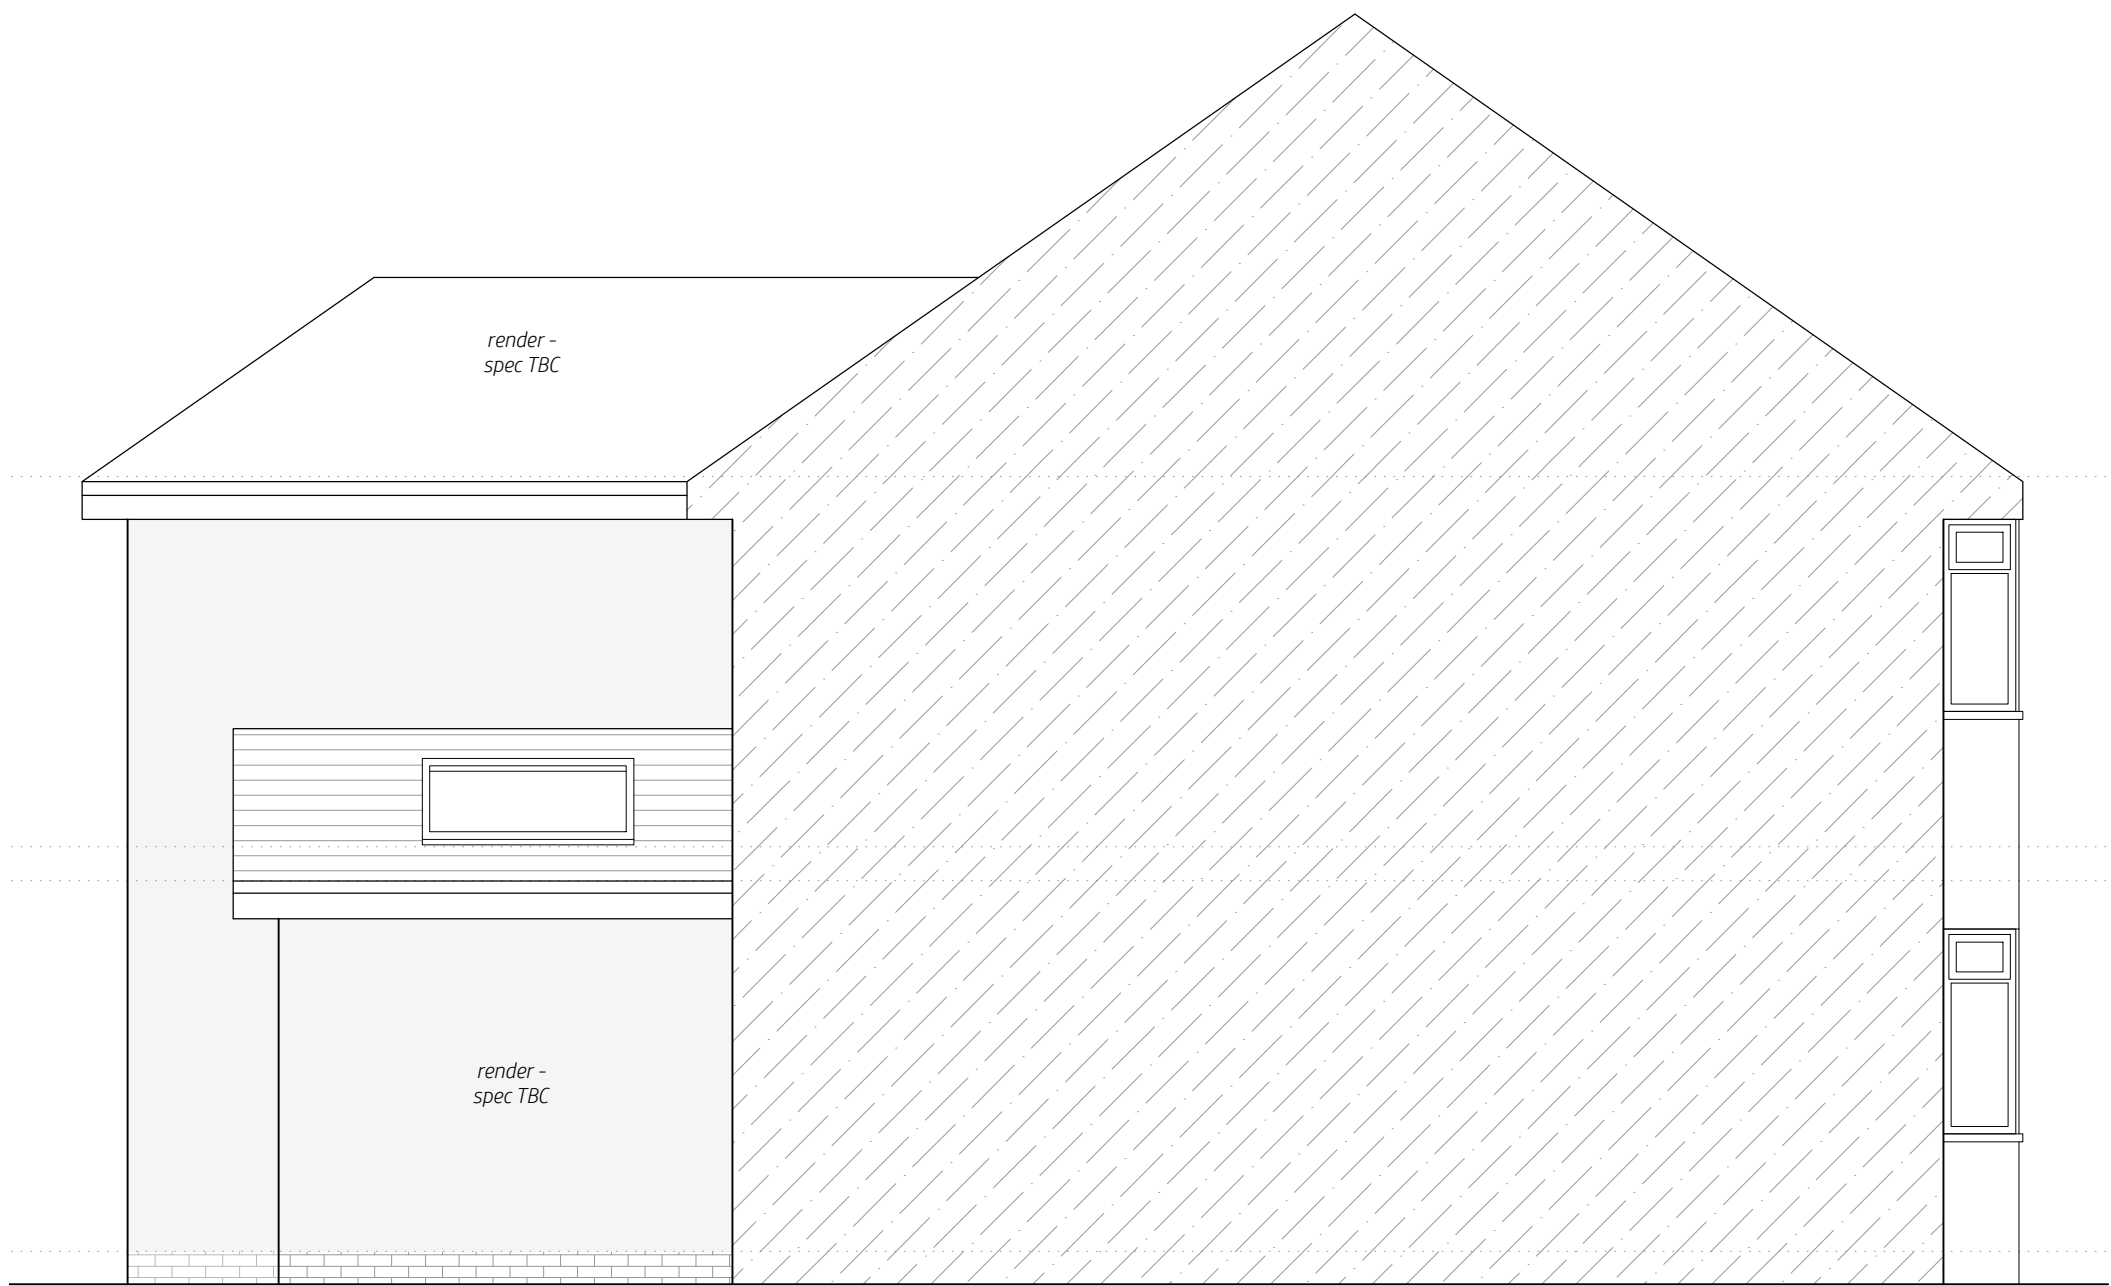

Proposed Side Elevation

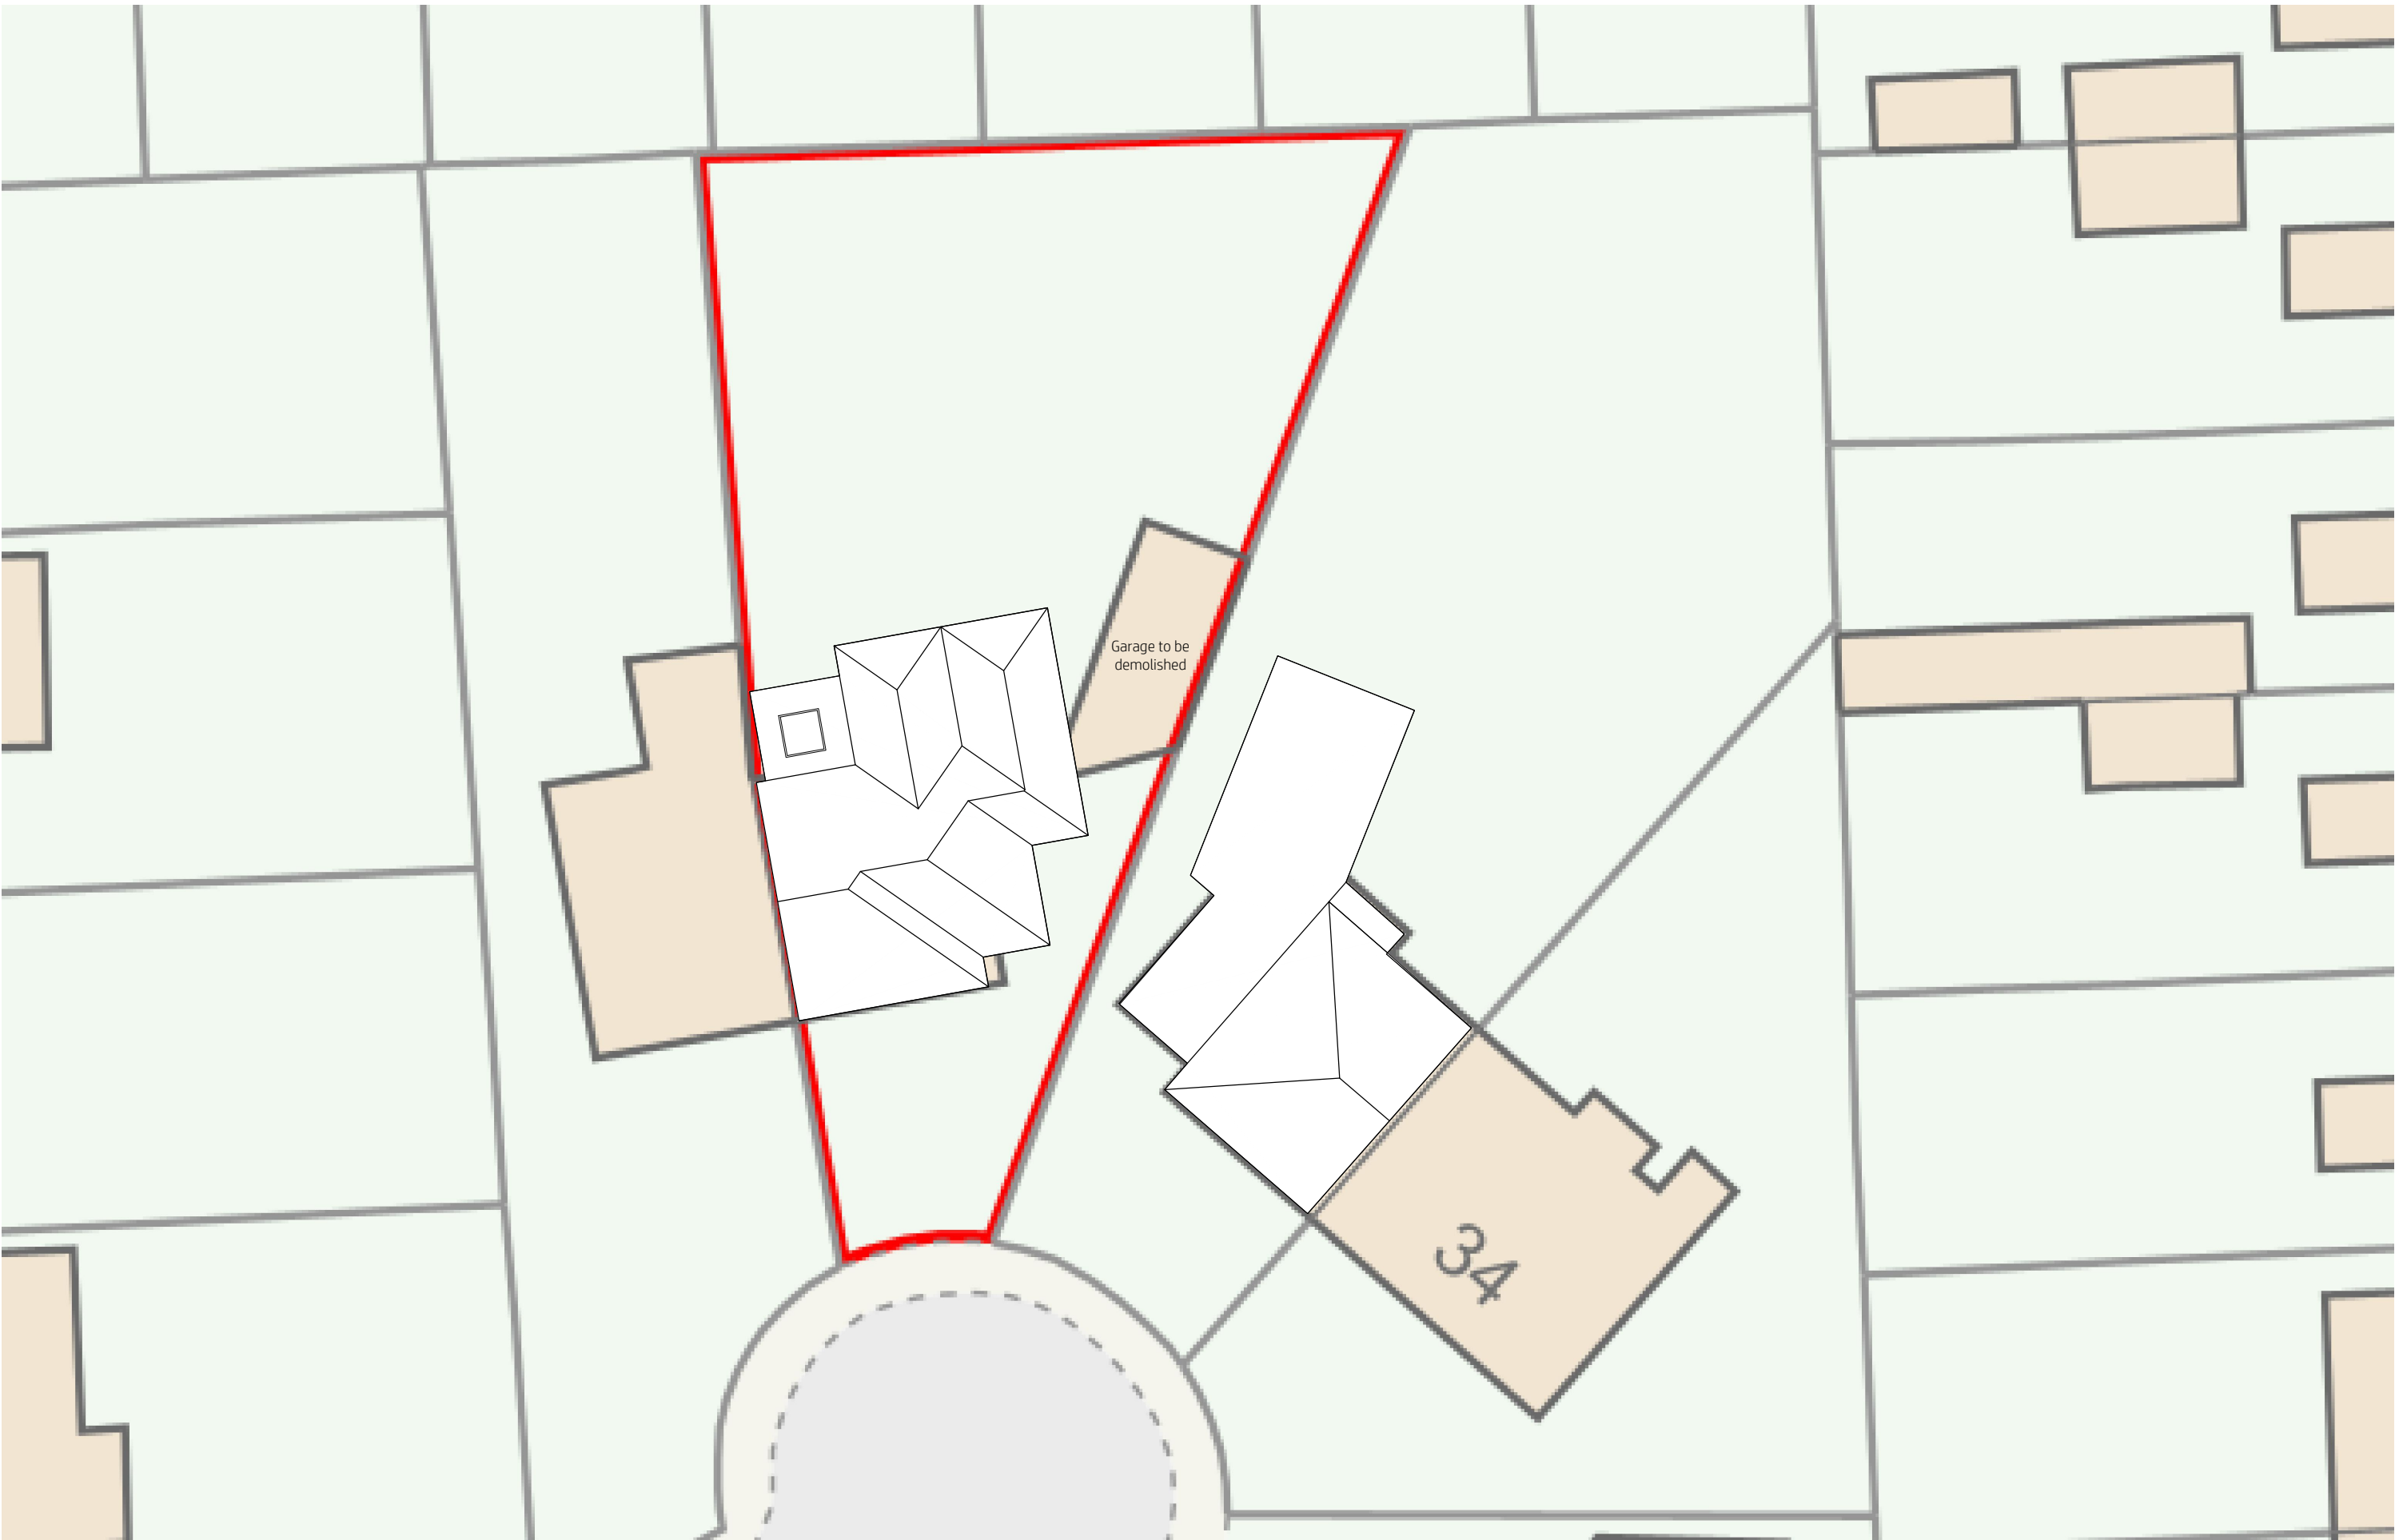

Proposed Site Block Plan

Scale 1:200

0 5 10 20

project
38 Holwood Drive
Manchester
M16 8WS

scale
1:50/200@A1
1:100/400@A3

drawn by
klh

drawing number
KH440-102

revision	description	date
A	updated following meeting	28.04.2022
B	updated following meeting / different configurations	20.06.2022
C	1F reconfigured	23.08.2023
D	ensuite window added	23.08.2023
E	rear glazed doors updated to Crittal style	11.10.2023
F	for Planning	15.10.2023
G	additional side elevation and block plan added	27.10.2023
H	updated to reflect Planning comments	24.11.2023
J	updated to reflect Planning comments v2	08.12.2023
K	updated to stone cills + vertical opening lights to front	10.12.2023
L	hipped roof correctly shown to side elevation	13.12.2023

Proposed Elevations

kieranhibbsarchitecture
27 Pioneer Road
Macclesfield
SK11 7ZB

kieranhibbs@gmail.com
Mobile: 07584049322

kieranhibbsarchitecture