




- NOTES
1. All dimensions are in millimetres unless otherwise stated
 2. This drawing is to be read with all other relevant documentation
 3. Do not scale from this drawing, all measurement data should be taken directly from the model

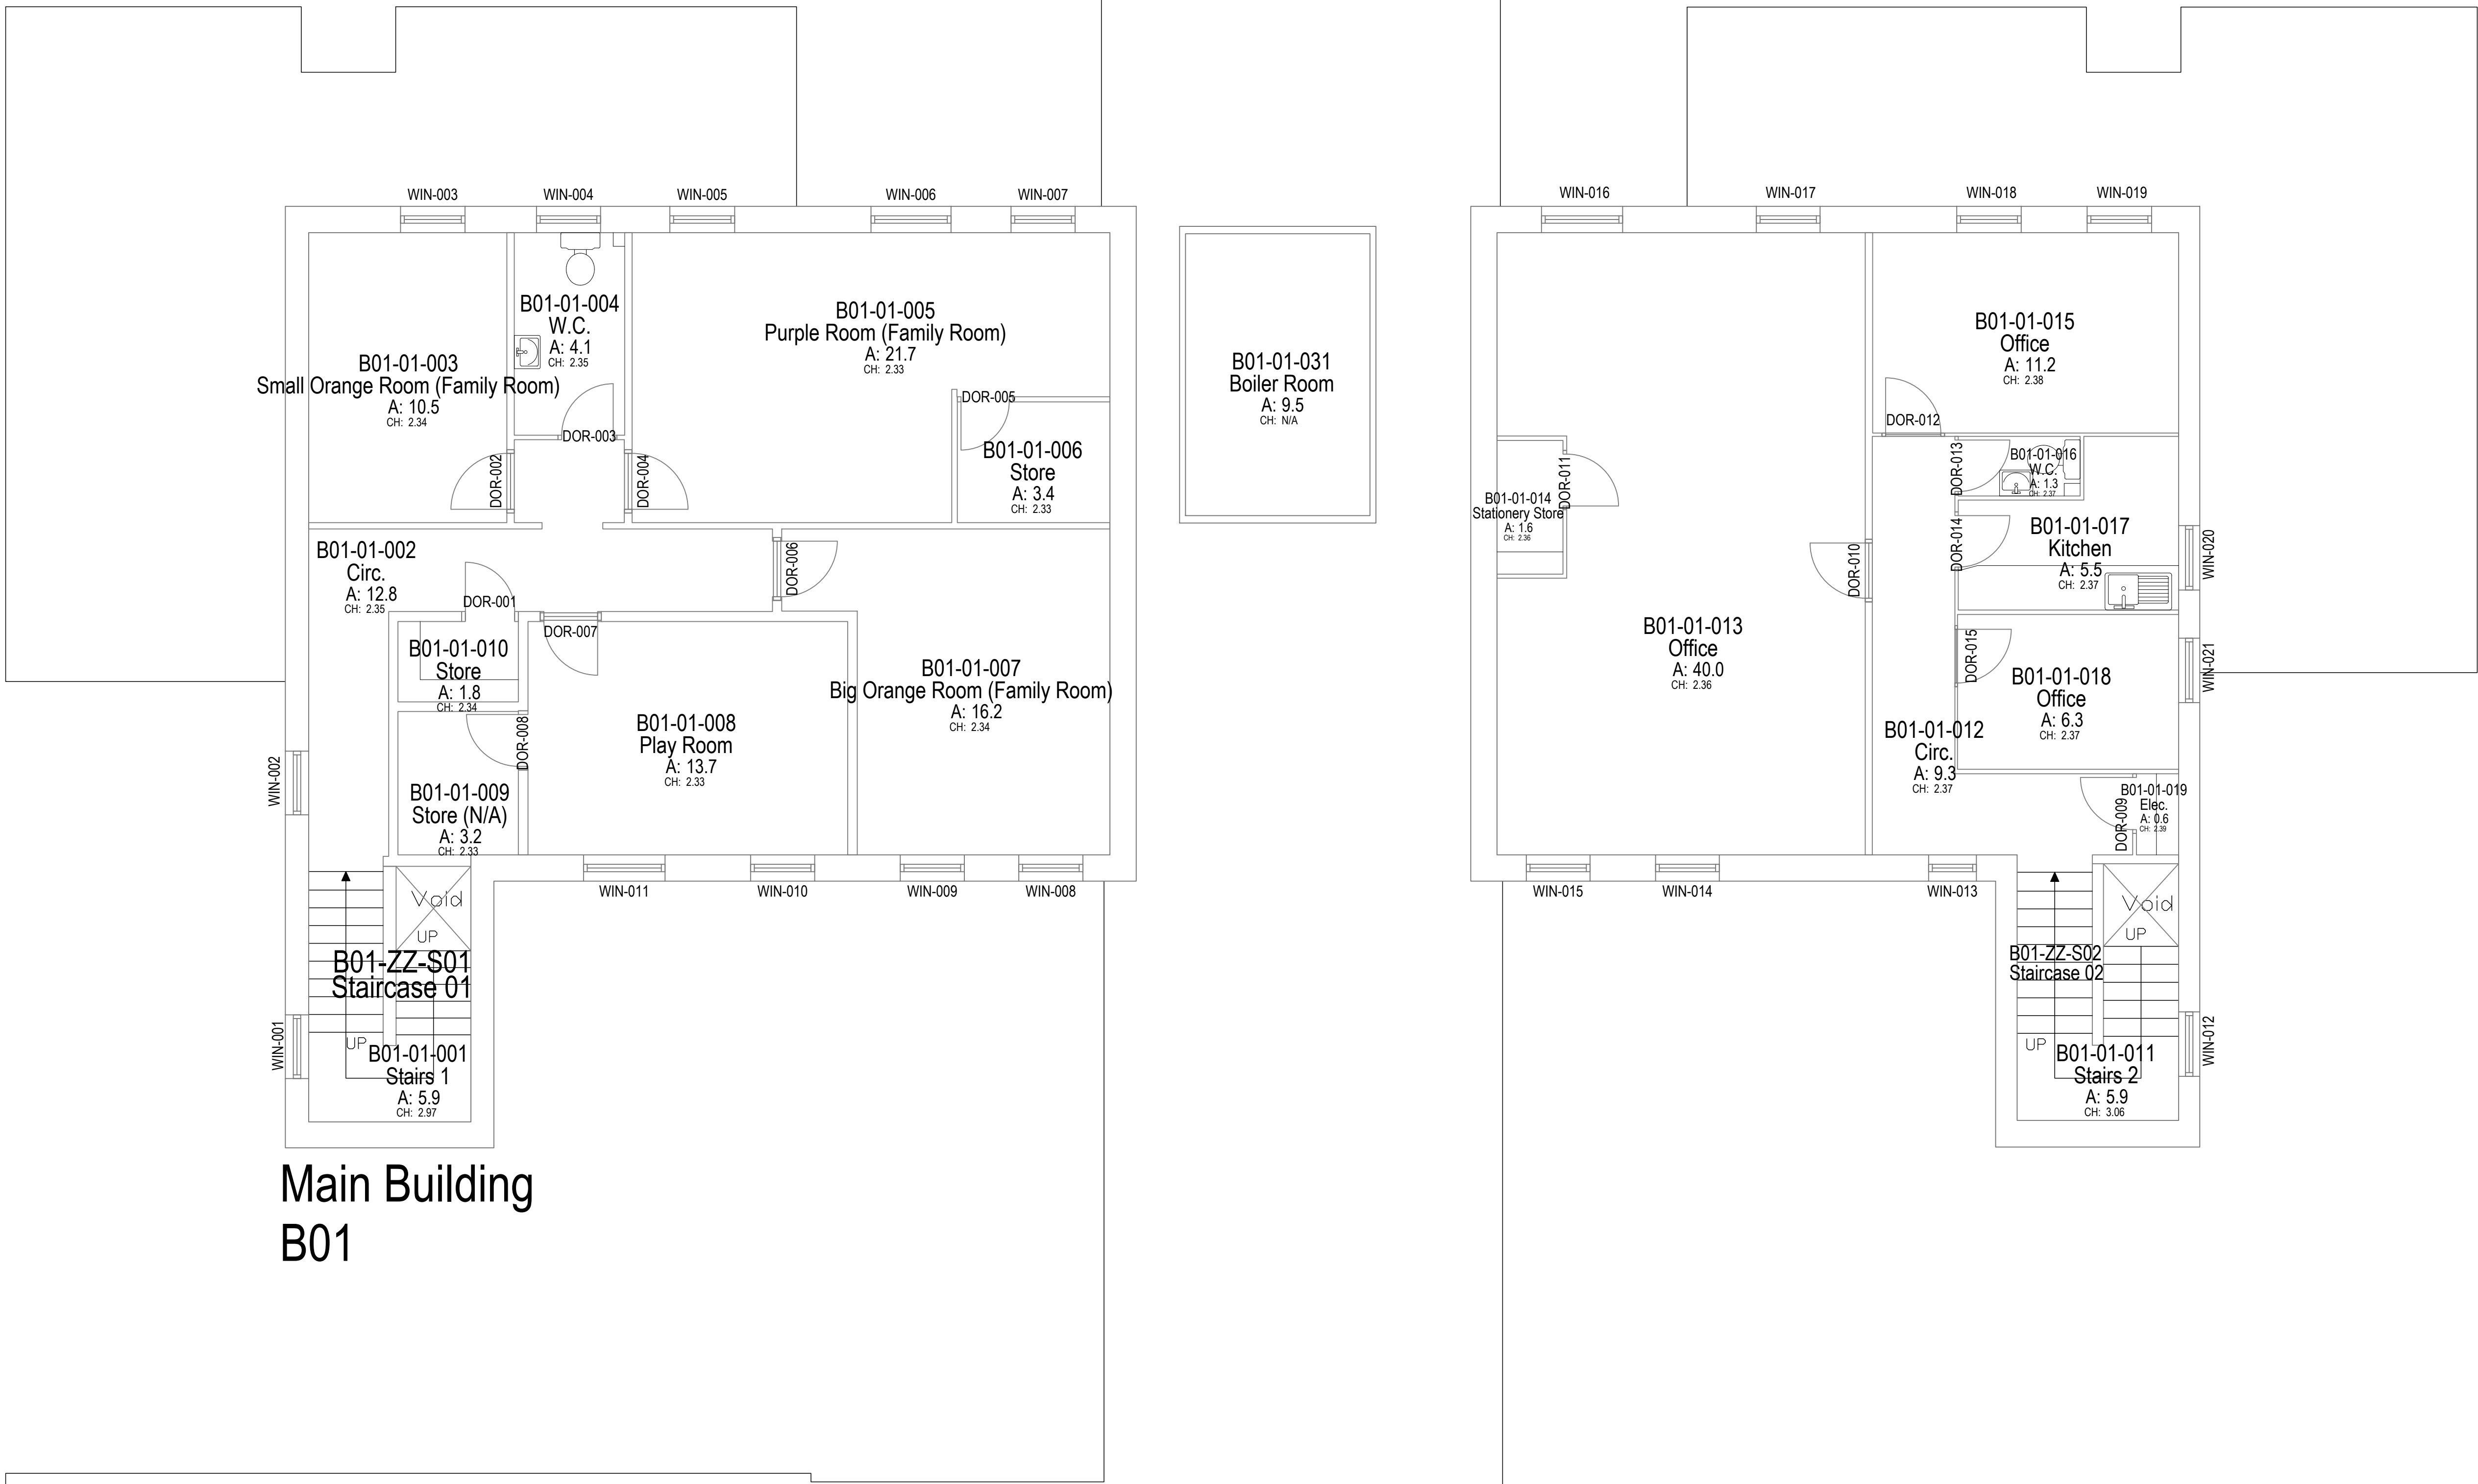

Main Building
B01

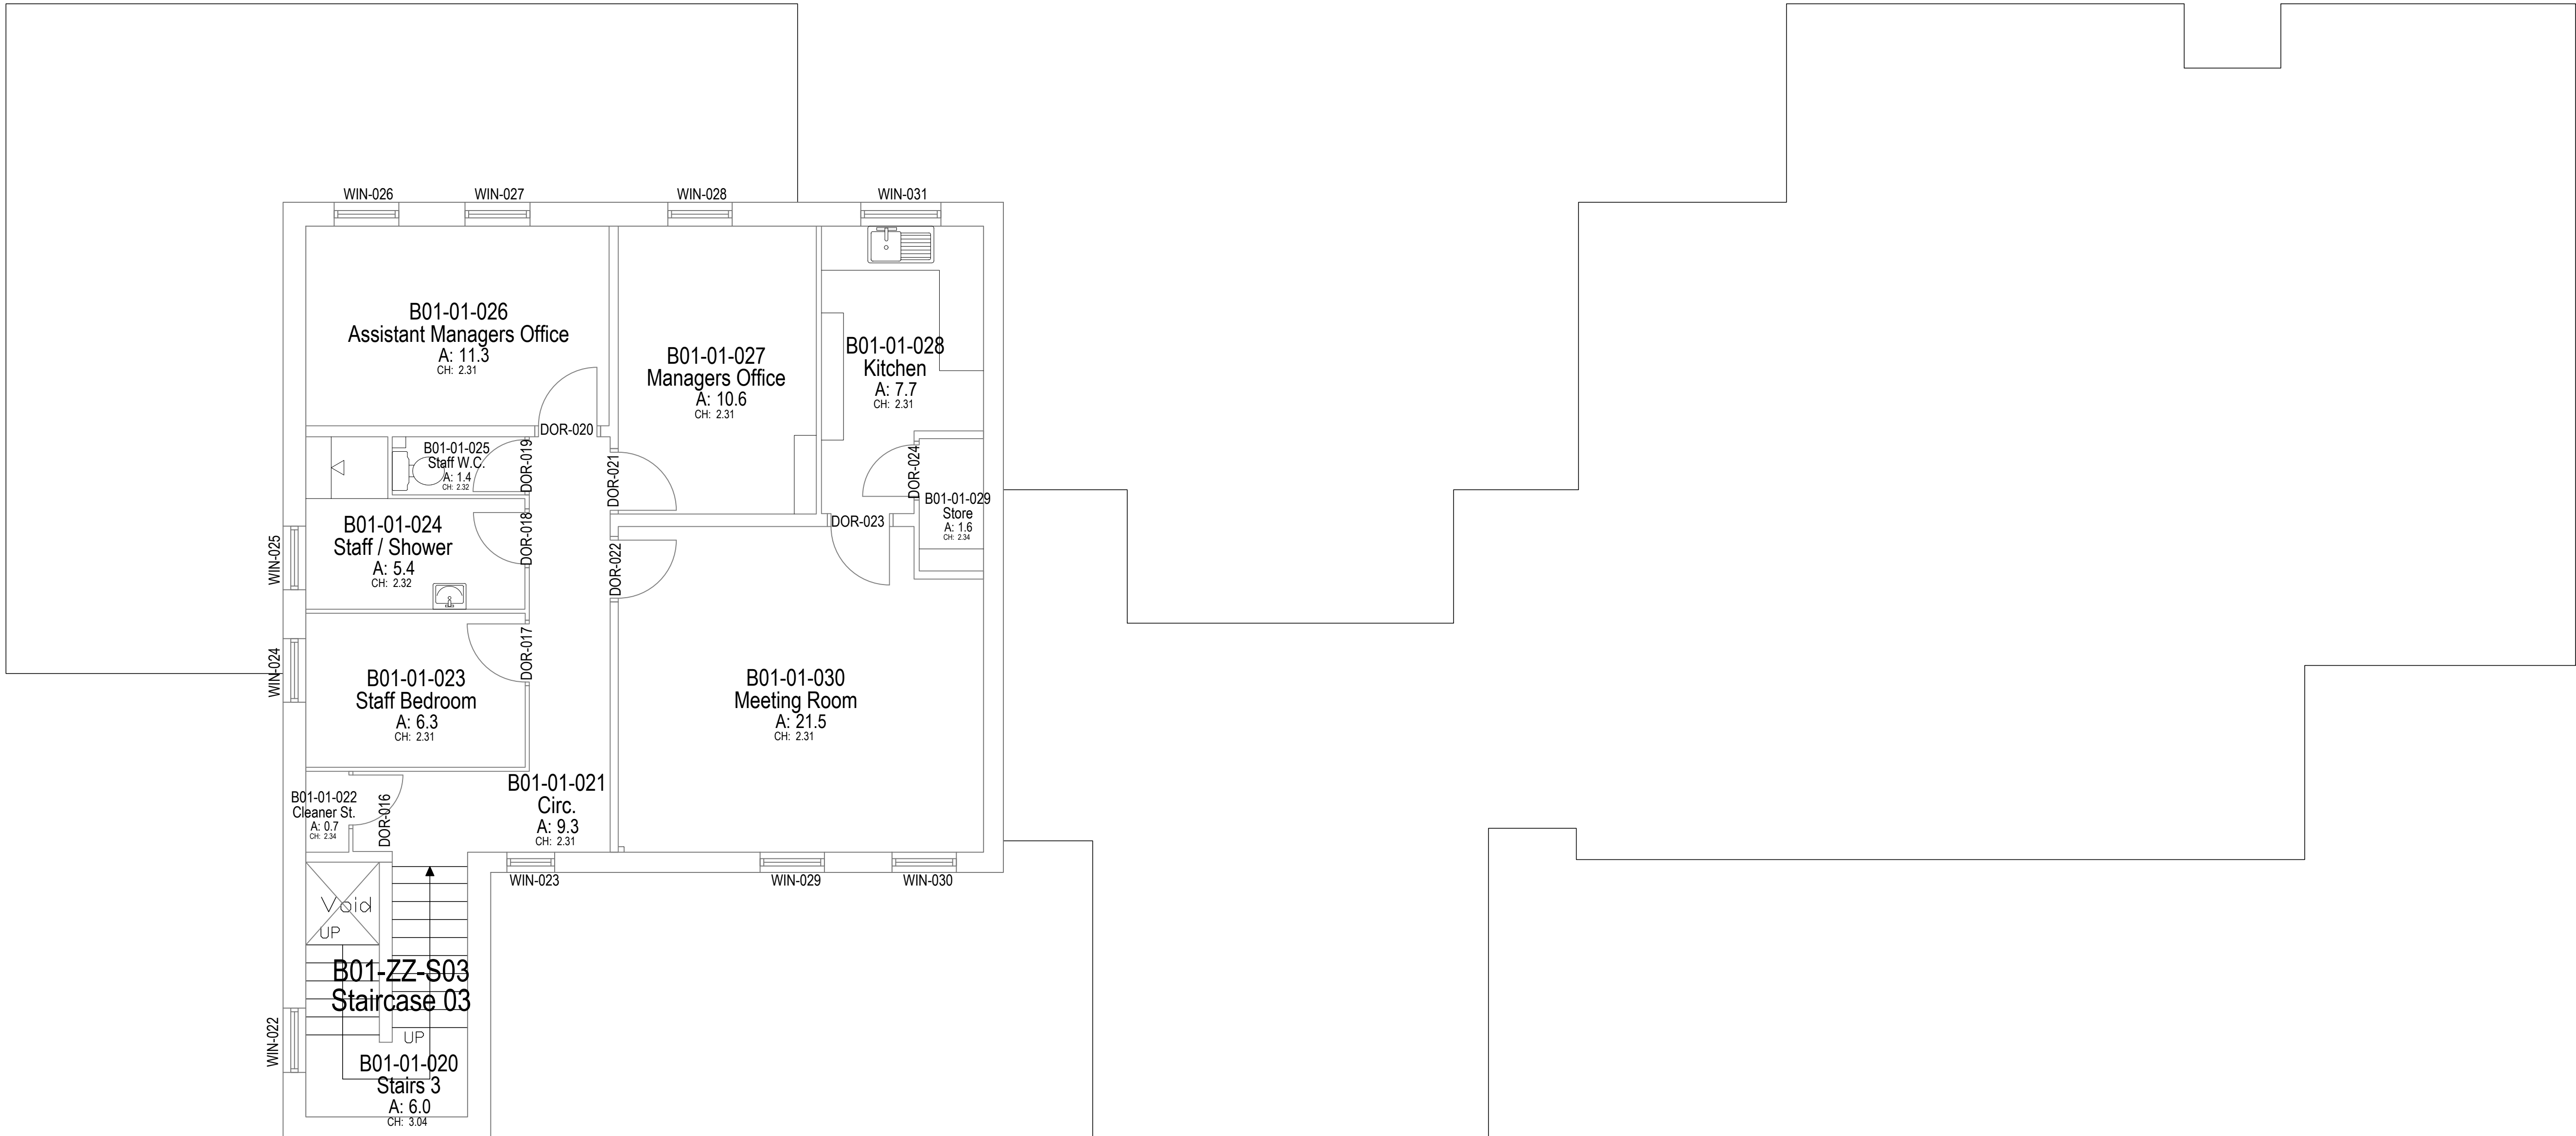

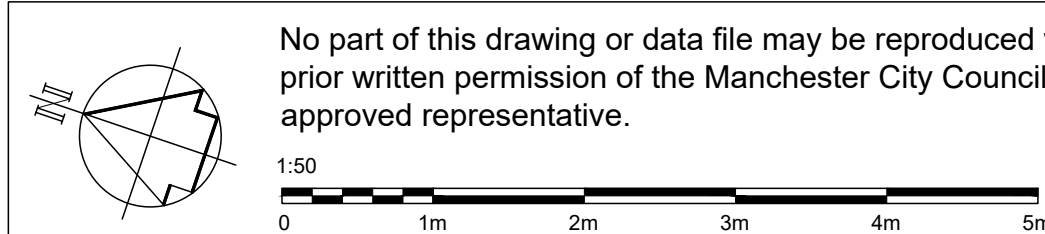

MANCHESTER
CITY COUNCIL

Capital Programmes
Division

Manchester City Council
PO Box 532, Town Hall
Manchester
M60 2LA

DRAWING STATUS

Tender

PROPERTY TITLE

69 Dickenson Road
Manchester M14 5JZ

UPRN

010023060225

DPE NO

0000

PROJECT TITLE

Remodelling of former childrens home into Homelessness
Accommodation

DRAWING TITLE

Existing First Floor Plan

JOB NO.

DXH45618

DATE

25/07/2023

REV

SCALE

1:50@A0

AUTHOR

J. Crowley

CHECKED BY

A. Burns

APPROVED BY

DRAWING NO.

69D-MCC-B01-01-DR-B-0010-S4