


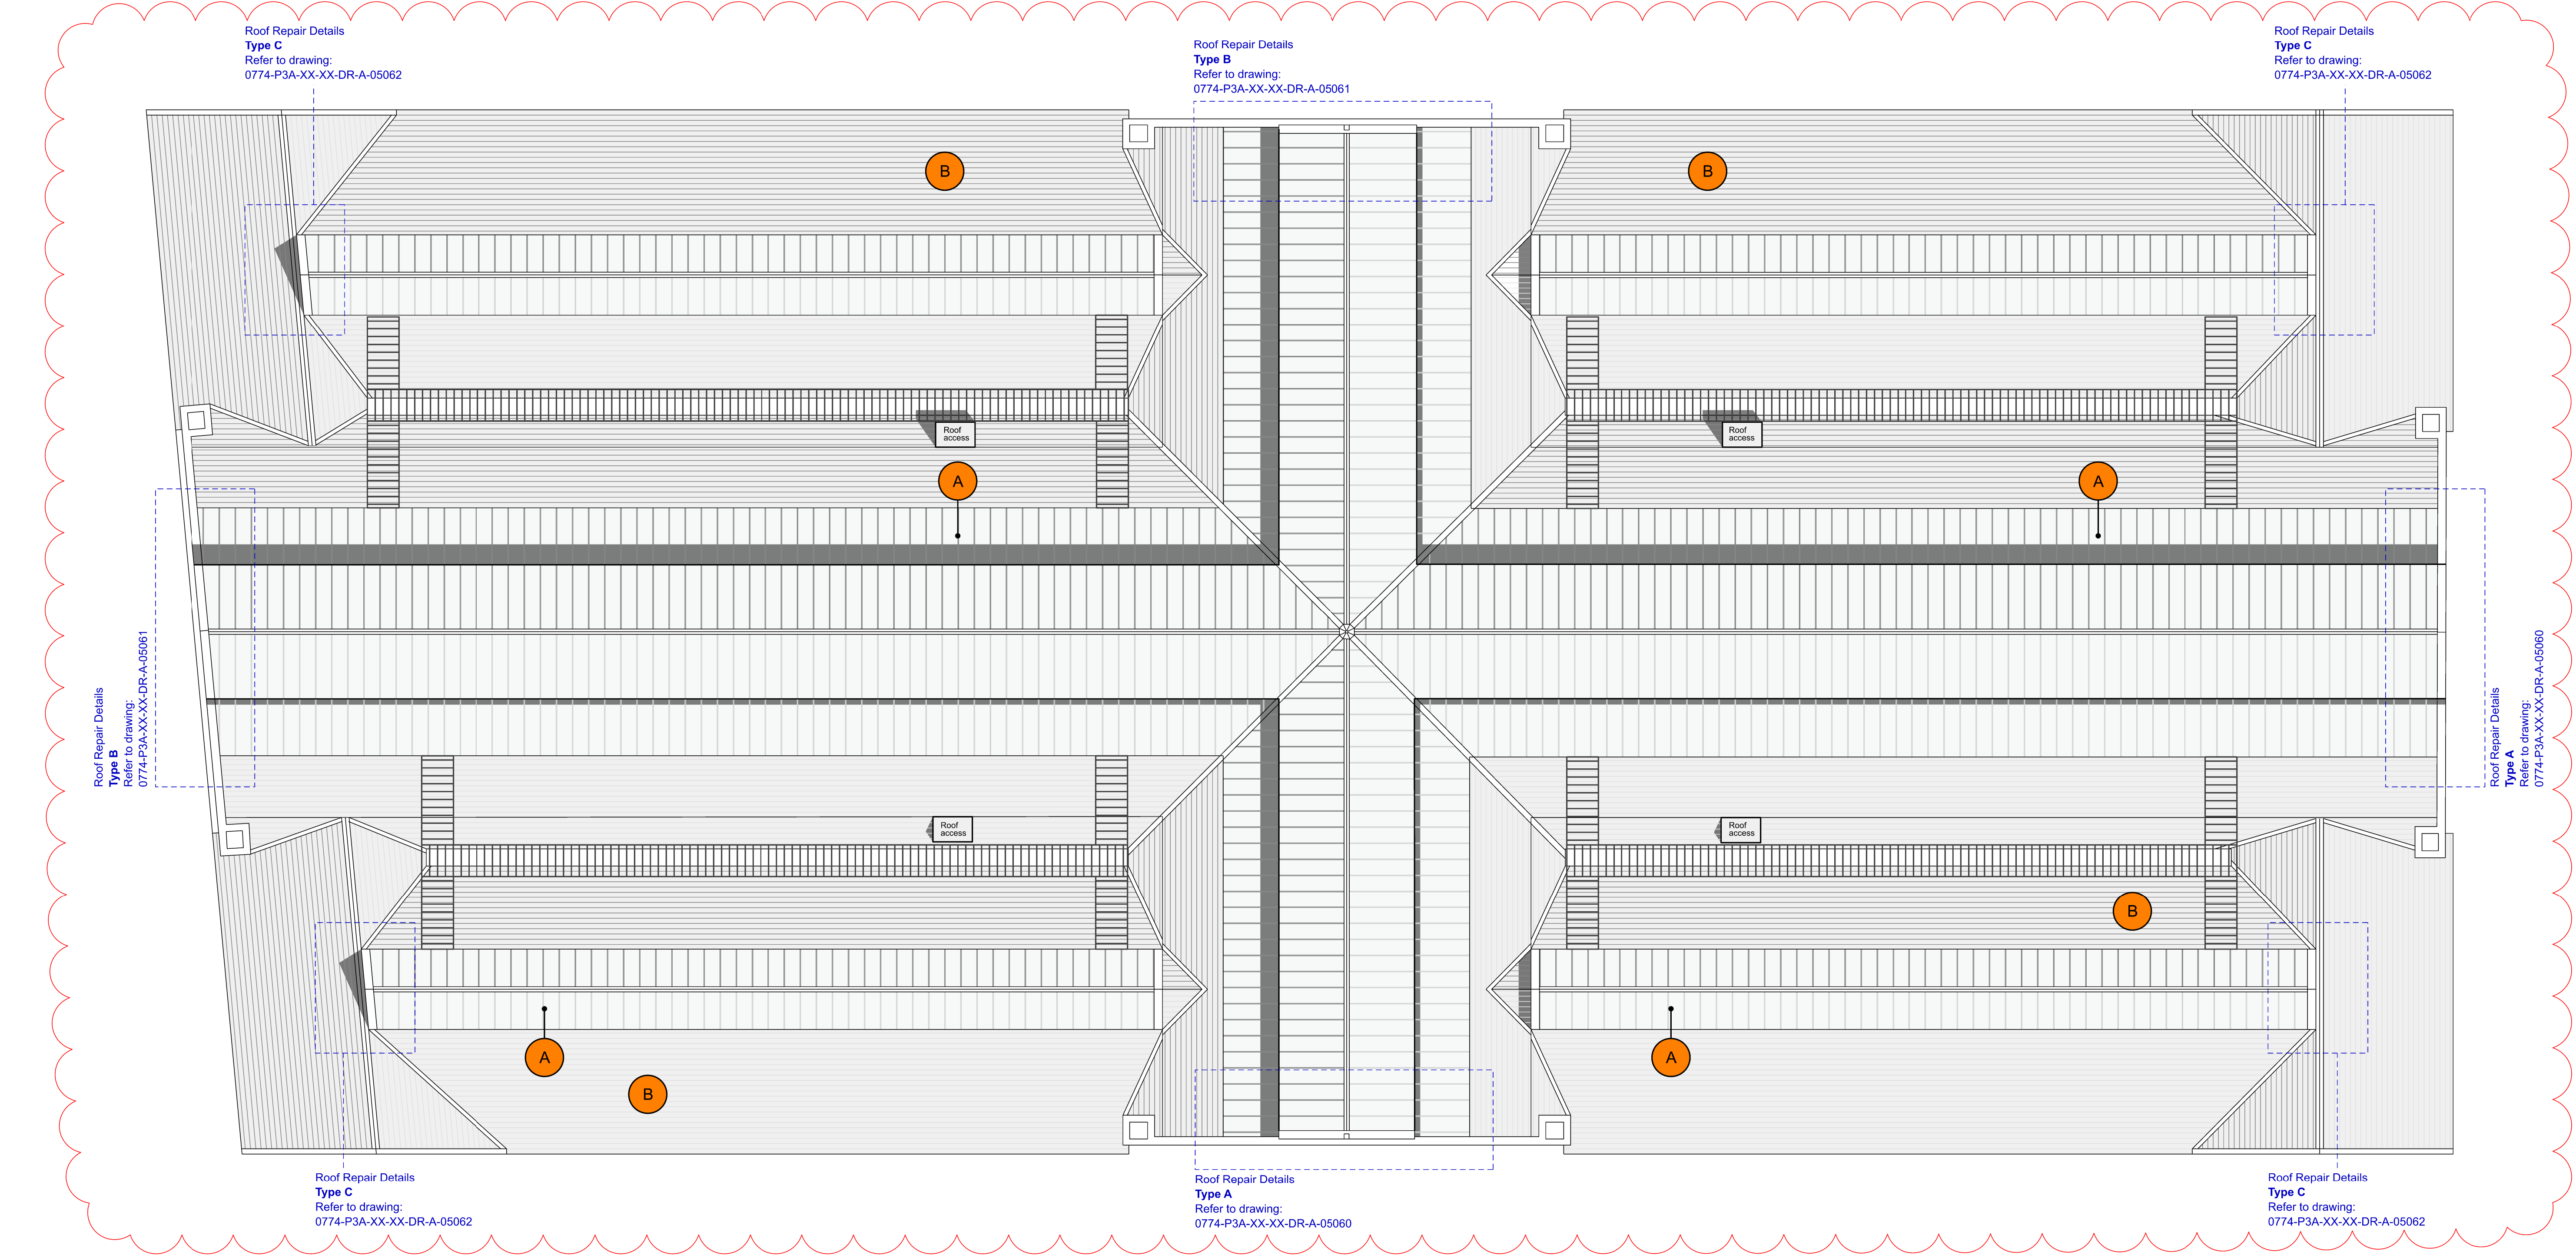

Proposed Plan - Roof Plan

Notes:

Do not scale from this drawing.

All dimensions are in millimetres unless otherwise noted.

All dimensions to be checked on site before proceeding with work.

All omissions and discrepancies to be reported in writing to Project 3 Architects Ltd.

Areas indicated on this drawing are approximate and indicative only.

© Project 3 Architects Limited Registered in England & Wales Number 08021795.

Rev:	Date:	Description:	By:
P01	14/07/23	First Issue	ws
P02	01/08/23	Proposed system updated	ws
P03	21/08/23	Spec Update	ko

KEY

Proposed timber ladder walkway system for roof access

A GRP panel to existing window system to be removed and replaced with new GRP glazing system with existing glass retained. GRP to be translucent with a narrow and shallow profile to match cladding system. Spec: 610mm GRP panel. Product Type: Zenon Pro 24. Colour: Natural Translucent

B Existing slate to be removed. New proposed roof tile to be installed. Spec: 600x300mm Cedral Slates. Product Type: Birkdale, Colour: Blue-Black cement fibre tiles

PROJECT3
architects

4 back grafton street
altrincham
cheshire
WA14 1DY

0161 233 0575
mail@project3architects.com
www.project3architects.com

Project:
Lower Campfield
Liverpool Road, Manchester

Title:
Proposed Floor Plans
Roof Plan

Status:
PLANNING

Drawing Number:
0774-P3A-XX-X_DR-A-05022

Scale @ ISO A1:
1:125

Revision:
P03