


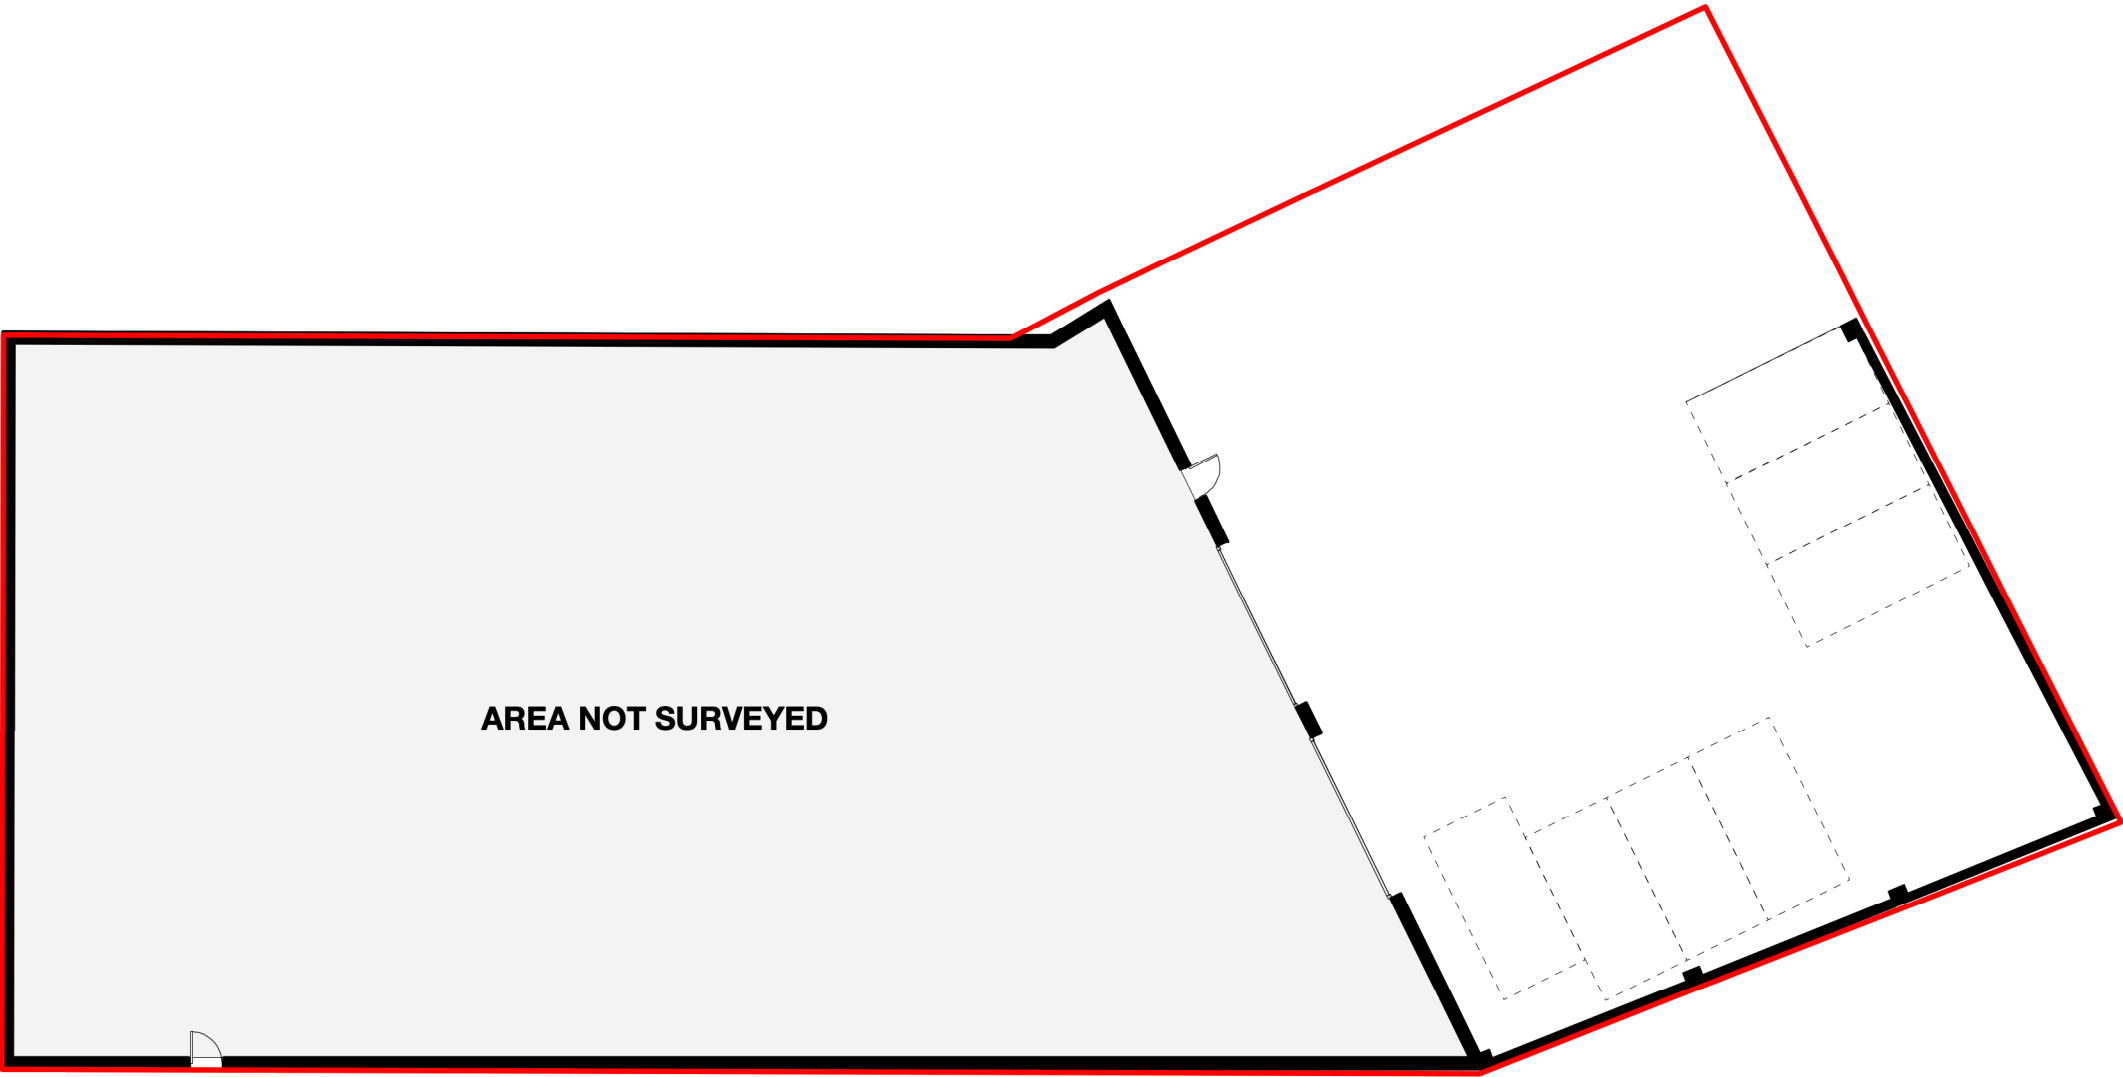

EXISTING GROUND FLOOR PLAN
1:200 @ A3

			CLIENT: VIEWS	
			PROJECT: NEW RESIDENTIAL DEVELOPMENT	
			ADDRESS: 98 WILMSLOW ROAD, RUSHOLME	
			DRAWING TITLE: EXISTING GROUND FLOOR PLAN	
			SCALE: 1:200 @ A3	DATE: APRIL 2021
© Copyright Ollier Smurthwaite Architects			DRAWING NO: A454_P_010	
REVISION	DATE	DESCRIPTION	OLLIER SMURTHWAITE ARCHITECTS 40 King Street, Manchester, M2 6BA T 0161 883 0838 F 0161 883 0839 E mail@olliersmurthwaite.com	