


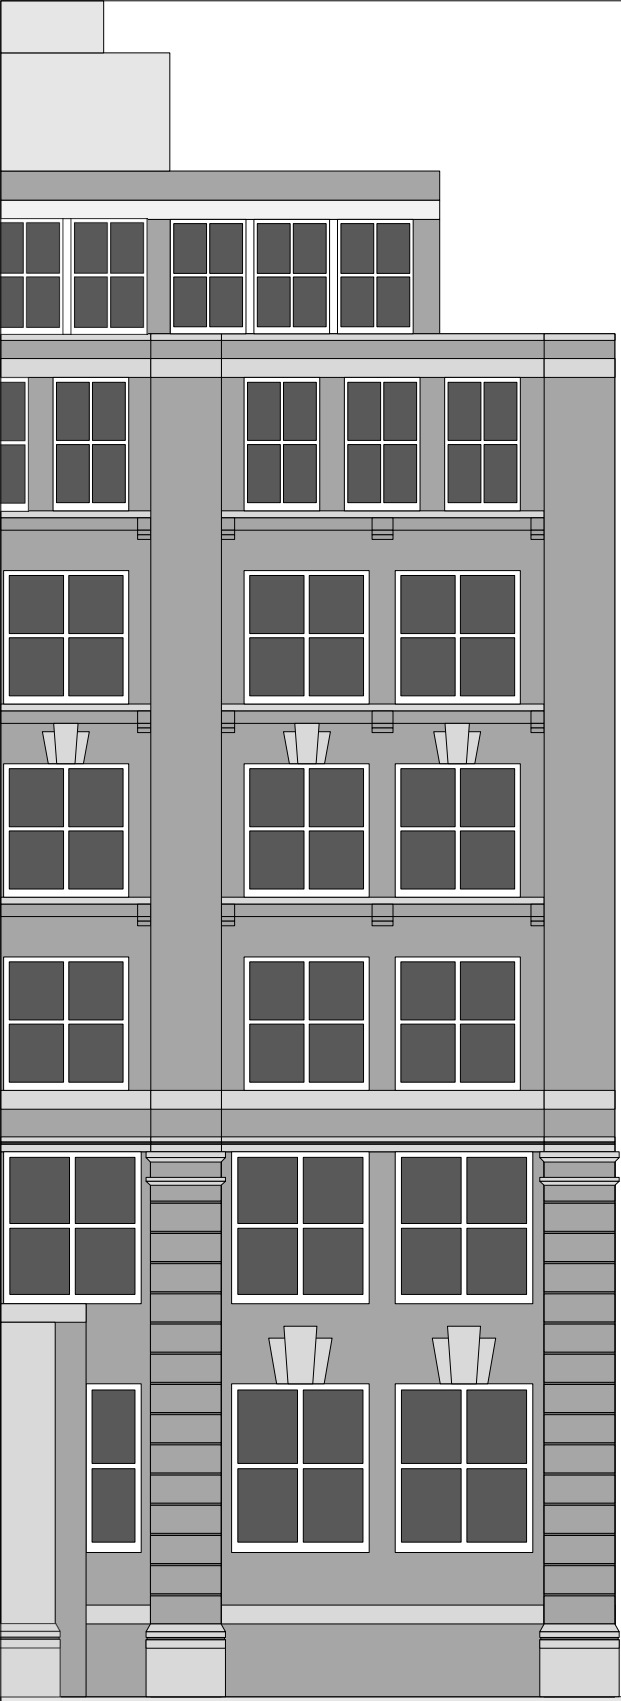

EXISTING SOUTH ELEVATION

UNION STREET



CHURCH STREET

Site:	Title:	Date:	Dwg. No:	Rev:	Scale: 1:100@A3
27-29 Church Street, Manchester M4 1PE	Existing South Elevation	13/10/2023	PY4592/003		
					<div>0m2m4m6m8m</div>