


 


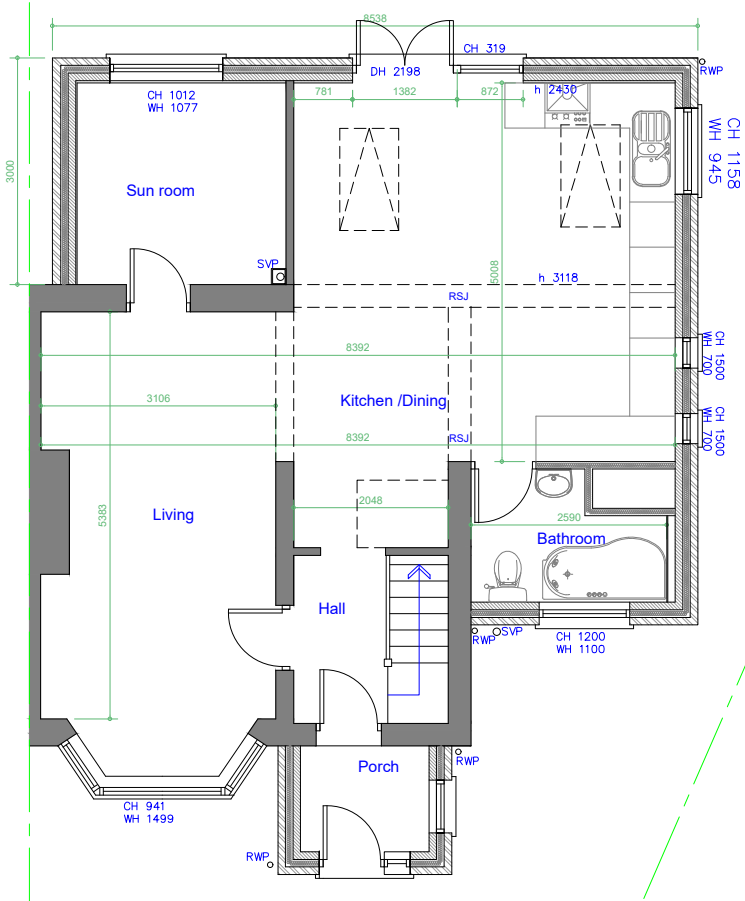

Existing Ground Floor Plan
Scale 1:100

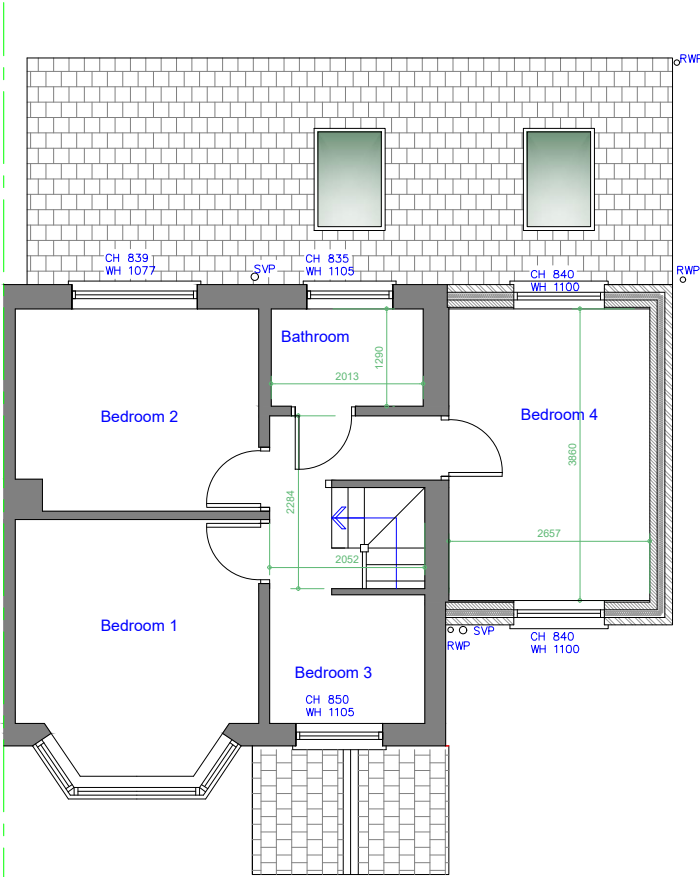

Existing First Floor Plan
Scale 1:100

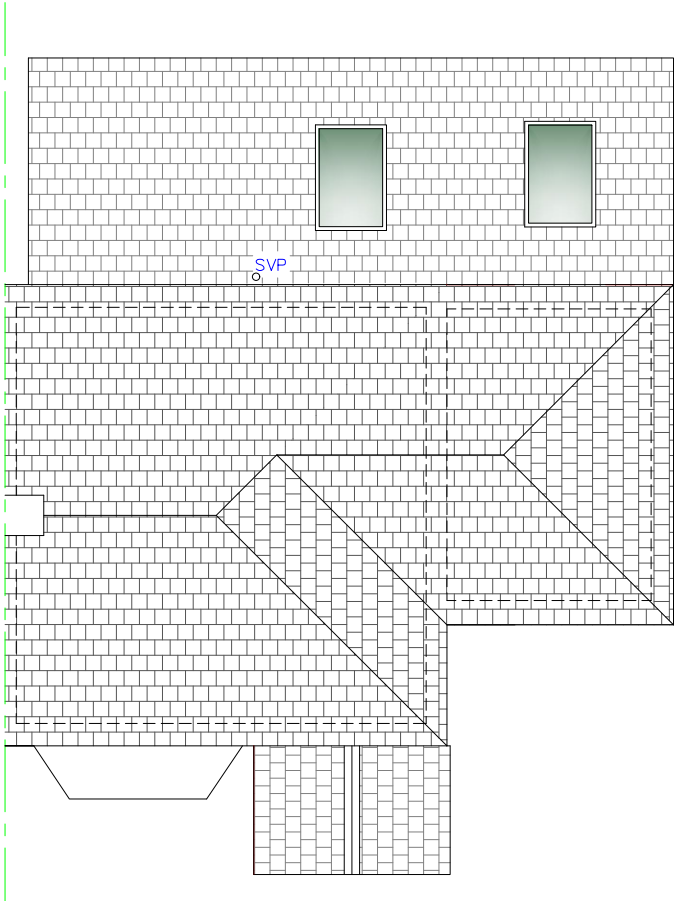

Existing Roof Plan
Scale 1:100

Rev	Date	Description
-----	------	-------------

Issued For : INFORMATION PURPOSES ONLY

Client
Mr. Arafat Ibrahim

Project
14 Hinstock Crescent, Manchester. M18 8UU
Proposed single storey and two storey rear extensions.

Scheme - Drawing Title
Existing Floor Plans.

01
Drawing No. Revision Scale Date 16.11.23 1:100 @A3



Plans To Build It Ltd
Tel: 0161 728 5730
Mob: 07741175755
www.planstobuildit.com