




Existing Site Plan
Scale 1:200

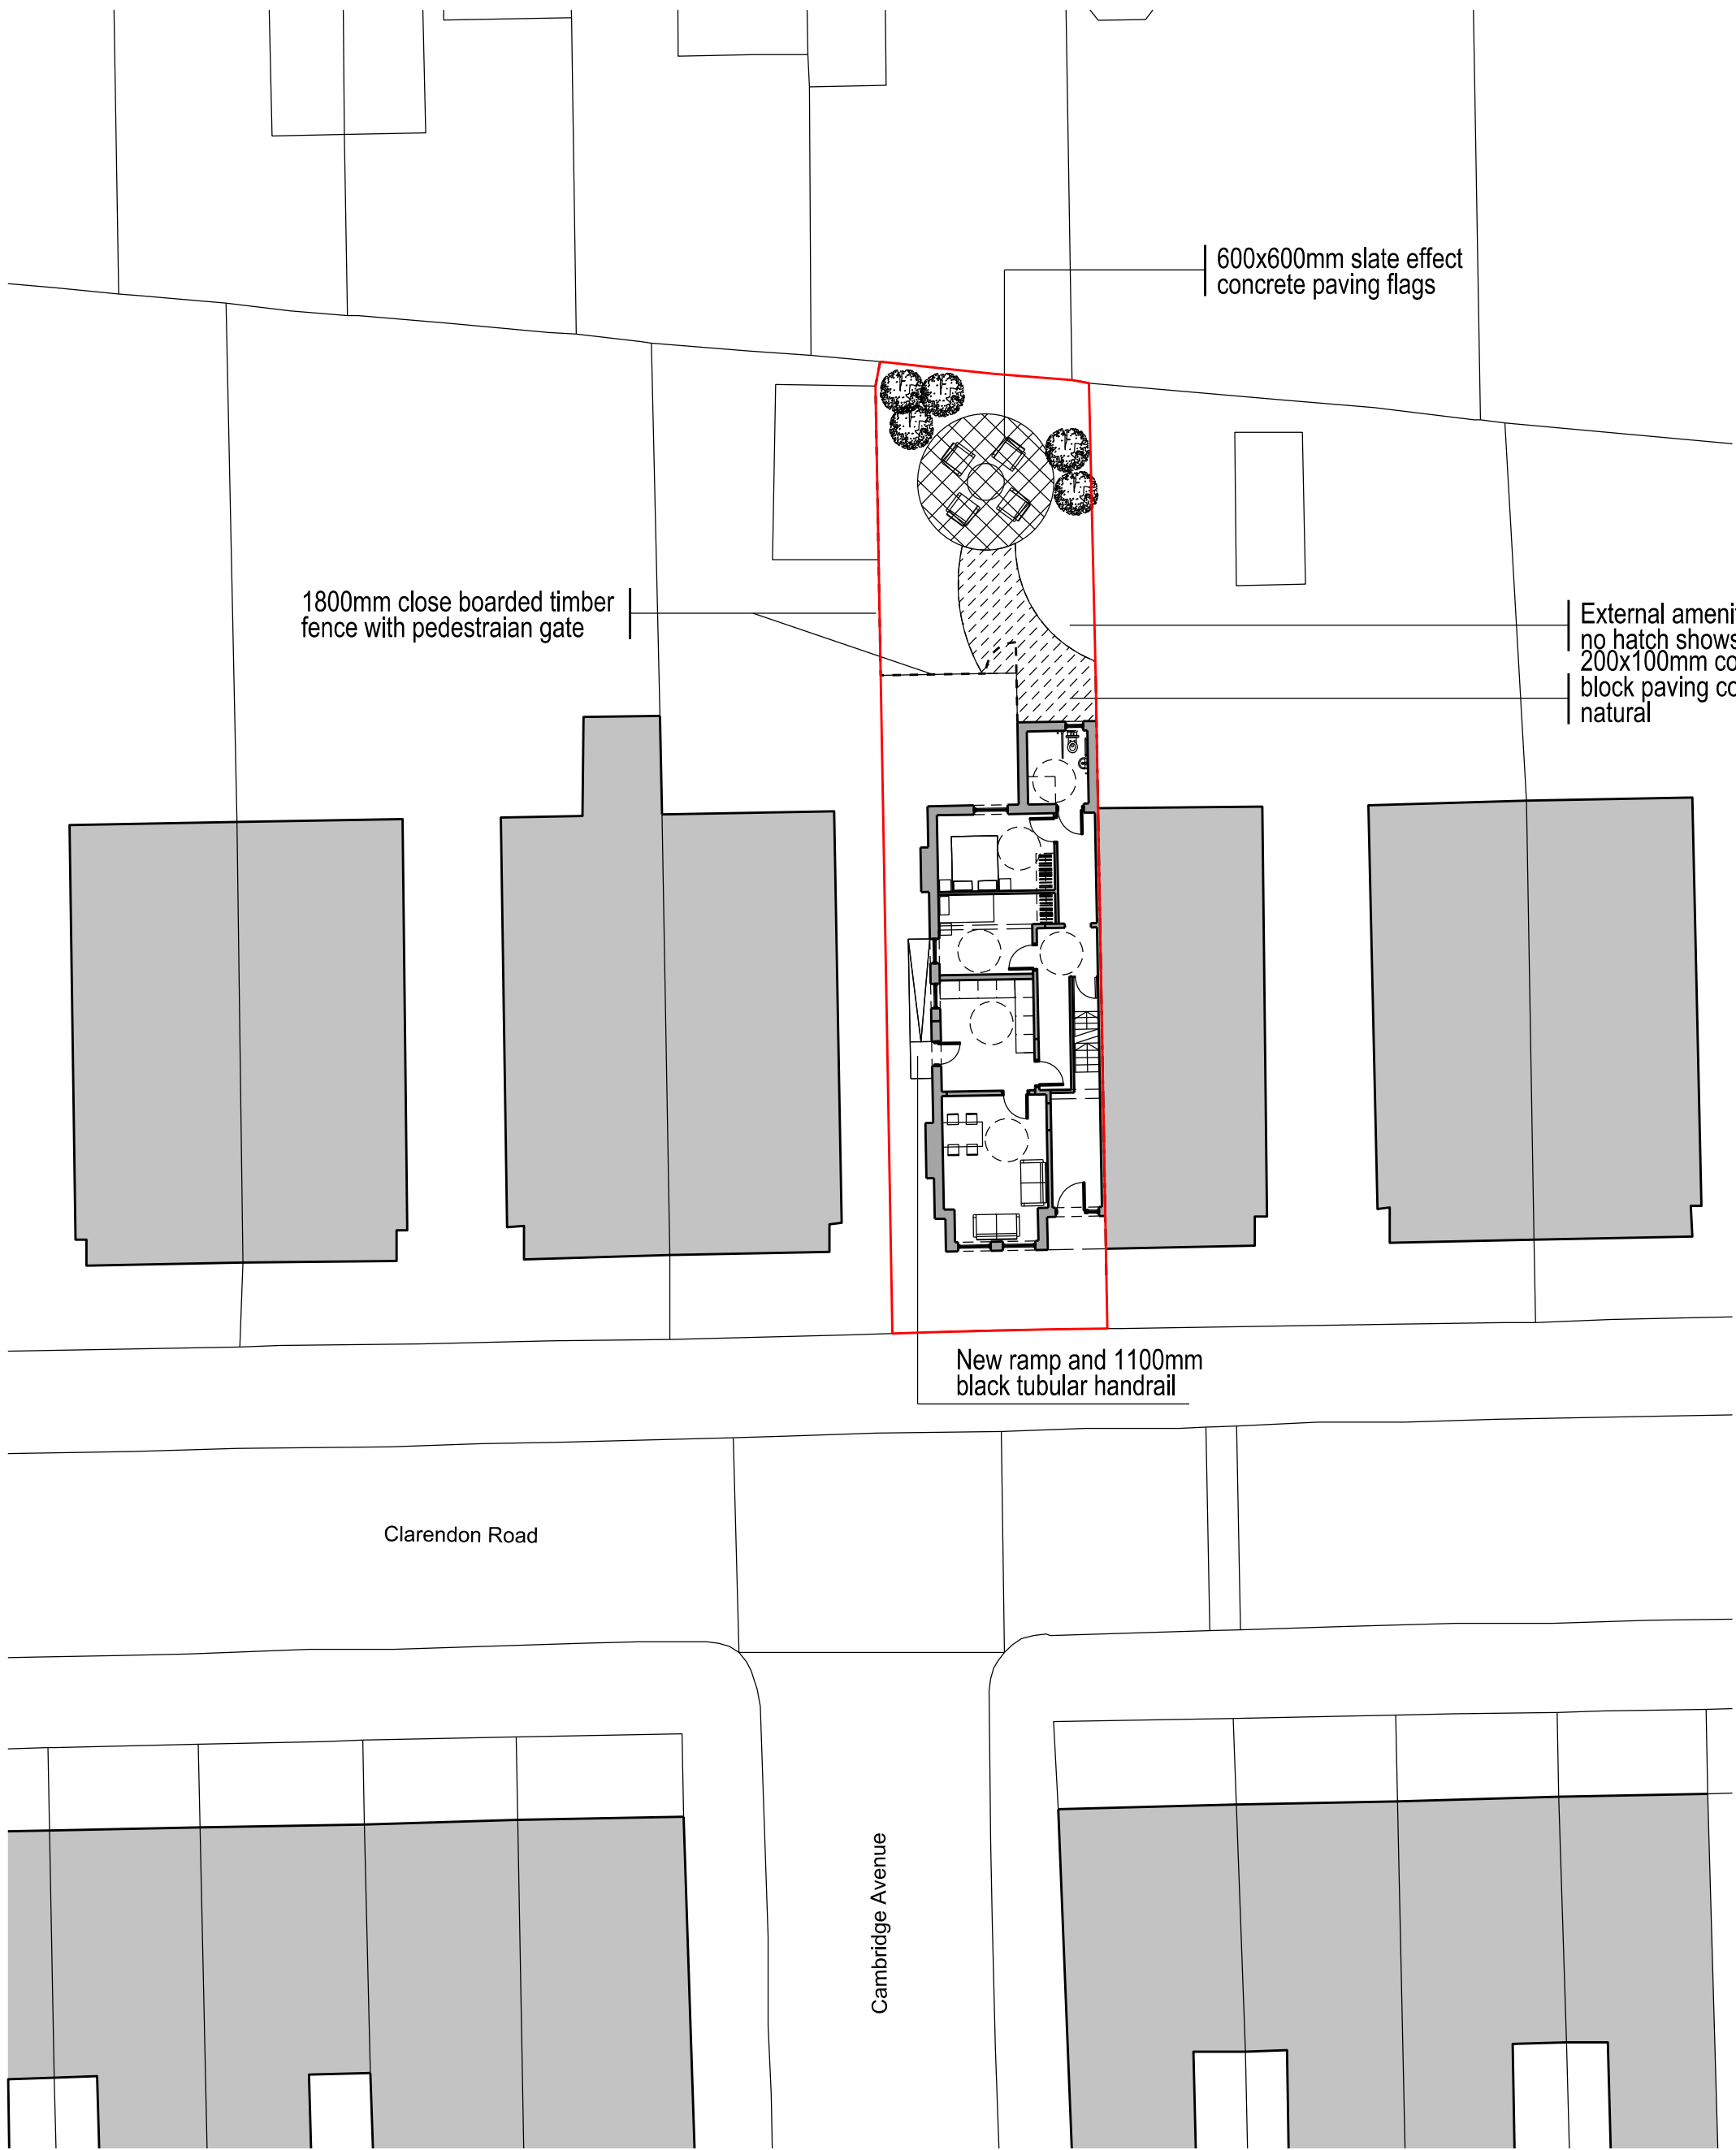

Proposed Site Plan
Scale 1:200

Do not scale this drawing
All given dimensions are in millimetres
Contractors must check all dimensions from site
This drawing is copyright and is for use on this site only



No	Date
Revision	

Project
86 Clarendon Road
Whalley Range

Title
Existing and Proposed
Site Plans

Project.	Drawing.	Scale @A1.	Rev.
2005	002	1:200	

Drawing Status
PLANNING

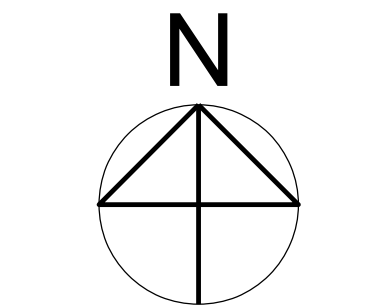 

Scale 1:200