


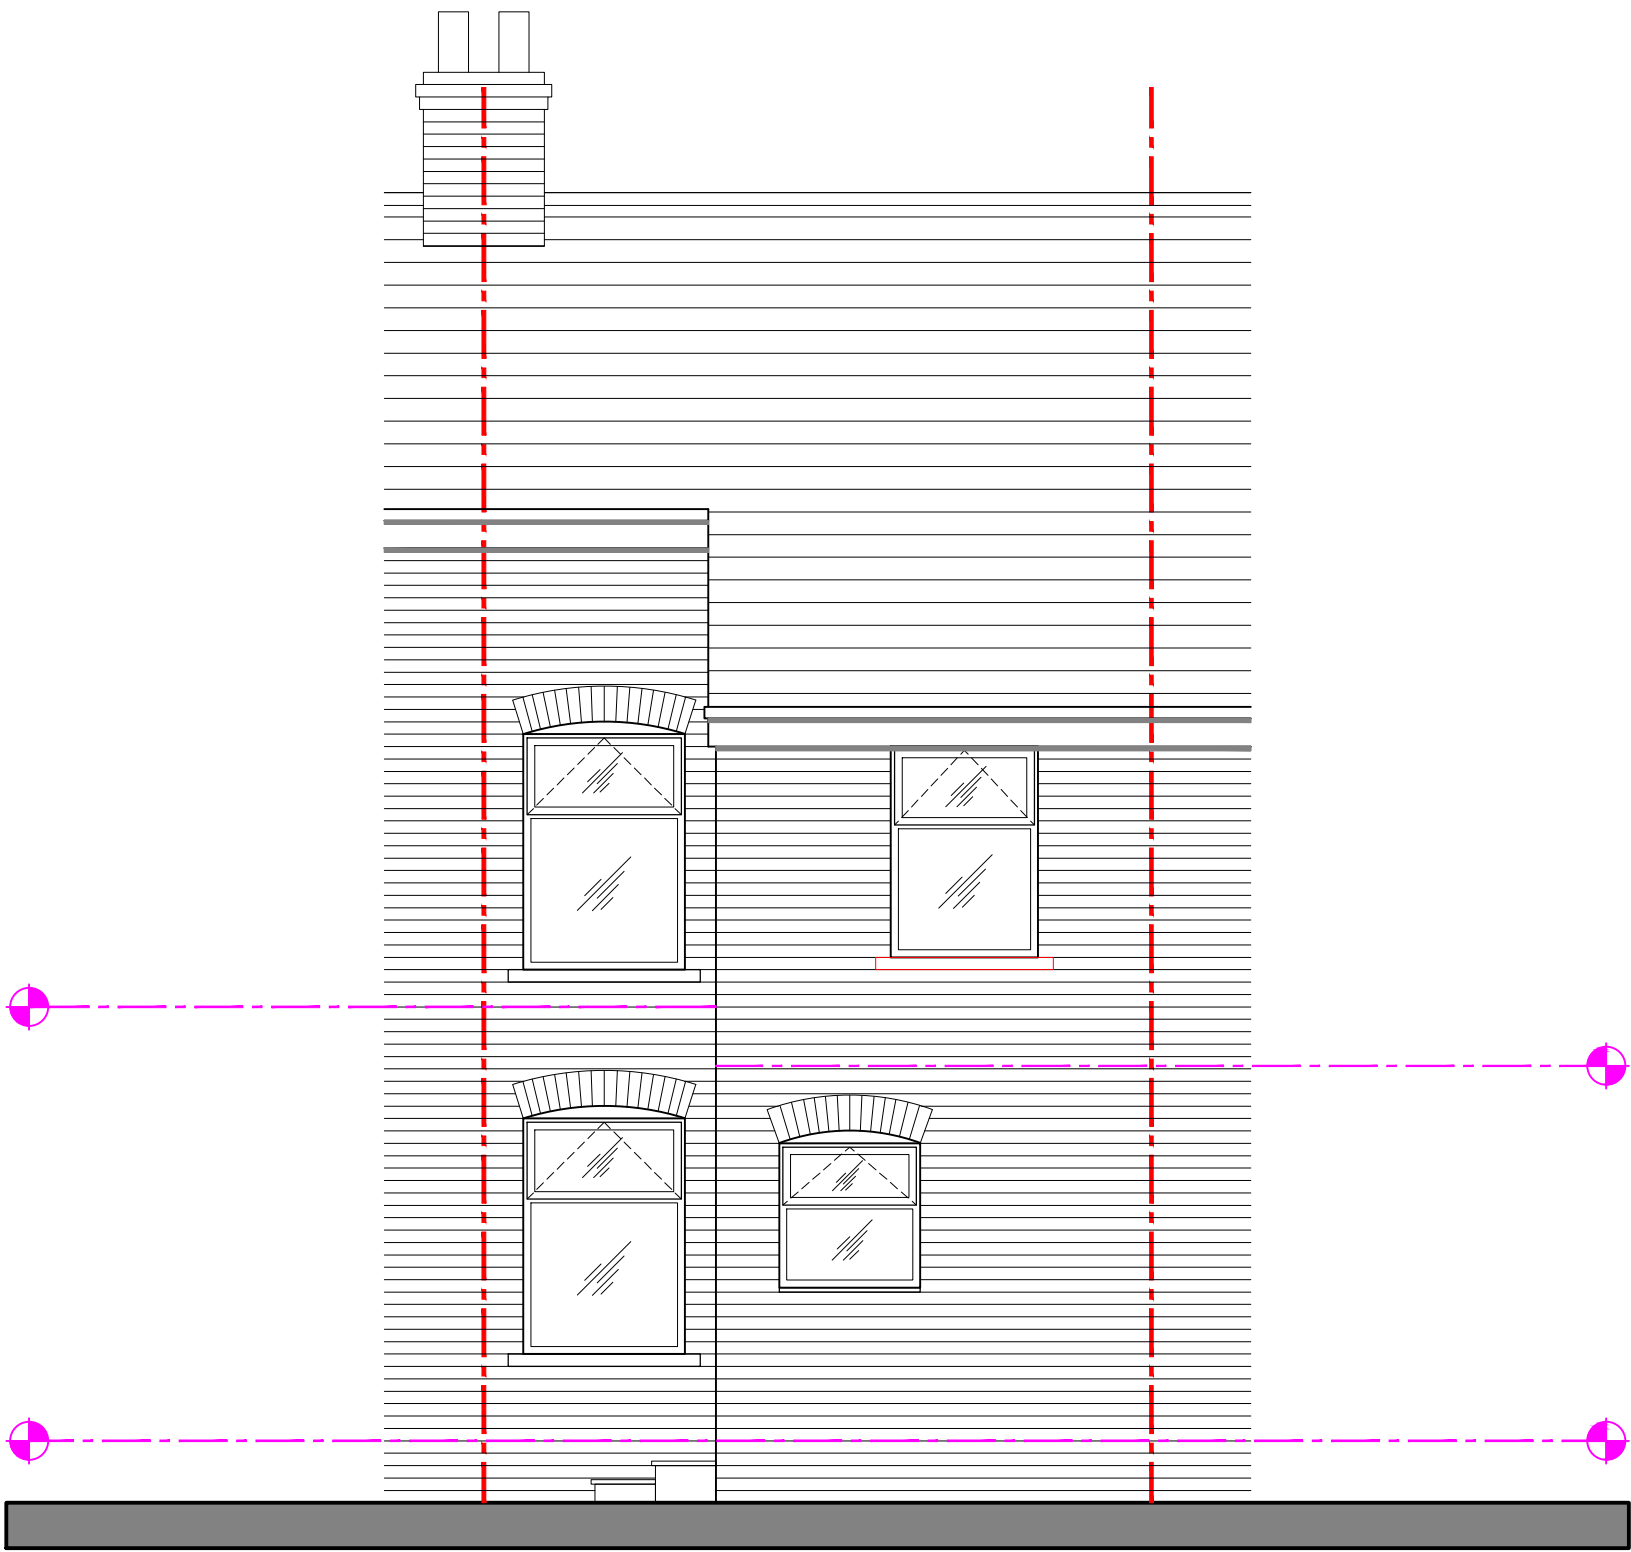

West

REV	DESCRIPTION	BY	DATE

PLANNING

PROJECT:

22 Eston Street

CLIENT:

Mohammed Syed

DRAWING NO:

KR657-51-PL-109

REV:

DRAWING TITLE:

Proposed West elevation

Scale:

1:50 @ A3

Date:

14.10.2023

Drawn By:

D.J.J

Checked:

J.Albutt