



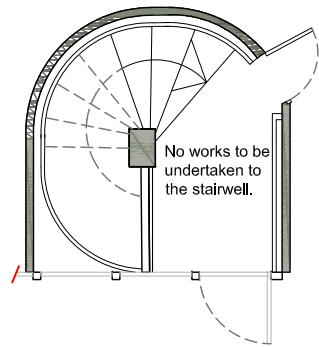

POSED GROUND FLOOR PLAN
LE 1:100

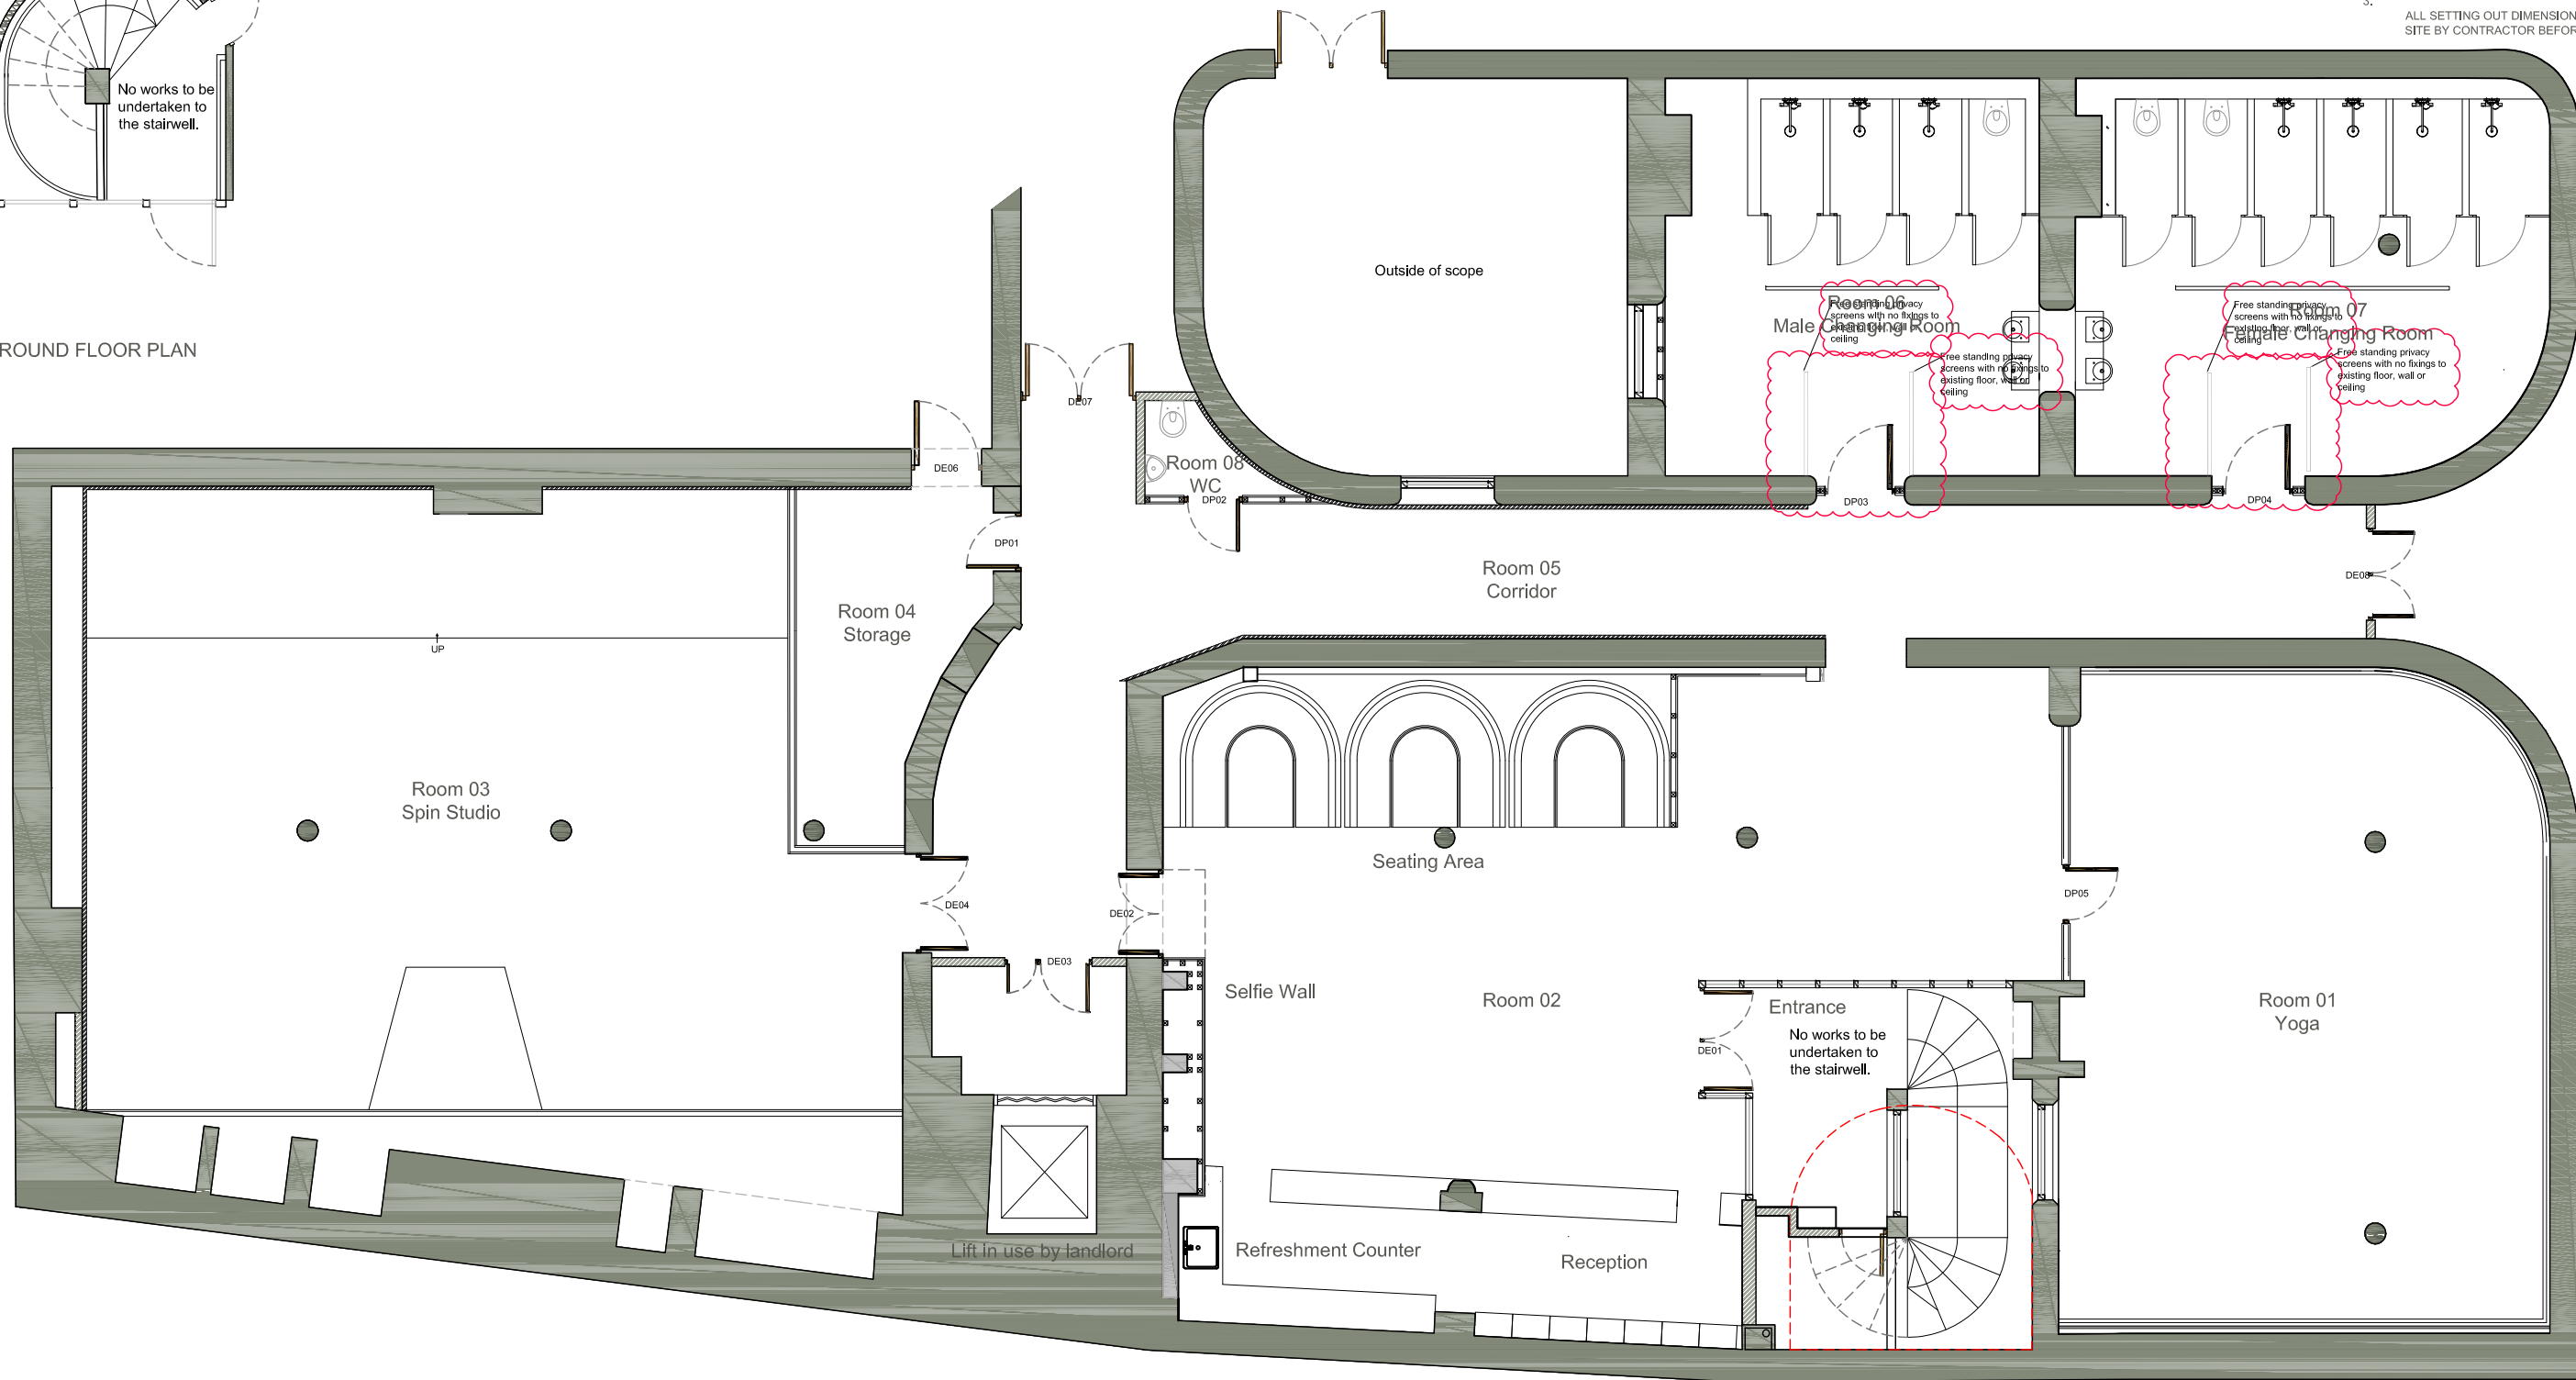

POSED BASEMENT PLAN
LE 1:100

REVISIONS

G	Updated following LA comments. Partition privacy screens omitted in lieu of free standing screens.	23/01/2024	LM	SG
F	Updated following LA comments.	11/01/2024	LM	SG
E	Planning Revision	30/11/2023	SGi	LM
D	Draft to client	01/11/2023	SGi	LM
C	Draft to client	24/10/2023	SGi	LM
B	Planning Issue	04/07/2023	SGi	LM
A	First draft for client comment	30/06/2023	SGi	LM

DATE; DRAWN; CHECK

CLIENT	Ryde Studios
PROJECT	BAA-Barton Arcade
TITLE	Proposed Plans
NUMBER	BAA-SEV-XX-00-DR-A-02004
REVISION	G
STATUS	Planning
SCALE	1:100 @ A3
DATE	30/06/2023
DRAWN BY	SGi
CHECKED BY	LM

- DO NOT SCALE FROM THIS DRAWING - USE FIGUR DIMENSIONS ONLY.
- TO BE READ IN CONJUNCTION WITH ALL OTHER CONSULTANTS / SPECIALISTS DRAWINGS. REPORT ANY DISCREPANCIES BEFORE AFFECTED WORK COMMENCES.
- ALL SETTING OUT DIMENSIONS TO BE CHECKED SITE BY CONTRACTOR BEFORE WORK COMMENCEMENT.

N

0 0.5 1 1.5 2 2

seven
SEVENARCHITECTURE.CO.UK

Studios at
61 Oxford Street
MANCHESTER, M1 6EQ
t : 0161 236 5656

Clarendon House, Victoria Avenue
HARROGATE, HG1 1DY
t : 01423 709 807

Galeri 6, Doc Fictoria
CAERNARFON, LL55 1SG
t : 01286 685 253

24 Greville Street, **LONDON**
EC1N 8SE
t : 0203 036 0697