




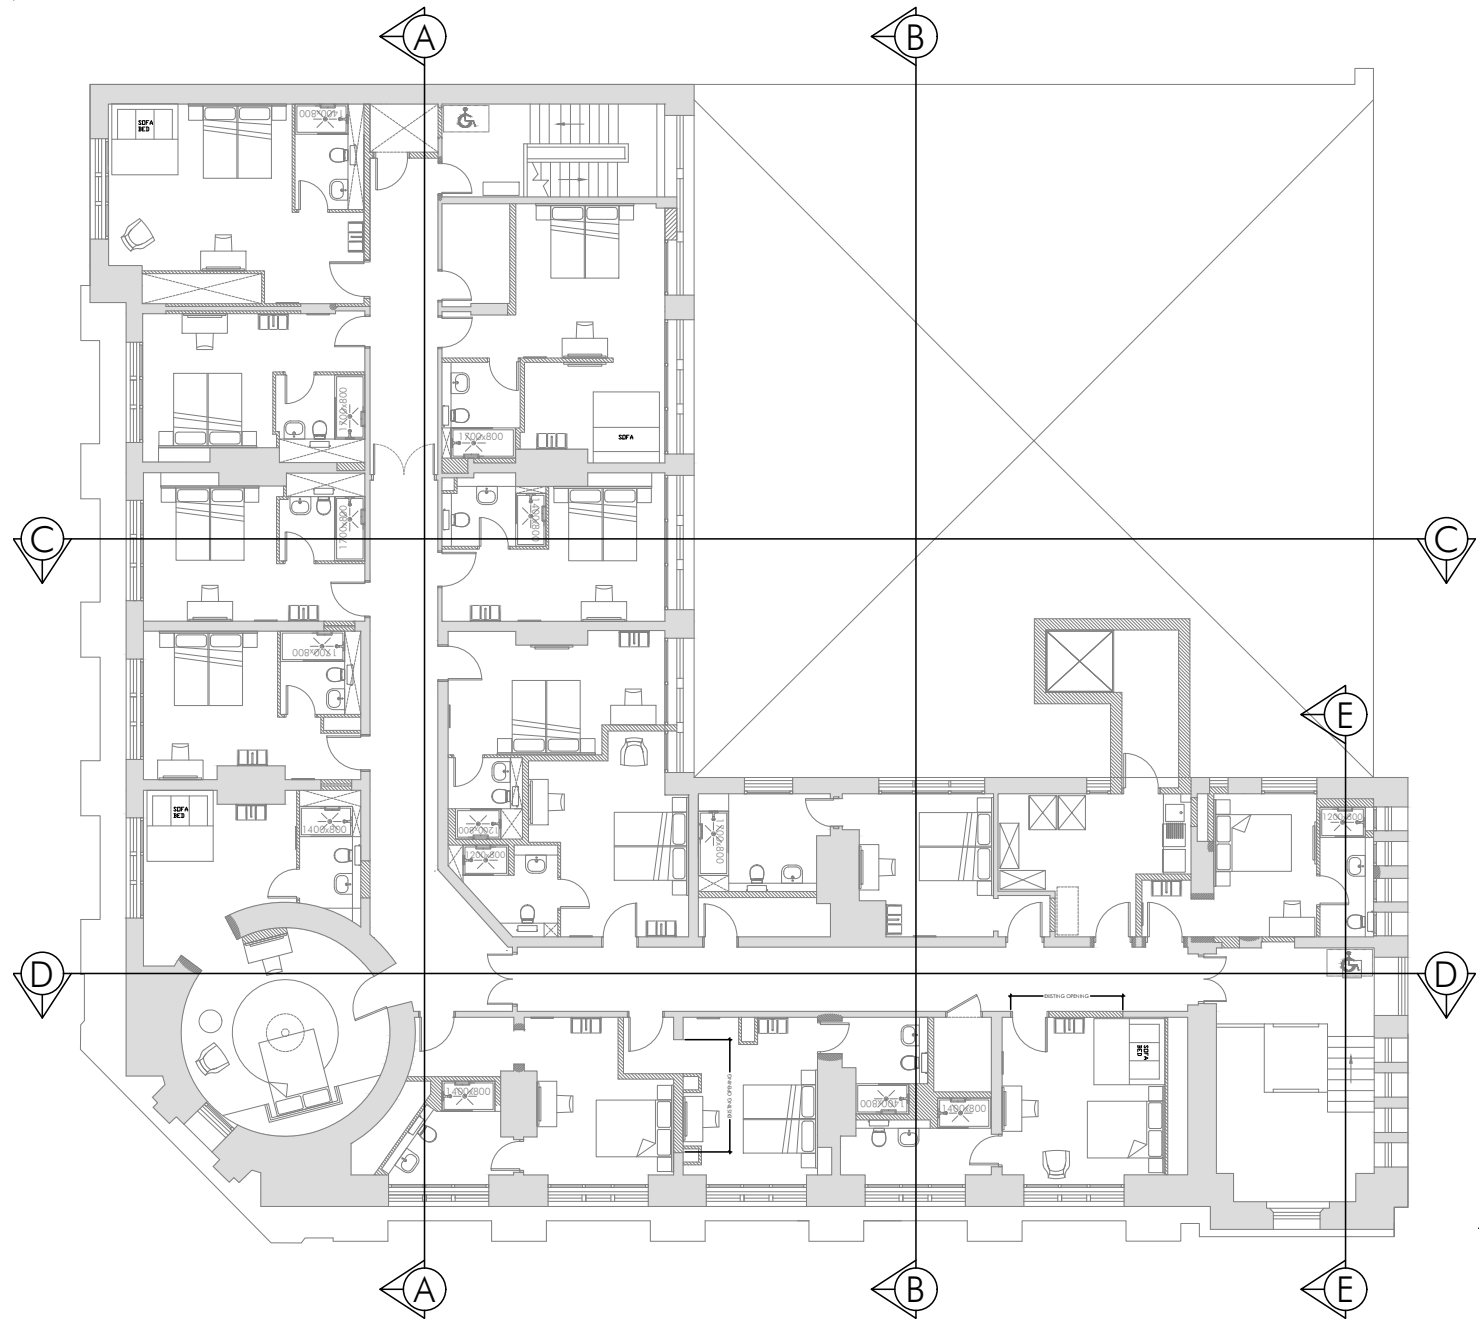


PROPOSED FOURTH FLOOR PLAN

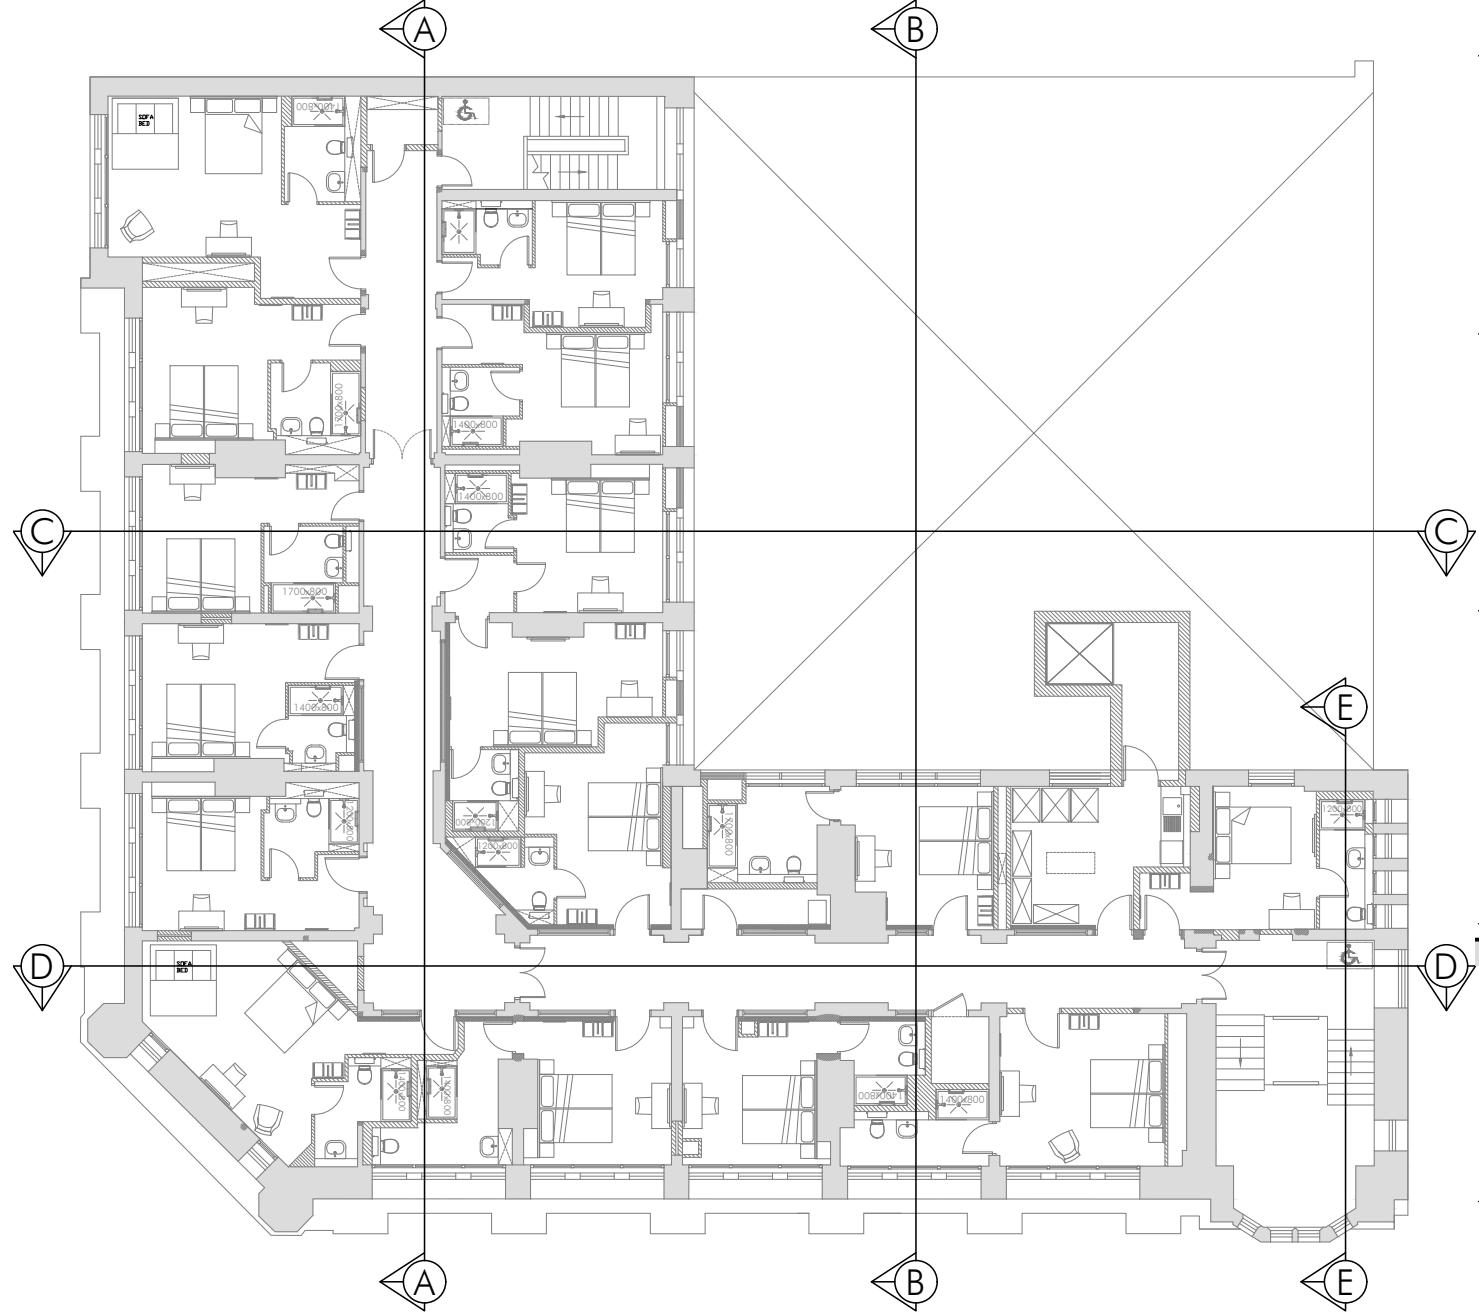


PROPOSED THIRD FLOOR PLAN

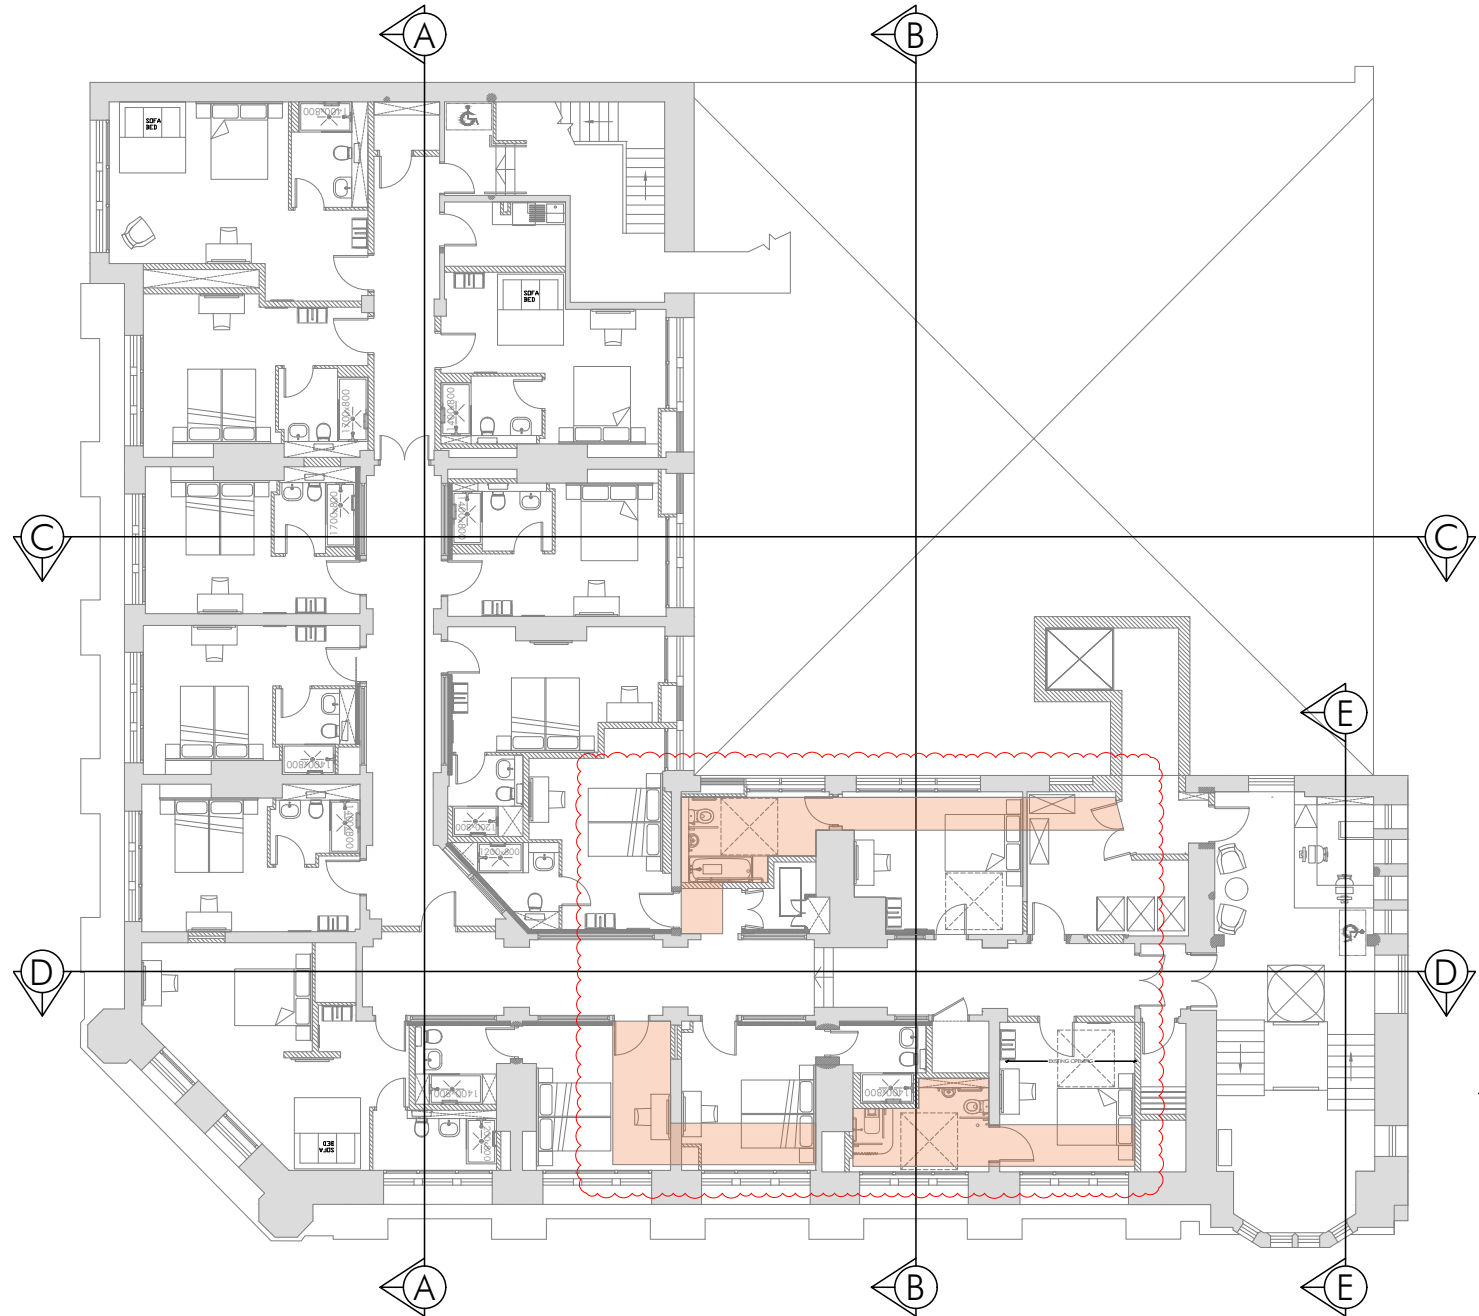

PROPOSED SECOND FLOOR PLAN

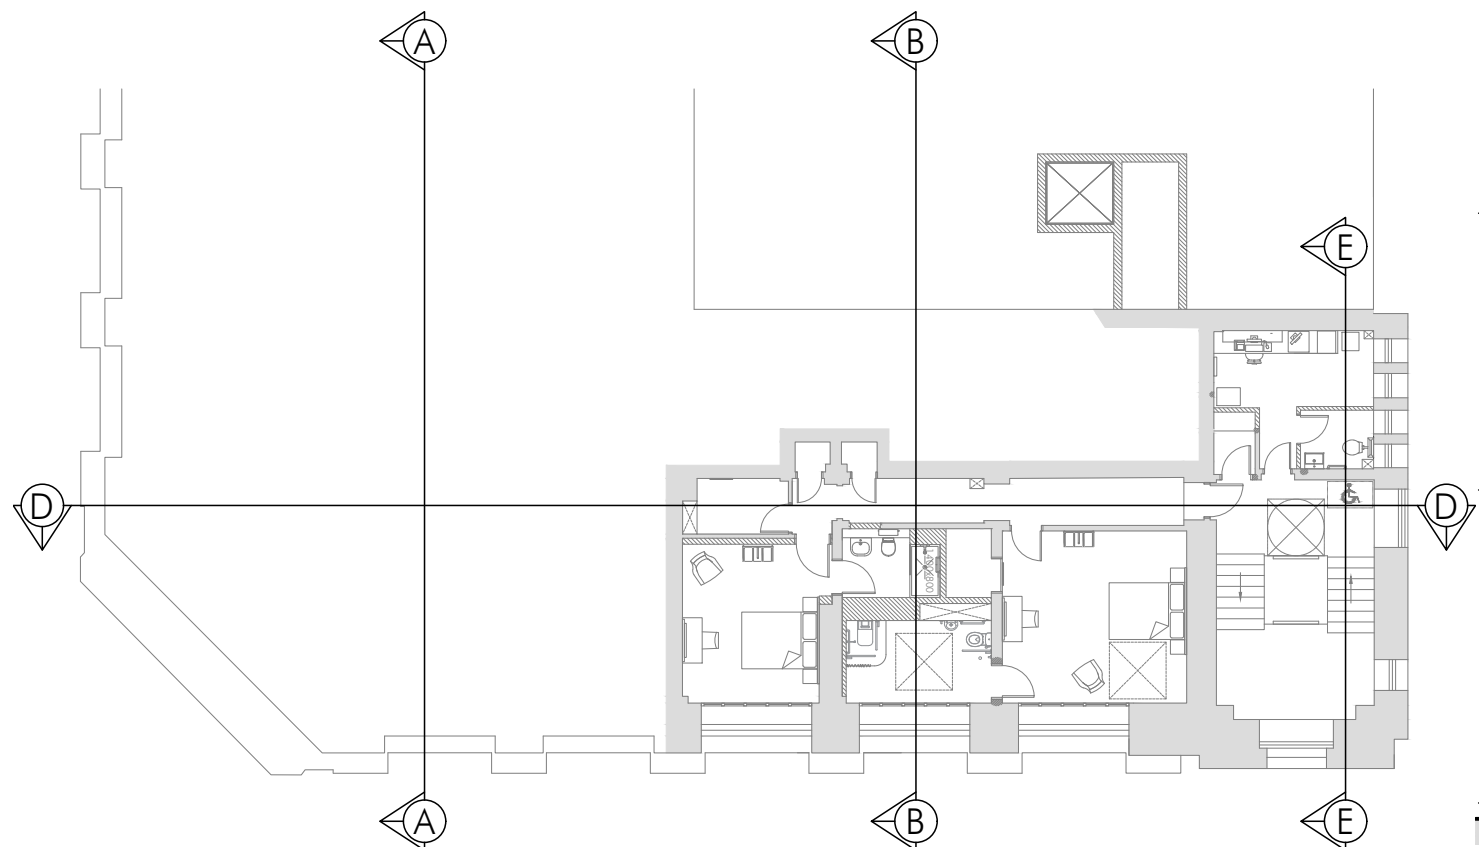


PROPOSED FIRST FLOOR PLAN

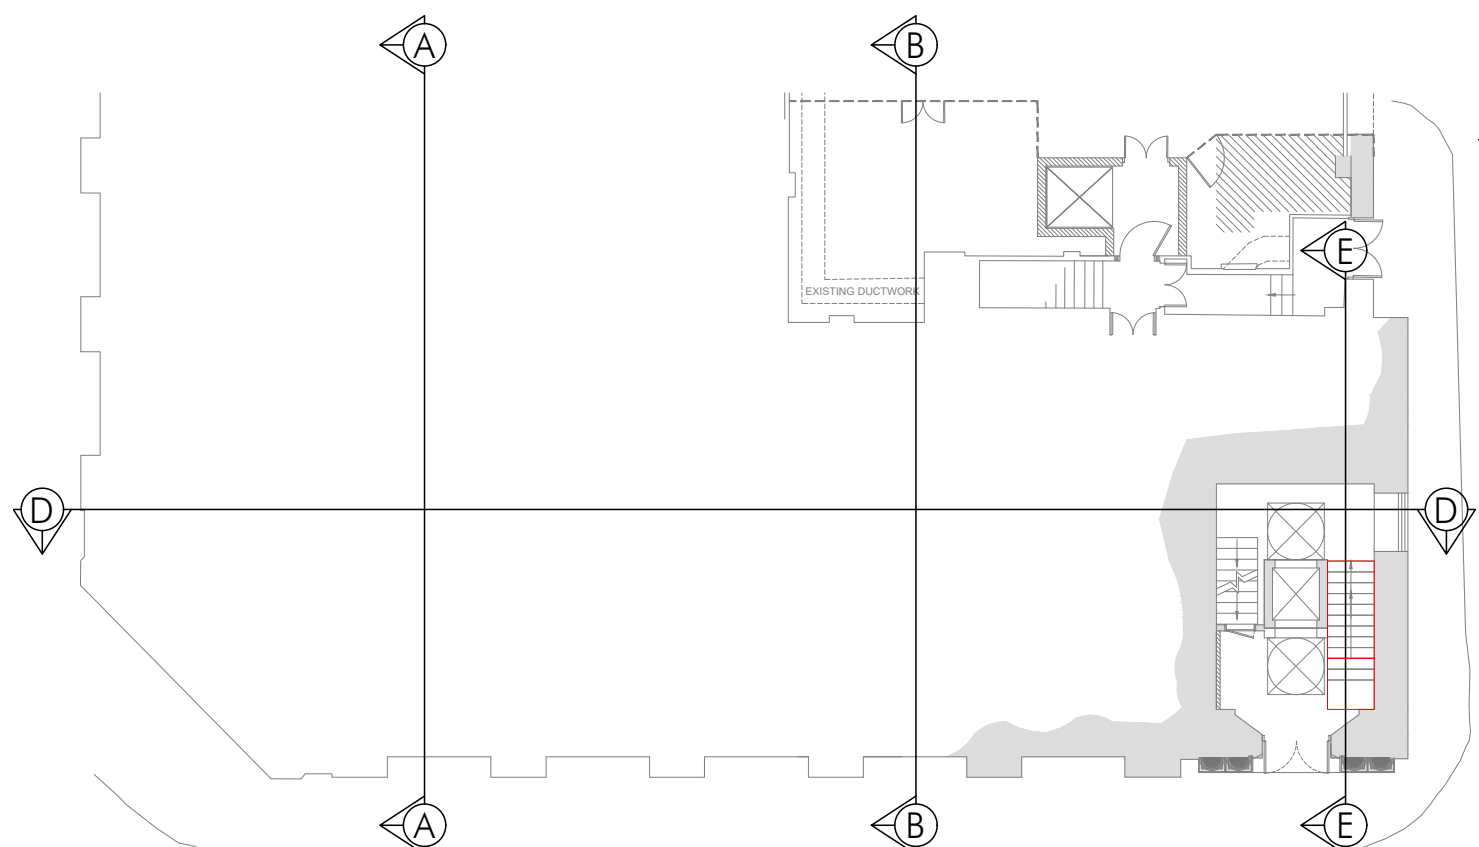

PROPOSED GROUND FLOOR PLAN



PROPOSED SECTION C-C

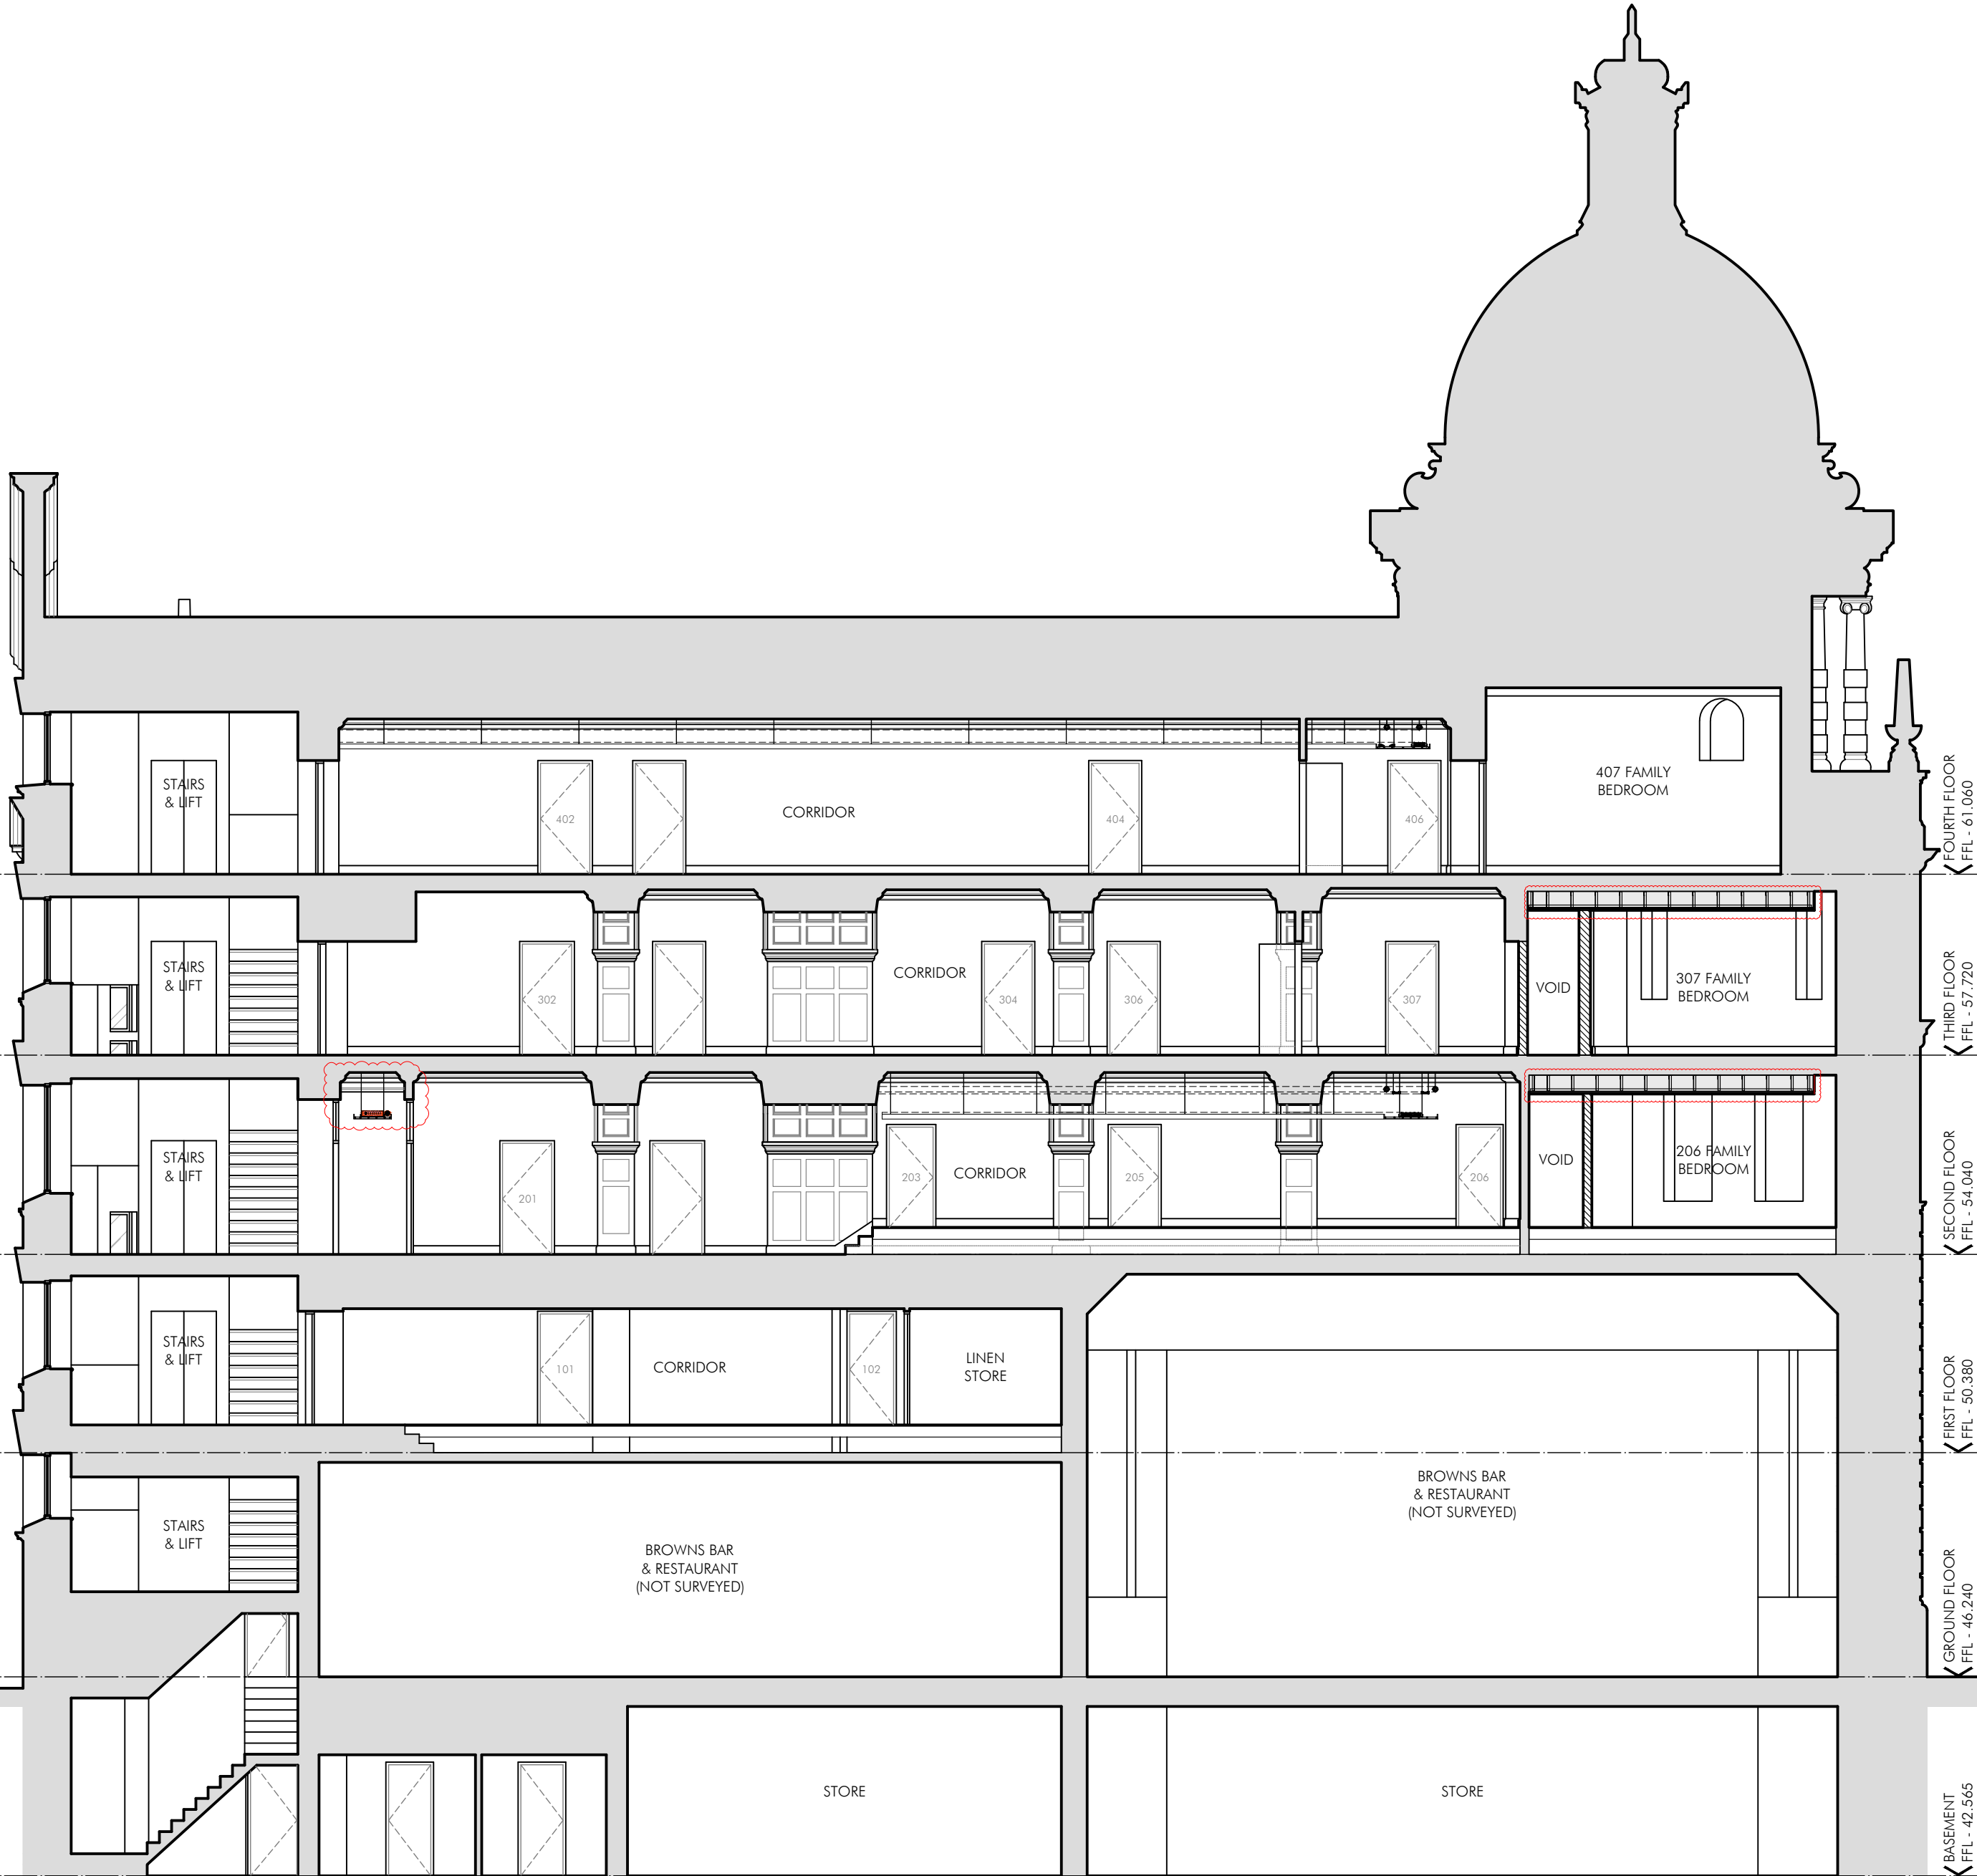

PROPOSED SECTION D-D

SH	REV E - AMOUNT OF SUSPENDED CEILING REDUCED ON SECOND FLOOR PLAN, RAFT INDICATED TO 2ND FL SECTION STAIR LOBBY	NOV 23
BN	REV D - UPDATED AS PER PLANNERS COMMENTS	JUN 23
SH	REV C - SUSPENDED CEILING OMITTED TO 2ND & 4TH FLOORS, ELEVATIONS UPDATED TO CONCUR WITH DWG AP11	JAN 23
AM	REV B - SECTION OF 2ND FLOOR CORRIDOR CEILING MOULDING/FEATURE ARCHES RETAINED	JULY 22
SH	REV A - 2NO. DORMERS INDICATED ADJ. LIFT SHAFT FOR SUPPLY AND EXTRACT	NOV 21

PLANNING ISSUE	SH DRAWN	DRAWN REVISION	SEPT 21	VER
	PROJECT	INNKEEPERS COLLECTION 1-3 YORK STREET (BROWNS) MANCHESTER	DATE	
	TITLE	PROPOSED BUILDING SECTIONS C-C & D-D		
	SCALE	1:100 @ A1		
	JOB No	DRAWING No	REV	
	MAB46	AP15	E	
AP ALLISON PIKE ARCHITECTS & DESIGNERS 7 Buxton Road West, Disley, Stockport, Cheshire, SK12 2AE. Website: www.allisonpike.com Telephone: 01663 763000 Facsimile: 01663 766772 Email: studio@allisonpike.com © Allison Pike Partnership Limited.				