




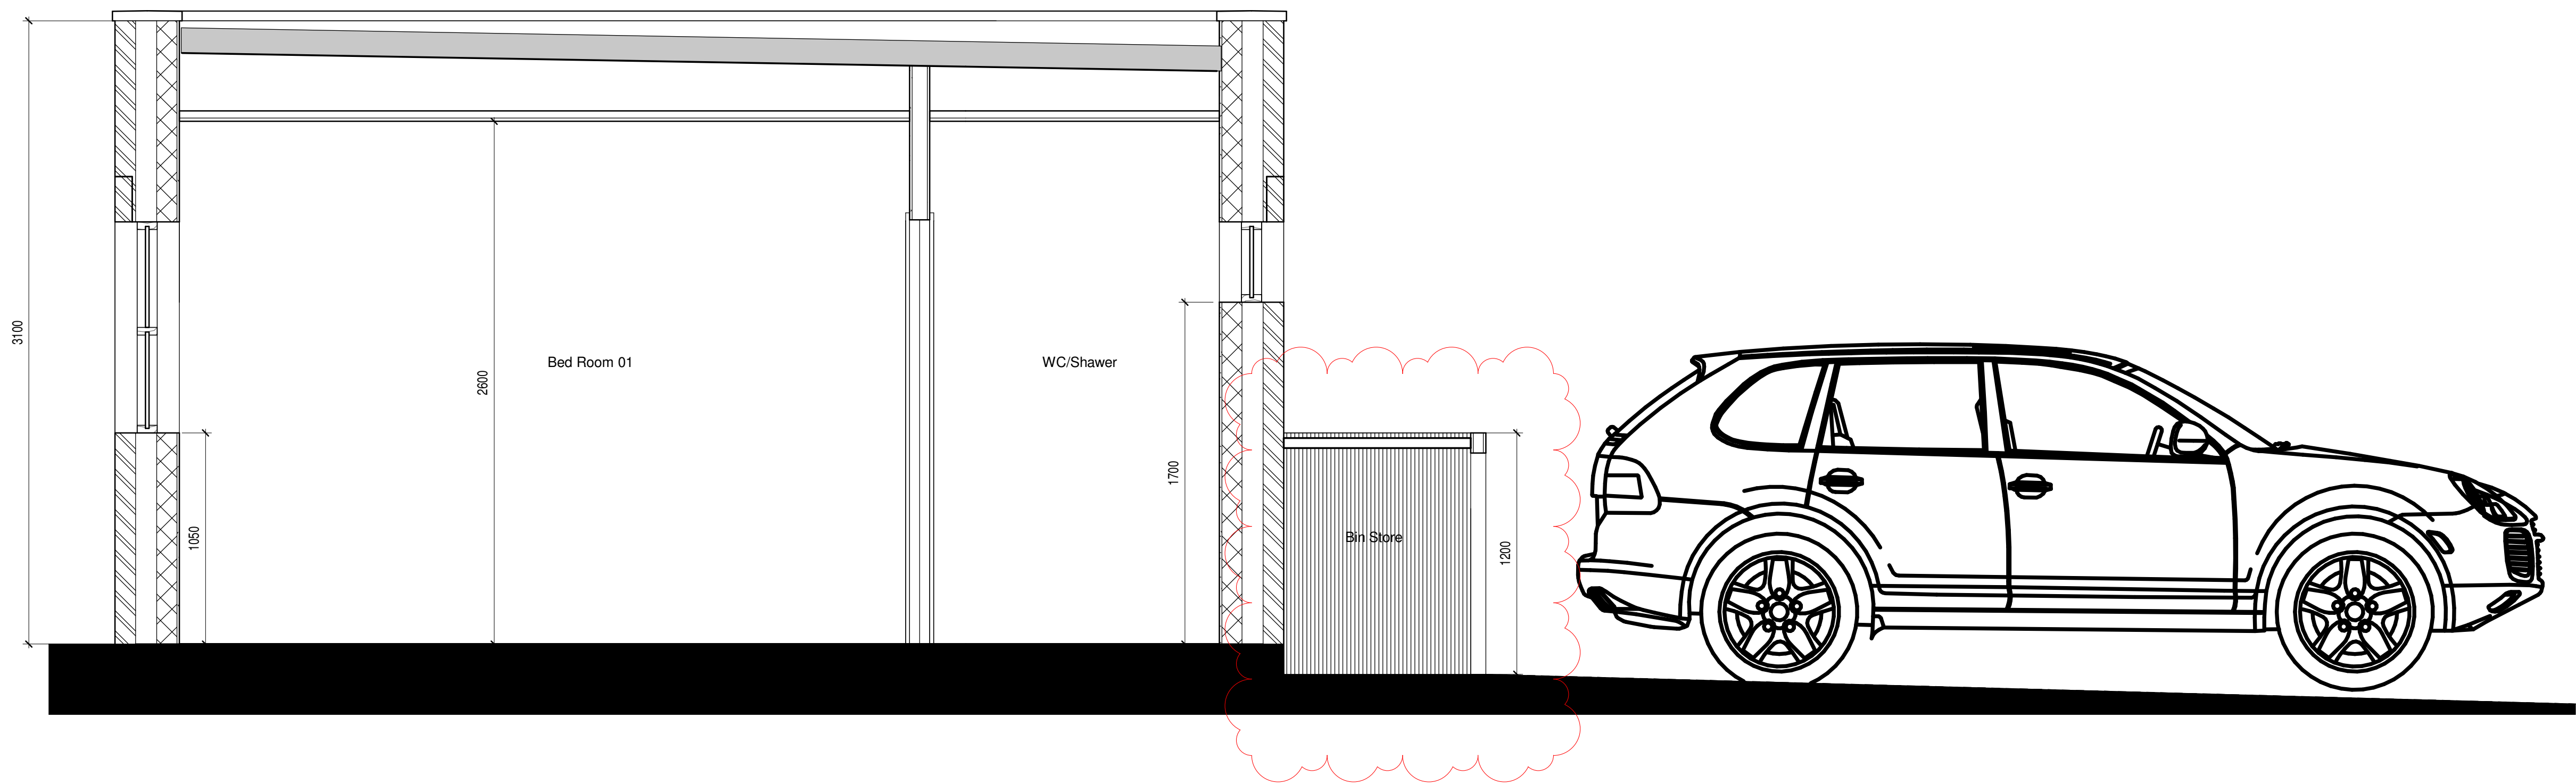


1 Section A-A
Scale 1 : 20

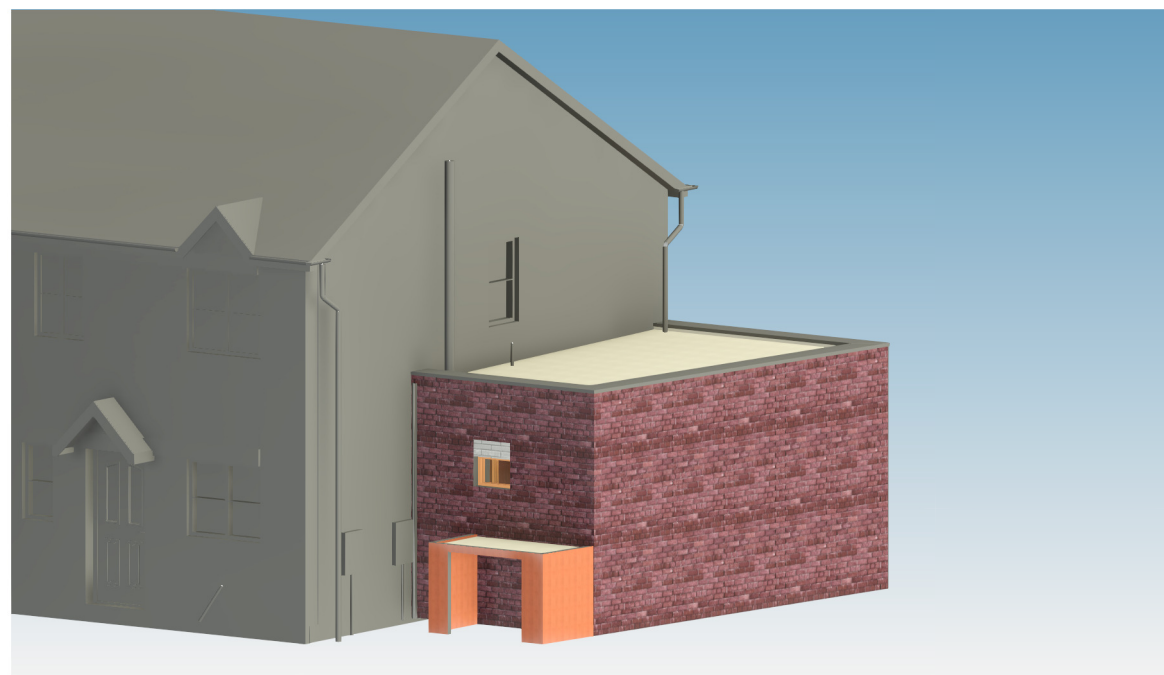


3 Proposed Garage Front/Side 3D-View
Scale

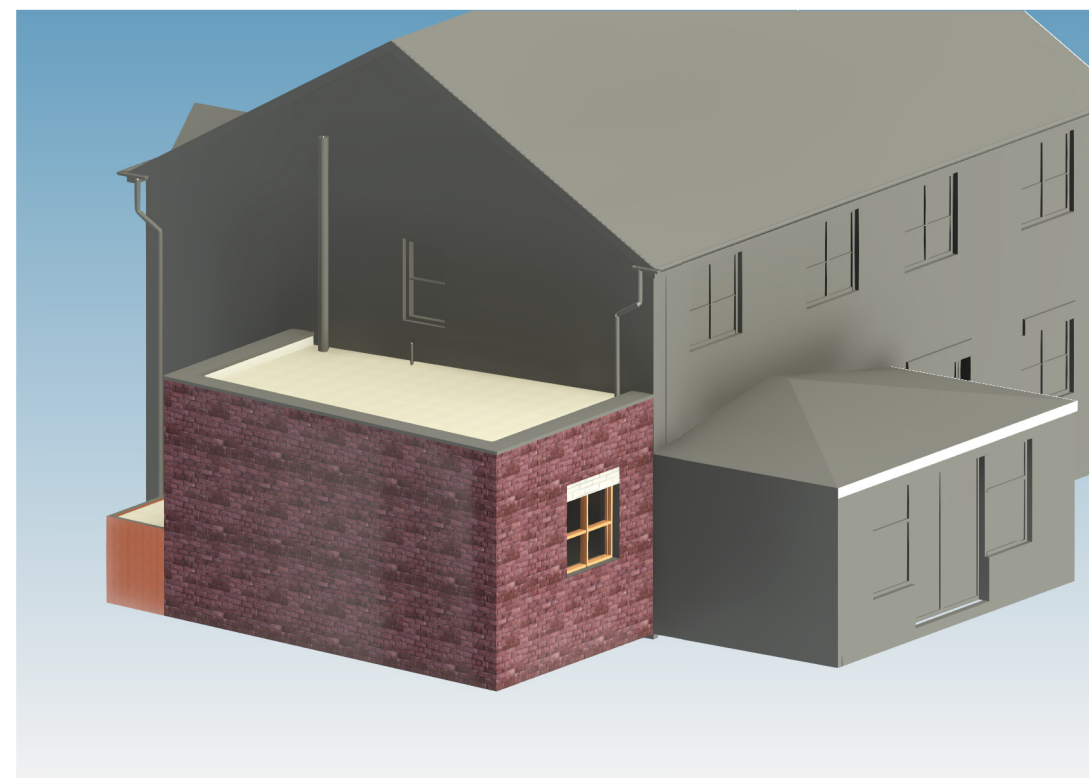

4 Proposed Garage Side/Rear 3D-View
Scale

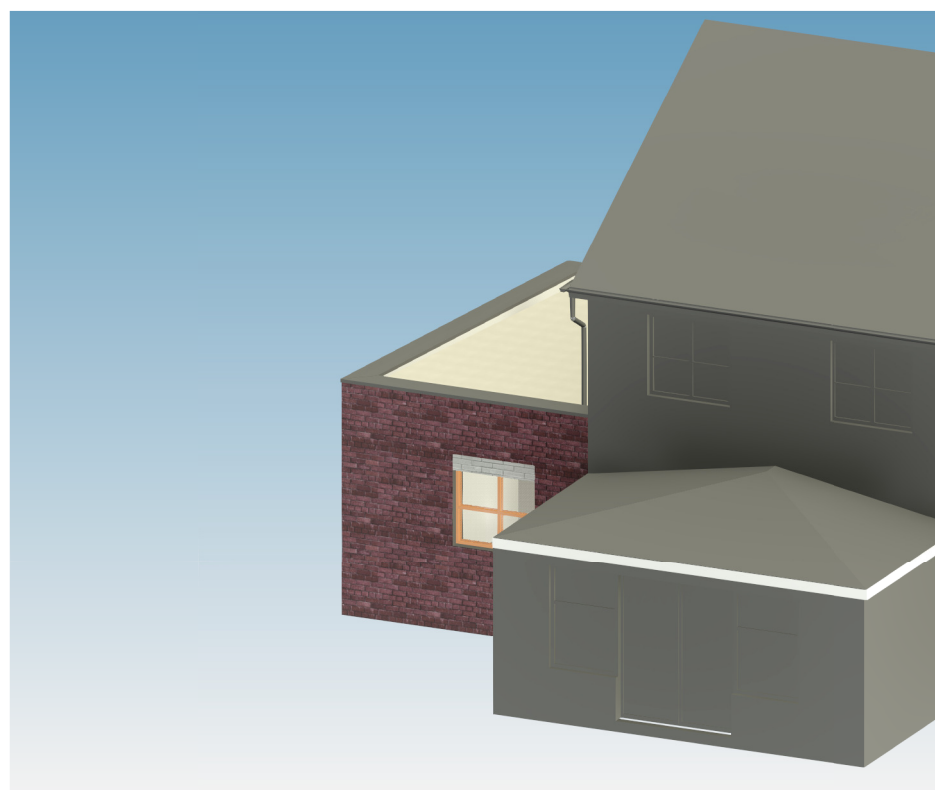

5 Proposed Garage Rear/Side View
Scale

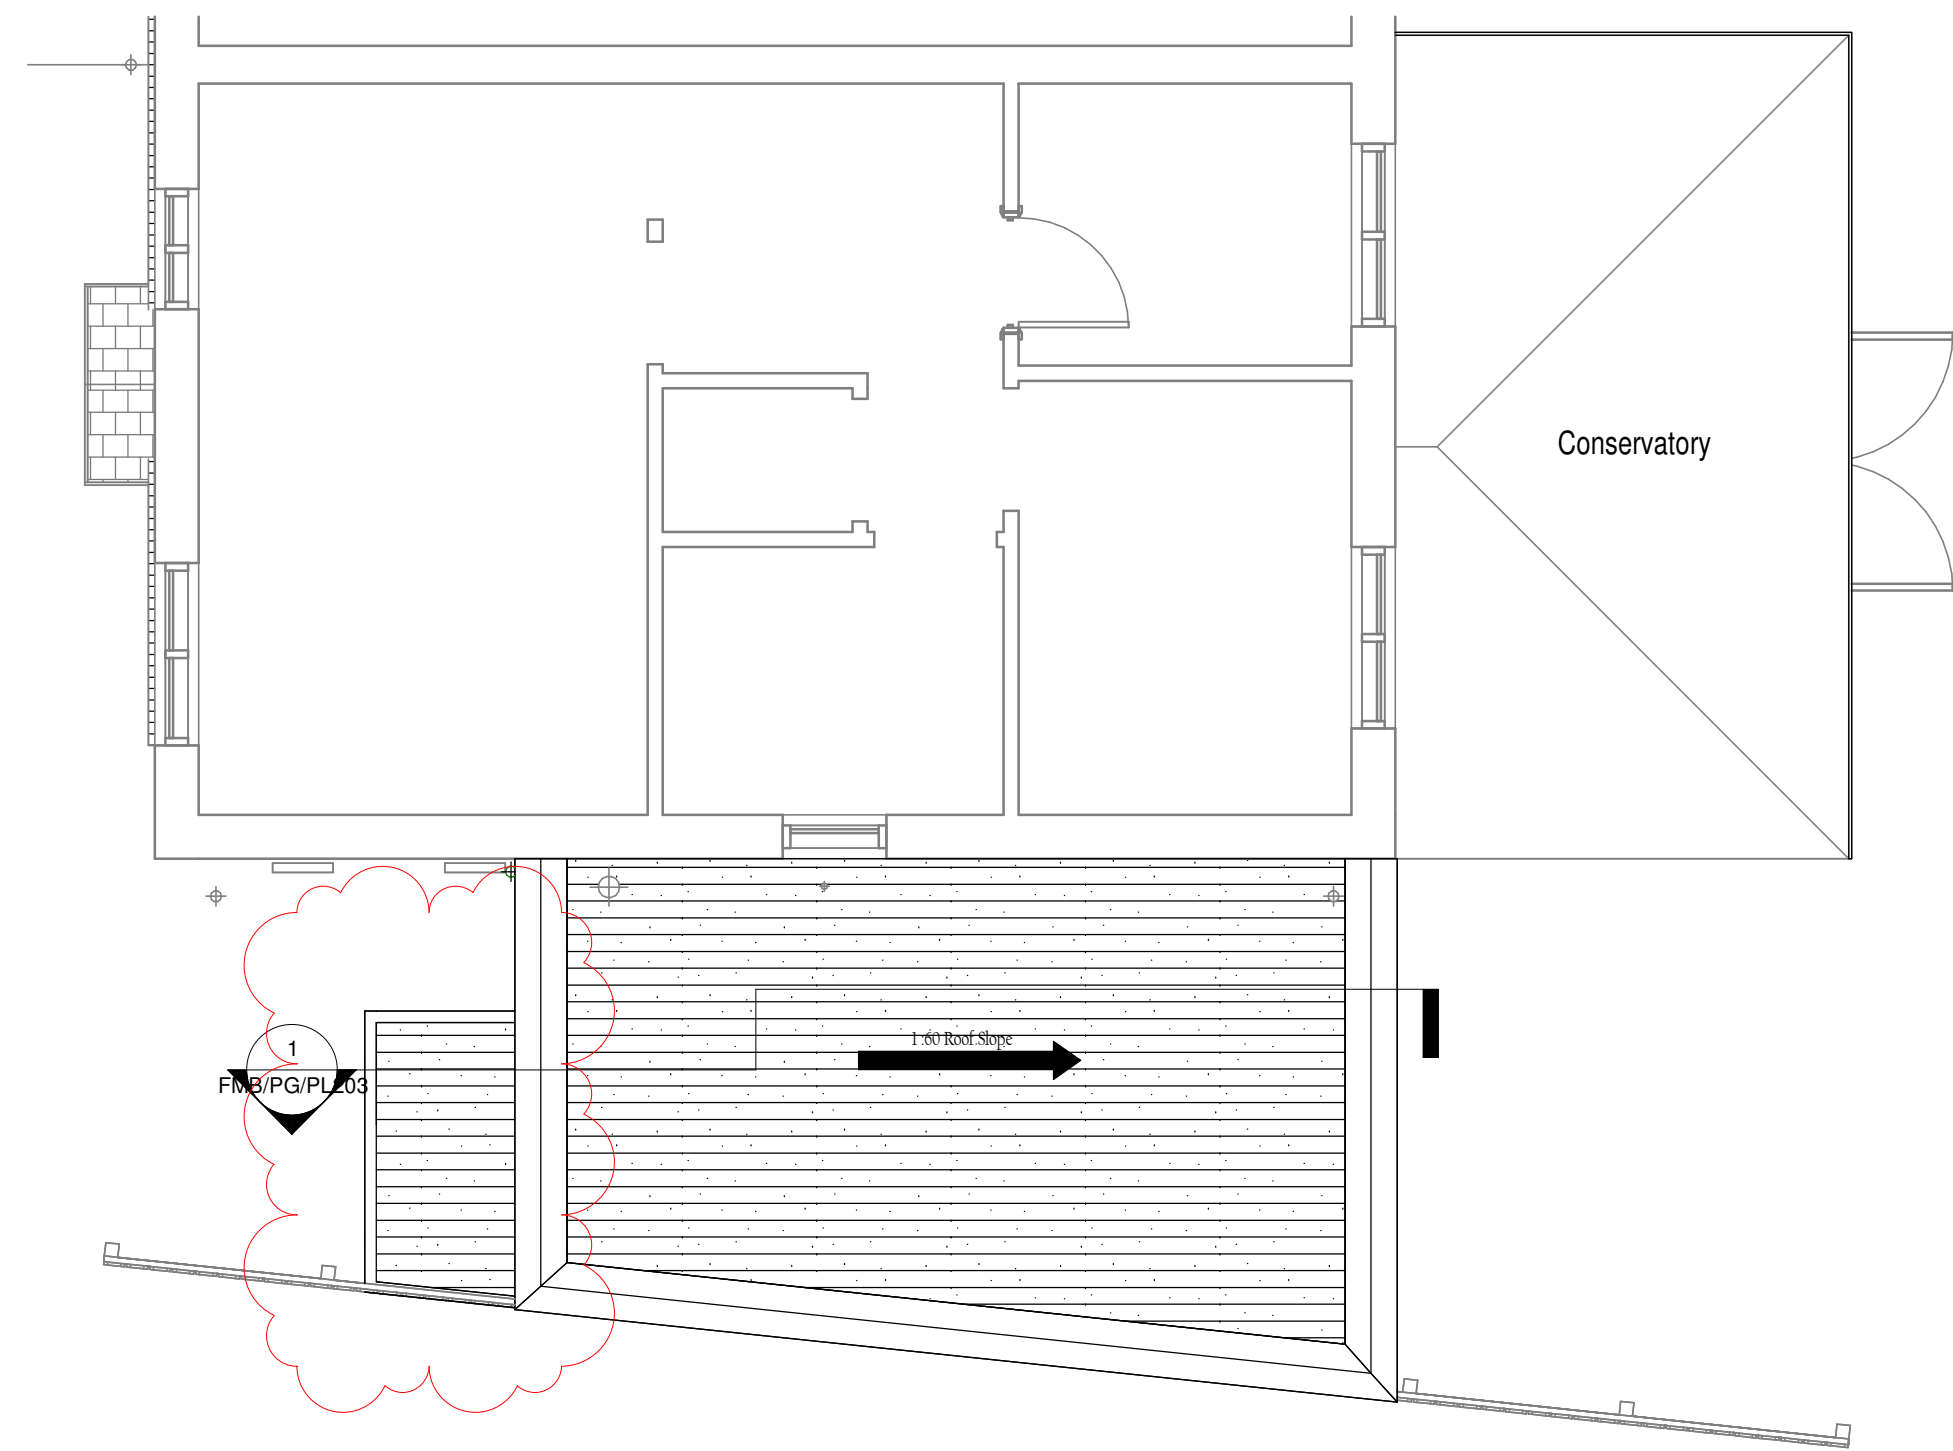

2 Poposed Roof Plan
Scale 1 : 50

Notes:

All dimensions and levels are to be checked on site.

Any discrepancies are to be reported to the architect prior to work commencement.

This drawing shall not be scaled to ascertain any dimensions. Work to figured dims only.

This drawing shall not be reproduced without express written permission from FMB Design

CDM:
Refer to designers health and safety risk assessment sheets for information relating to hazard identification and recommended control measures.

FOR PLANNING
APPROVAL

B	Drawing amended as clouded		22.06.20
A	For Planning		09.06.23
REV	DESCRIPTION	BY	DATE
STATUS: Project Status			

FMB 2 Amari Street
Manchester, M14 7TL
Tel: 0161 226 4717
Mob: 07951731777
E: fmbarchitects@gmail.com

CLIENT:
MR. PHEMEY GEORGE

FMB Design Architects

SITE: Proposed Garage at 30 Collin Avenue
Manchester: M18 7PT

TITLE:
SECTION, ROOF PLAN AND 3D VIEWS

SCALE AT A1: As indicated	DATE: 09/06/23	DRAWN: PB	CHECKED: FB
SHEET NUMBER: 3	OF: 5	REVISION: FMB/PG/PL203 B	